

Notes: Contractors must verify all dimensions at the site before comencing any work. No construction work before Building Control approval and structural engineer confirmation. Any discrepancies to be reported to Gridline. All drawings are to be read in conjunction with all relevant drawings and specifications.	Project No.S					PROJECT TITLE 112 Castlewood Rd, London, N15 6BE		DRAWING TITLE Proposed - Os Map/ Location Plan			 PLANNING SERVICES Unit 9b, The High Cross Centre, Fountayne Rd, N15 4BE TEL: 020 8802 3480 www.sampling.co.uk
	REV	DATE	DESCRIPTION	BY	CH			CLIENT Mr Khubani			
								DATE May 2023	Project No. 7161	DRAWING No. PR - L001	



Notes.
Contractors must verify all dimensions at the site before comencing any work.
No construction work before Building Control approval and structural engineer confirmation.
Any discrepancies to be reported to Gridline.
All drawings are to be read in conjunction with all relevant drawings and specifications.

Project No.S				
REV	DATE	DESCRIPTION	BY	CH

PROJECT TITLE	
112 Castlewood Rd, London, N15 6BE	
DATE	Project No.
May 2023	7161

DRAWING TITLE		
Proposed - Ground Floor		
CLIENT		
Mr Khubani		
DRAWING No.	SCALE @ A3	Drawn by:
PR - P001	1:100	Niloufar



PLANNING SERVICES
Unit 9b, The High Cross Centre,
Fountainy Rd,
N15 4BE
TEL: 020 8802 3480
www.samplanning.co.uk



Notes.
Contractors must verify all dimensions at the site before comencing any work.
No construction work before Building Control approval and structural engineer confirmation.
Any discrepancies to be reported to Gridline.
All drawings are to be read in conjunction with all relevant drawings and specifications.

Project No.S				
REV	DATE	DESCRIPTION	BY	CH

PROJECT TITLE	
112 Castlewood Rd, London, N15 6BE	
DATE	Project No.
May 2023	7161

DRAWING TITLE		
Proposed - First Floor		
CLIENT		
Mr Khubani		
DRAWING No.	SCALE @ A3	Drawn by:
PR - P002	1:100	Niloufar

PLANNING SERVICES
Unit 9b, The High Cross Centre,
Fountainy Rd,
N15 4BE
TEL: 020 8802 3480
www.samplanning.co.uk



Notes.
Contractors must verify all dimensions at the site before comencing any work.
No construction work before Building Control approval and structural engineer confirmation.
Any discrepancies to be reported to Gridline.
All drawings are to be read in conjunction with all relevant drawings and specifications.


Project No.S				
REV	DATE	DESCRIPTION	BY	CH

PROJECT TITLE	
112 Castlewood Rd, London, N15 6BE	
DATE	Project No.
May 2023	7161

DRAWING TITLE		
Proposed - Second Floor		
CLIENT		
Mr Khubani		
DRAWING No.	SCALE @ A3	Drawn by:
PR - P003	1:100	Niloufar



PLANNING SERVICES
Unit 9b, The High Cross Centre,
Fountainy Rd,
N15 4BE
TEL: 020 8802 3480
www.samplanning.co.uk

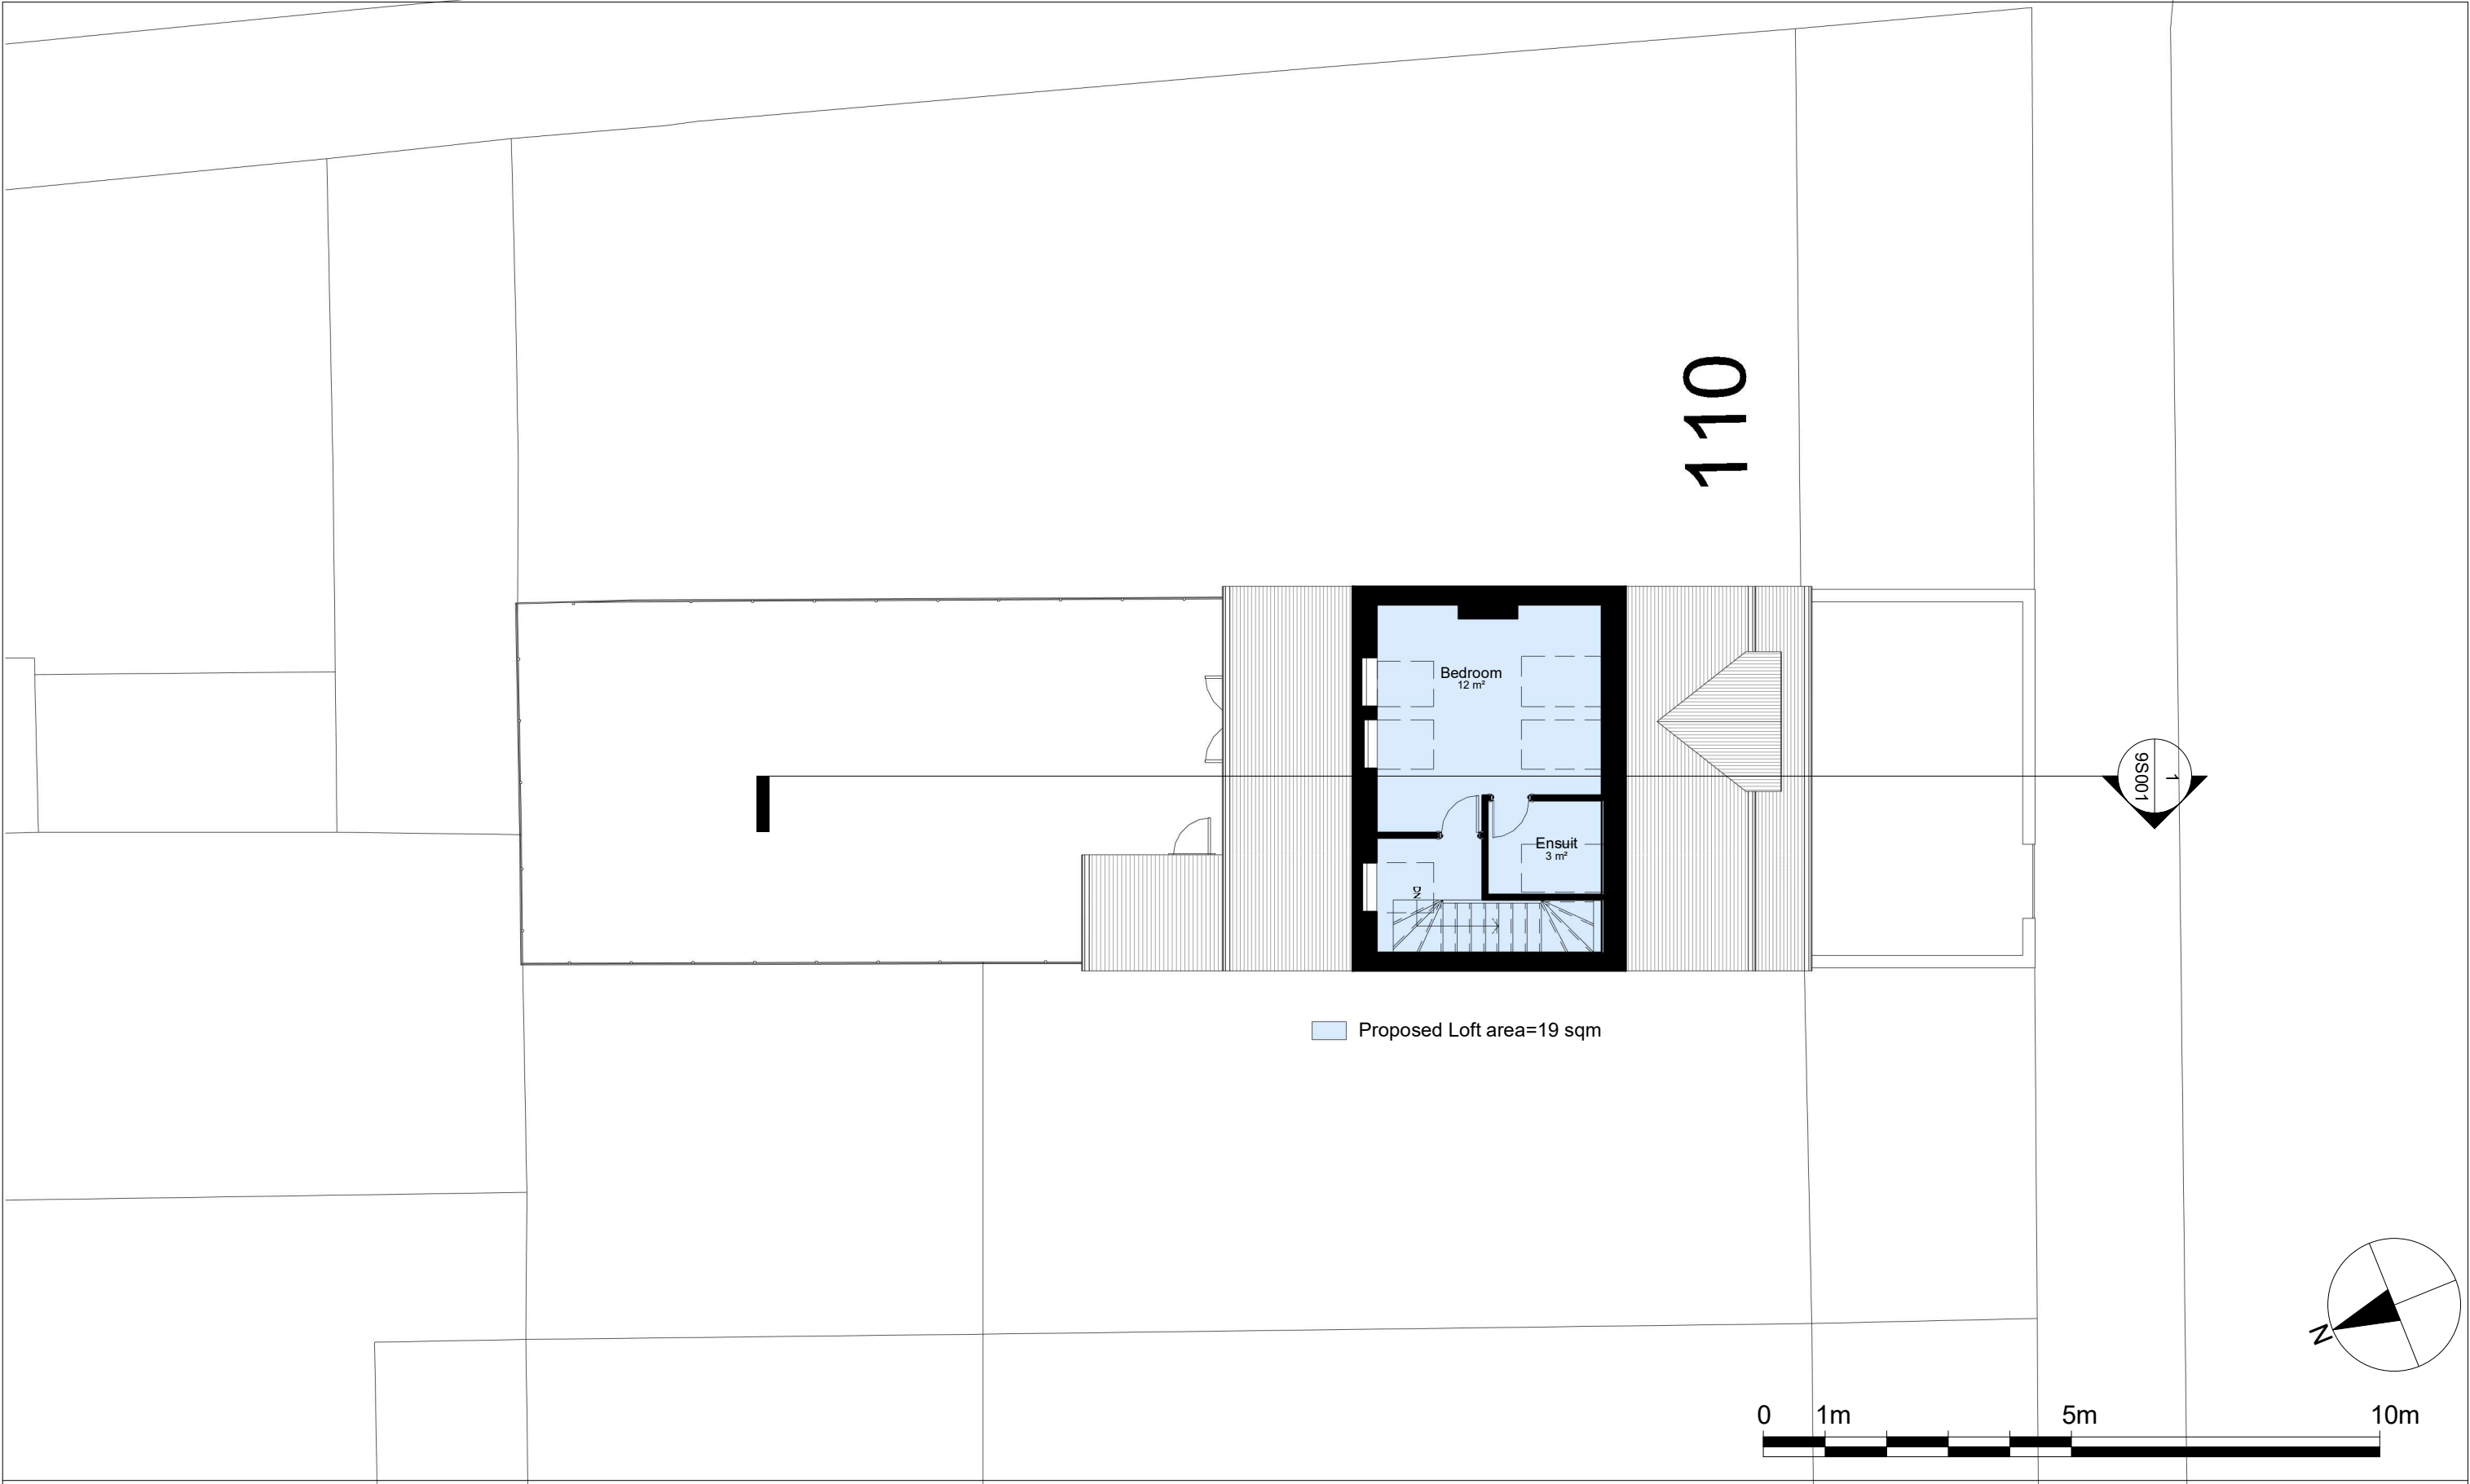

Notes.
Contractors must verify all dimensions at the site before comencing any work.
No construction work before Building Control approval and structural engineer confirmation.
Any discrepancies to be reported to Gridline.
All drawings are to be read in conjunction with all relevant drawings and specifications.


Project No.S				
REV	DATE	DESCRIPTION	BY	CH

PROJECT TITLE	
112 Castlewood Rd, London, N15 6BE	
DATE	Project No.
May 2023	7161

DRAWING TITLE		
Proposed - Loft Floor		
CLIENT		
Mr Khubani		
DRAWING No.	SCALE @ A3	Drawn by:
PR - P004	1:100	Niloufar



PLANNING SERVICES
Unit 9b, The High Cross Centre,
Fountainy Rd,
N15 4BE
TEL: 020 8802 3480
www.samplanning.co.uk

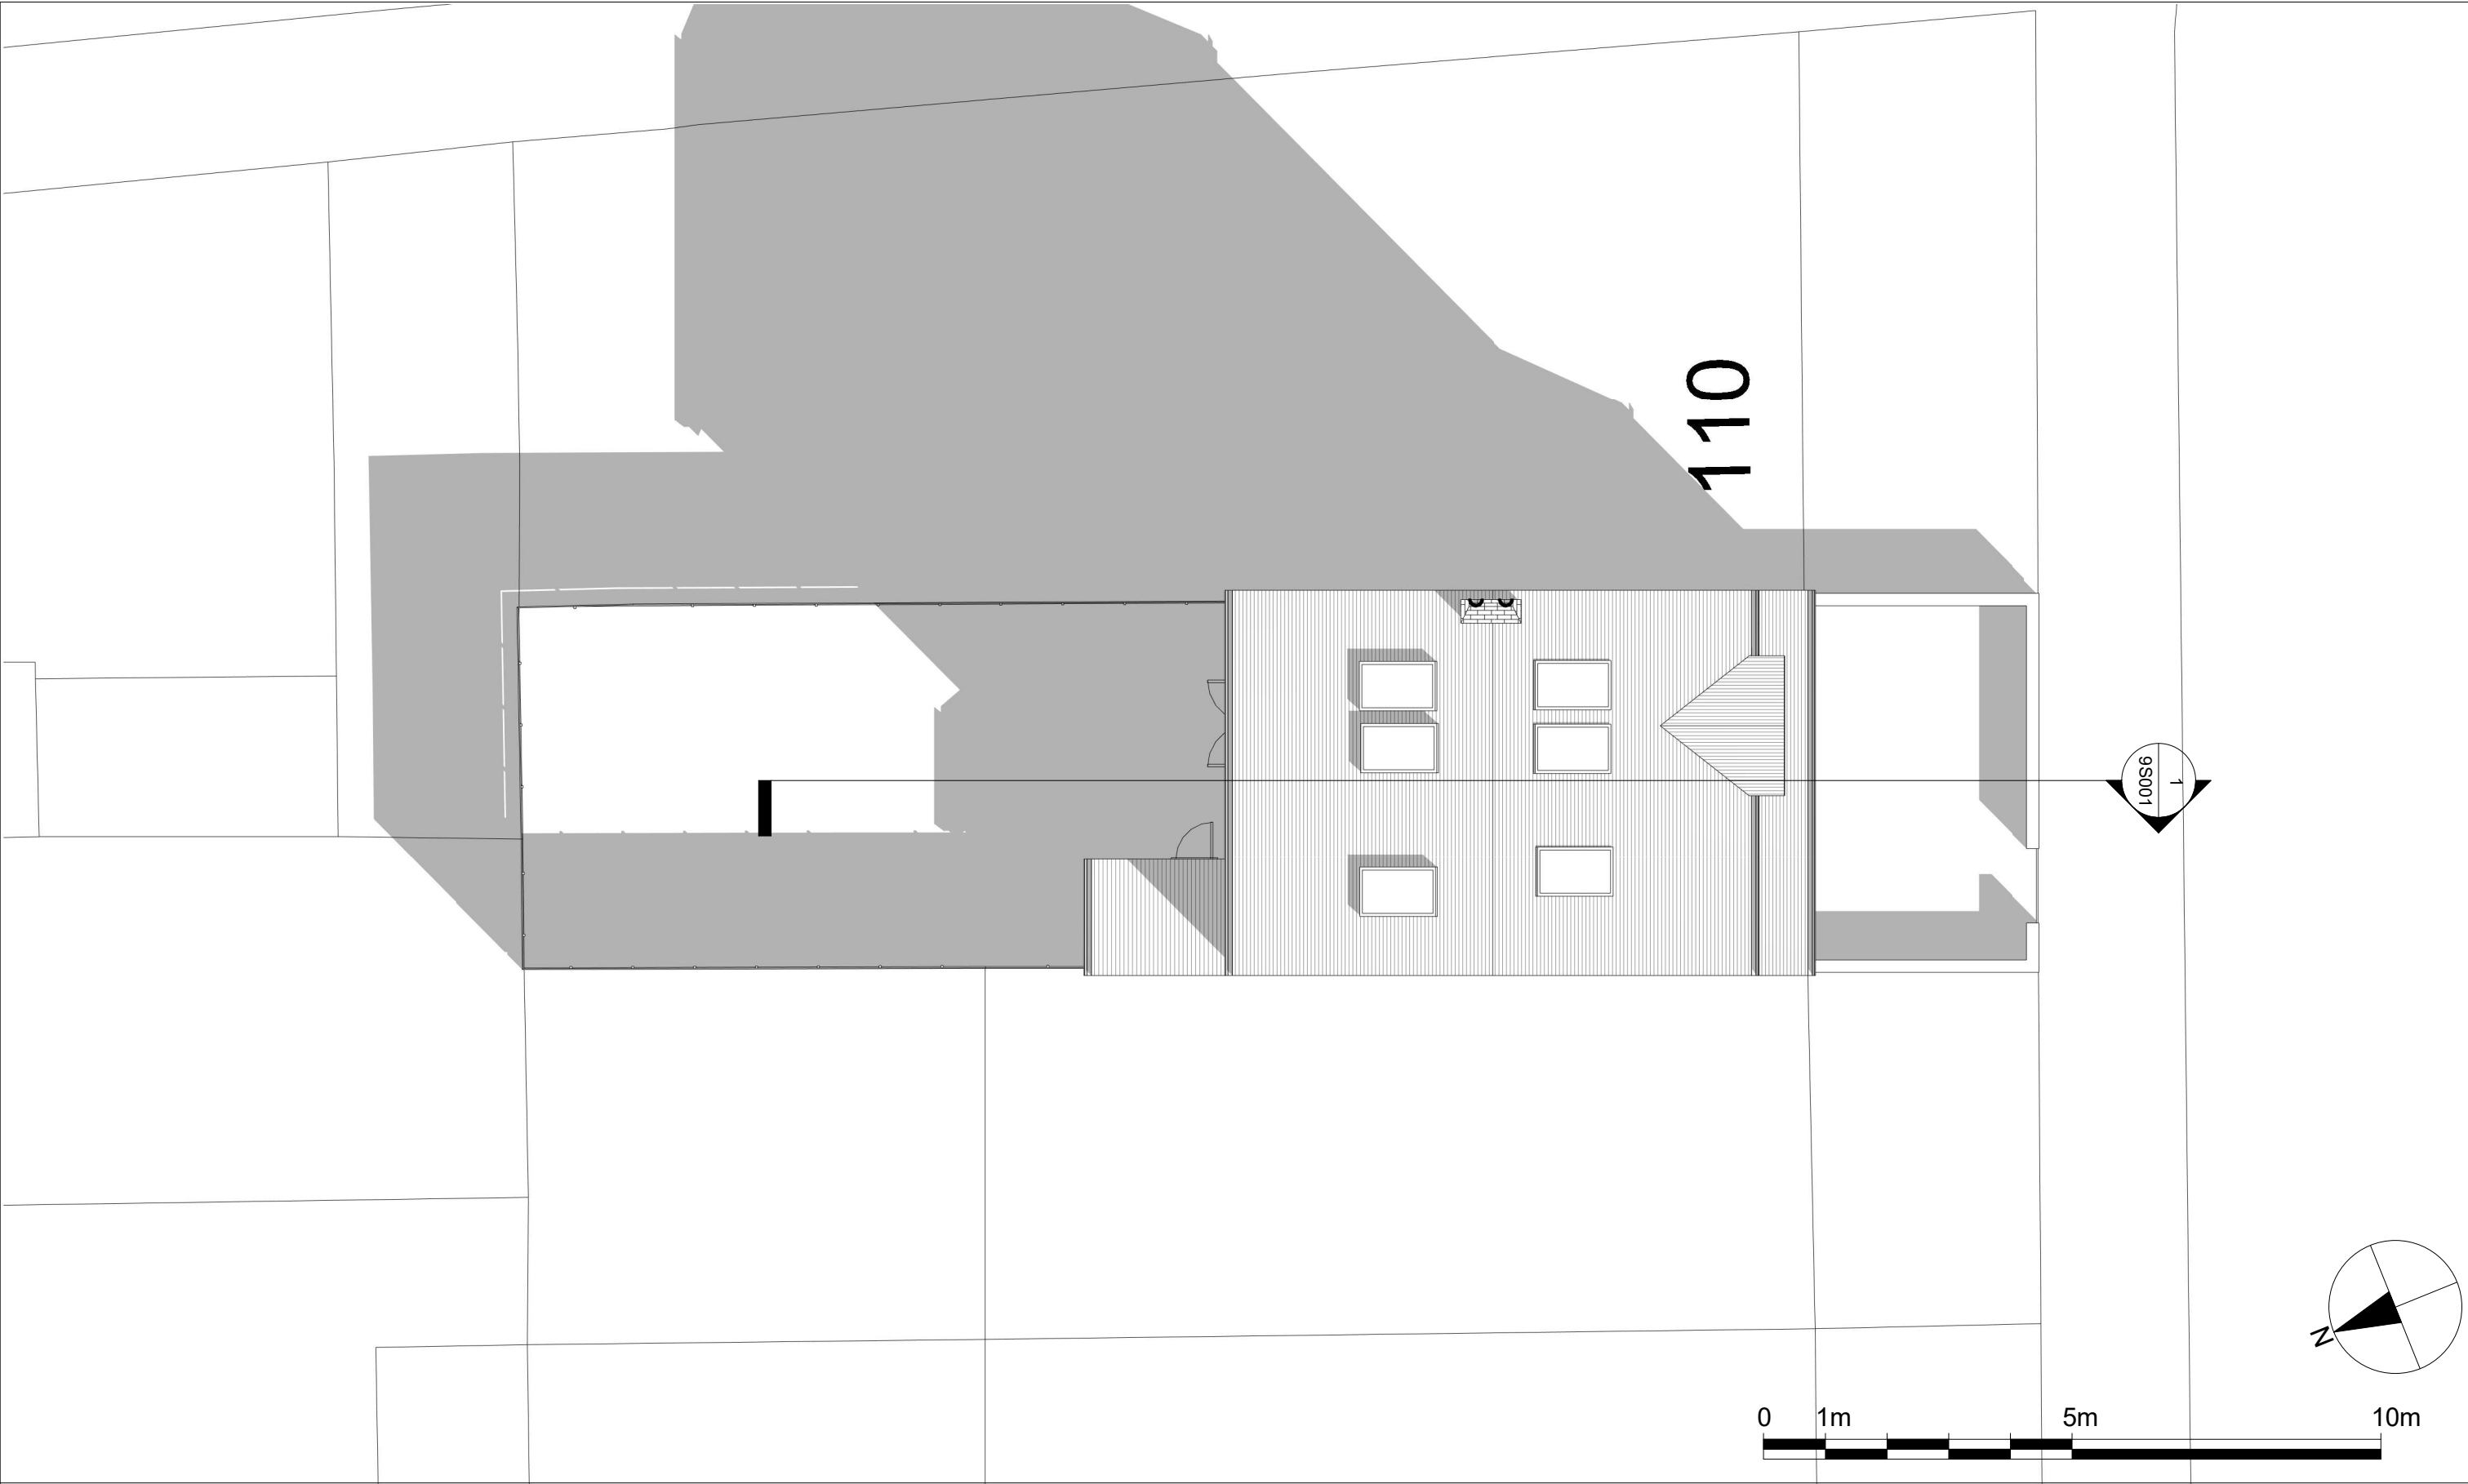

Notes.
Contractors must verify all dimensions at the site before comencing any work.
No construction work before Building Control approval and structural engineer confirmation.
Any discrepancies to be reported to Gridline.
All drawings are to be read in conjunction with all relevant drawings and specifications.


Project No.S				
REV	DATE	DESCRIPTION	BY	CH

PROJECT TITLE	
112 Castlewood Rd, London, N15 6BE	
DATE	Project No.
May 2023	7161

DRAWING TITLE		
Proposed - Roof Plan		
CLIENT		
Mr Khubani		
DRAWING No.	SCALE @ A3	Drawn by:
PR - P005	1:100	Niloufar



PLANNING SERVICES
Unit 9b, The High Cross Centre,
Fountainy Rd,
N15 4BE
TEL: 020 8802 3480
www.sampling.co.uk

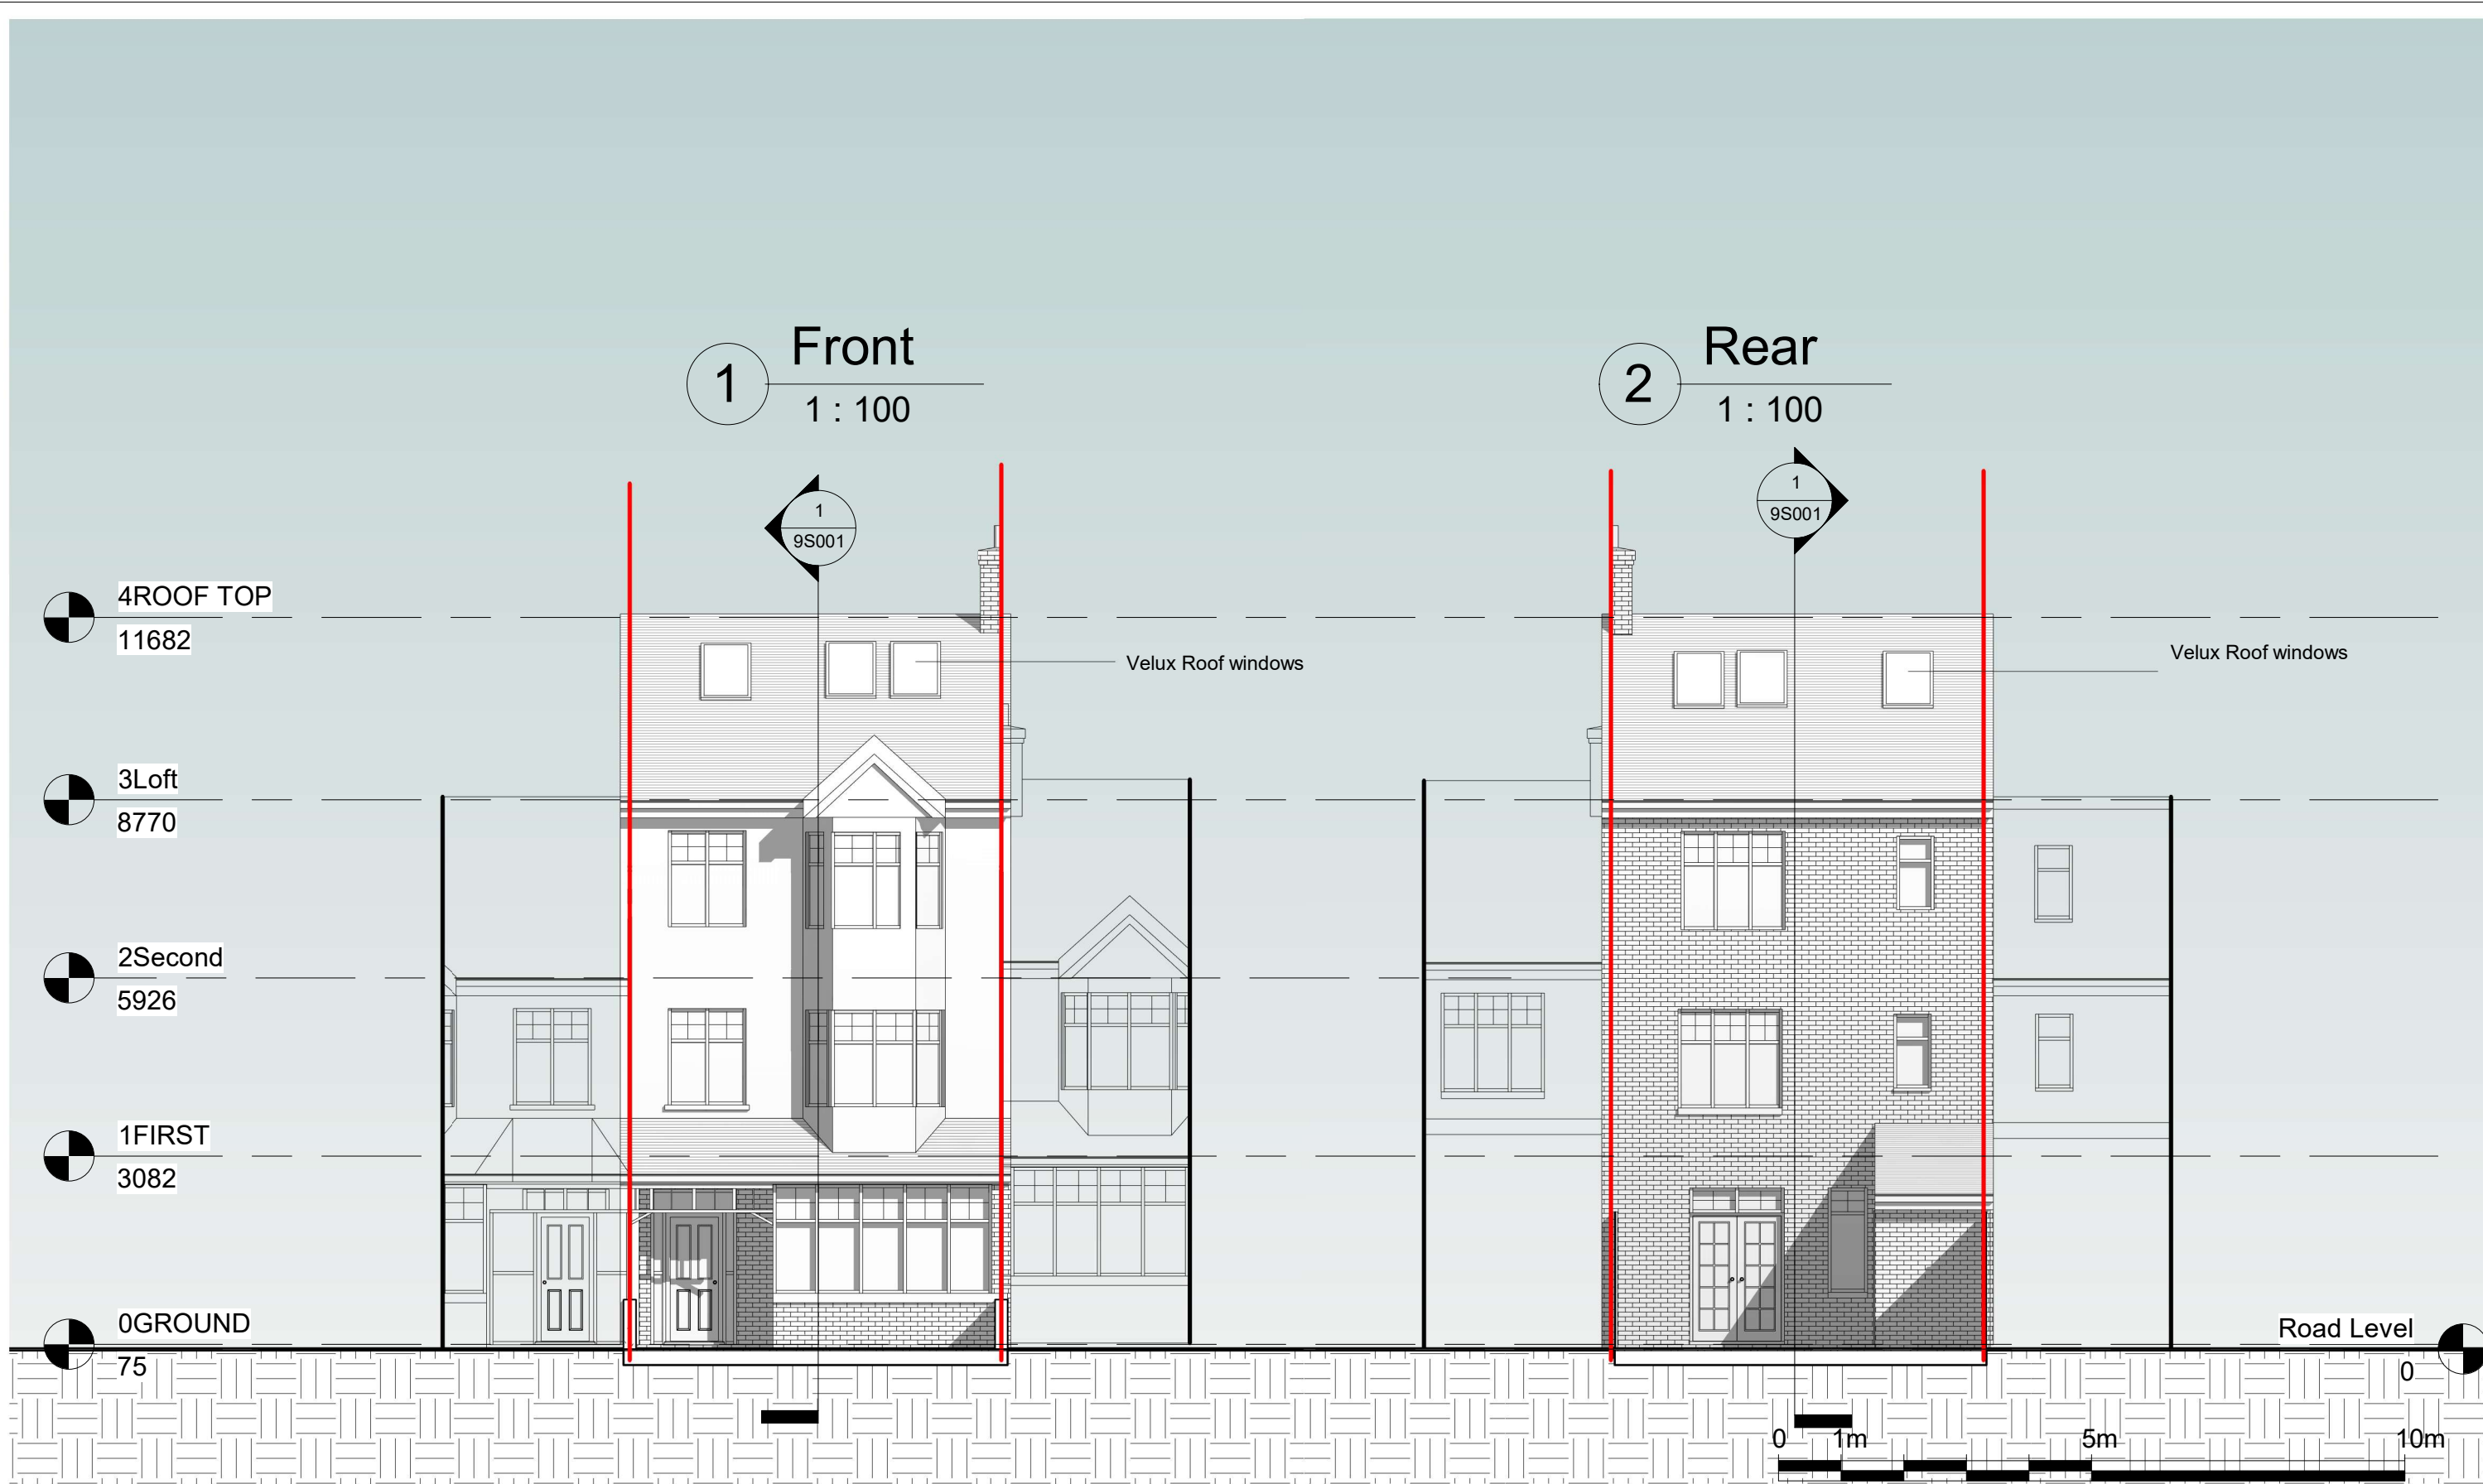

Notes.
Contractors must verify all dimensions at the site before commencing any work.
No construction work before Building Control approval and structural engineer confirmation.
Any discrepancies to be reported to Gridline.
All drawings are to be read in conjunction with all relevant drawings and specifications.


Project No.S				
REV	DATE	DESCRIPTION	BY	CH

PROJECT TITLE	
112 Castlewood Rd, London, N15 6BE	
DATE	Project No.
May 2023	7161

DRAWING TITLE		
Proposed - Front/ Rear Elevations		
CLIENT		
Mr Khubani		
DRAWING No.	SCALE @ A3	Drawn by:
PR - E001	1:100	Niloufar



PLANNING SERVICES
Unit 9b, The High Cross Centre,
Fountainy Rd,
N15 4BE
TEL: 020 8802 3480
www.sampling.co.uk

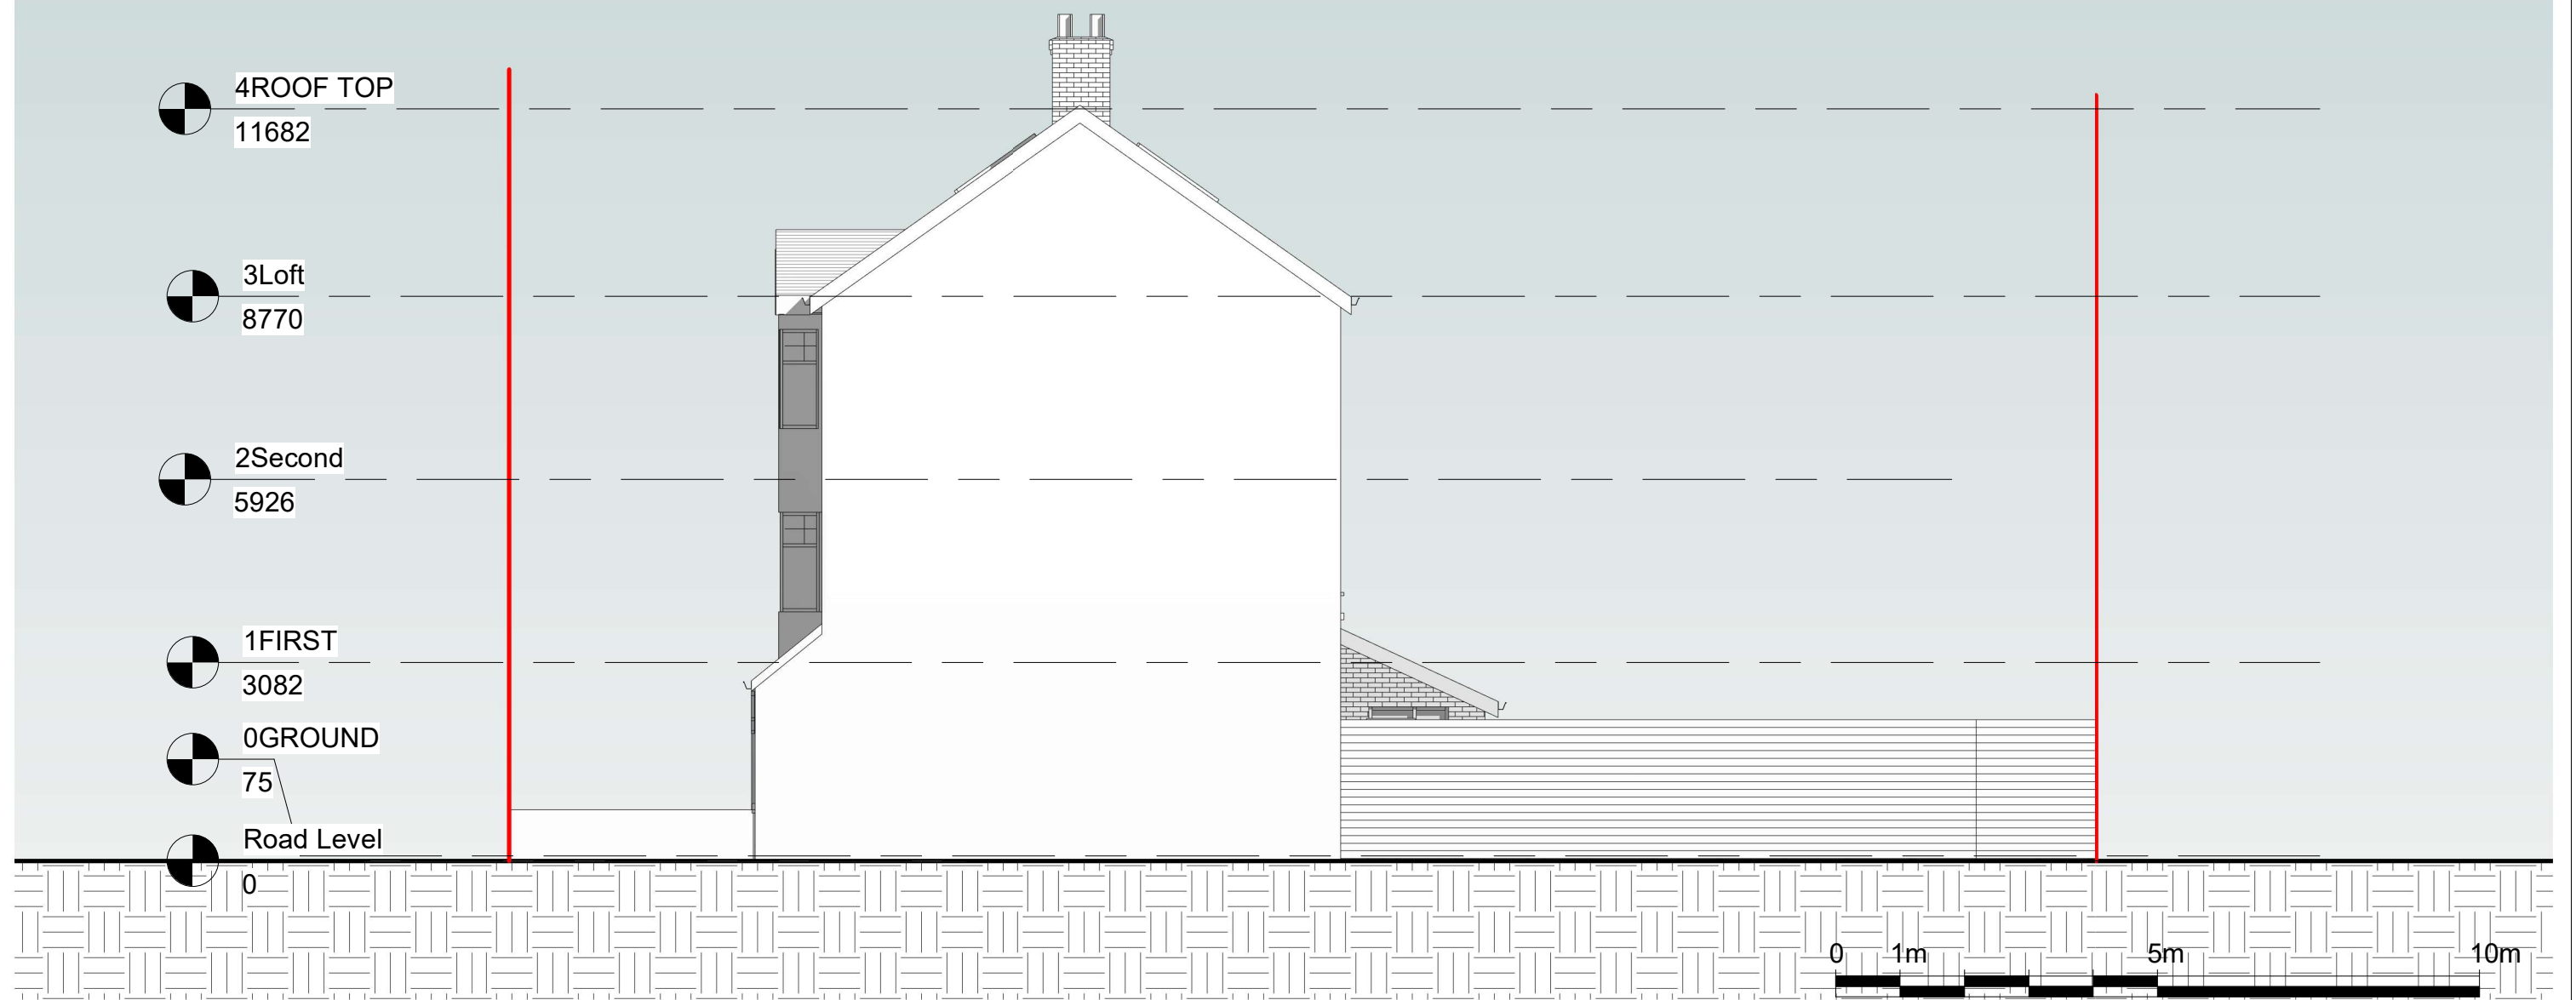

Notes.
Contractors must verify all dimensions at the site before comencing any work.
No construction work before Building Control approval and structural engineer confirmation.
Any discrepancies to be reported to Gridline.
All drawings are to be read in conjunction with all relevant drawings and specifications.


Project No.S				
REV	DATE	DESCRIPTION	BY	CH

PROJECT TITLE	
112 Castlewood Rd, London, N15 6BE	
DATE	Project No.
May 2023	7161

DRAWING TITLE		
Proposed - Side Elevation		
CLIENT		
Mr Khubani		
DRAWING No.	SCALE @ A3	Drawn by:
PR - E002	1:100	Niloufar



PLANNING SERVICES
Unit 9b, The High Cross Centre,
Fountainy Rd,
N15 4BE
TEL: 020 8802 3480
www.samplanning.co.uk

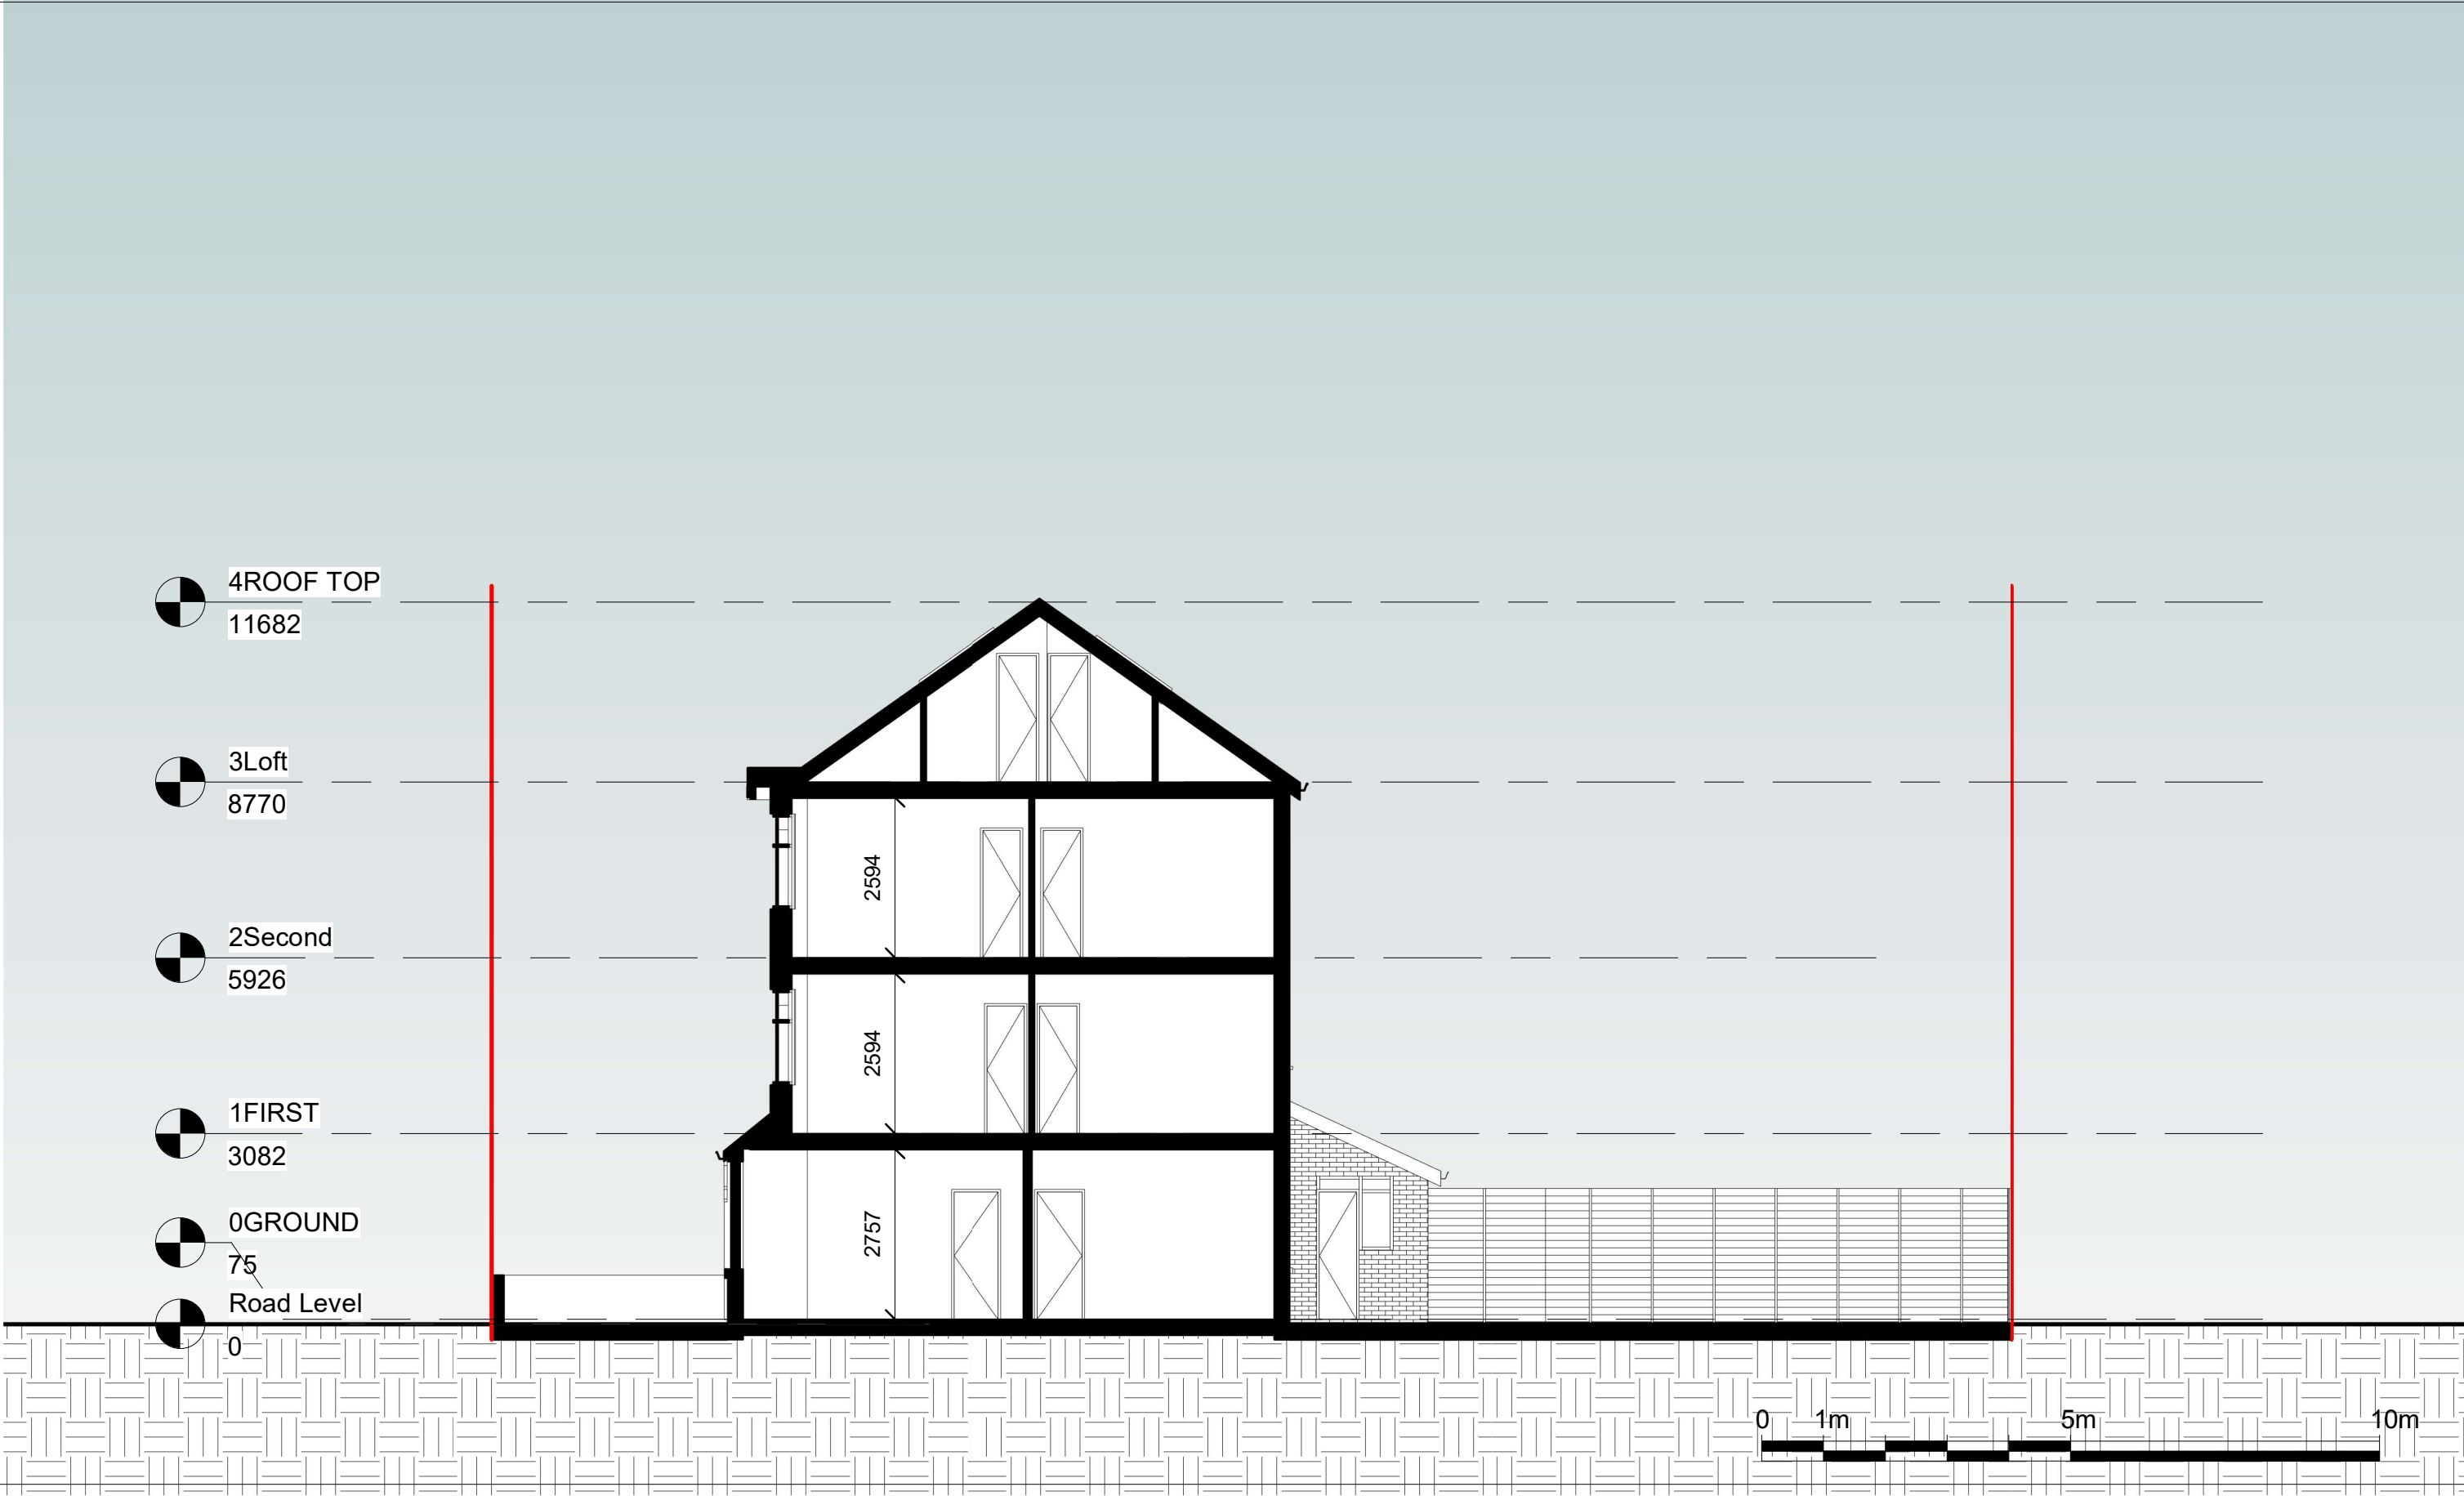

Notes.
Contractors must verify all dimensions at the site before comencing any work.
No construction work before Building Control approval and structural engineer confirmation.
Any discrepancies to be reported to Gridline.
All drawings are to be read in conjunction with all relevant drawings and specifications.


Project No.S				
REV	DATE	DESCRIPTION	BY	CH

PROJECT TITLE	
112 Castlewood Rd, London, N15 6BE	
DATE	Project No.
May 2023	7161

DRAWING TITLE		
Proposed - Section 1		
CLIENT		
Mr Khubani		
DRAWING No.	SCALE @ A3	Drawn by:
PR - S001	1:100	Niloufar



PLANNING SERVICES
Unit 9b, The High Cross Centre,
Fountainy Rd,
N15 4BE
TEL: 020 8802 3480
www.samplanning.co.uk

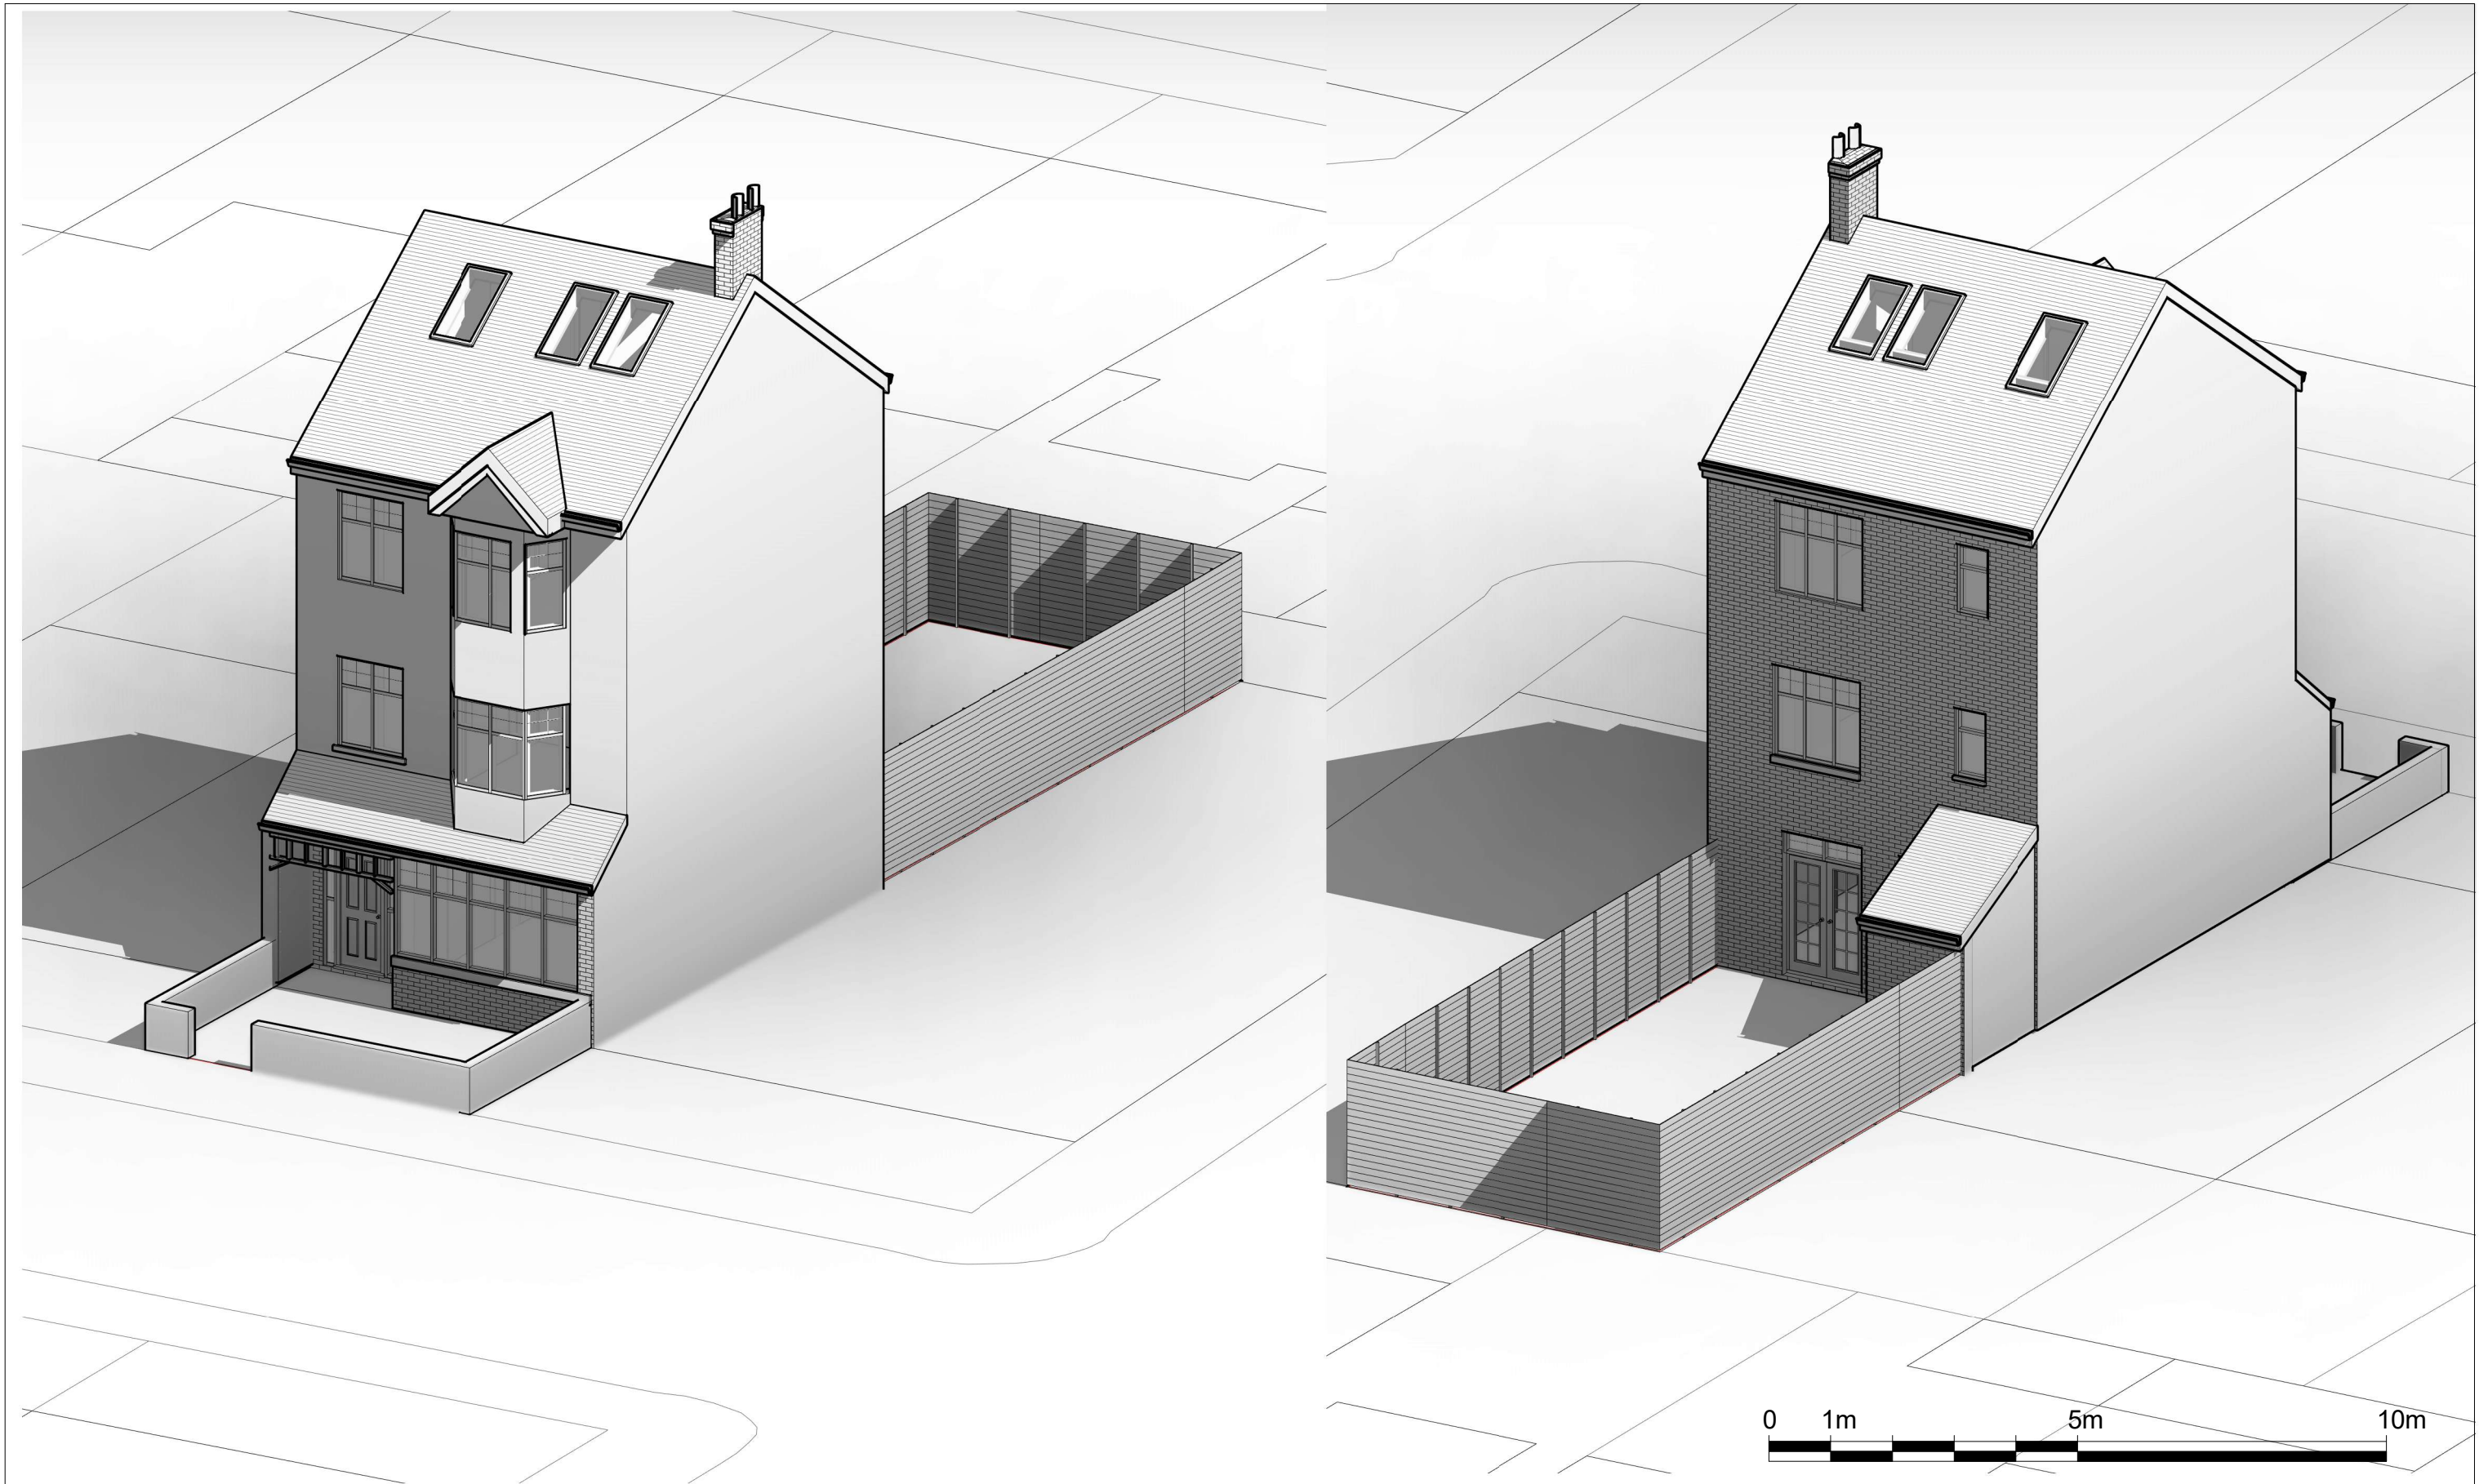

Notes.
Contractors must verify all dimensions at the site before comencing any work.
No construction work before Building Control approval and structural engineer confirmation.
Any discrepancies to be reported to Gridline.
All drawings are to be read in conjunction with all relevant drawings and specifications.

Project No.S				
REV	DATE	DESCRIPTION	BY	CH

PROJECT TITLE	
112 Castlewood Rd, London, N15 6BE	
DATE	Project No.
May 2023	7161

DRAWING TITLE		
Proposed - Perspective view		
CLIENT		
Mr Khubani		
DRAWING No.	SCALE @ A3	Drawn by:
PR - PE001	1:100	Niloufar



PLANNING SERVICES
Unit 9b, The High Cross Centre,
Fountainy Rd,
N15 4BE
TEL: 020 8802 3480
www.samplanning.co.uk