



PLANNING



- NOTES:
- Information for Planning submission only
 - All proposals subject to structural investigation
 - All proposals subject to Party Wall legislation, as applicable
 - All proposals subject to Building Regulations compliance
 - Appointments due to Health & Safety legislation to be the responsibility of the property owner/client and to take account of Construction (Design & Management) Regulations
 - Do not scale from drawing. All dimensions to be checked on site and any discrepancies to be notified to the owner.

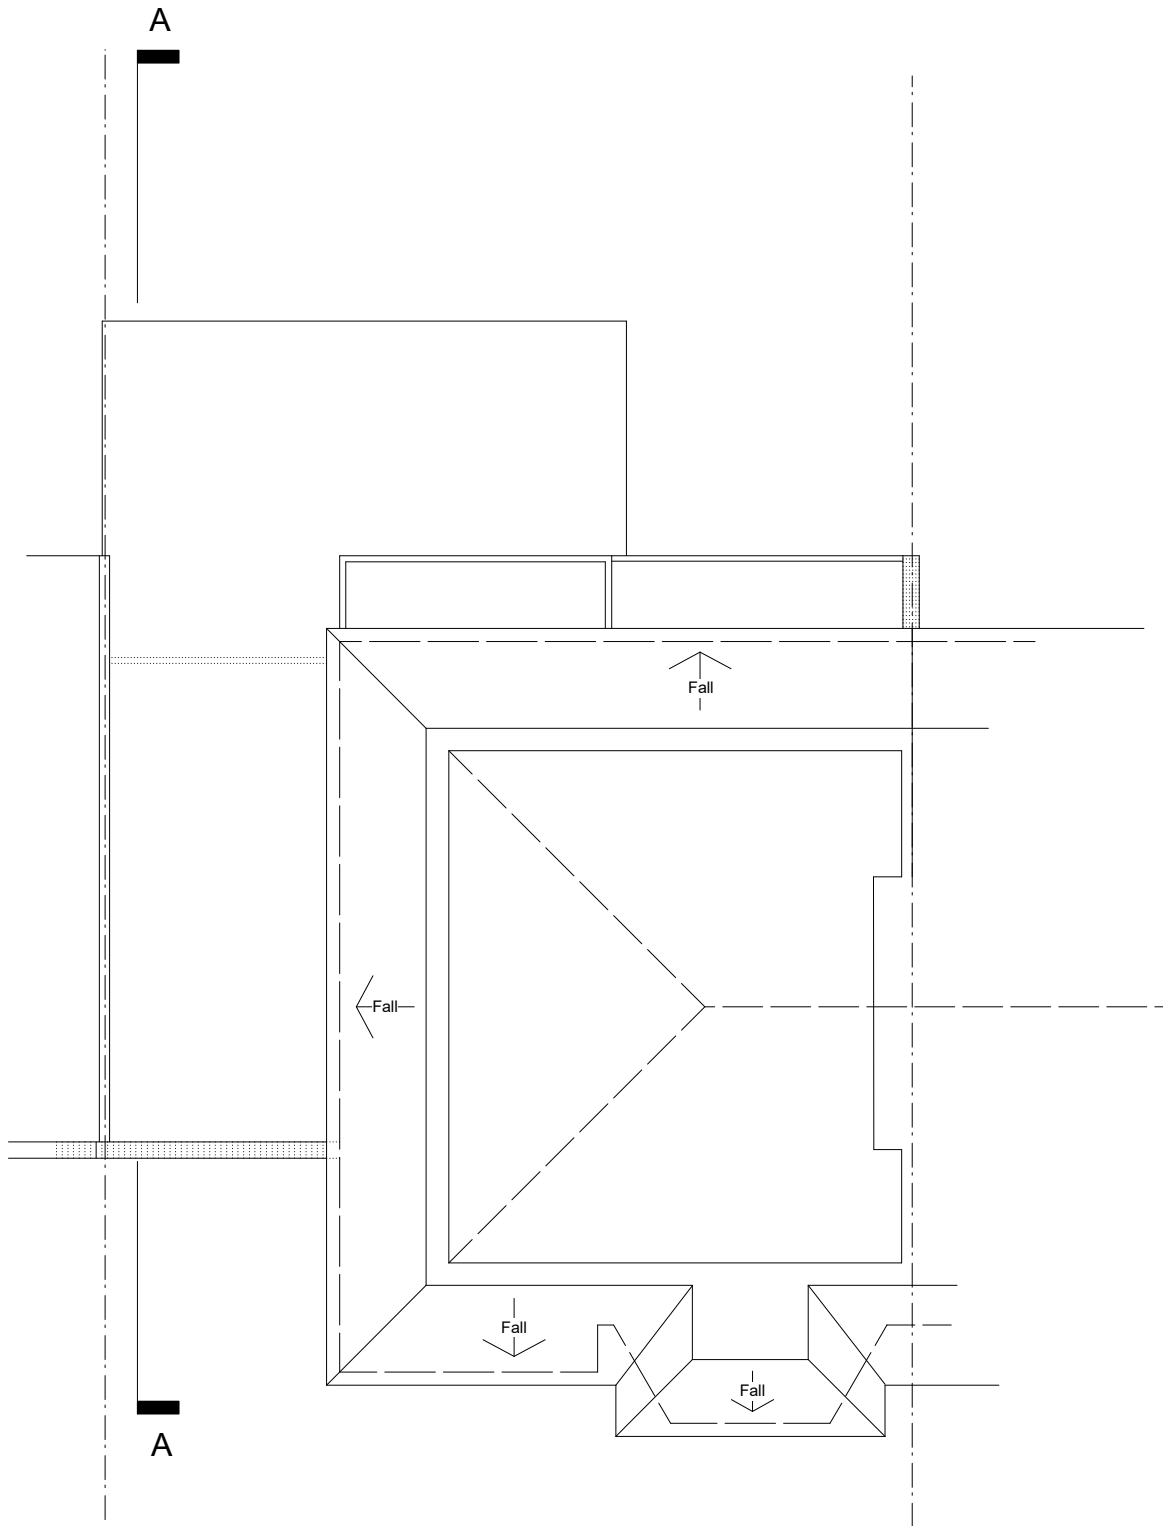

Loft plan
Existing

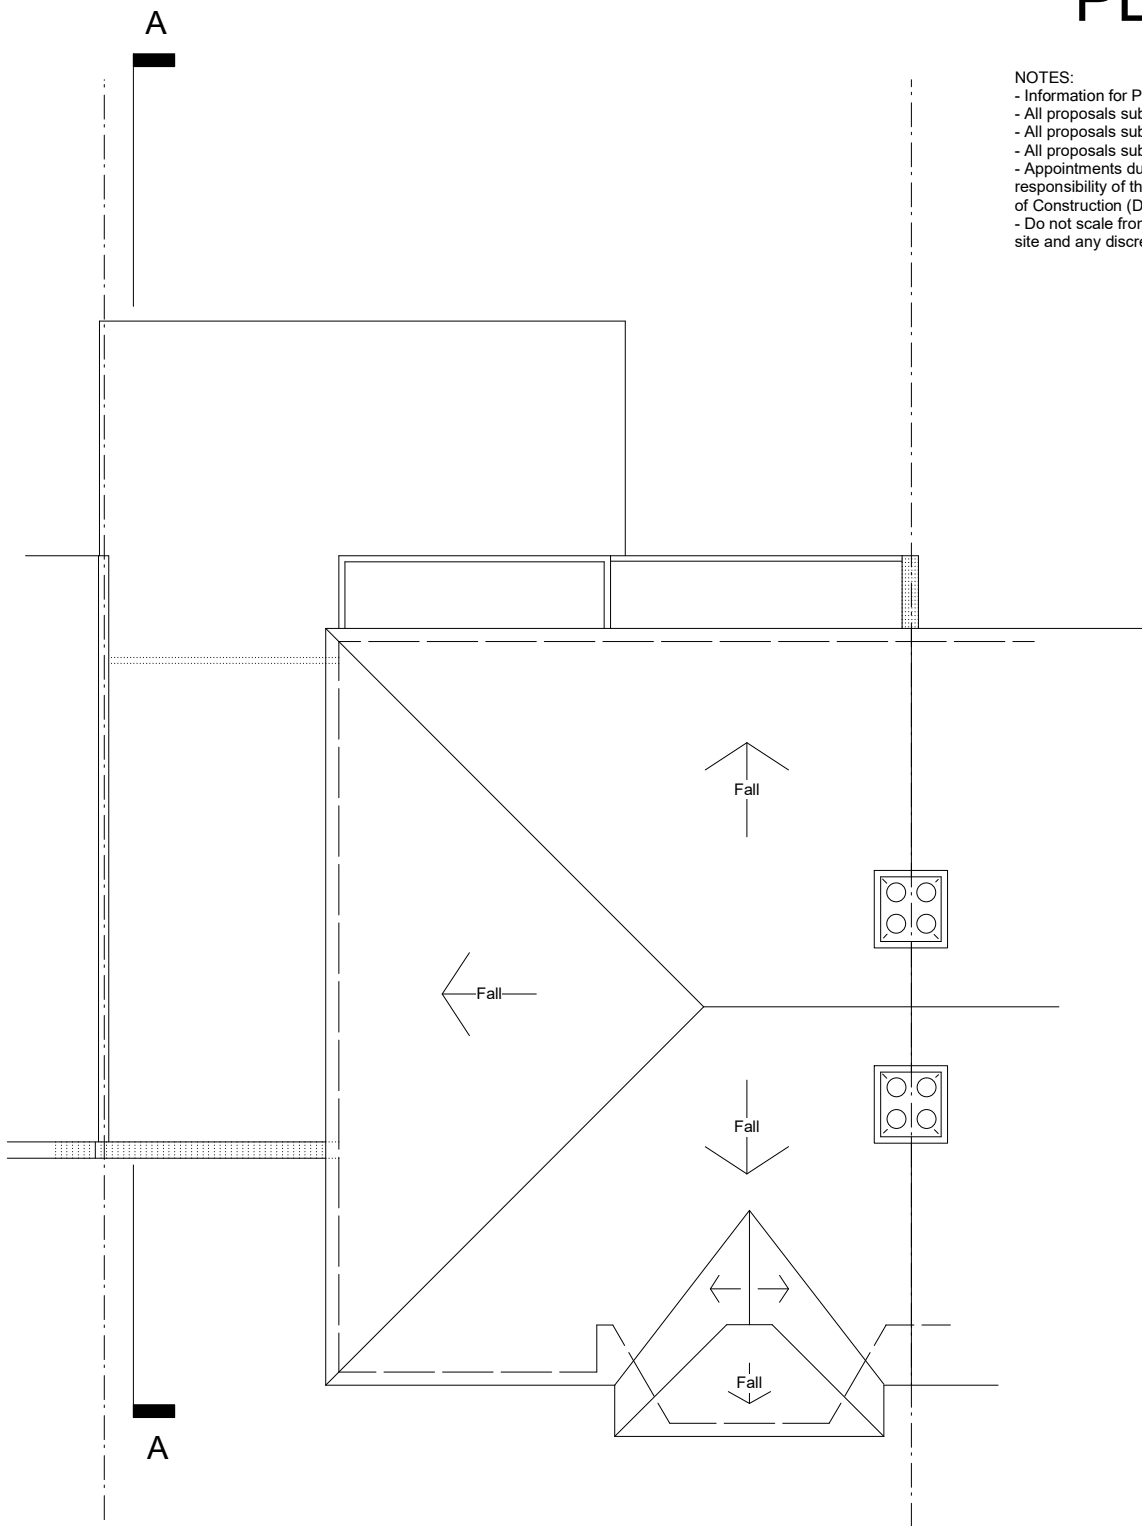

Roof plan
Existing

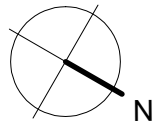 

SITE: 8 CHURCH VALE N2 9PA	PROJECT: SIDE AND REAR EXTENSIONS, ROOF EXTENSION, LOFT CONVERSION AND REAR DORMER	DRAWING: LOFT & ROOF PLANS - EXISTING	ROBERT BIRBECK ARCHITECT 195 RUSKIN PARK HOUSE LONDON SE1 8TN 07944 722 640 robert@robertbirbeckarchitect.co.uk www.robertbirbeckarchitect.co.uk	DATE: May 2023
				SCALE: 1:100 @ A3
				No.: 8CV/P/02