




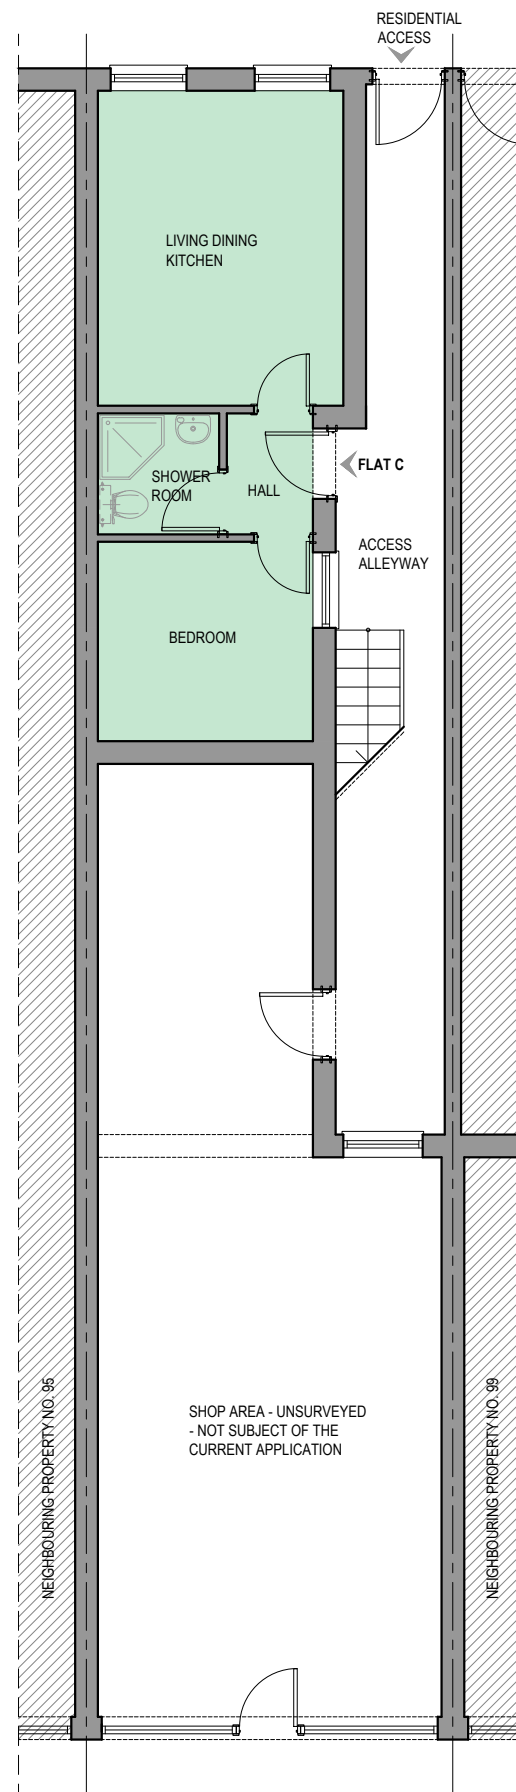

GROUND FLOOR PLAN
scale 1:100

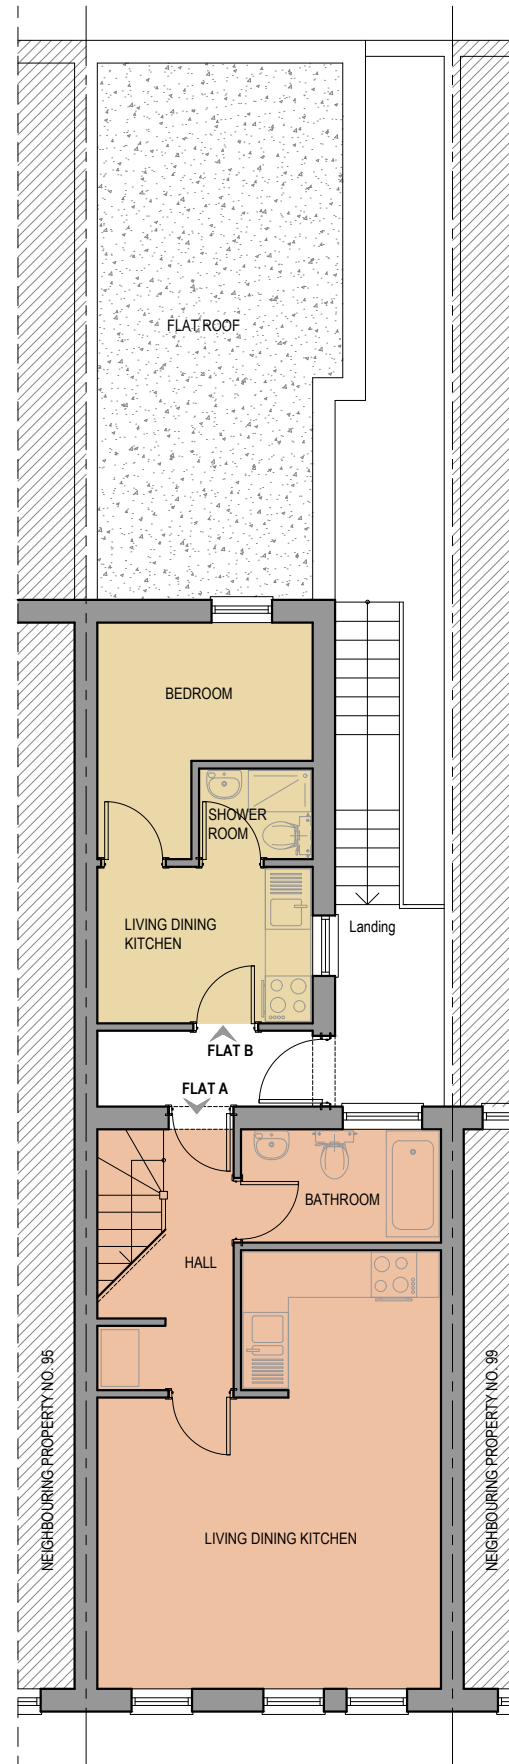

FIRST FLOOR PLAN
scale 1:100

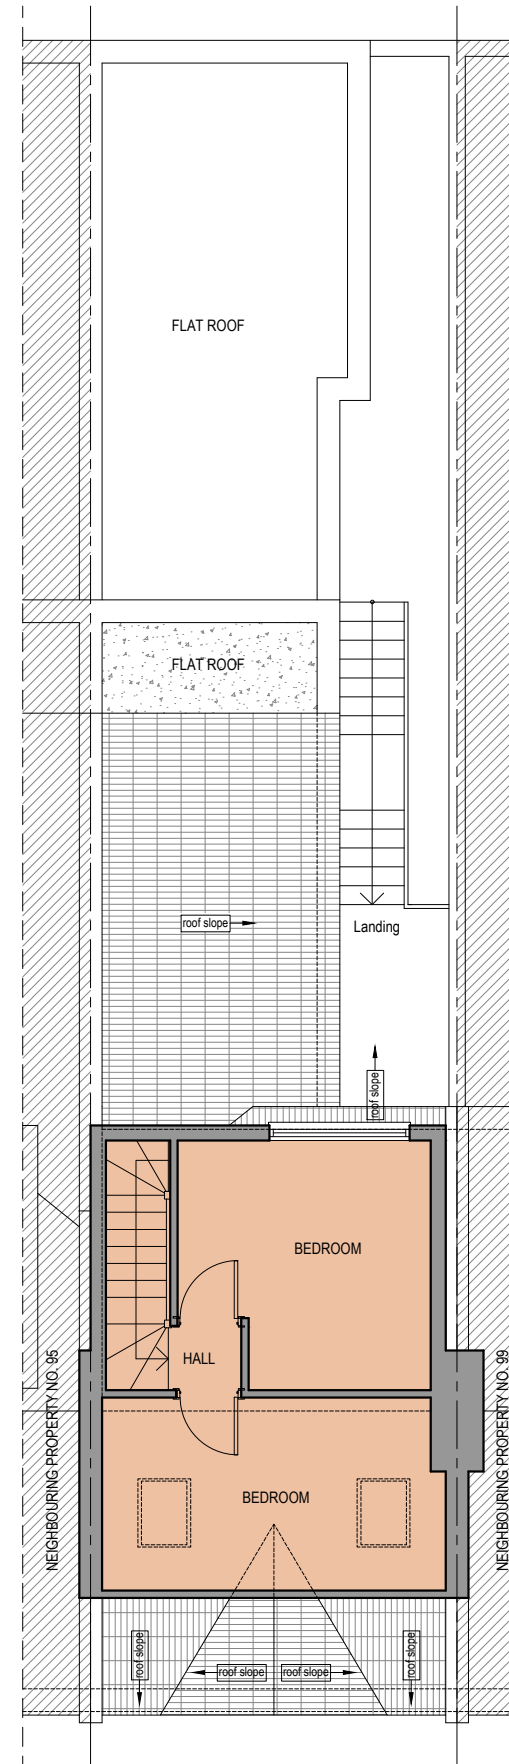

LOFT FLOOR PLAN
scale 1:100

WALLS / CEILINGS LEGEND:


- EXISTING WALLS / CEILINGS
- PROPOSED WALLS / CEILINGS
- WALLS / PARTITION TO BE REMOVED

LINES / HATCHES LEGEND:

- REMOVING INTERVENTIONS
- PROPOSED INTERVENTIONS
- NEIGHBOURING PROPERTIES

ROOMS LEGEND:

- FLAT A
- FIRST AND SECOND FLOORS FLAT
- FLAT B
- FIRST FLOOR REAR
- FLAT C
- GROUND FLOOR REAR

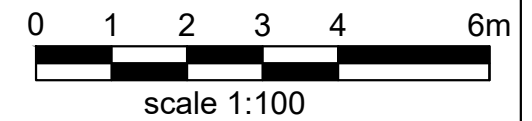

Notes

- This drawing is prepared solely for design and planning submission purposes. It is not intended or suitable for either Building Regulations or Construction purposes and should not be used for such.
- All Dimensions are in millimeters.
- Dimensions are not to be scaled directly from drawings other than for Planning Purposes.
- All dimensions are to be checked on site and the Architect is to be informed of any discrepancies before construction commences.
- All references to drawings refer to current revision of that drawing.
- The Copyright of this drawing belongs to Archpl Ltd.

Rev.	Date	Revisions
PLANNING		
 ARCH ARCHITECTURAL DESIGN STUDIO 400 West Green Road, West Green, London, N15 3PX Tel: 07842410527 Web: www.archpl.co.uk		
Client MR SUKRU SOLMAZ		
Project 97 BROAD LANE N15 4DW		
Scale 1/100@A3	Date 05/2023	
Drawn By VC	Checked By AEC	
Project No. 23028	Drawing No. A101	Revision -
Drawing title Floor Plans		