


PLANNING SERVICES
**Unit 9b, The High Cross Centre,
Fountainyne Rd,
N154BE**
TEL: 020 8802 3480
www.sampplanning.co.uk



Notes.
Contractors must verify all dimensions at the site before comencing any work.
No construction work before Building Control approval and structural engineer confirmation.
Any discrepancies to be reported to Gridline.
All drawings are to be read in conjunction with all relevant drawings and specifications.


Project No.S				
REV	DATE	DESCRIPTION	BY	CH

PROJECT TITLE	
112 Castlewood Rd, London, N15 6BE	
DATE	Project No.
May 2023	7161

DRAWING TITLE		
Existing - Ground Floor		
CLIENT		
Mr Khubani		
DRAWING No.	SCALE @ A3	Drawn by:
EX - P001	1:100	Niloufar



PLANNING SERVICES
Unit 9b, The High Cross Centre,
Fountainy Rd,
N15 4BE
TEL: 020 8802 3480
www.samplanning.co.uk

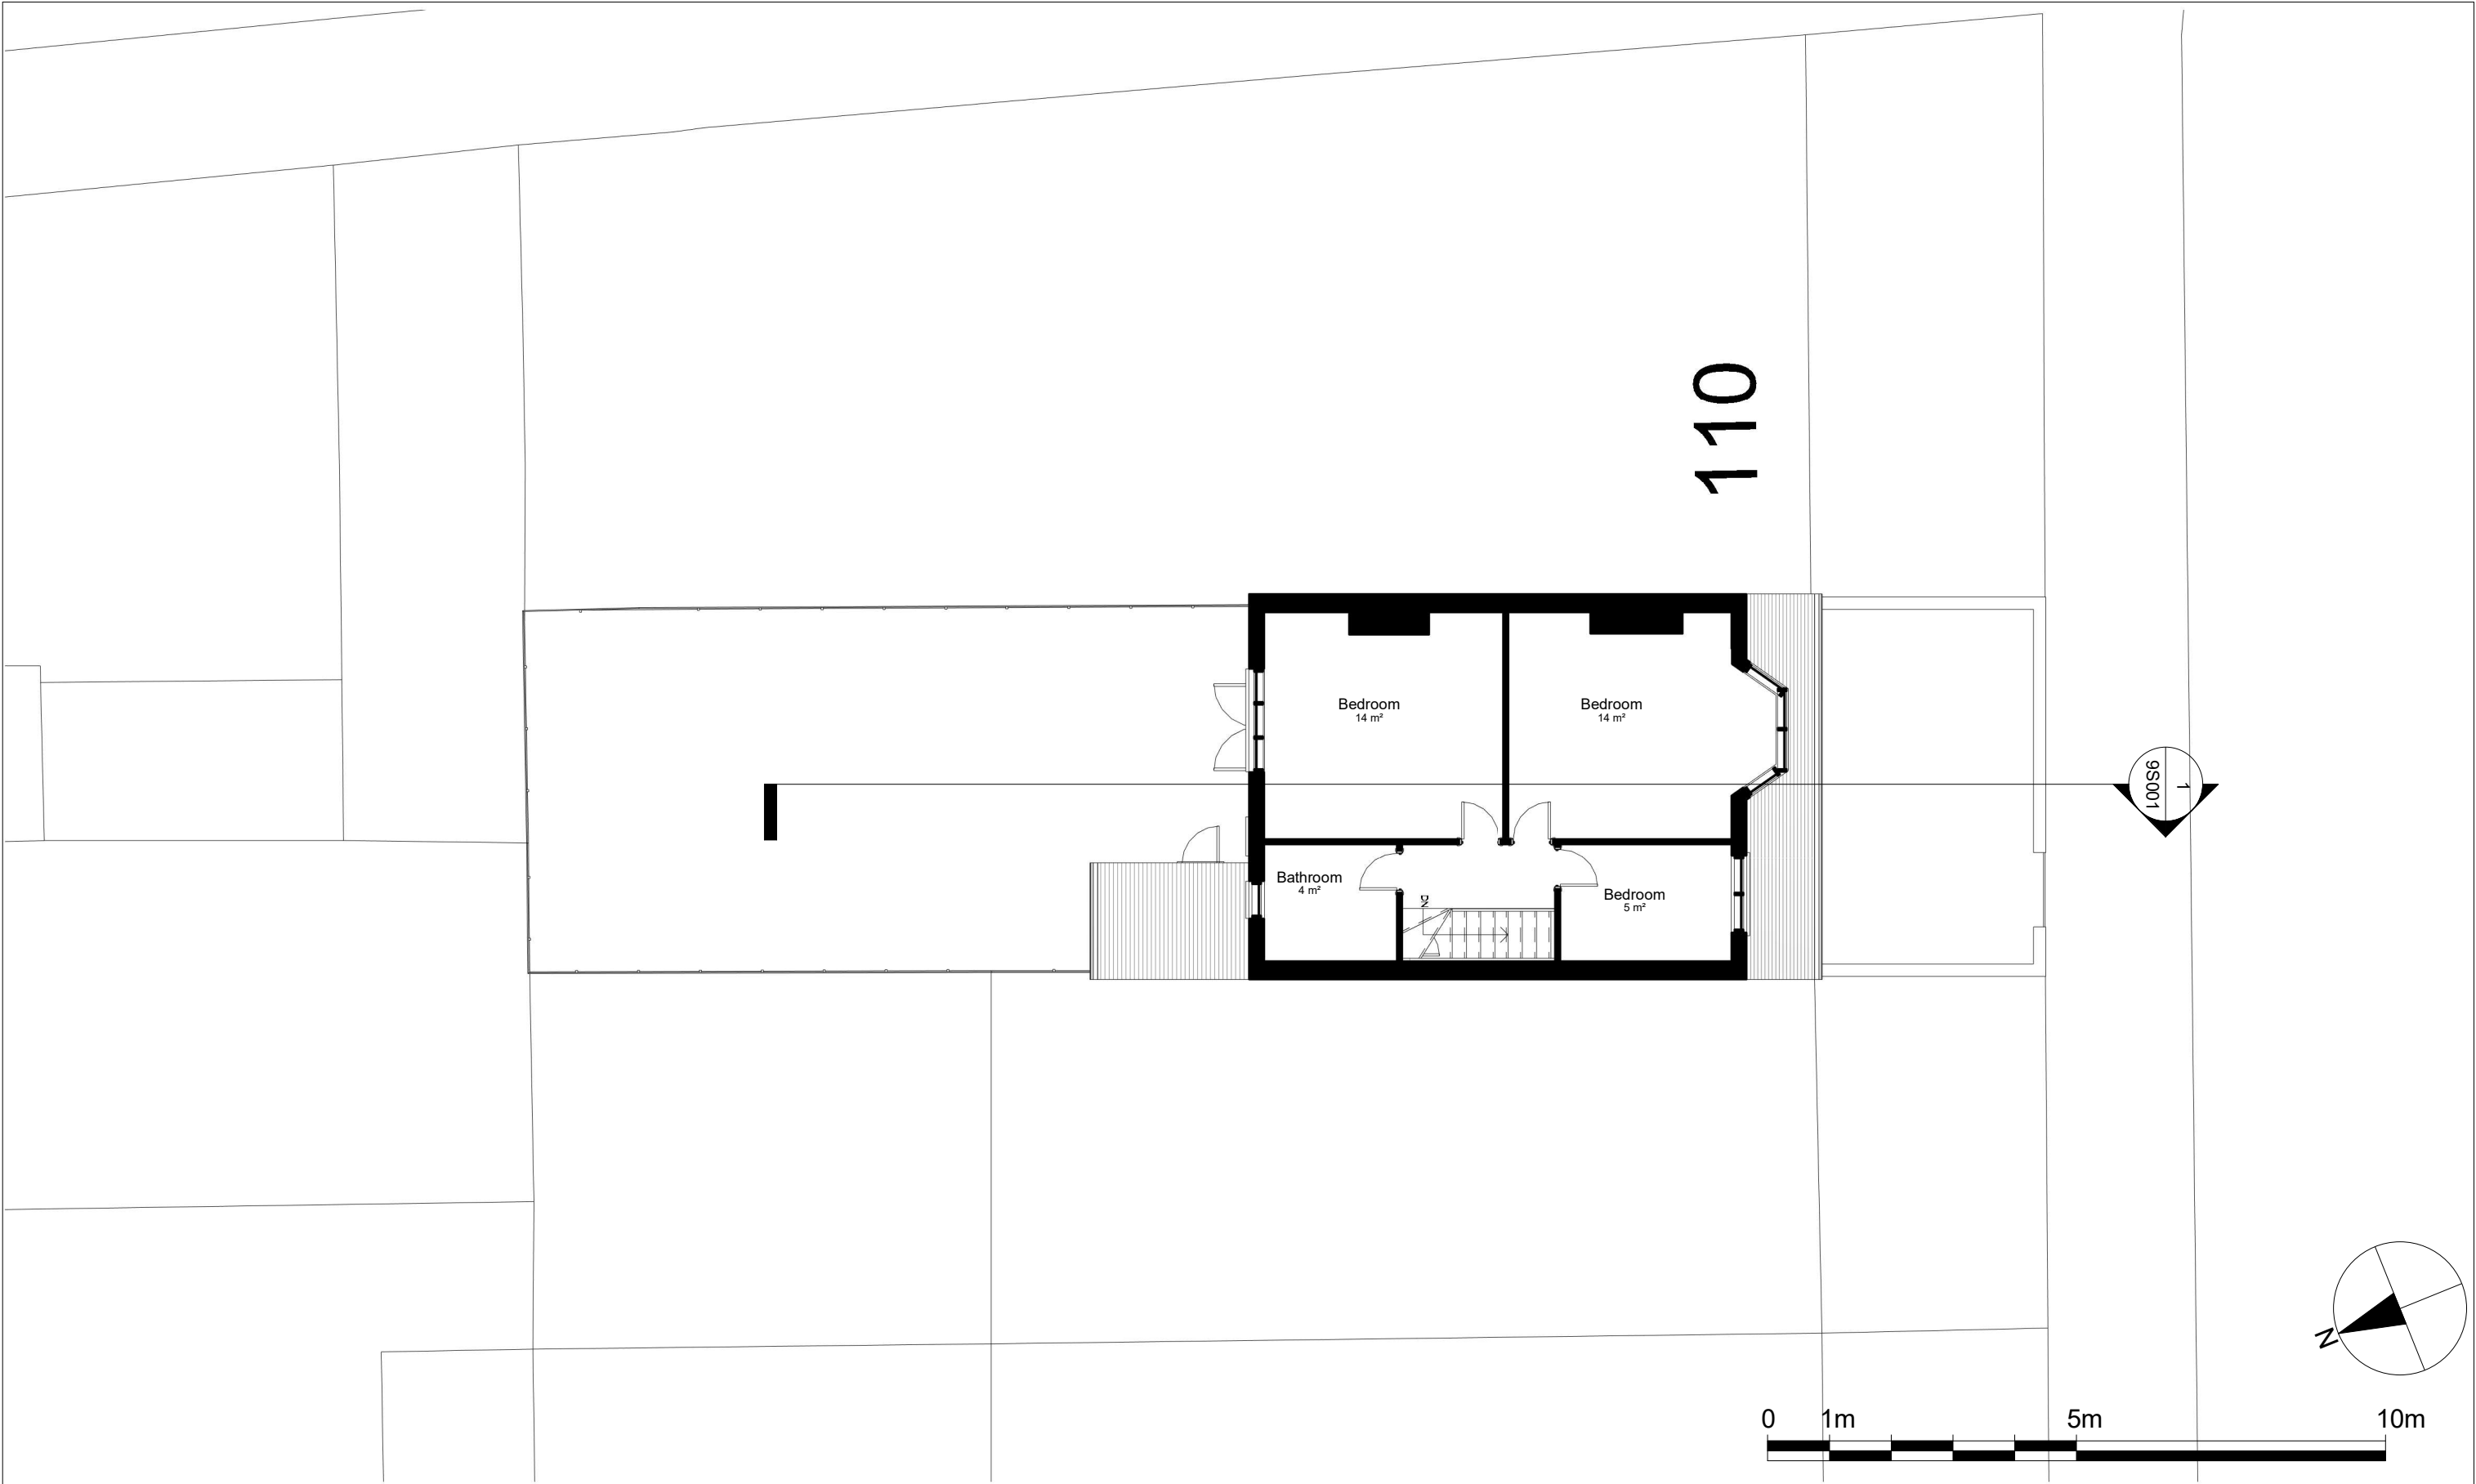

Notes.
Contractors must verify all dimensions at the site before comencing any work.
No construction work before Building Control approval and structural engineer confirmation.
Any discrepancies to be reported to Gridline.
All drawings are to be read in conjunction with all relevant drawings and specifications.

Project No.S				
REV	DATE	DESCRIPTION	BY	CH

PROJECT TITLE	
112 Castlewood Rd, London, N15 6BE	
DATE	Project No.
May 2023	7161

DRAWING TITLE		
Existing - First Floor		
CLIENT		
Mr Khubani		
DRAWING No.	SCALE @ A3	Drawn by:
EX - P002	1:100	Niloufar



PLANNING SERVICES
Unit 9b, The High Cross Centre,
Fountainy Rd,
N15 4BE
TEL: 020 8802 3480
www.samplanning.co.uk



Notes.
Contractors must verify all dimensions at the site before comencing any work.
No construction work before Building Control approval and structural engineer confirmation.
Any discrepancies to be reported to Gridline.
All drawings are to be read in conjunction with all relevant drawings and specifications.


Project No.S				
REV	DATE	DESCRIPTION	BY	CH

PROJECT TITLE	
112 Castlewood Rd, London, N15 6BE	
DATE	Project No.
May 2023	7161

DRAWING TITLE		
Existing - Loft Floor		
CLIENT		
Mr Khubani		
DRAWING No.	SCALE @ A3	Drawn by:
EX - P003	1:100	Niloufar



PLANNING SERVICES
Unit 9b, The High Cross Centre,
Fountainy Rd,
N15 4BE
TEL: 020 8802 3480
www.samplanning.co.uk

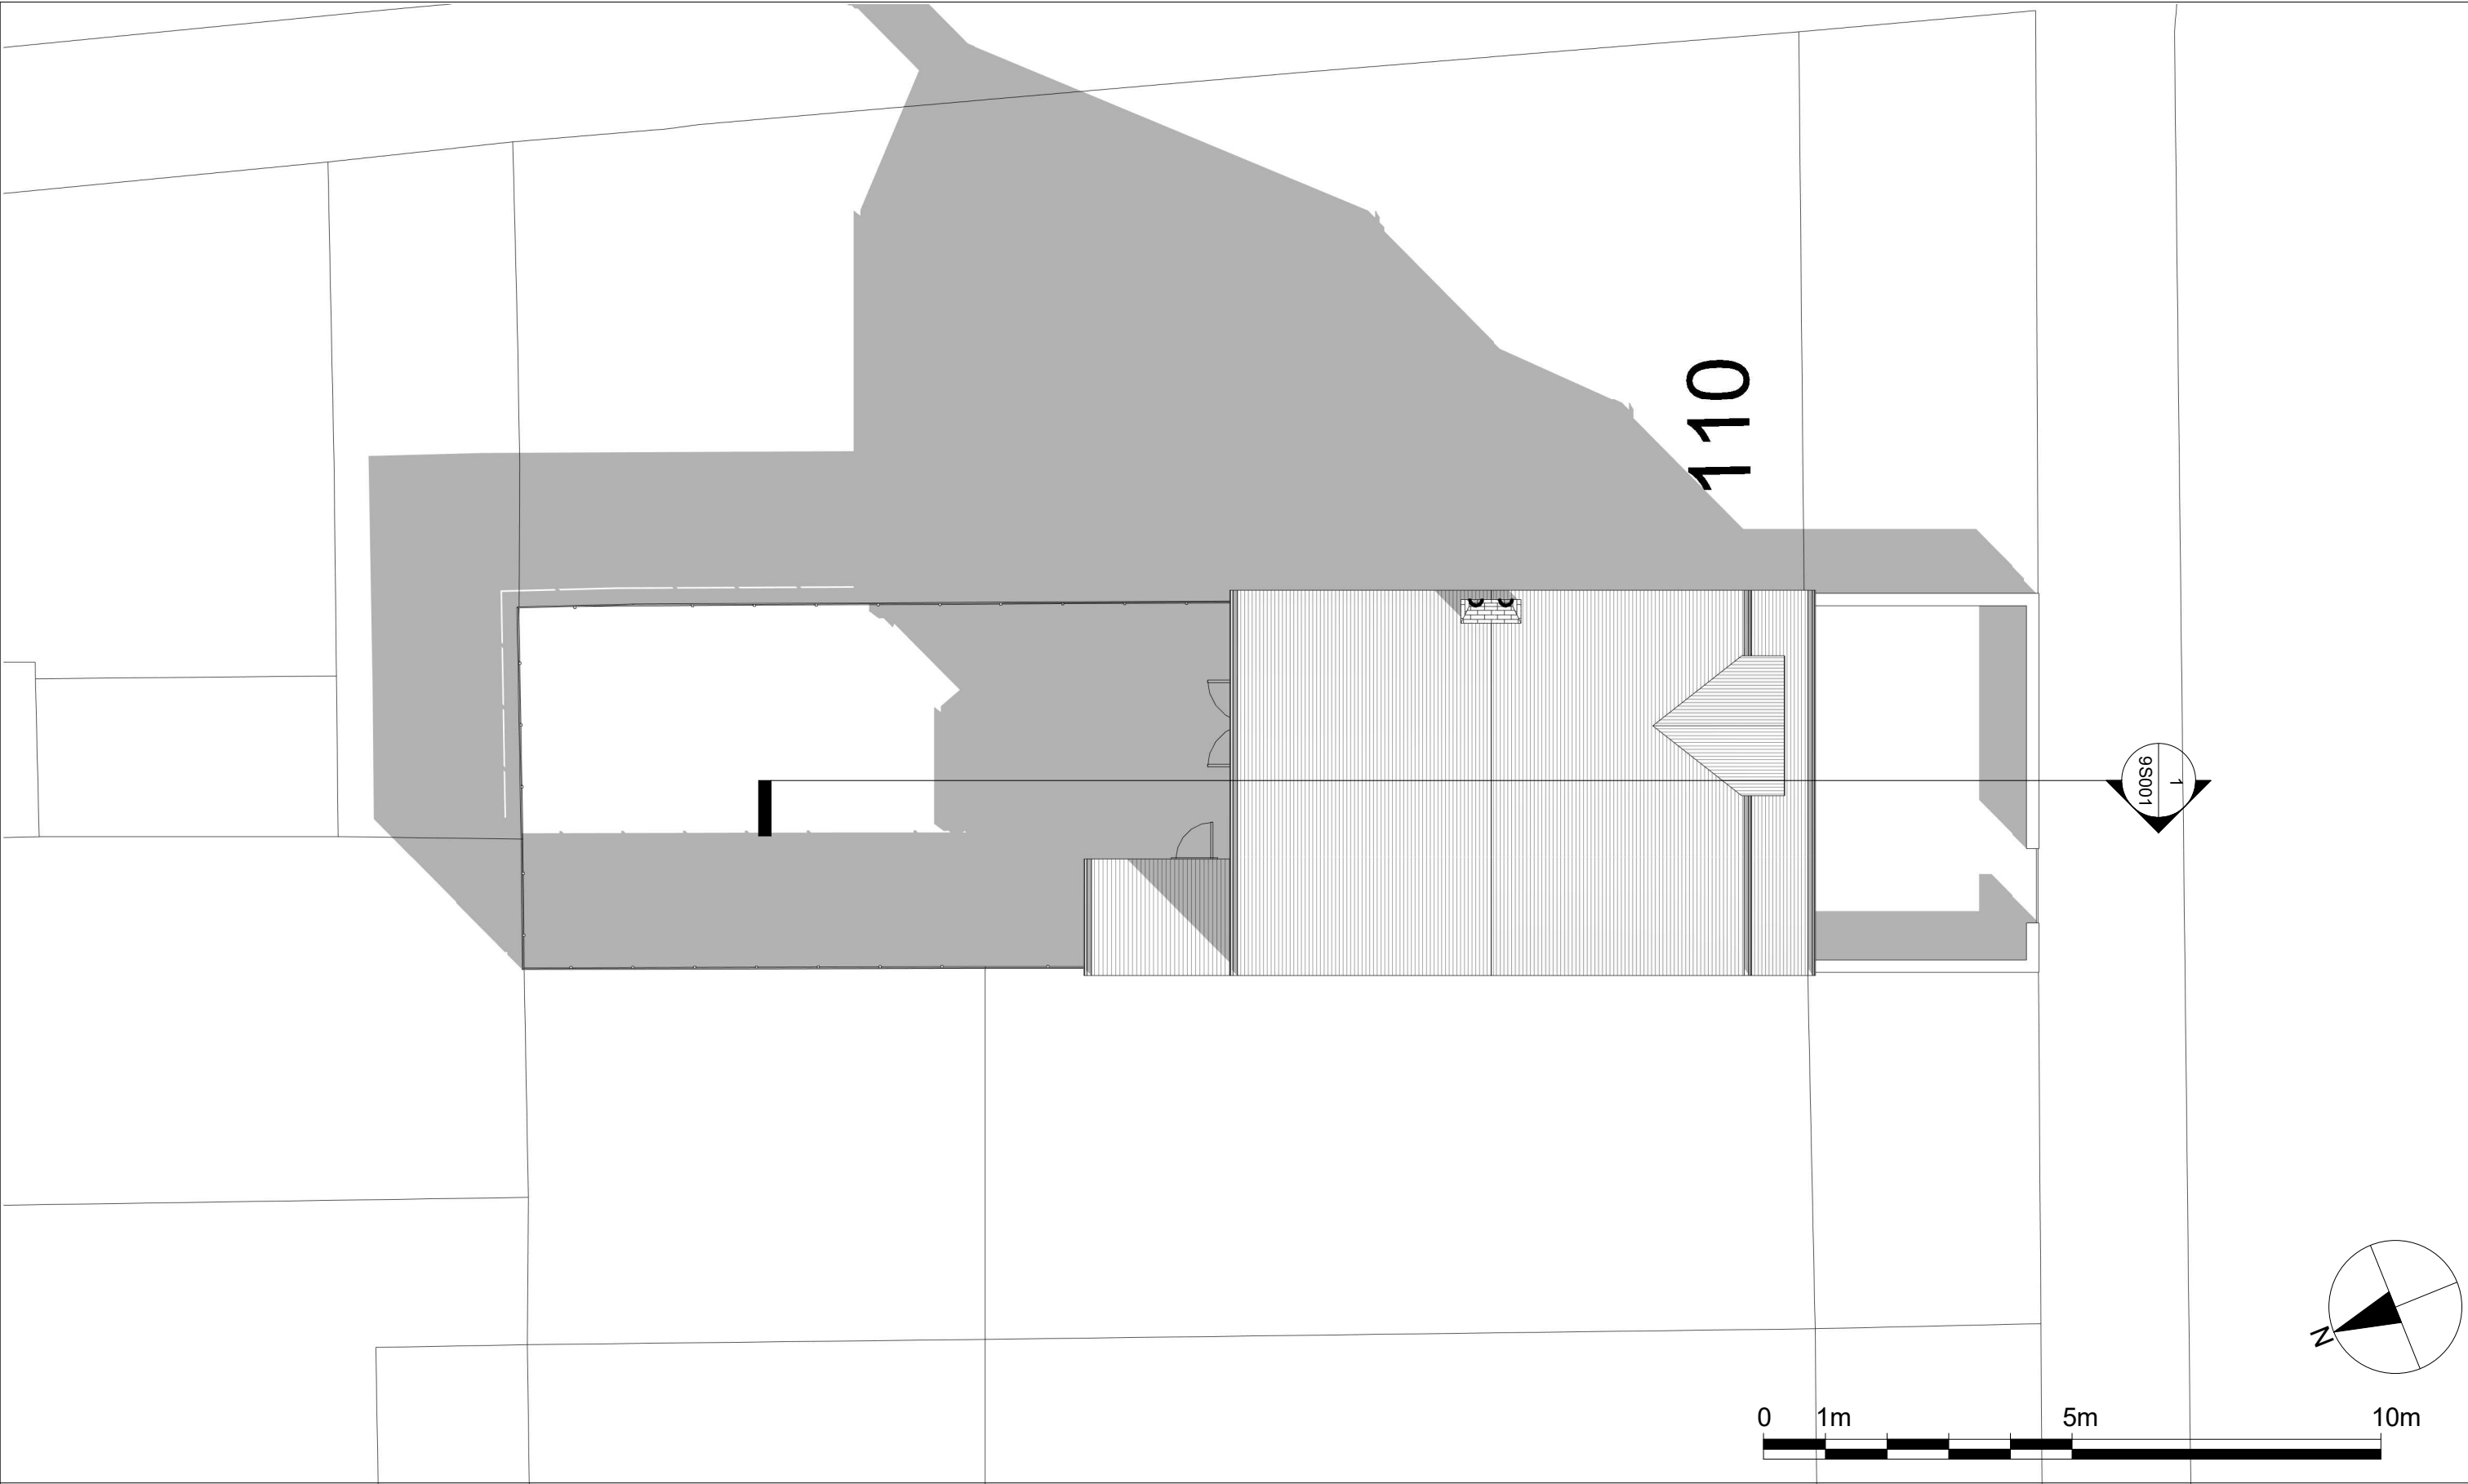

Notes.
Contractors must verify all dimensions at the site before comencing any work.
No construction work before Building Control approval and structural engineer confirmation.
Any discrepancies to be reported to Gridline.
All drawings are to be read in conjunction with all relevant drawings and specifications.


Project No.S				
REV	DATE	DESCRIPTION	BY	CH

PROJECT TITLE	
112 Castlewood Rd, London, N15 6BE	
DATE	Project No.
May 2023	7161

DRAWING TITLE		
Existing - Roof Plan		
CLIENT		
Mr Khubani		
DRAWING No.	SCALE @ A3	Drawn by:
EX - P004	1:100	Niloufar



PLANNING SERVICES
Unit 9b, The High Cross Centre,
Fountainy Rd,
N15 4BE
TEL: 020 8802 3480
www.samplanning.co.uk

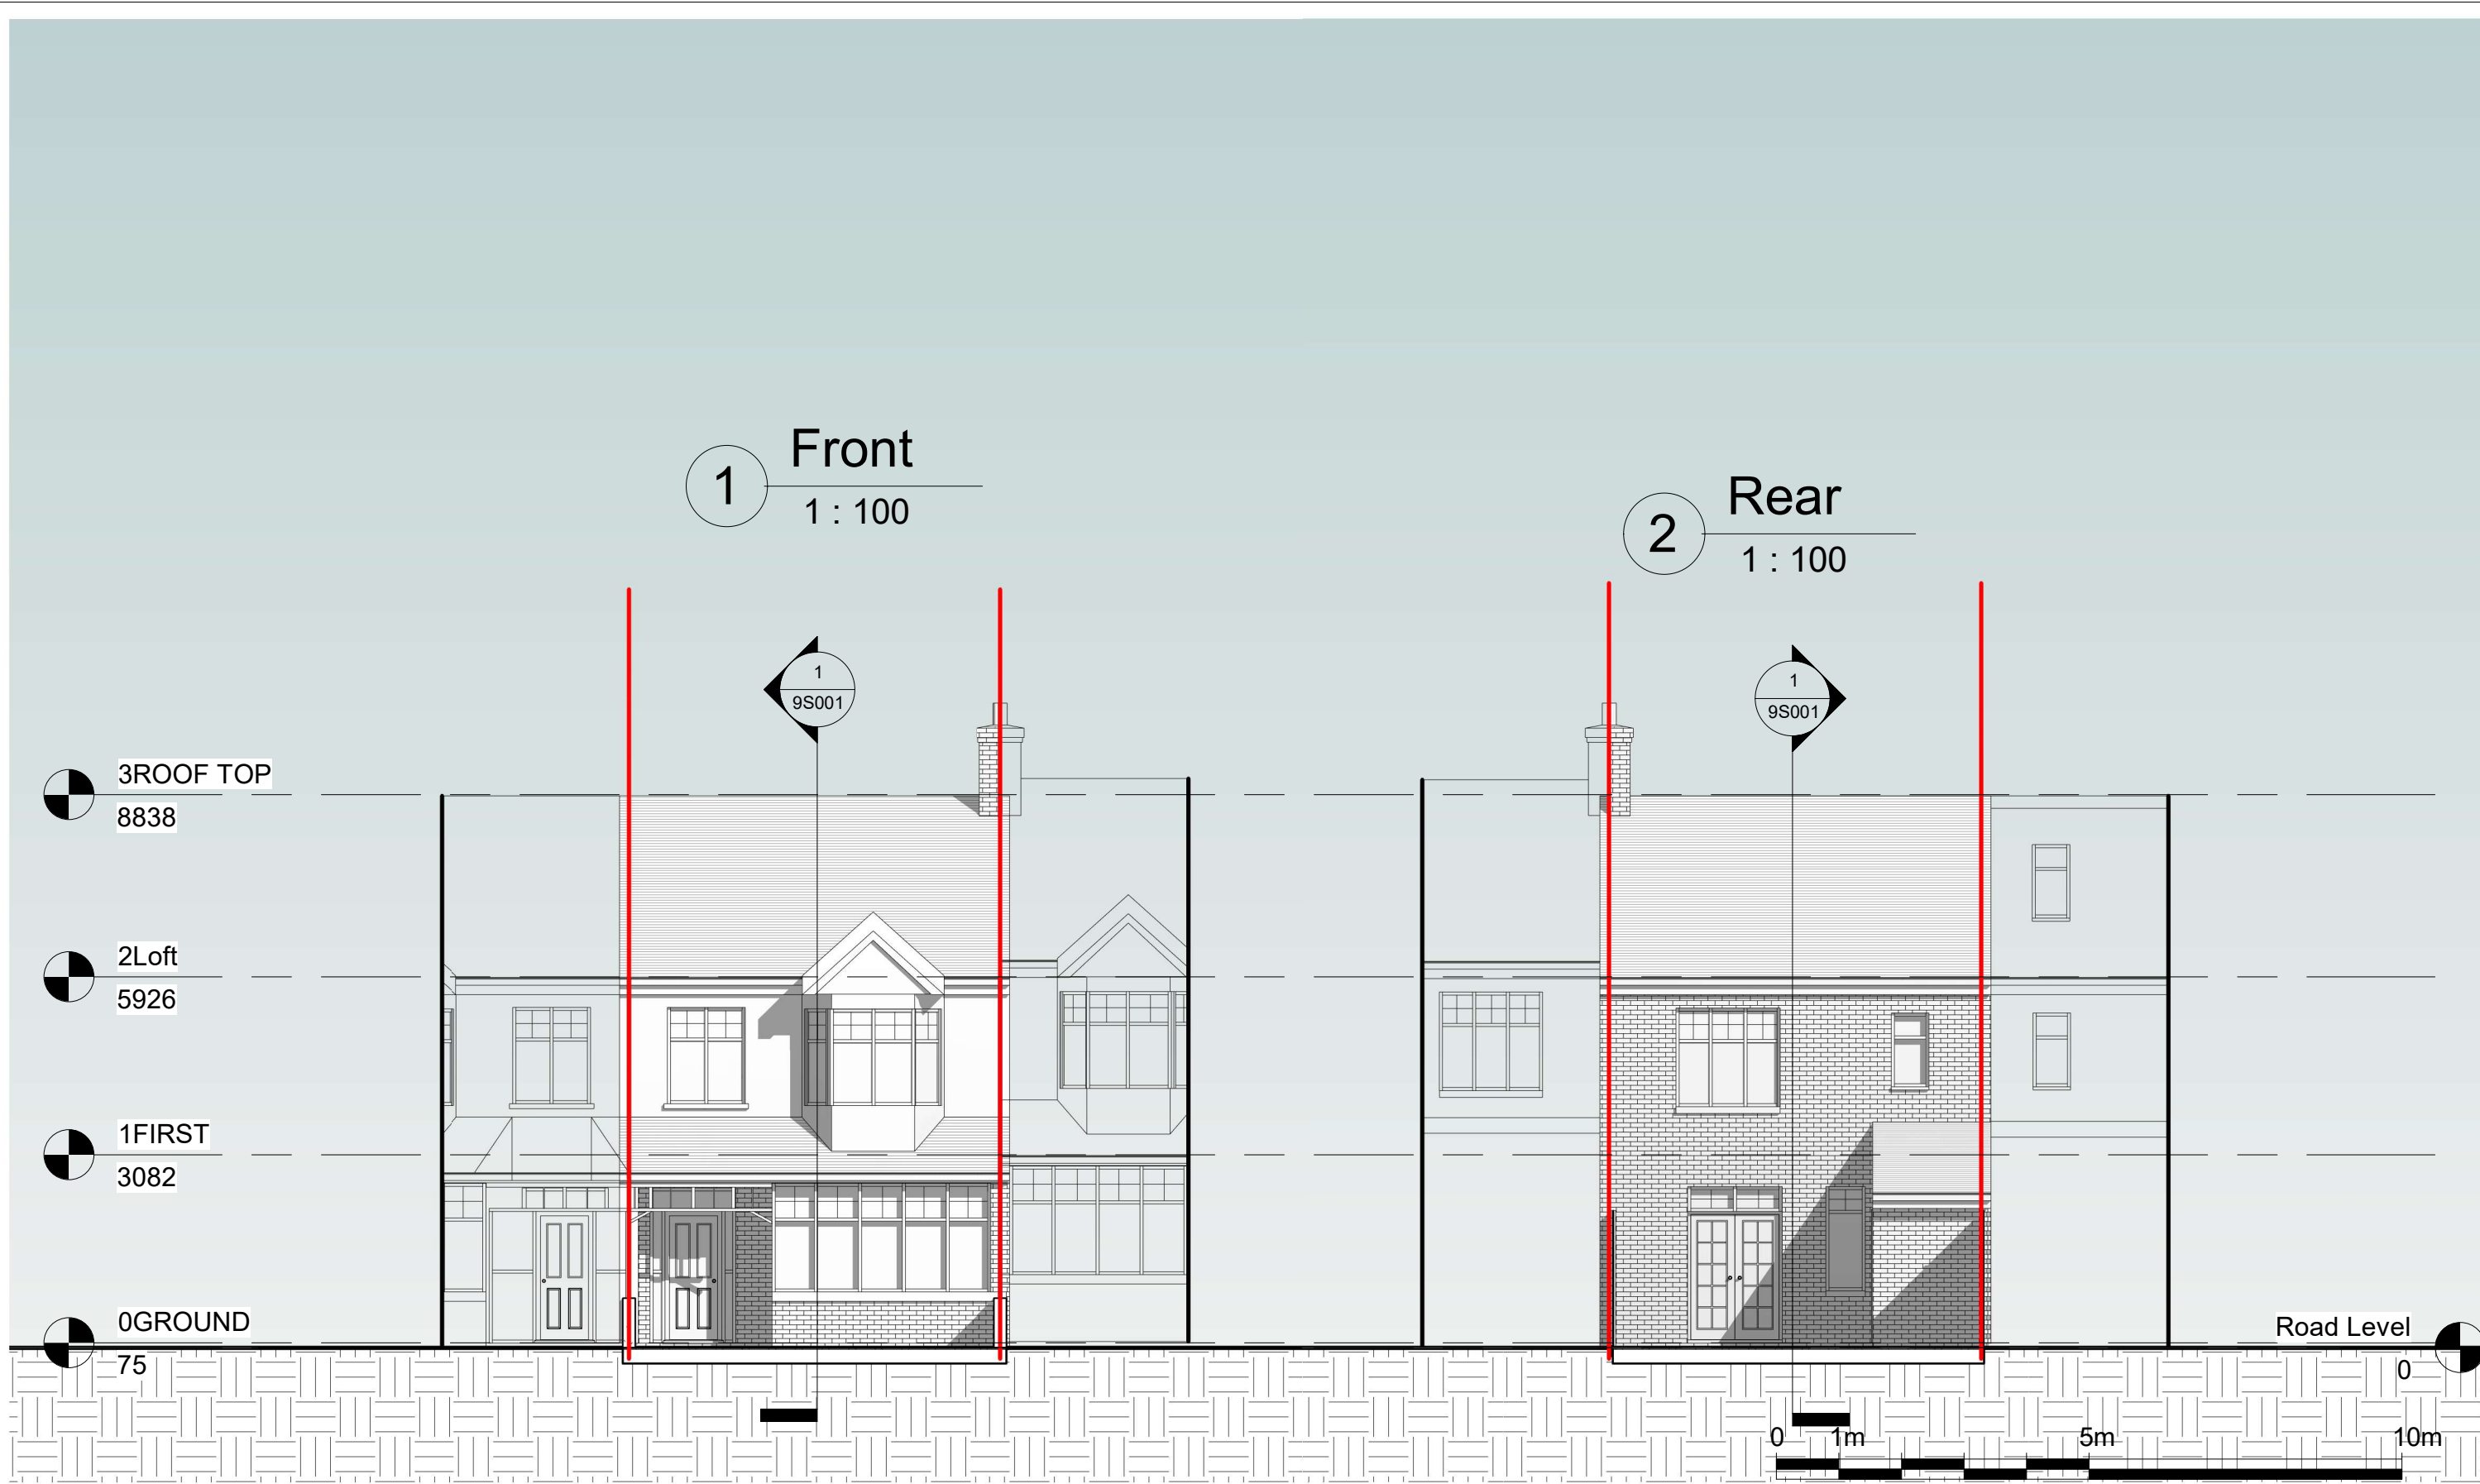

Notes.
Contractors must verify all dimensions at the site before commencing any work.
No construction work before Building Control approval and structural engineer confirmation.
Any discrepancies to be reported to Gridline.
All drawings are to be read in conjunction with all relevant drawings and specifications.


Project No.S				
REV	DATE	DESCRIPTION	BY	CH

PROJECT TITLE	
112 Castlewood Rd, London, N15 6BE	
DATE	Project No.
May 2023	7161

DRAWING TITLE		
Existing - Front/ Rear Elevations		
CLIENT		
Mr Khubani		
DRAWING No.	SCALE @ A3	Drawn by:
EX - E001	1:100	Niloufar



PLANNING SERVICES
Unit 9b, The High Cross Centre,
Fountainy Rd,
N15 4BE
TEL: 020 8802 3480
www.samplanning.co.uk

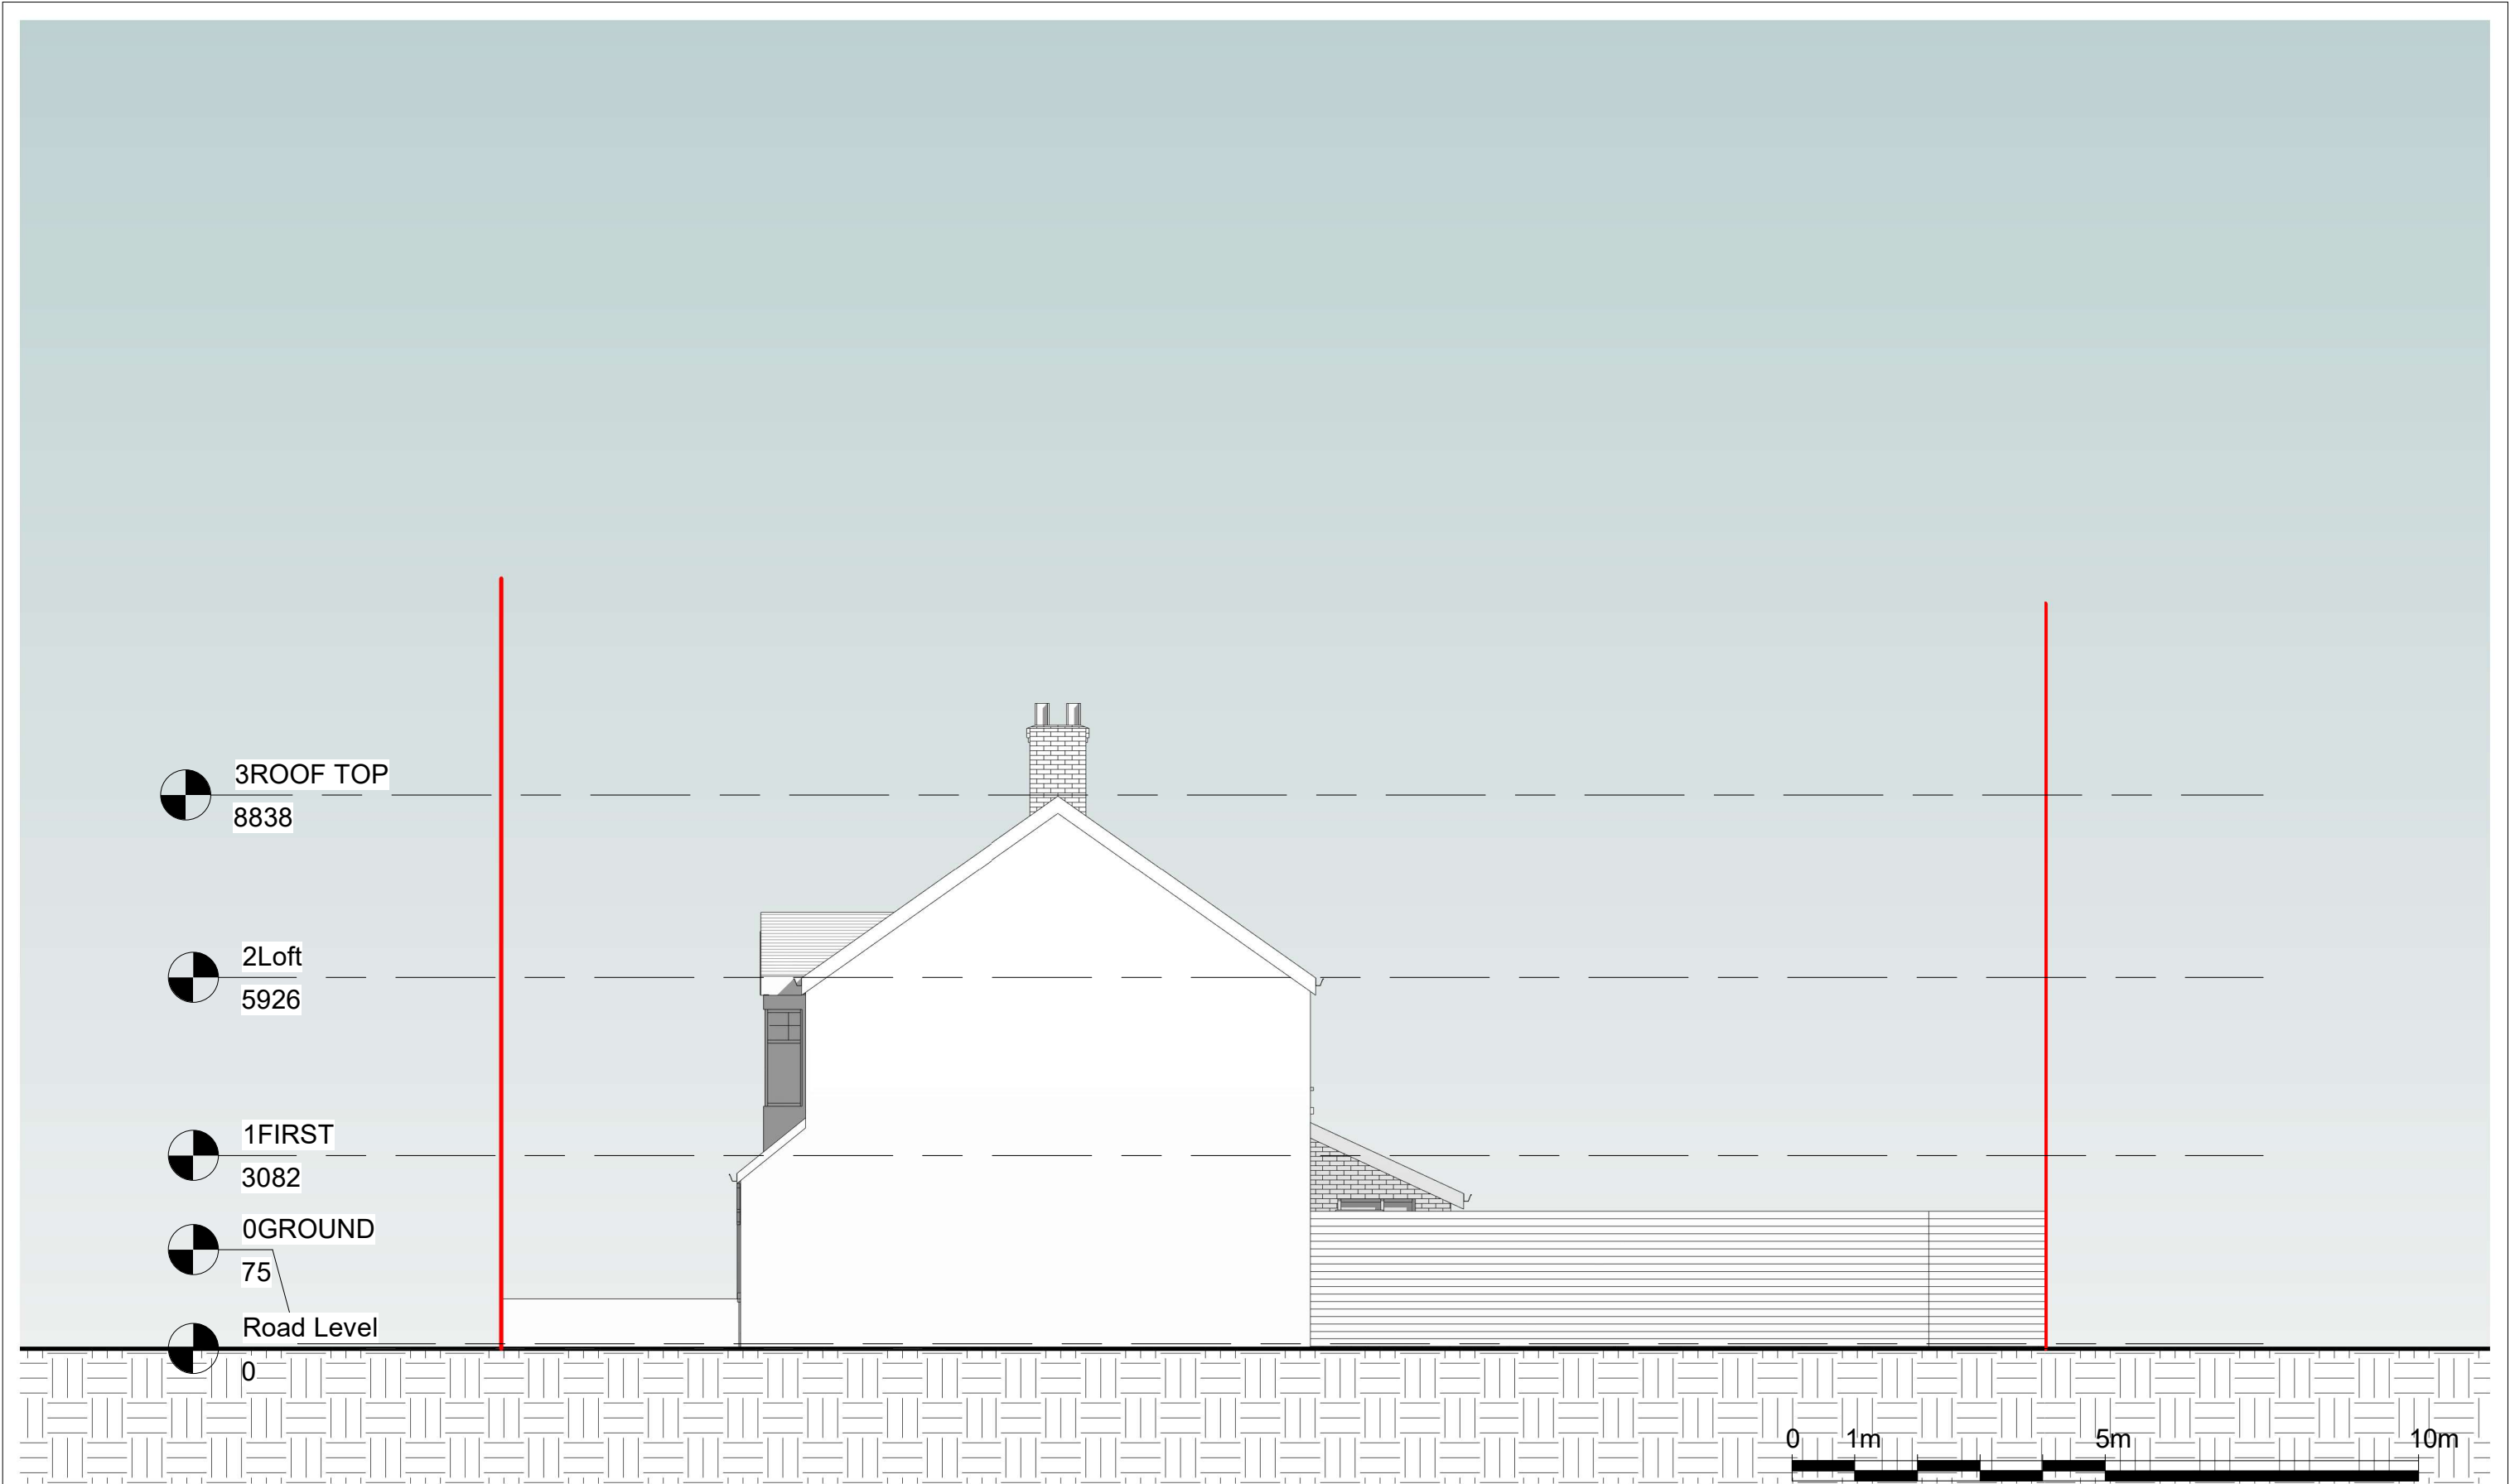

Notes.
Contractors must verify all dimensions at the site before comencing any work.
No construction work before Building Control approval and structural engineer confirmation.
Any discrepancies to be reported to Gridline.
All drawings are to be read in conjunction with all relevant drawings and specifications.


Project No.S				
REV	DATE	DESCRIPTION	BY	CH

PROJECT TITLE	
112 Castlewood Rd, London, N15 6BE	
DATE	Project No.
May 2023	7161

DRAWING TITLE		
Existing - Side Elevation		
CLIENT		
Mr Khubani		
DRAWING No.	SCALE @ A3	Drawn by:
EX - E002	1:100	Niloufar



PLANNING SERVICES
Unit 9b, The High Cross Centre,
Fountainy Rd,
N15 4BE
TEL: 020 8802 3480
www.samplanning.co.uk

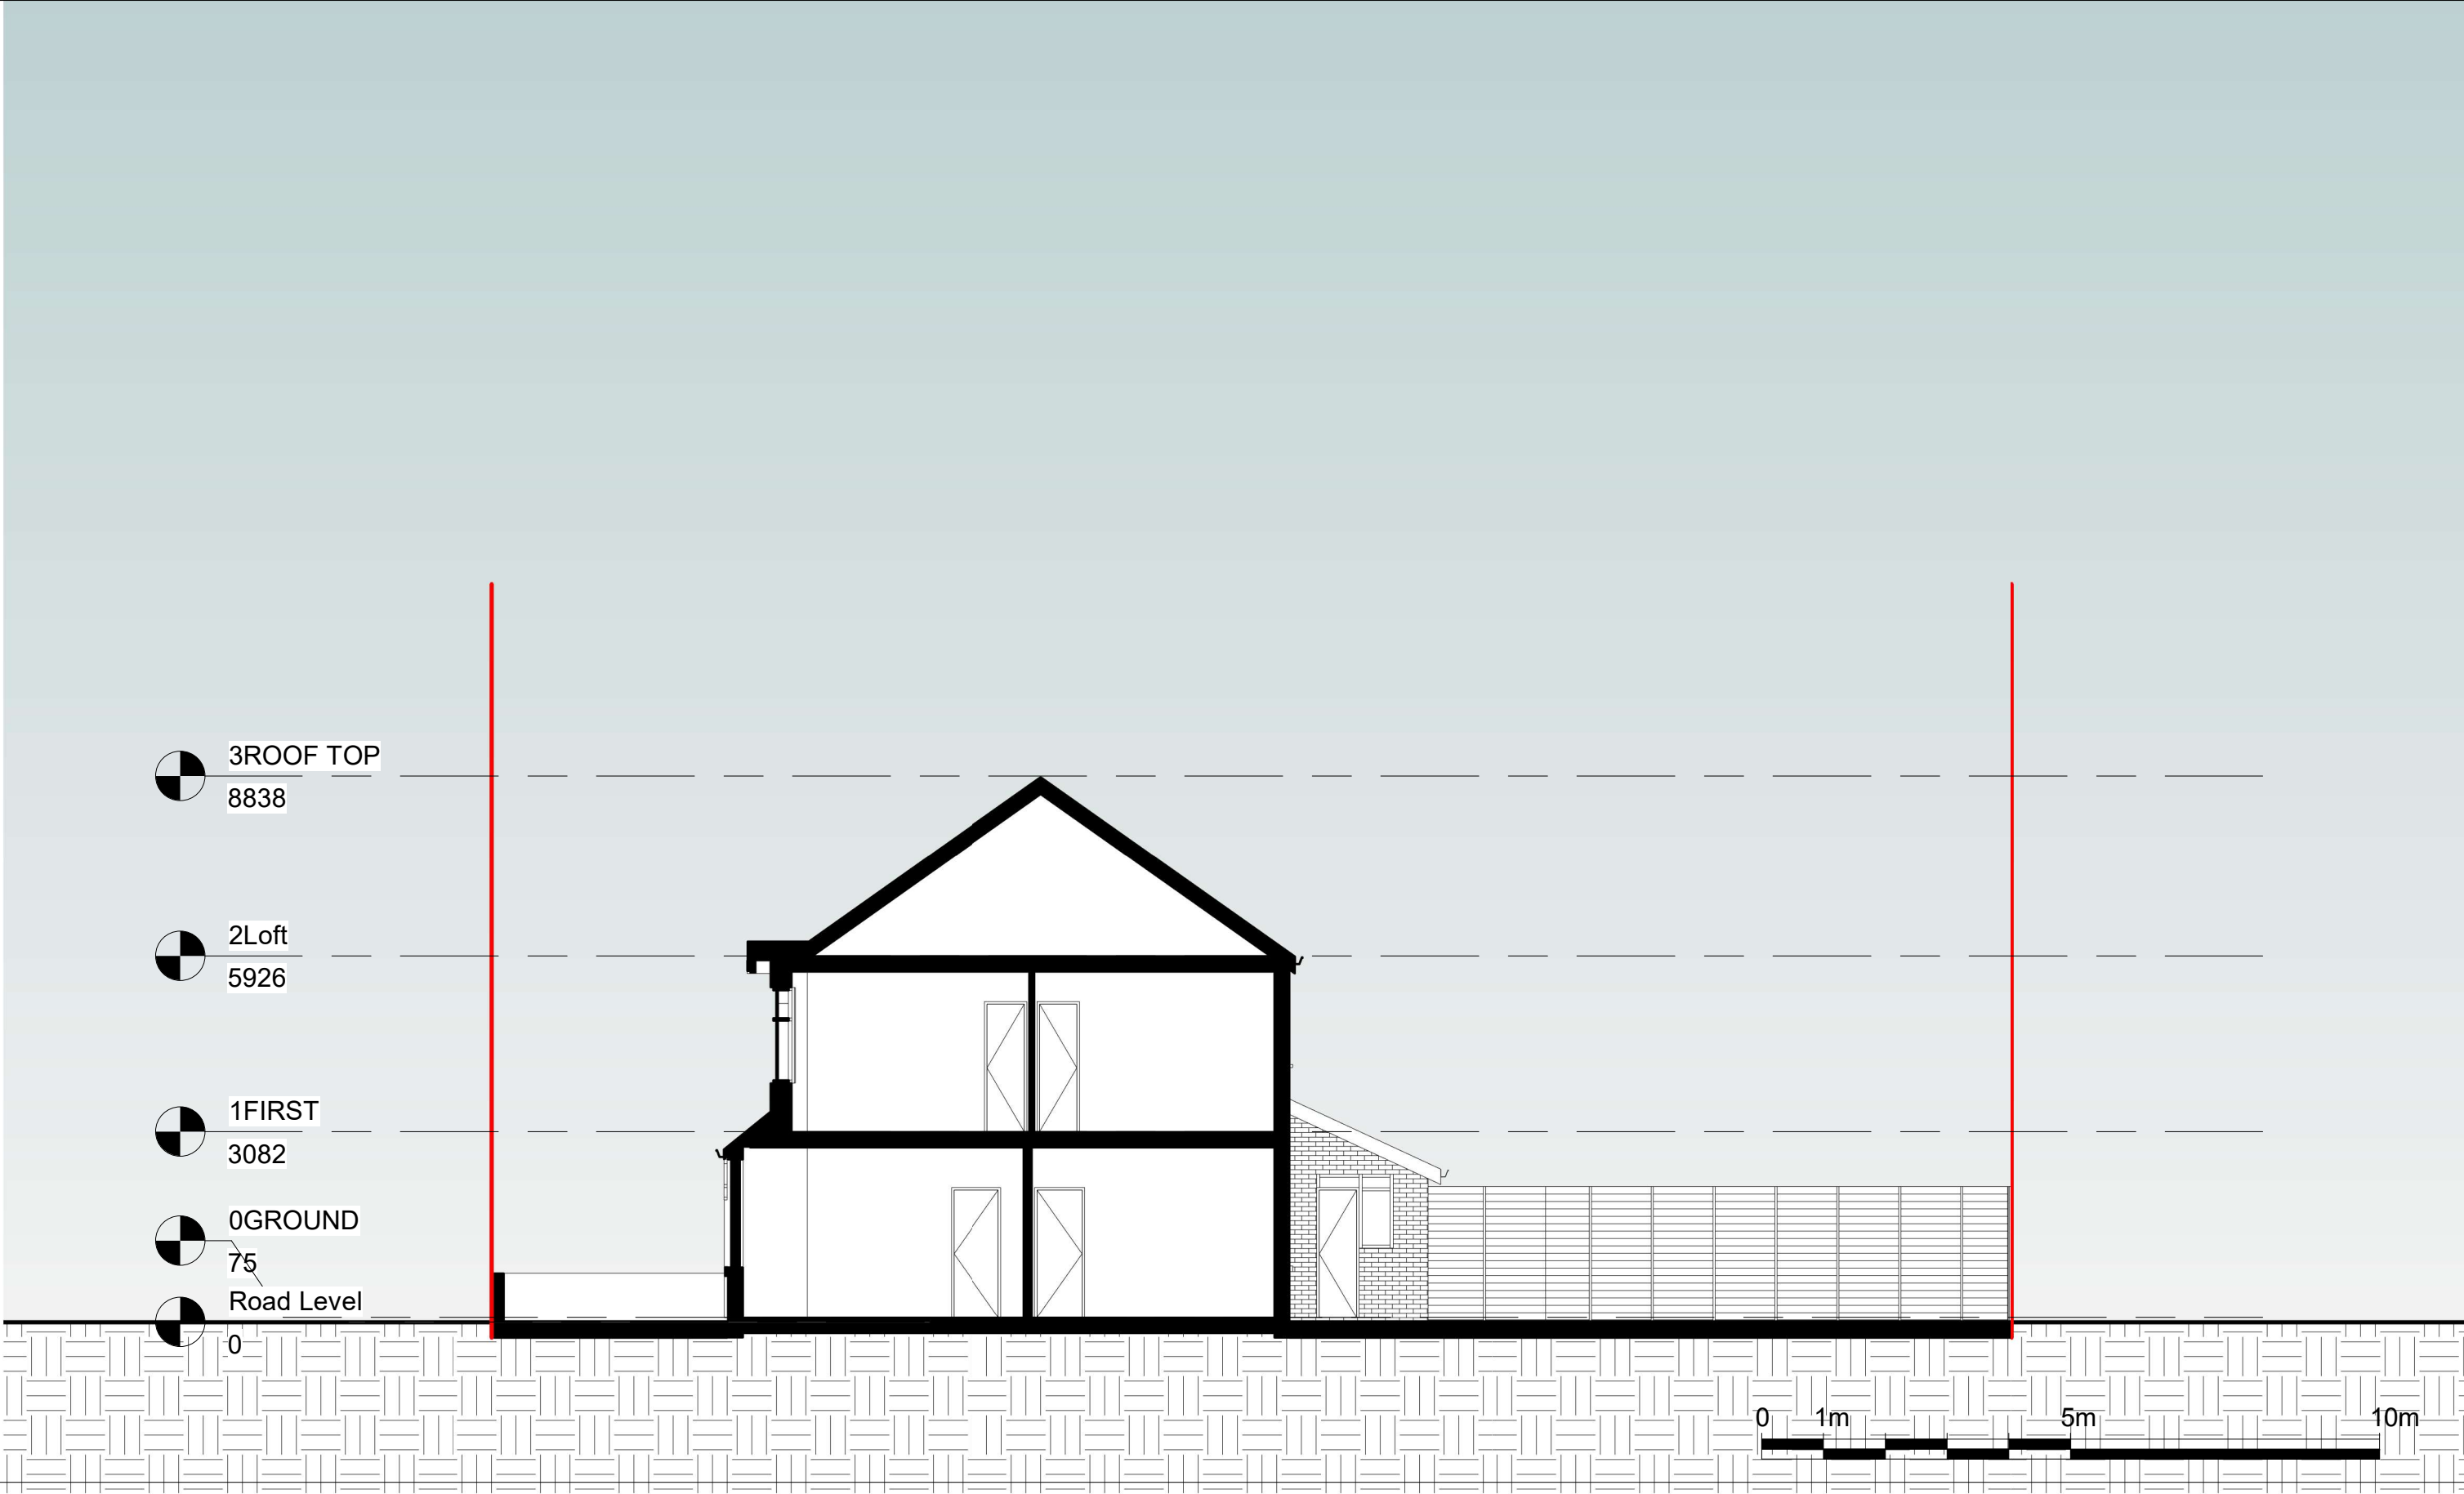

Notes.
Contractors must verify all dimensions at the site before comencing any work.
No construction work before Building Control approval and structural engineer confirmation.
Any discrepancies to be reported to Gridline.
All drawings are to be read in conjunction with all relevant drawings and specifications.


Project No.S				
REV	DATE	DESCRIPTION	BY	CH

PROJECT TITLE	
112 Castlewood Rd, London, N15 6BE	
DATE	Project No.
May 2023	7161

DRAWING TITLE		
Existing - Section 1		
CLIENT		
Mr Khubani		
DRAWING No.	SCALE @ A3	Drawn by:
EX - S001	1:100	Niloufar



PLANNING SERVICES
Unit 9b, The High Cross Centre,
Fountainy Rd,
N15 4BE
TEL: 020 8802 3480
www.sampling.co.uk

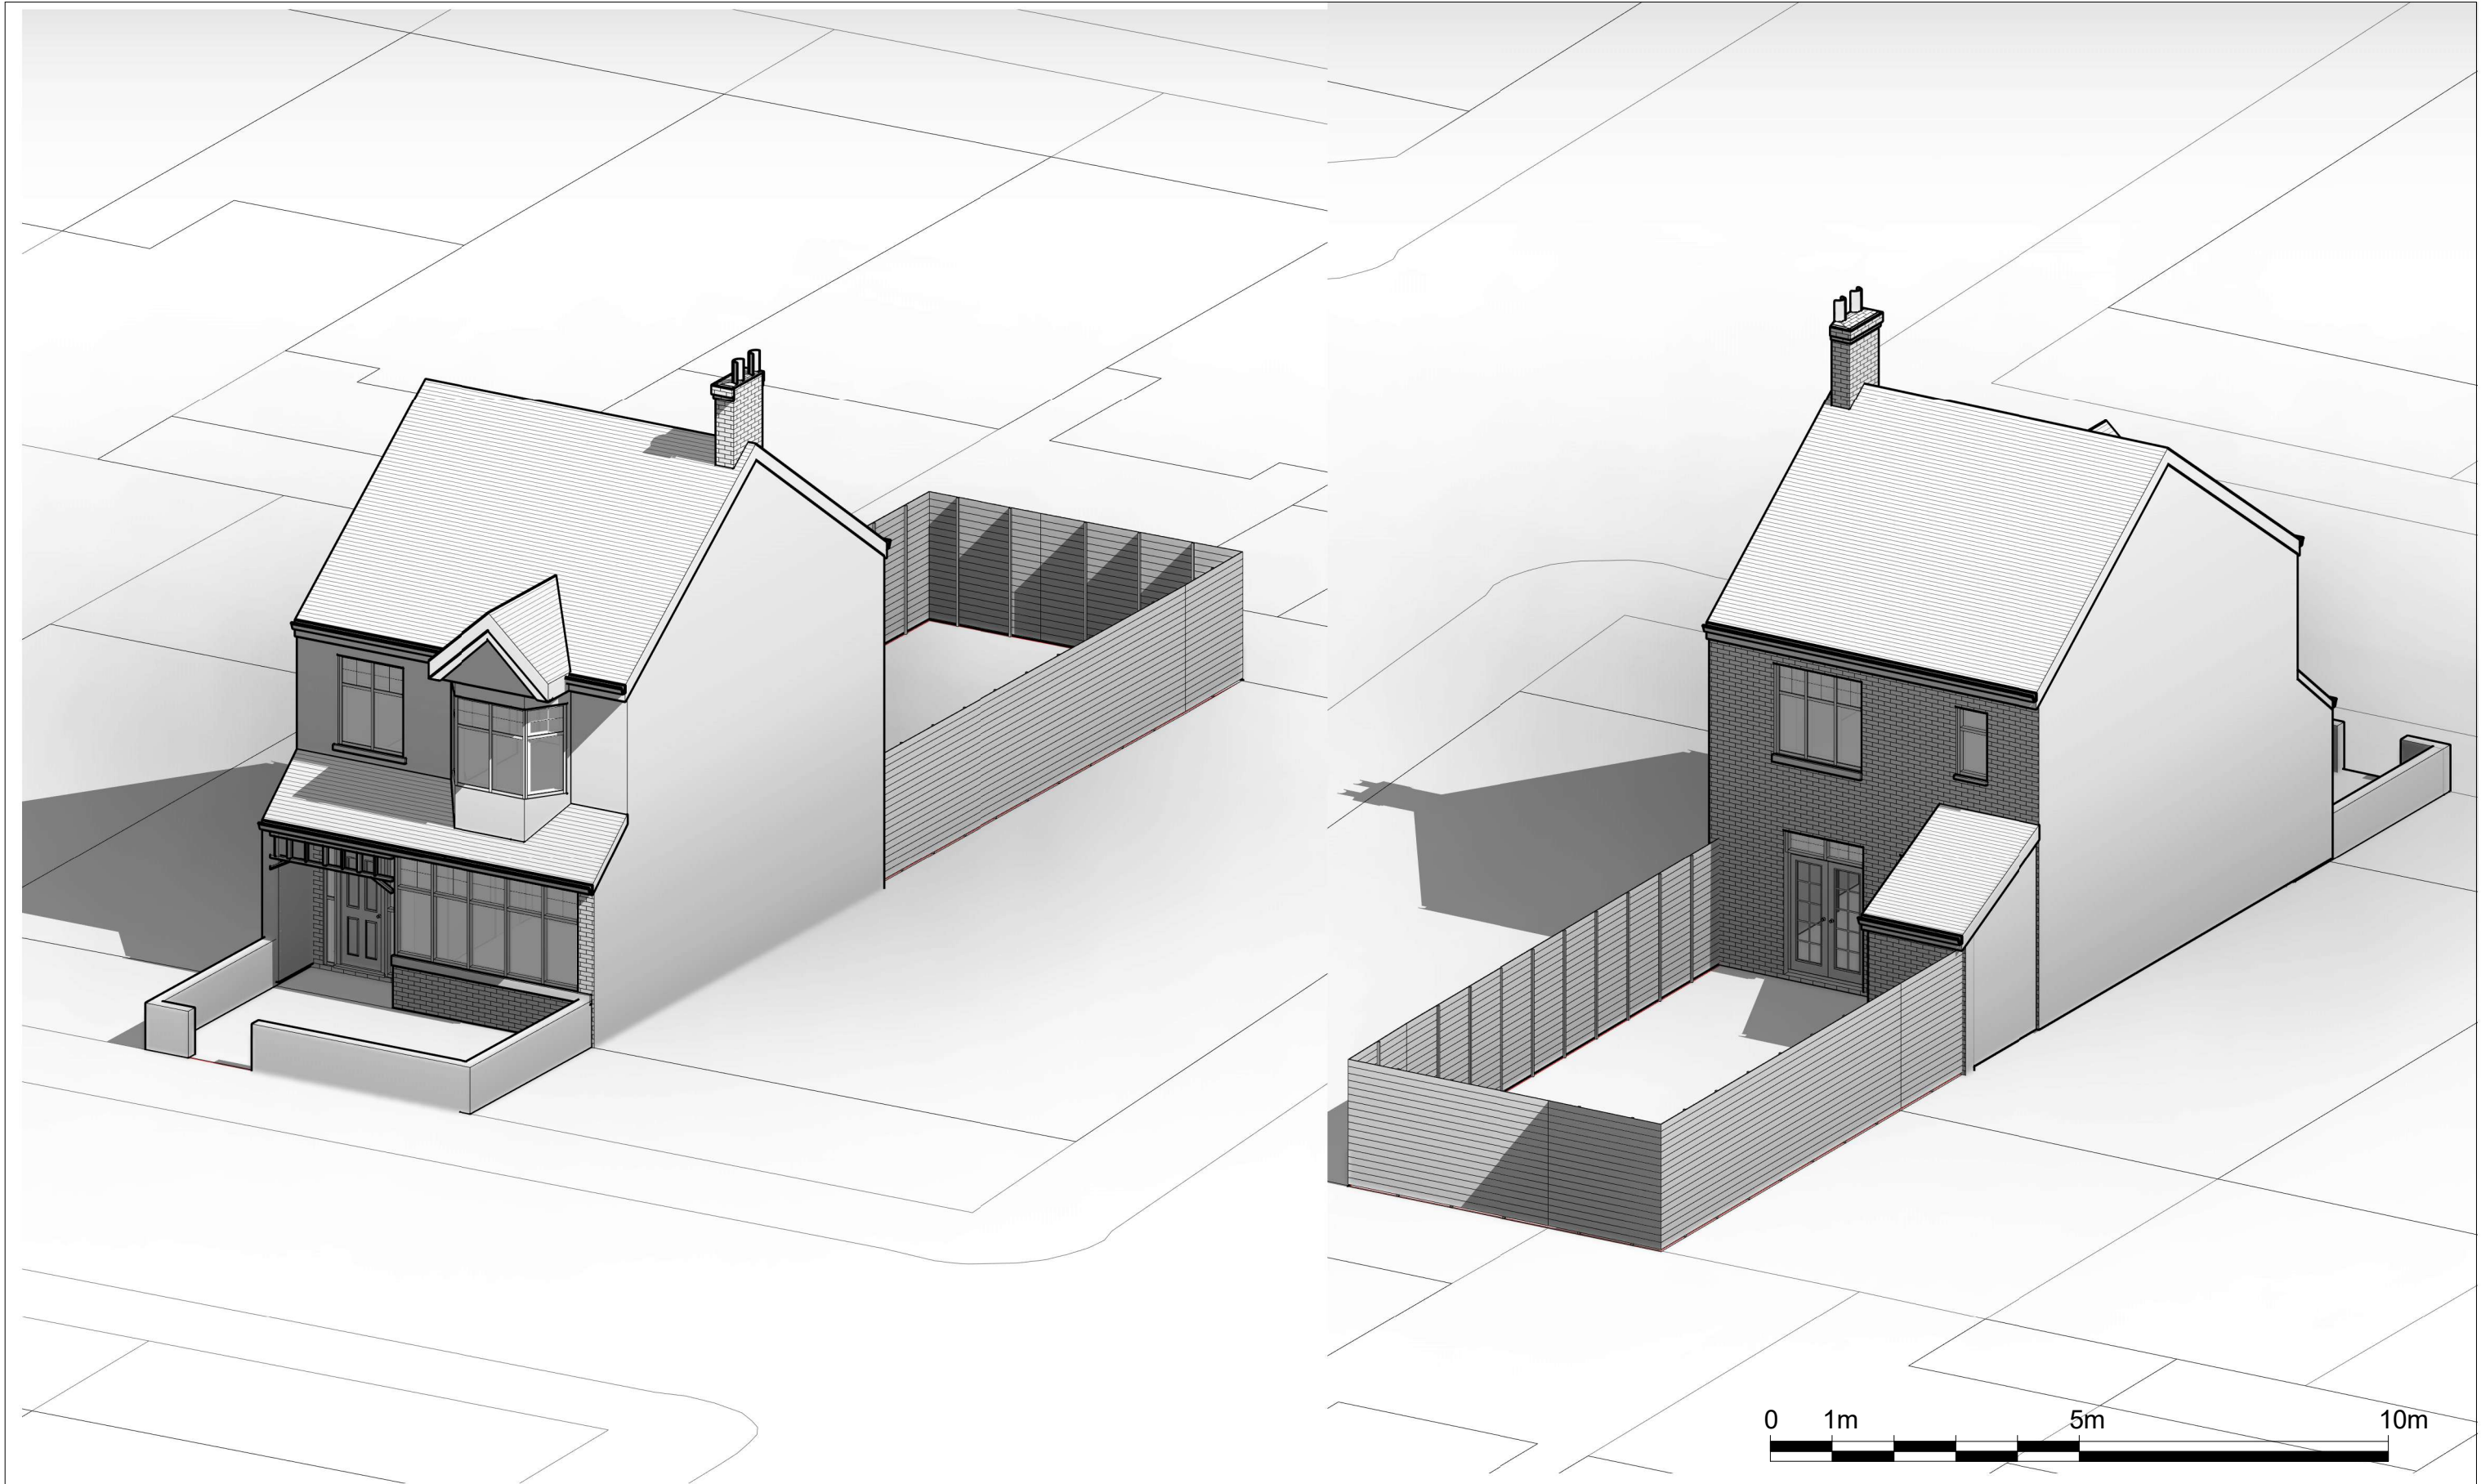

Notes.
Contractors must verify all dimensions at the site before comencing any work.
No construction work before Building Control approval and structural engineer confirmation.
Any discrepancies to be reported to Gridline.
All drawings are to be read in conjunction with all relevant drawings and specifications.

Project No.S				
REV	DATE	DESCRIPTION	BY	CH

PROJECT TITLE	
112 Castlewood Rd, London, N15 6BE	
DATE	Project No.
May 2023	7161

DRAWING TITLE		
Existing - Perspective view		
CLIENT		
Mr Khubani		
DRAWING No.	SCALE @ A3	Drawn by:
EX - PE001	1:100	Niloufar



PLANNING SERVICES
Unit 9b, The High Cross Centre,
Fountainy Rd,
N15 4BE
TEL: 020 8802 3480
www.samplanning.co.uk