





BLOCK PLAN
scale 1:500

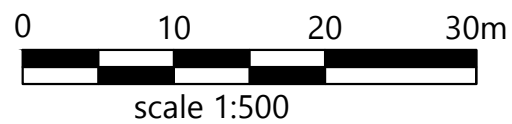


LOCATION PLAN
scale 1:1250

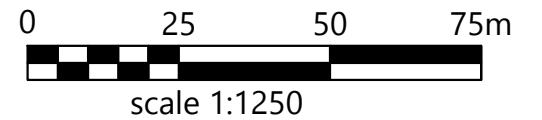


- Notes
- 1- This drawing is prepared solely for design and planning submission purposes. It is not intended or suitable for either Building Regulations or Construction purposes and should not be used for such.
 - 2- All Dimensions are in millimeters.
 - 3- Dimensions are not to be scaled directly from drawings other than for Planning Purposes.
 - 4- All dimensions are to be checked on site and the Architect is to be informed of any discrepancies before construction commences.
 - 5- All references to drawings refer to current revision of that drawing.
 - 6- The Copyright of this drawing belongs to Archpl Ltd.


Rev.	Date	Revisions
PLANNING		
 ARCH ARCHITECTURAL DESIGN STUDIO 400 West Green Road, West Green, London, N15 3PX Tel: 0208 809 2320 - 0784241 0527 Web: www.archpl.co.uk		
Client	Mr. Remzi Ozan	
Project	10 Broadway Parade, Crouch End N8 9DE	
Scale	1/500;1/1250 @A3	Date 05/2023
Drawn By	RG	Checked By AEC
Project No.	22028	Drawing No. L100
Drawing title		Location and Block Plans

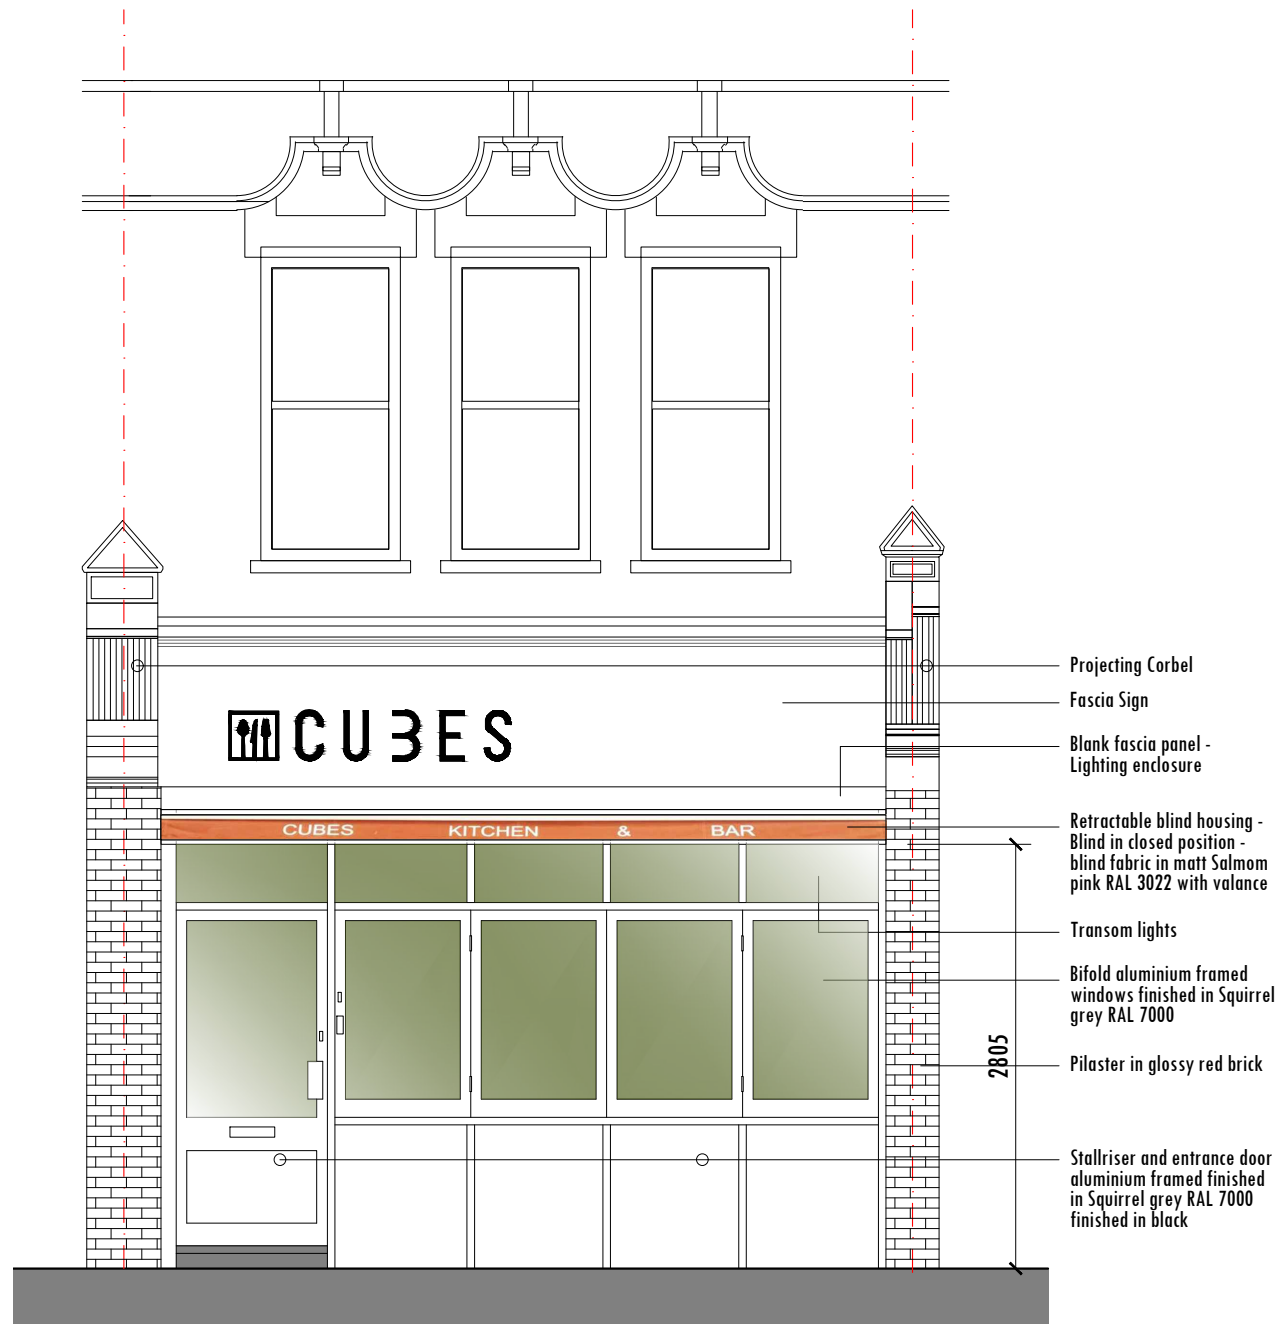

EXISTING FRONT ELEVATION (Canopy in closed position)
Scale:1/50

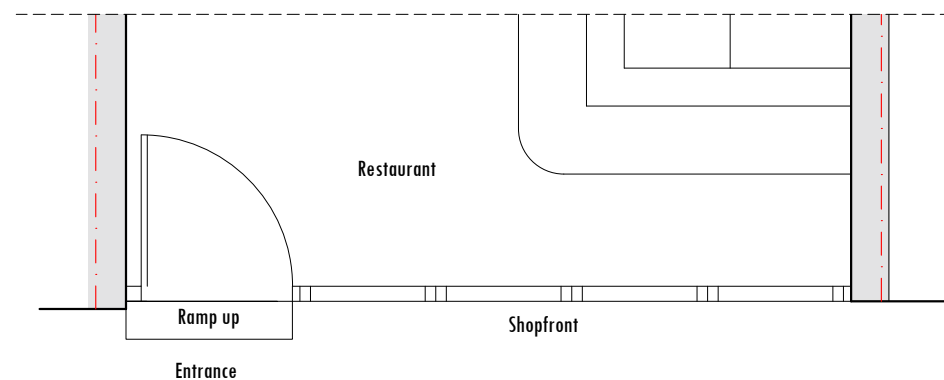


EXISTING GROUND FLOOR PLAN - FRONT
Scale:1/50

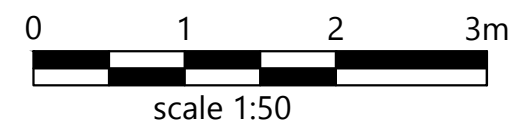

- Notes
- 1- This drawing is prepared solely for design and planning submission purposes. It is not intended or suitable for either Building Regulations or Construction purposes and should not be used for such.
 - 2- All Dimensions are in millimeters.
 - 3- Dimensions are not to be scaled directly from drawings other than for Planning Purposes.
 - 4- All dimensions are to be checked on site and the Architect is to be informed of any discrepancies before construction commences.
 - 5- All references to drawings refer to current revision of that drawing.
 - 6- The Copyright of this drawing belongs to Archpl Ltd.


Rev.	Date	Revisions
PLANNING		
 ARCH ARCHITECTURAL DESIGN STUDIO 400 West Green Road, West Green, London, N15 3PX Tel: 0208 809 2320 - 0784241 0527 Web: www.archpl.co.uk		
Client	Mr. Remzi Ozan	
Project	10 Broadway Parade, Crouch End N8 9DE	
Scale	1/50 @A3	Date 05/2023
Drawn By	RG	Checked By AEC
Project No.	22028	Drawing No. E101
Drawing title		Revision -
Existing Plan and Front Elevation		

Notes
1- This drawing is prepared solely for design and planning submission purposes. It is not intended or suitable for either Building Regulations or Construction purposes and should not be used for such.
2- All Dimensions are in millimeters.
3- Dimensions are not to be scaled directly from drawings other than for Planning Purposes.
4- All dimensions are to be checked on site and the Architect is to be informed of any discrepancies before construction commences.
5- All references to drawings refer to current revision of that drawing.
6- The Copyright of this drawing belongs to Archpl Ltd.

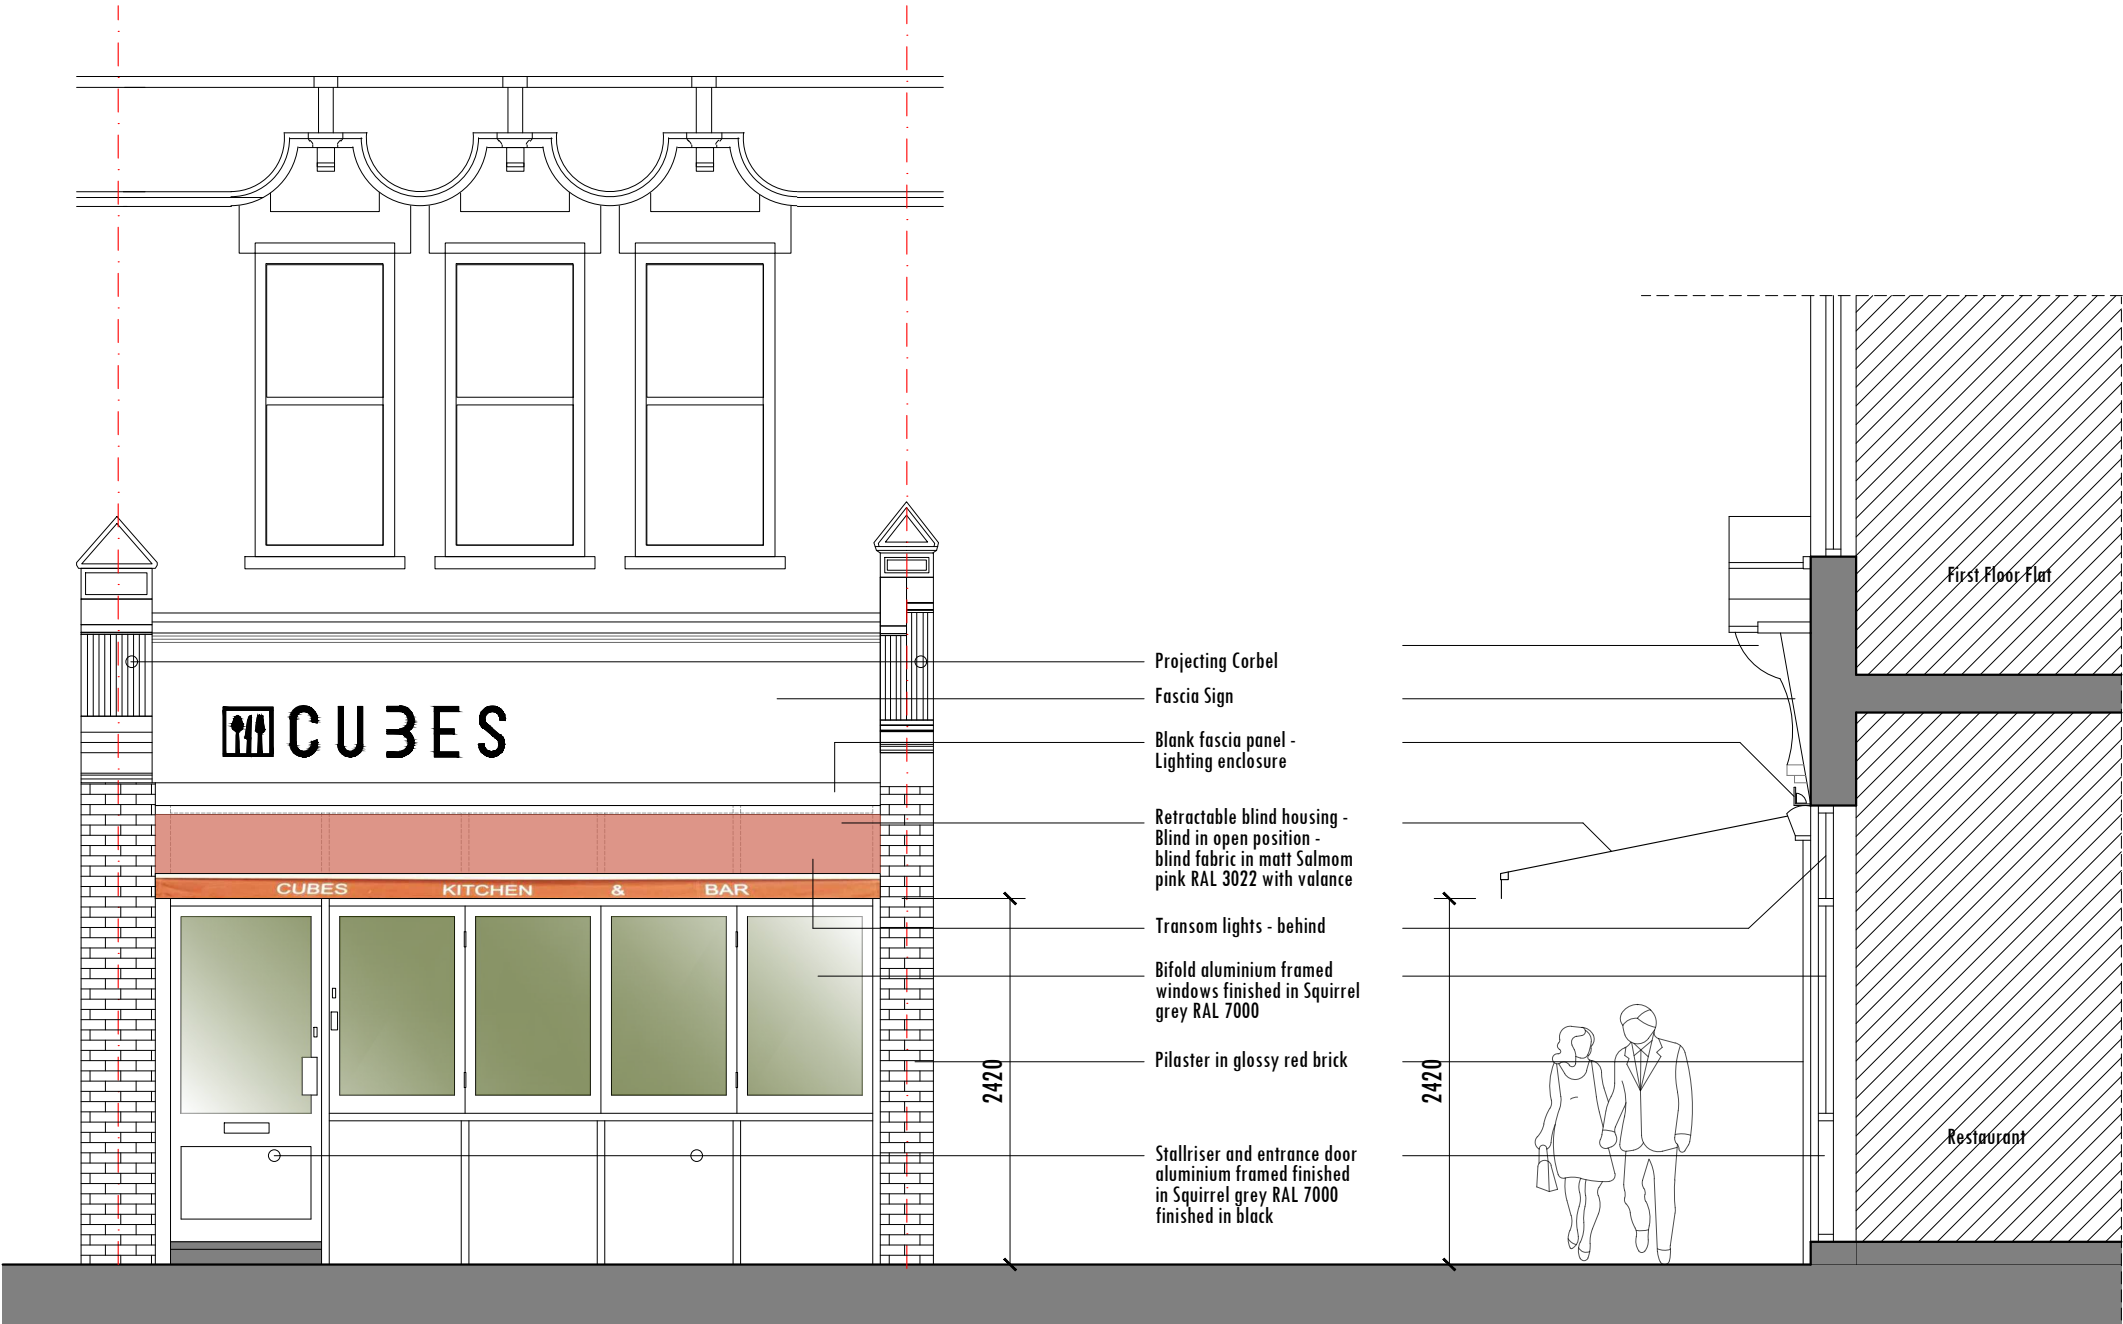


EXISTING FRONT ELEVATION (Canopy in open position)
Scale:1/50


EXISTING SECTION (Canopy in open position)
Scale:1/50

 

Rev.	Date	Revisions
PLANNING		
 ARCH ARCHITECTURAL DESIGN STUDIO 400 West Green Road, West Green, London, N15 3PX Tel: 0208 809 2320 - 0784241 0527 Web: www.archpl.co.uk		
Client	Mr. Remzi Ozan	
Project	10 Broadway Parade, Crouch End N8 9DE	
Scale	1/50 @A3	Date 05/2023
Drawn By	RG	Checked By AEC
Project No.	22028	Drawing No. E102
		Revision -
Drawing title Existing Front Elevation and Section		

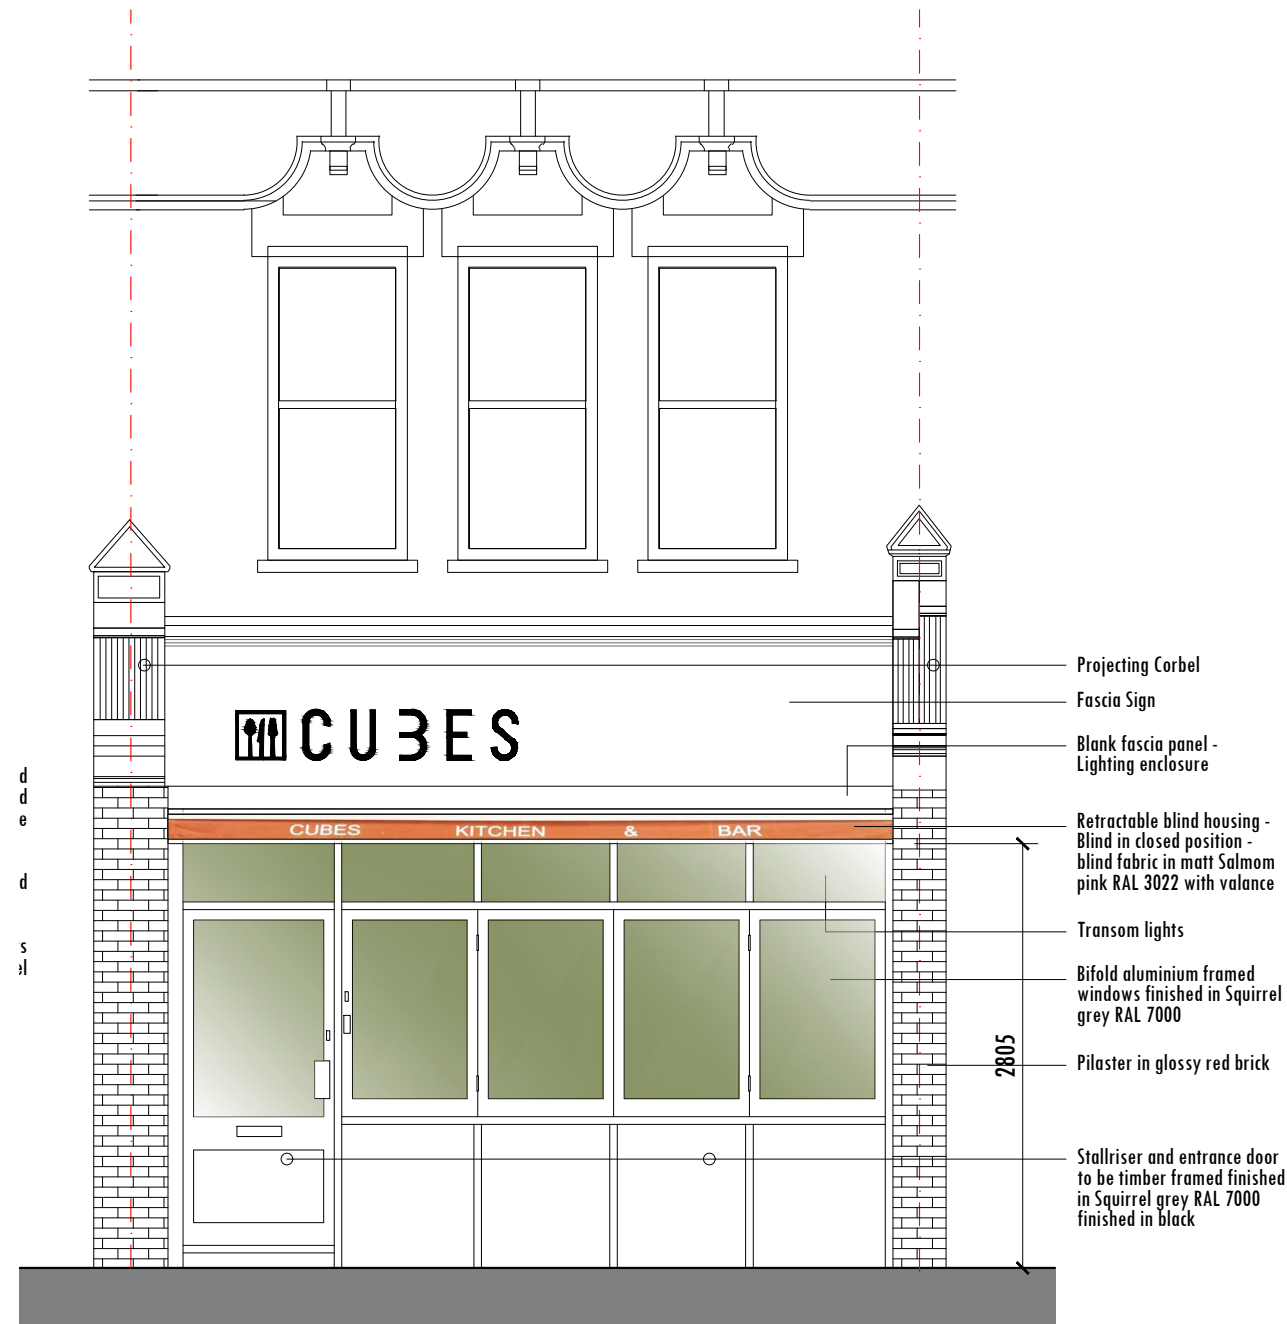

PROPOSED FRONT ELEVATION (Canopy in closed position)
Scale:1/50

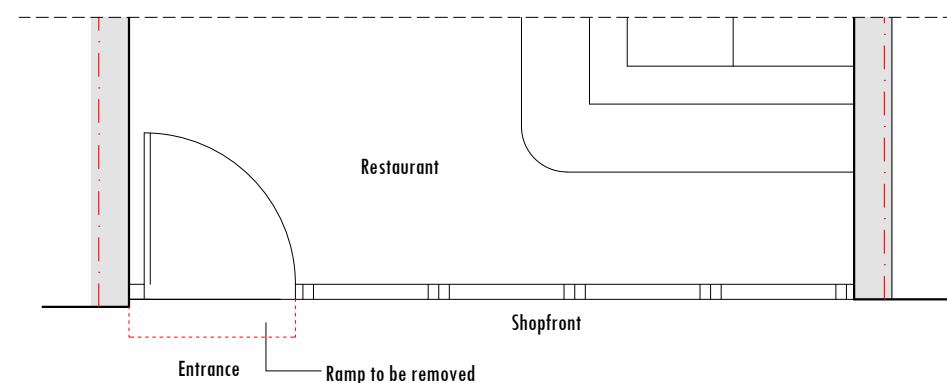

PROPOSED GROUND FLOOR PLAN - FRONT
Scale:1/50


NOTE
Existing aluminium framed stallrisers, entrance door and surrounds of the windows to be timber framed.

Aluminium framed bifold windows to remain as existing.

The shopfront to maintain its existing finish to be in Squirrel grey RAL 7000


- Notes
- 1- This drawing is prepared solely for design and planning submission purposes. It is not intended or suitable for either Building Regulations or Construction purposes and should not be used for such.
 - 2- All Dimensions are in millimeters.
 - 3- Dimensions are not to be scaled directly from drawings other than for Planning Purposes.
 - 4- All dimensions are to be checked on site and the Architect is to be informed of any discrepancies before construction commences.
 - 5- All references to drawings refer to current revision of that drawing.
 - 6- The Copyright of this drawing belongs to Archpl Ltd.

- WALLS / CEILINGS LEGEND:**
- EXISTING WALLS / CEILINGS
 - WALLS / PARTITION TO BE REMOVED
 - PROPOSED WALLS / CEILINGS
- LINES / HATCHES LEGEND:**
- REMOVING INTERVENTIONS
 - PROPOSED INTERVENTIONS

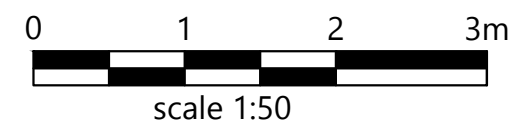

Rev.	Date	Revisions
PLANNING		
 ARCH ARCHITECTURAL DESIGN STUDIO 400 West Green Road, West Green, London, N15 3PX Tel: 0208 809 2320 - 0784241 0527 Web: www.archpl.co.uk		
Client	Mr. Remzi Ozan	
Project	10 Broadway Parade, Crouch End N8 9DE	
Scale	1/50 @A3	Date 05/2023
Drawn By	RG	Checked By AEC
Project No.	22028	Drawing No. P101
Drawing title		Revision -
Proposed Plan and Front Elevation		

Notes
1- This drawing is prepared solely for design and planning submission purposes. It is not intended or suitable for either Building Regulations or Construction purposes and should not be used for such.
2- All Dimensions are in millimeters.
3- Dimensions are not to be scaled directly from drawings other than for Planning Purposes.
4- All dimensions are to be checked on site and the Architect is to be informed of any discrepancies before construction commences.
5- All references to drawings refer to current revision of that drawing.
6- The Copyright of this drawing belongs to Archpl Ltd.

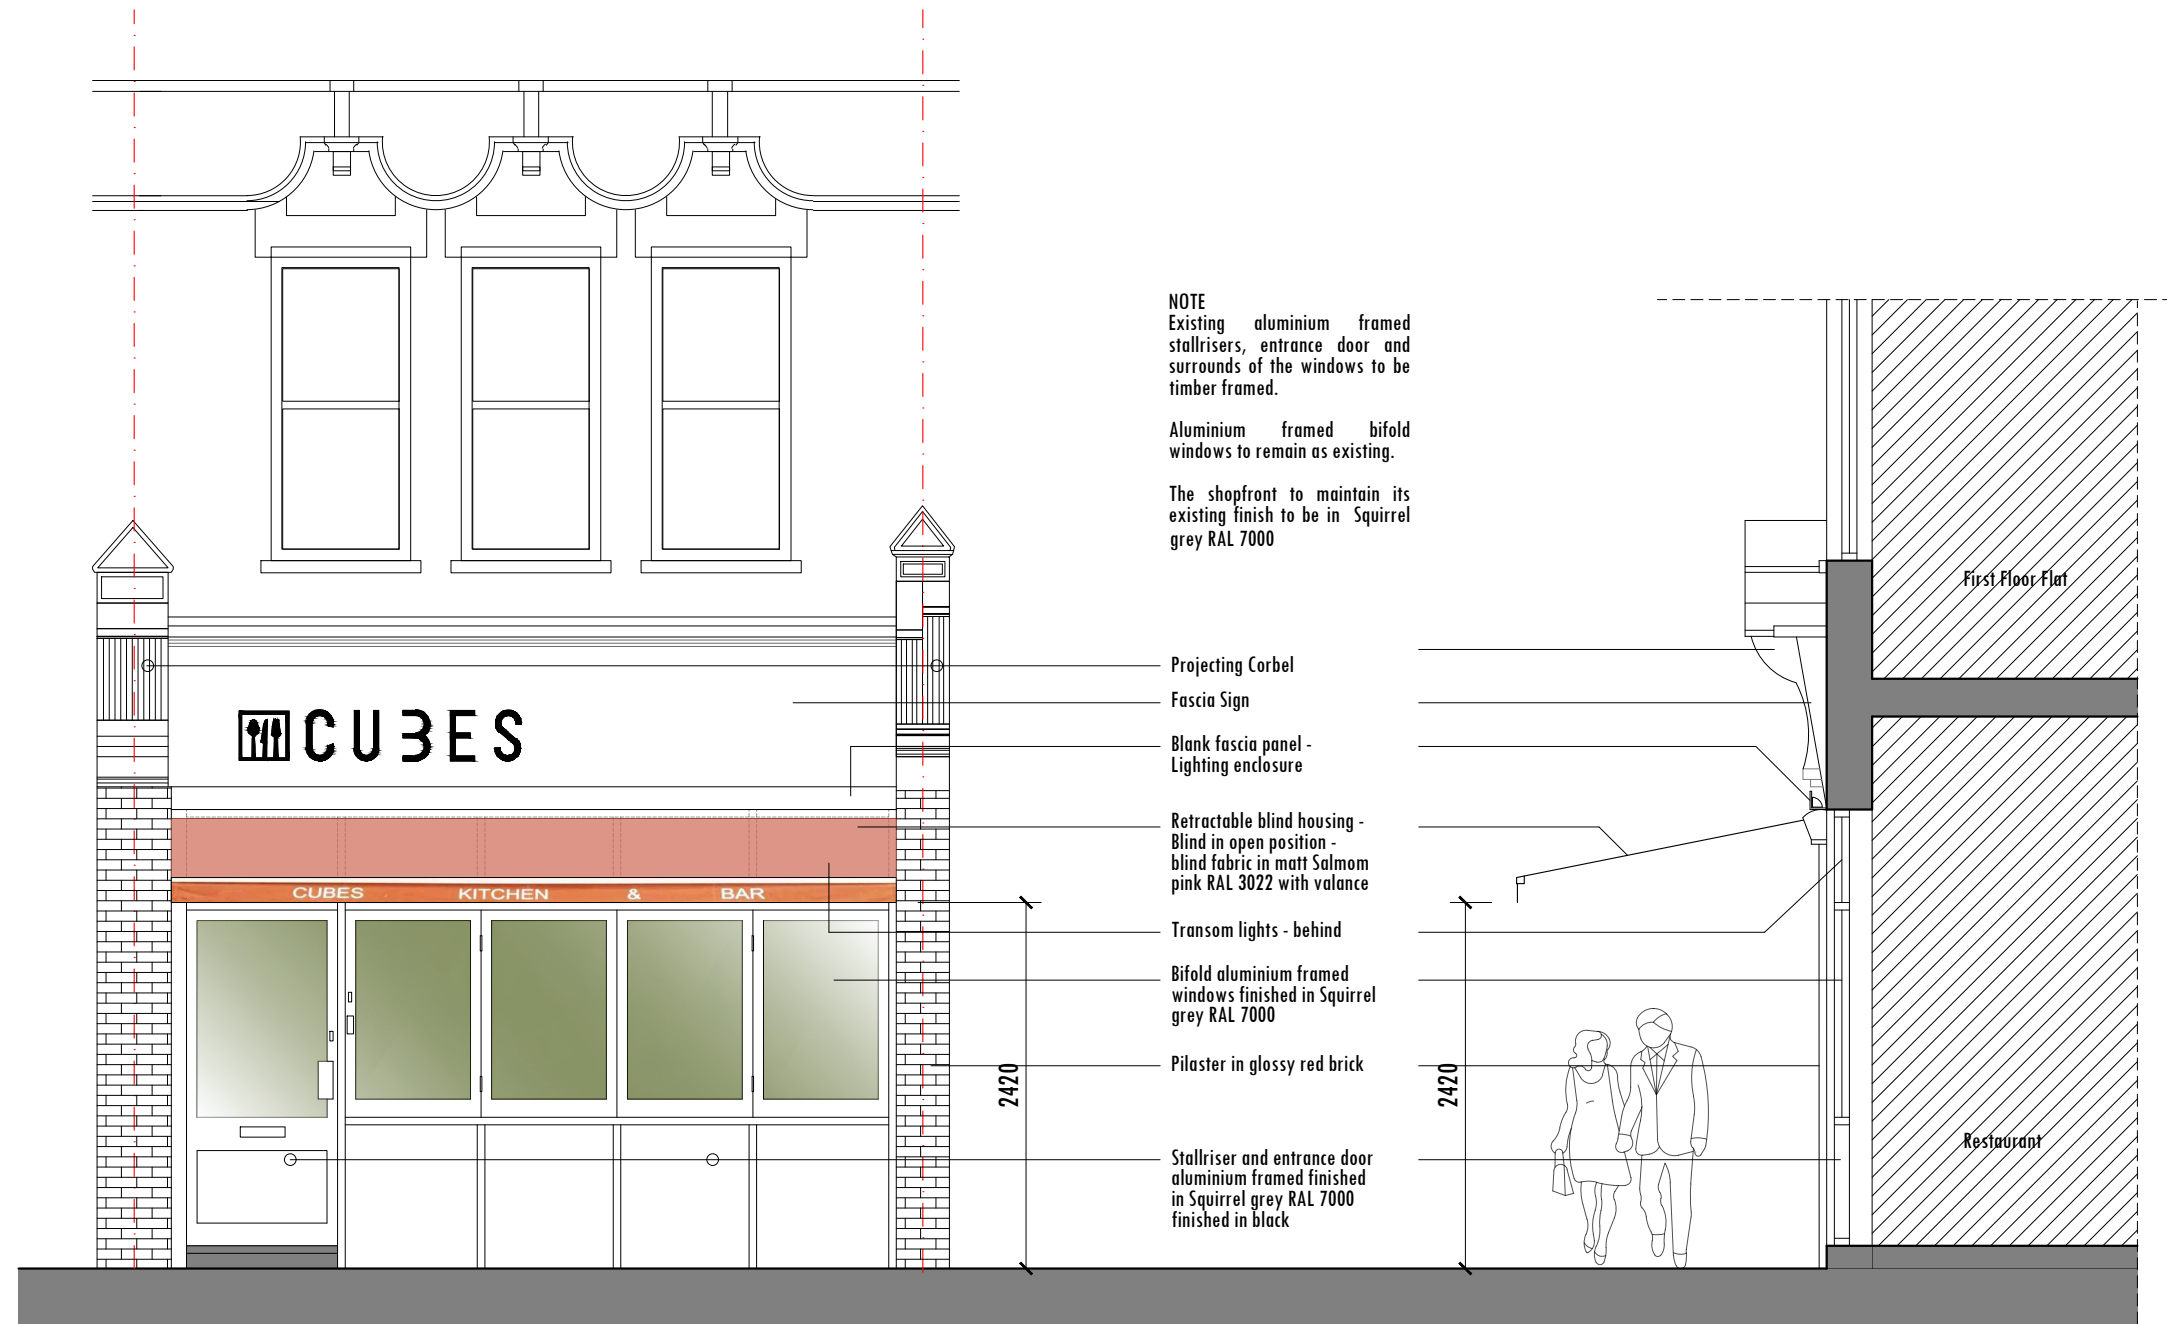


WALLS / CEILINGS LEGEND:
EXISTING WALLS / CEILINGS
WALLS / PARTITION TO BE REMOVED
PROPOSED WALLS / CEILINGS

LINES / HATCHES LEGEND:
REMOVING INTERVENTIONS
PROPOSED INTERVENTIONS

PROPOSED FRONT ELEVATION (Canopy in open position)
Scale:1/50

PROPOSED SECTION (Canopy in open position)
Scale:1/50

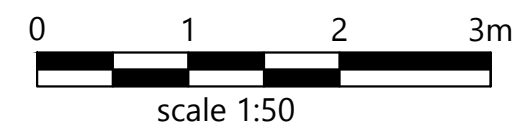

Rev.	Date	Revisions
PLANNING		
 ARCH ARCHITECTURAL DESIGN STUDIO 400 West Green Road, West Green, London, N15 3PX Tel: 0208 809 2320 - 0784241 0527 Web: www.archpl.co.uk		
Client	Mr. Remzi Ozan	
Project	10 Broadway Parade, Crouch End N8 9DE	
Scale	1/50 @A3	Date 05/2023
Drawn By	RG	Checked By AEC
Project No.	22028	Drawing No. P102
Drawing title	Proposed Front Elevation and Section	
		Revision -