

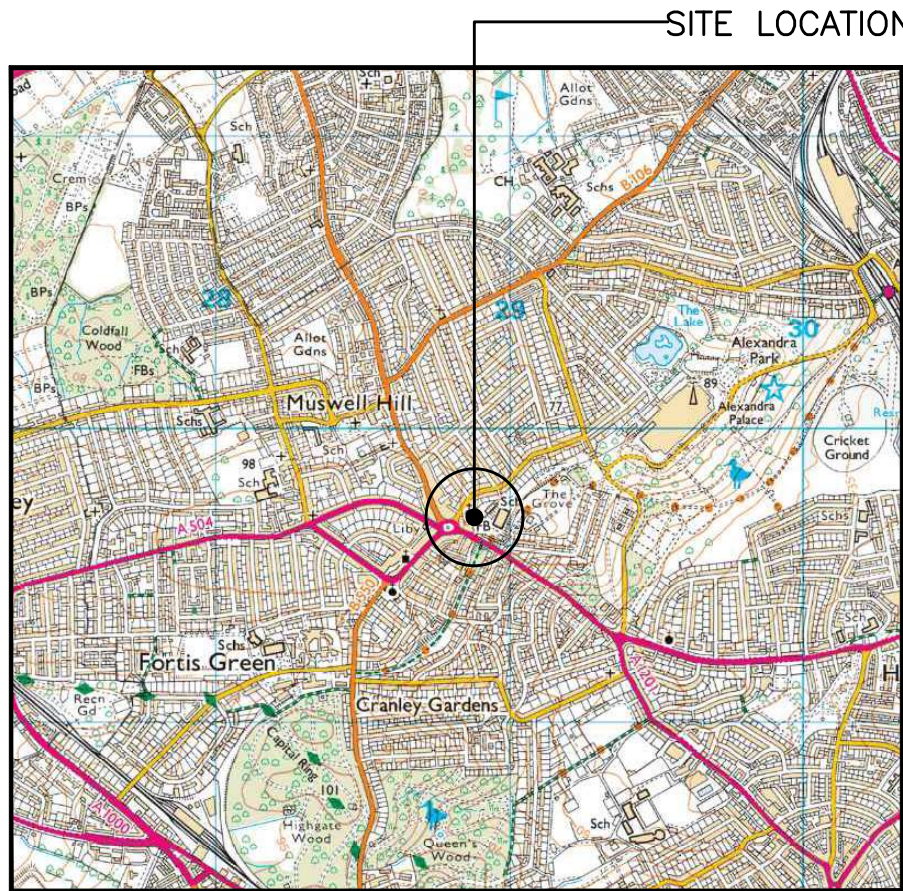
 


SITE LOCATION
(Scale 1:25000)
Ordnance Survey map extract
based upon Landranger map series
with the permission of the controller of
Her Majesty's Stationery Office
Licence no. 100022432
Crown copyright.

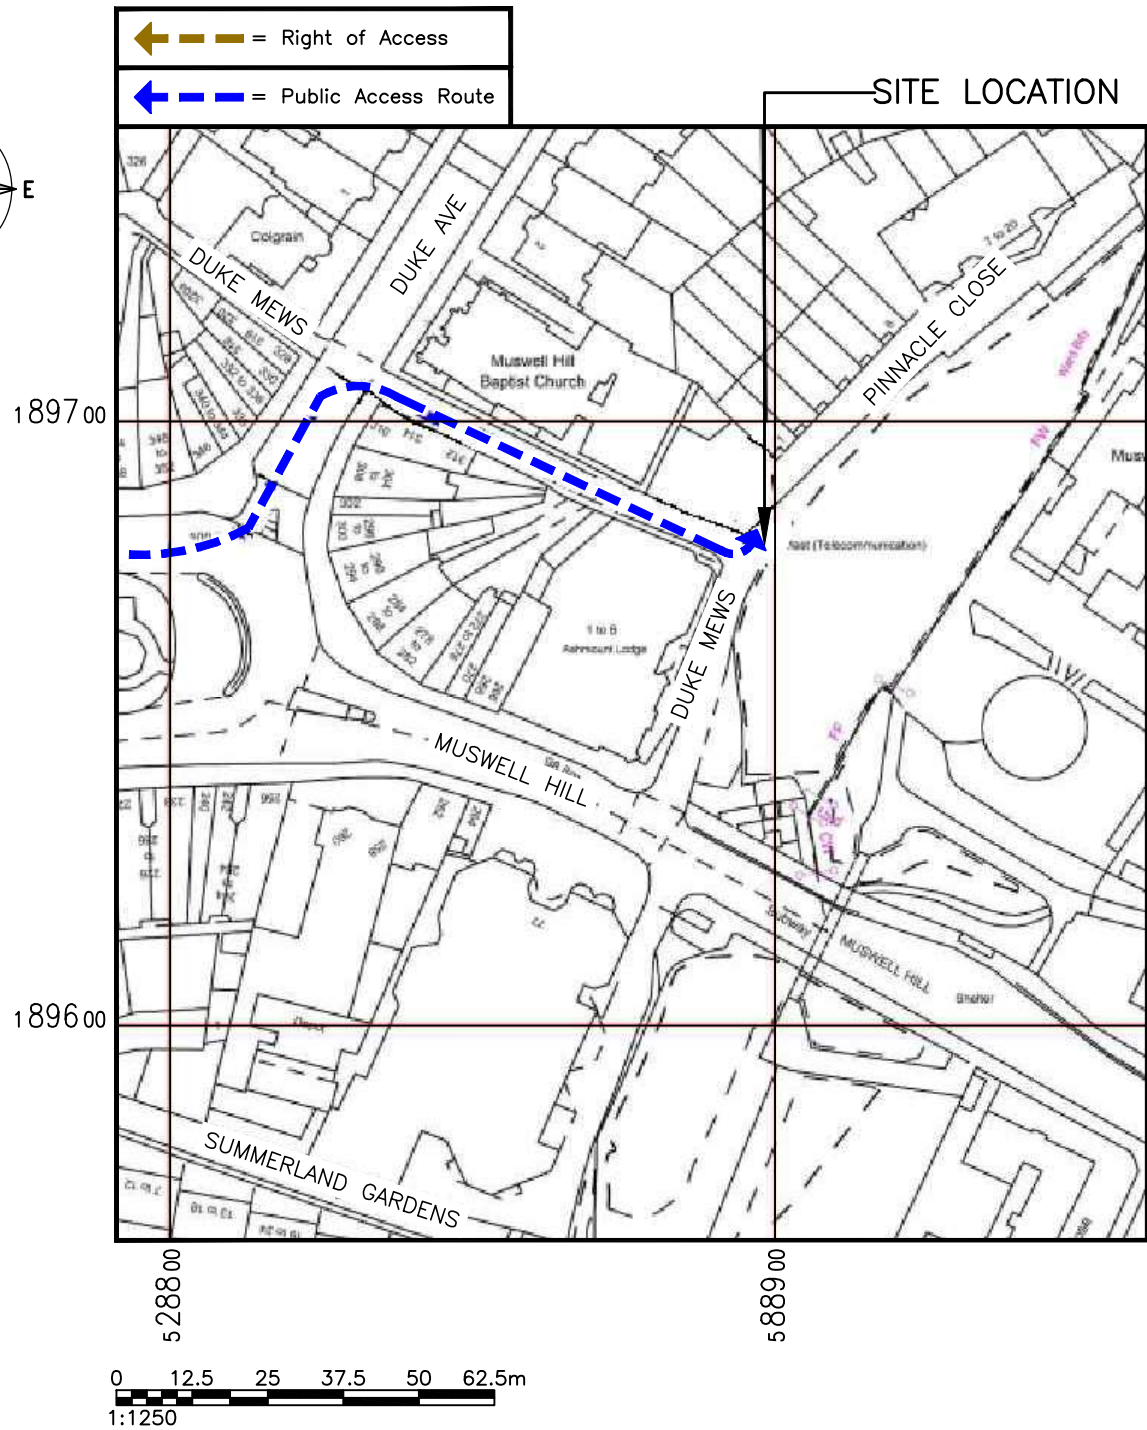

SITE PHOTOGRAPH

These drawings comply with VF Standard ICNIRP guidelines, under configuration VU7F, VU3, VU6R.
Designed in accordance with Cornerstone documents: SDN0007 & SDN0009 v6.0

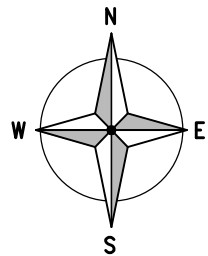

DETAILED SITE LOCATION
(Scale 1:1250)
Based upon Ordnance Survey map extract
with the permission of the Controller of
Her Majesty's Stationery Office.
Crown copyright.
Licence No. 100022432

ALL DIMENSIONS ARE IN mm UNLESS NOTED OTHERWISE

N.G.R | E: 528899 N: 189681

DIRECTIONS TO SITE:
FROM THE END OF M1 HEAD LEFT ON TO
406(E). TAKE B550 EXIT TO DUKES MEWS
THEN MERGE ON TO PINKAM WAY. TURN
RIGHT ON TO B550 COLNEY HATCH LANE.
AT THE ROUNDABOUT TAKE THE FIRST EXIT
ON TO DUKES AVENUE THEN TURN RIGHT
ON TO DUKES MEWS. THE SITE WILL BE ON
THE RIGHT.

NOTES:

A	Issued for Approval	ASE	ADC	24.04.23
REV	MODIFICATION	BY	CH	DATE




Cell Name	Opt.
CARPARK TO REAR OF MANHATTEN LIGHTS	A

Cell ID No		
CORNERSTONE	VF	VMO2
E317231	3850_14	—
144022_27		

Site Address / Contact Details		
DUKE MEWS MUSWELL HILL LONDON N10 3RR		

Drawing Title: SITE LOCATION MAPS				
Purpose of issue: PLANNING				Dwg Rev:
Drawing Number: 100				A
Surveyed By: ADC		Original Sheet Size: A3		Pack Issue:
Drawn: ASE	Date: 24.04.23	Checked: ADC	Date: 24.04.23	A

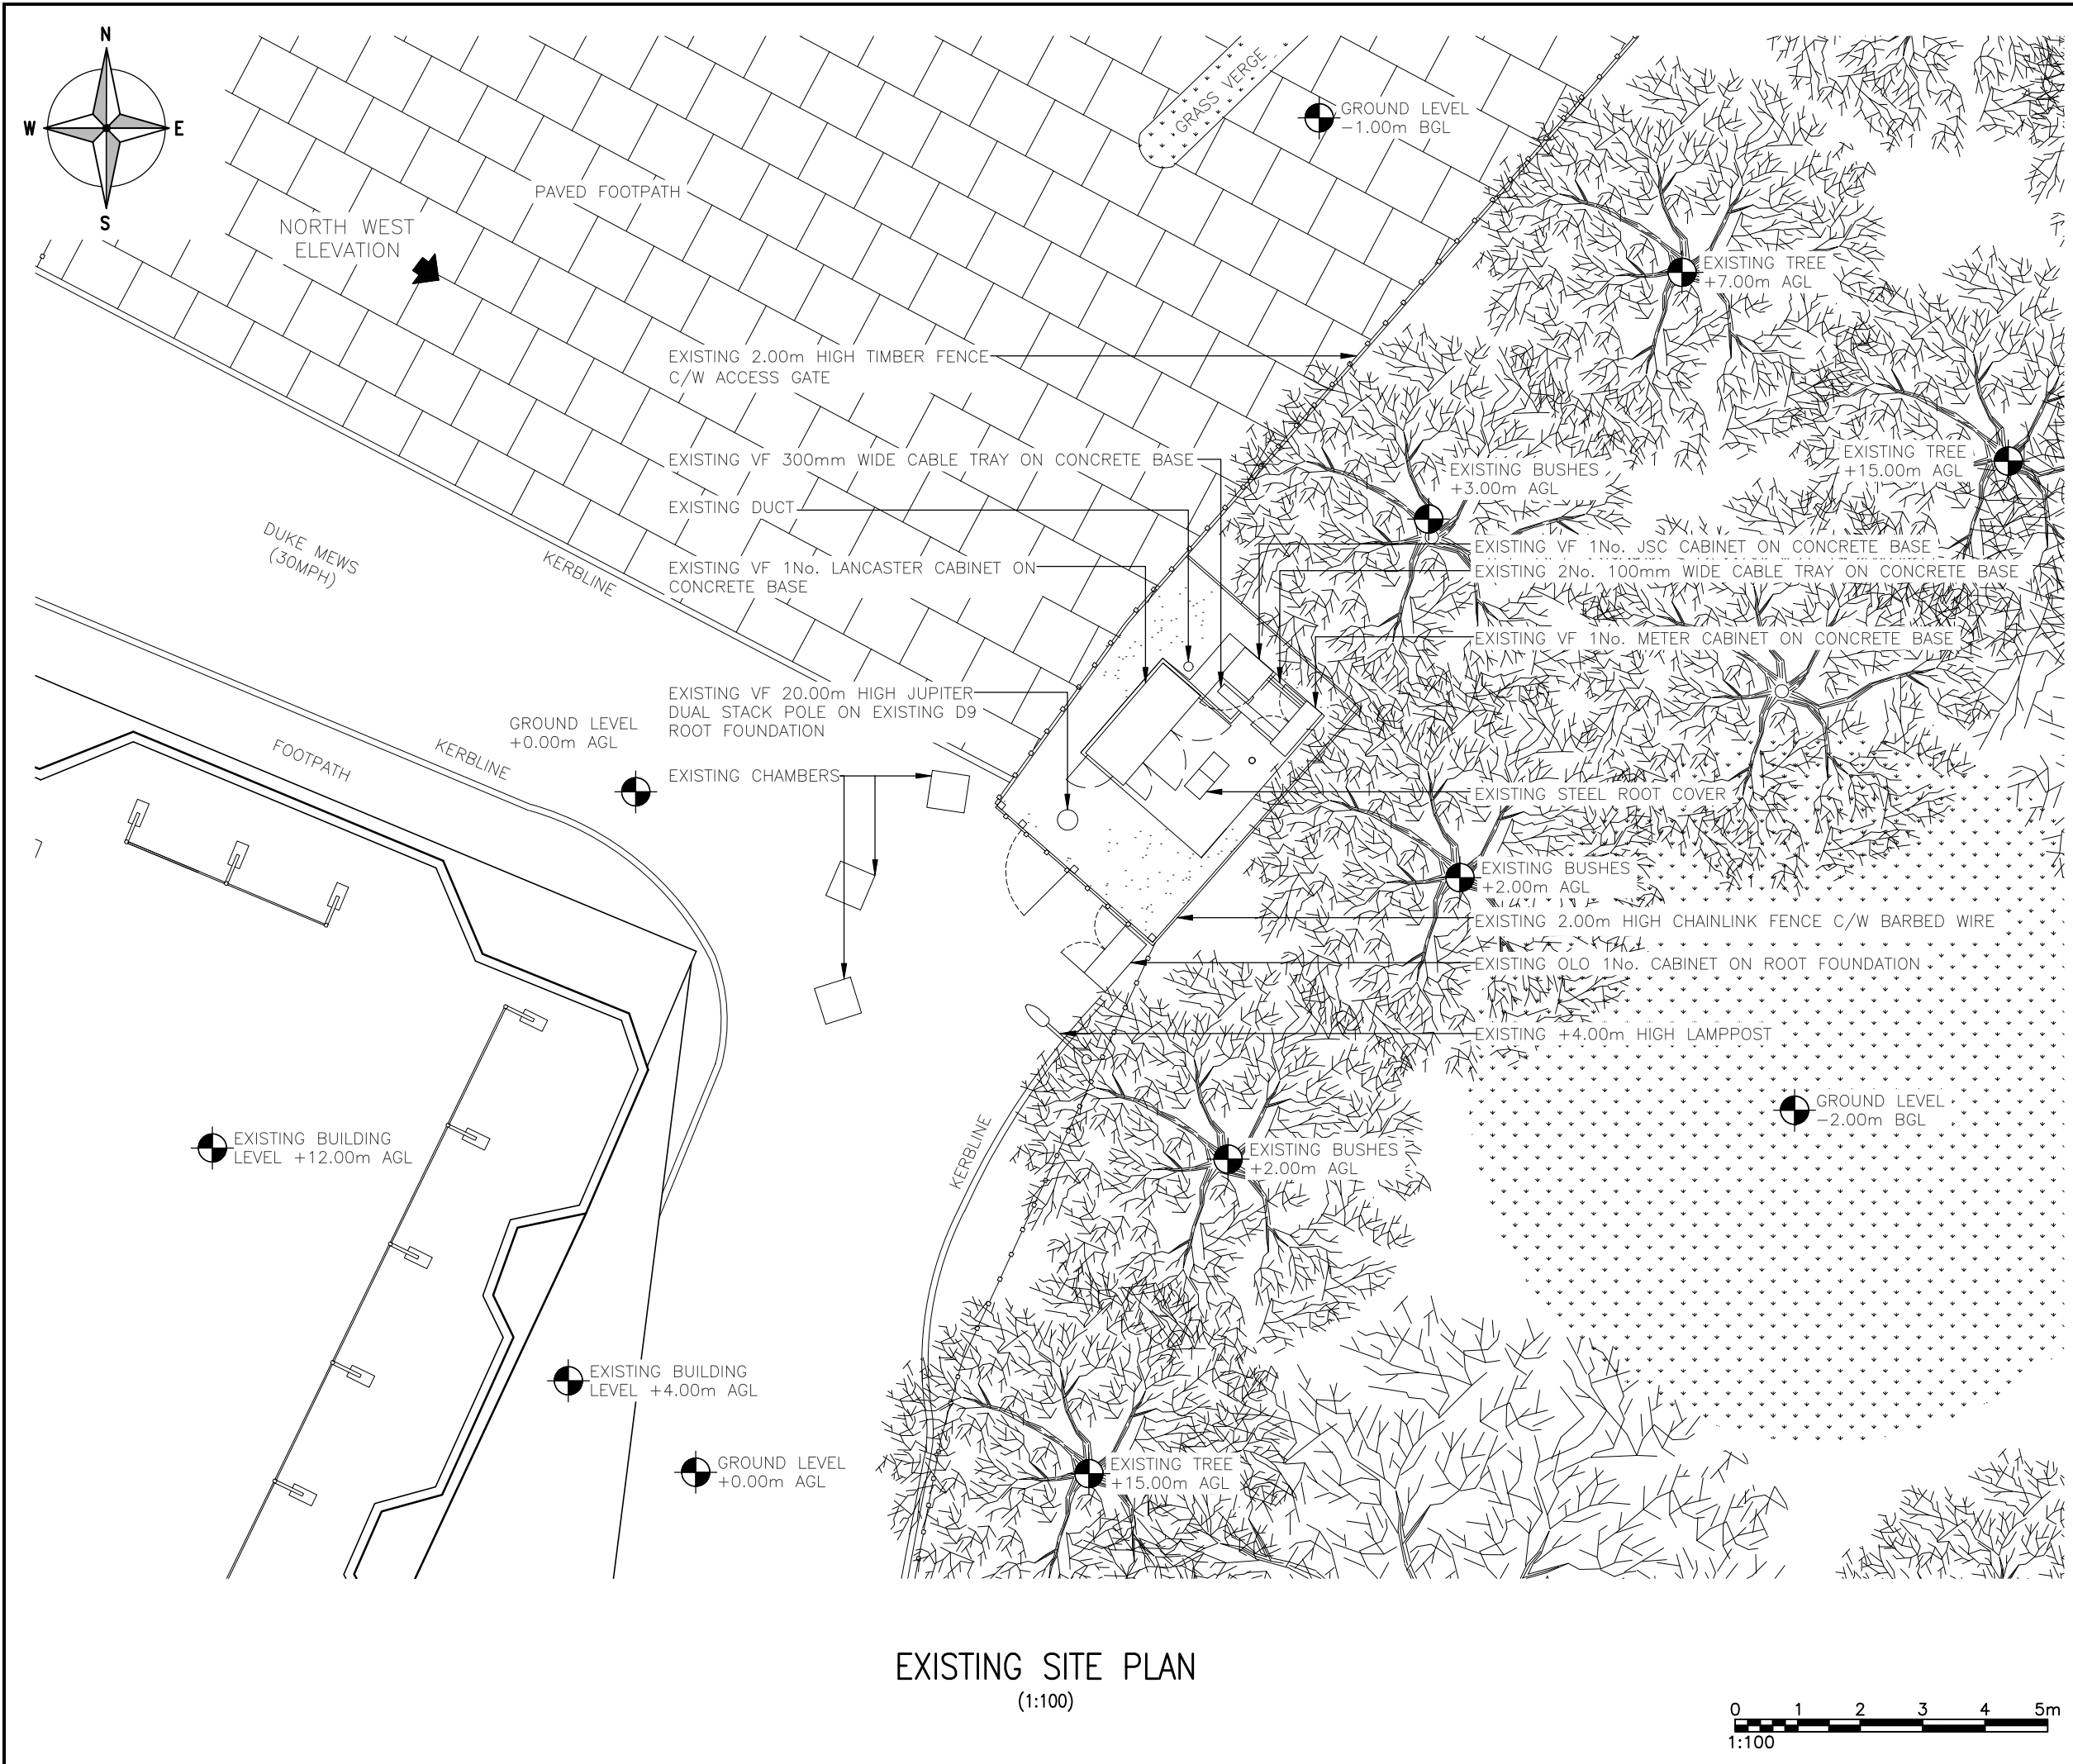

EXISTING SITE PLAN
(1:100)

ALL DIMENSIONS ARE IN mm UNLESS NOTED OTHERWISE

N.G.R

E: 528899 N: 189681

NOTES:

A	Issued for Approval	ASE	ADC	24.04.23
REV	MODIFICATION	BY	CH	DATE

waldon


A part of MGroupServices

cornerstone

CORNERSTONE - BEACON


Cell Name			Opt.
CARPARK TO REAR OF MANHATTEN LIGHTS			A
Cell ID No			
CORNERSTONE	VF	VMO2	
E317231 144022_27	3850_14	-	
Site Address / Contact Details			
DUKE MEWS MUSWELL HILL LONDON N10 3RR			
Drawing Title: EXISTING SITE PLAN			
Purpose of issue: PLANNING			Dwg Rev: A
Drawing Number: 200			A
Surveyed By: ADC		Original Sheet Size: A3	Pack Issue:
Drawn: ASE	Date: 24.04.23	Checked: ADC	Date: 24.04.23

SDNT0005 Version 1.3

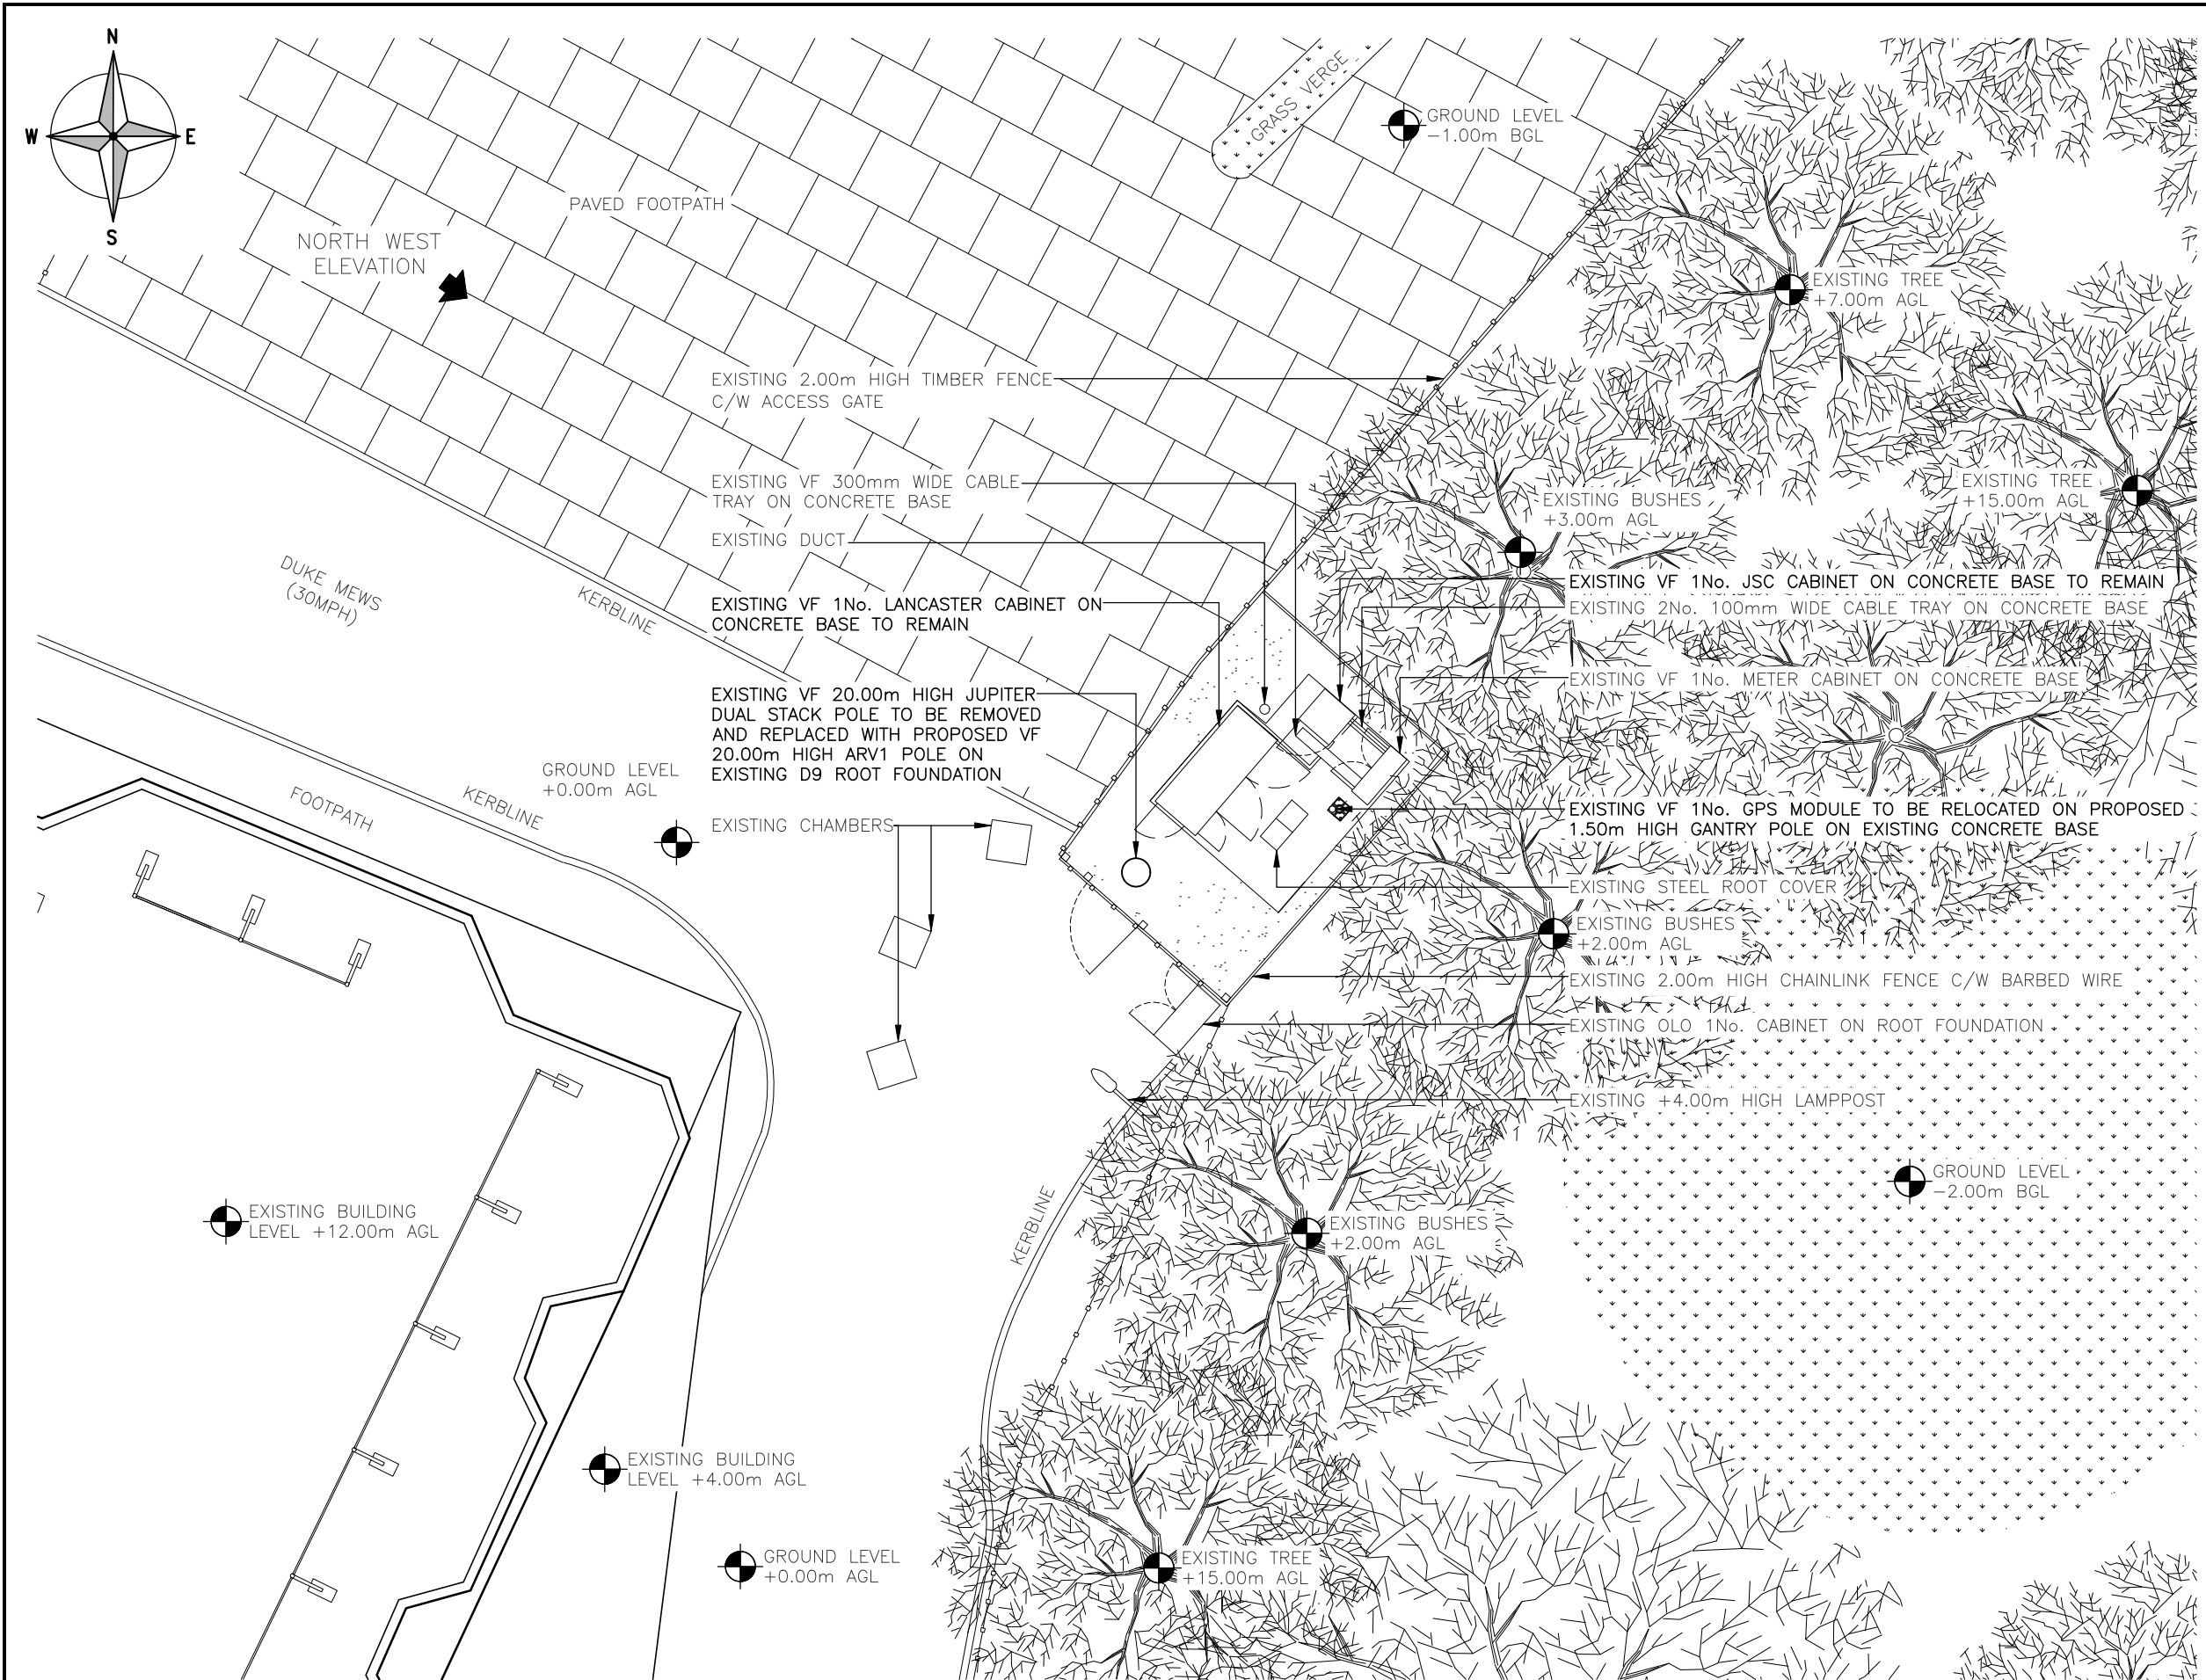

PROPOSED SITE PLAN
(1:100)

These drawings comply with VF Standard ICNIRP guidelines, under configuration VU7F, VU3, VU6R.
Designed in accordance with Cornerstone documents: SDN0007 & SDN0009 v6.0

 

ALL DIMENSIONS ARE IN mm UNLESS NOTED OTHERWISE

N.G.R | E: 528899 N: 189681

NOTES:

A	Issued for Approval	ASE	ADC	24.04.23
REV	MODIFICATION	BY	CH	DATE

A part of MGroupServices

CORNERSTONE - BEACON

Cell Name		Opt.
CARPARK TO REAR OF MANHATTEN LIGHTS		A
Cell ID No		
CORNERSTONE	VF	VMO2
E317231 144022_27	3850_14	-
Site Address / Contact Details		
DUKE MEWS MUSWELL HILL LONDON N10 3RR		
Drawing Title: PROPOSED SITE PLAN		
Purpose of issue: PLANNING		Dwg Rev: A
Drawing Number: 201		Pack Issue: A
Surveyed By: ADC	Original Sheet Size: A3	Pack Issue: A
Drawn: ASE	Date: 24.04.23	Checked: ADC
	Date: 24.04.23	

SDNT0005 Version 1.3

TOP OF EXISTING VF ANTENNA +19.74m AGL
U/S OF EXISTING VF ANTENNA +18.34m AGL

TOP OF EXISTING VF POLE +20.00m AGL
EXISTING VF 3No. ANTENNAS MOUNTED WITHIN SHROUD

EXISTING VF 20.00m HIGH JUPITER DUAL STACK POLE ON EXISTING D9 ROOT FOUNDATION

EXISTING BUILDING LEVEL +8.00m AGL

EXISTING 2.00m HIGH TIMBER FENCE C/W ACCESS GATE

EXISTING VF 1No. LANCASTER CABINET ON CONCRETE BASE (BEHIND)

EXISTING VF 1No. JSC CABINET ON CONCRETE BASE (BEHIND)

EXISTING VF 1No. METER CABINET ON CONCRETE BASE (BEHIND)

EXISTING BUSHES +3.00m AGL

EXISTING BUILDING LEVEL +12.00m AGL

EXISTING LAMPPOST +4.00m AGL


EXISTING +4.00m HIGH LAMPPOST

EXISTING OLO 1No. CABINET ON ROOT FOUNDATION

GROUND LEVEL +0.00m

GROUND LEVEL -1.00m BGL

EXISTING NORTH WEST ELEVATION
(1:100)

 

ALL DIMENSIONS ARE IN mm UNLESS NOTED OTHERWISE

N.G.R

E: 528899 N: 189681

NOTES:

A	Issued for Approval	ASE	ADC	24.04.23
REV	MODIFICATION	BY	CH	DATE

waldon


A part of MGroupServices

cornerstone

CORNERSTONE - BEACON

Cell Name			Opt.
CARPARK TO REAR OF MANHATTEN LIGHTS			A
Cell ID No			
CORNERSTONE	VF	VMO2	
E317231	3850_14	-	
144022_27			
Site Address / Contact Details			
DUKE MEWS MUSWELL HILL LONDON N10 3RR			
Drawing Title: EXISTING SITE ELEVATION			
Purpose of issue: PLANNING			Dwg Rev: A
Drawing Number: 300			A
Surveyed By: ADC		Original Sheet Size: A3	Pack Issue:
Drawn: ASE	Date: 24.04.23	Checked: ADC	Date: 24.04.23
			A

SDNT0005 Version 1.3

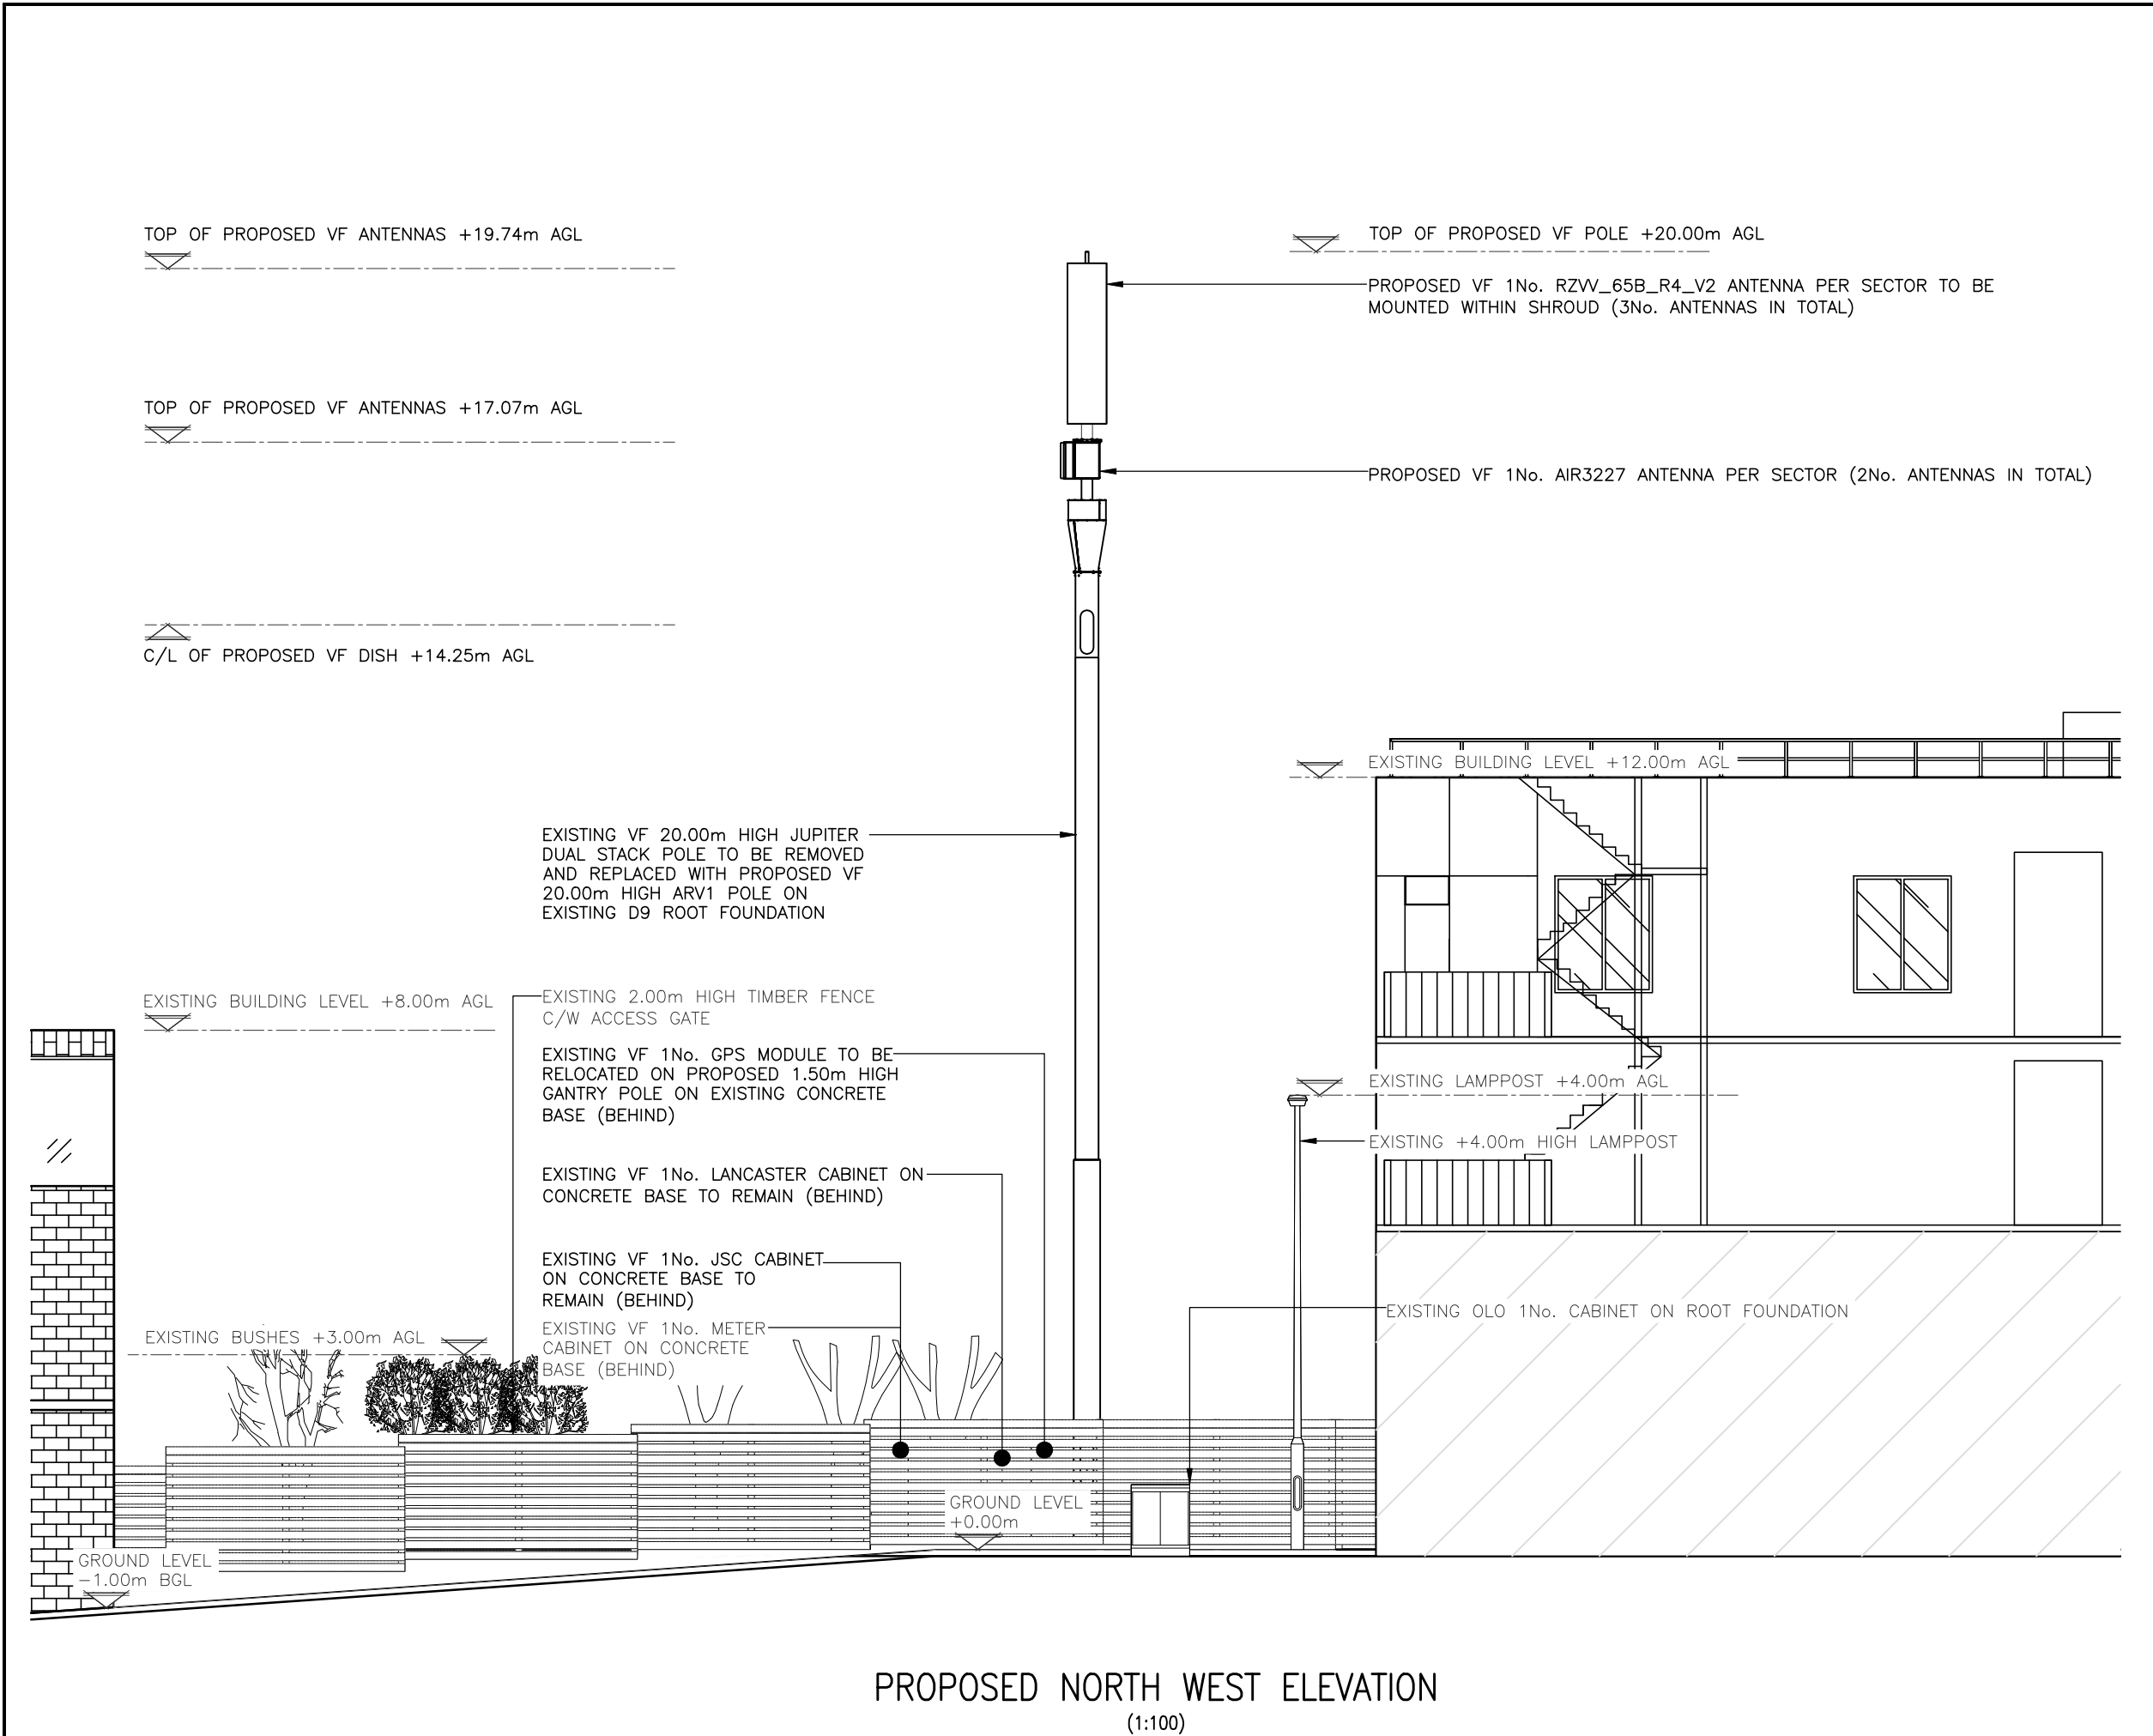

These drawings comply with VF Standard ICNIRP guidelines, under configuration VU7F, VU3, VU6R.
Designed in accordance with Cornerstone documents: SDN0007 & SDN0009 v6.0

ALL DIMENSIONS ARE IN mm UNLESS NOTED OTHERWISE

N.G.R

E: 528899 N: 189681

NOTES:

A	Issued for Approval	ASE	ADC	24.04.23	
REV	MODIFICATION	BY	CH	DATE	

waldon

A part of MGroupServices

cornerstone

CORNERSTONE - BEACON

Cell Name		Opt.
CARPARK TO REAR OF MANHATTEN LIGHTS		A
Cell ID No		
CORNERSTONE	VF	VMO2
E317231	3850_14	-
144022_27		

Site Address / Contact Details

DUKE MEWS
MUSWELL HILL
LONDON
N10 3RR

Drawing Title:
PROPOSED SITE ELEVATION

Purpose of issue:		Dwg Rev:
PLANNING		
Drawing Number:		
301		A
Surveyed By:		Original Sheet Size:
ADC		A3
Drawn:	Date:	Checked:
ASE	24.04.23	ADC
		Date:
		24.04.23
		A

SDNT0005 Version 1.3