






FRONT ELEVATION TO REMAIN AS EXISTING

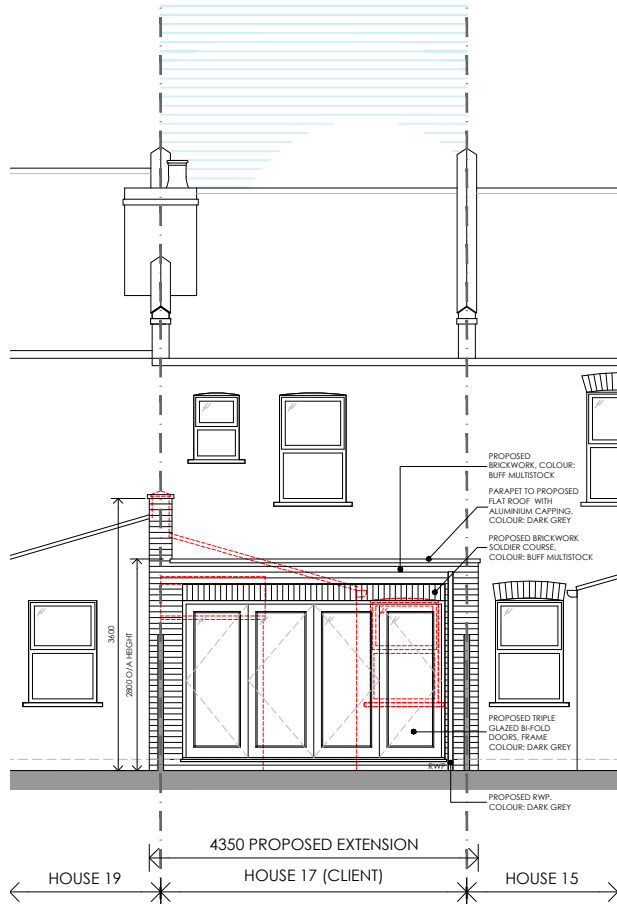

PROPOSED REAR ELEVATION

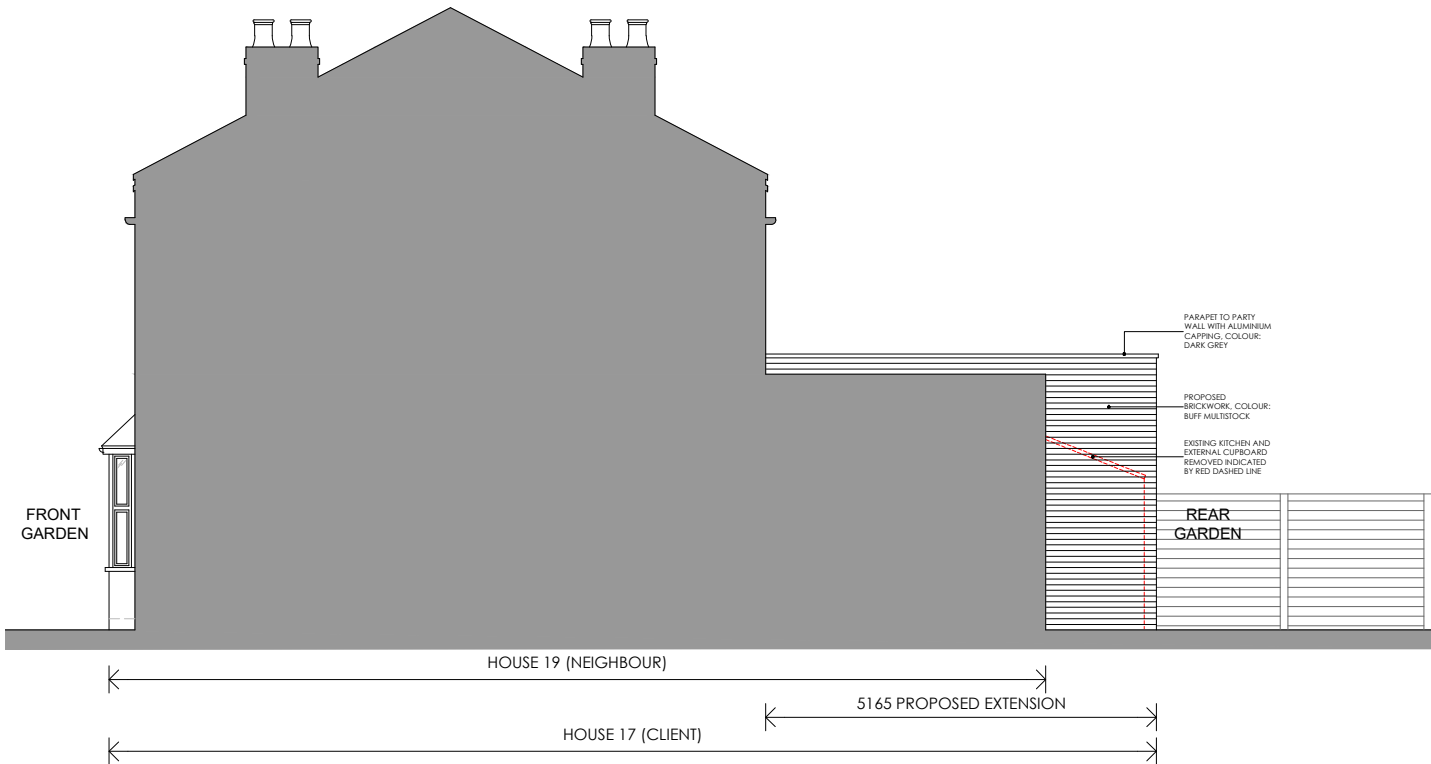

PROPOSED RHS ELEVATION

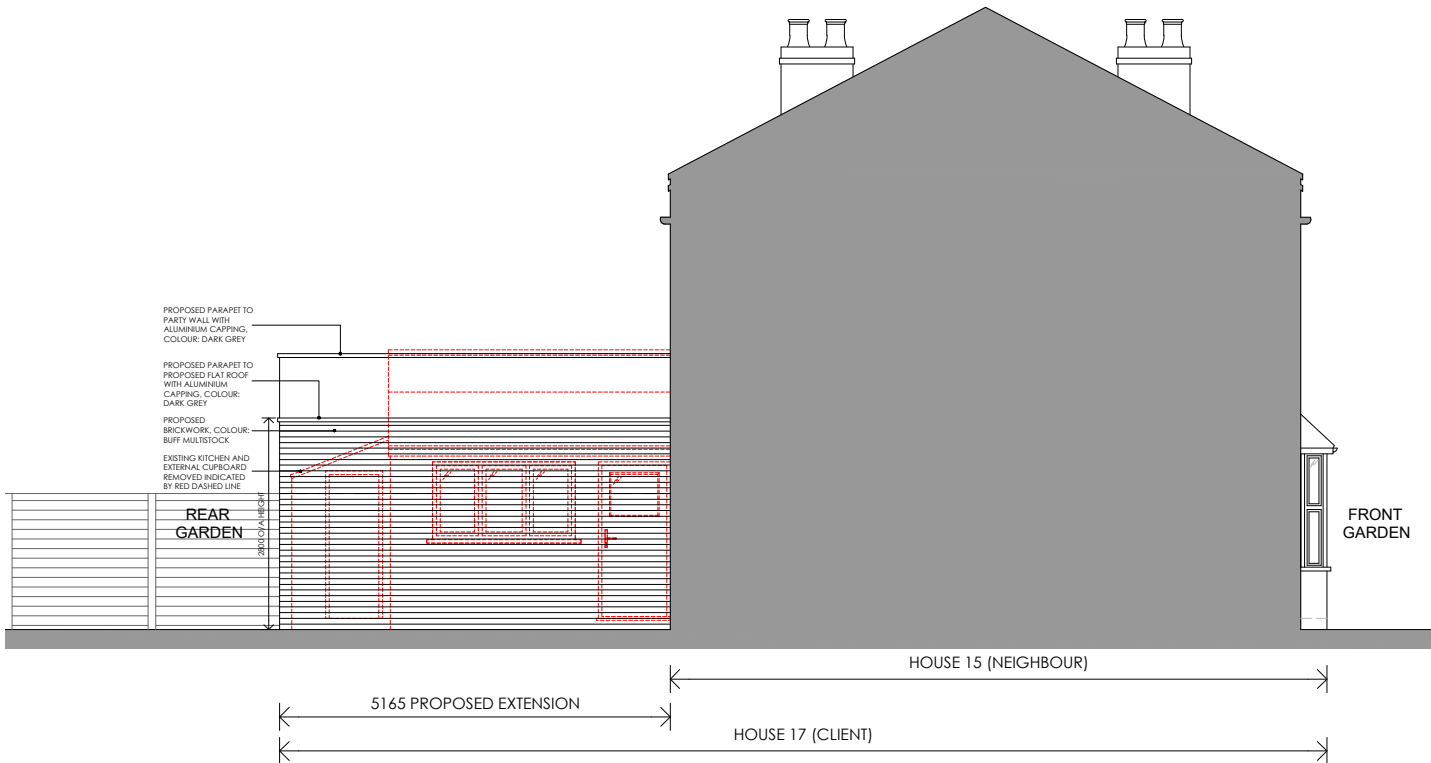

PROPOSED LHS ELEVATION



NOTES

This drawing is copyright and may not be reproduced, wholly or in part, without prior written consent of Owner.

Drawings should not be used to scale from and are solely for information purposes.

These drawings should not be used for Building Regulations or construction purposes.

FOR PLANNING PURPOSES ONLY

REV	DATE	NOTE	BY
B	19.05.23	DRAWINGS UPDATED TO SUIT COMMENTS RECEIVED FROM THE LPA	AKC
A	28.04.23	DRAWINGS UPDATED TO SUIT COMMENTS RECEIVED FROM THE LPA	AKC

Client
MR CHARLES RICE &
MS MADELEINE TEAGUE

17 WARBERRY ROAD,
WOOD GREEN, LONDON.
N22 7TQ

Project
PROPOSED SINGLE STOREY
REAR EXTENSION

Title
PROPOSED ELEVATIONS

Scale
1:100 @ A3

Date
FEBRUARY 2023

Drawn
AKC

Checked
AKC

Job Number / Drawing Number
22017-A-PL105

Revision
B

