




LOCATION PLAN

1 : 1250 @A3

 


	AREA
TOTAL SITE AREA	191 M ²
EXISTING RESIDENTIAL	142 M ²
EXISTING GROUND FLOOR FLAT	65 M ²
EXISTING FIRST FLOOR FLAT	77 M ²



BLOCK PLAN

1 : 500 @A3

 

Written dimensions to be taken in preferences to scaled dimensions. The Contractor is responsible for checking all dimensions before work starts.

All work is to be carried out to the requirements, and to the satisfaction of the Local Authority. These drawings are for planning purposes only

Any discrepancies to be brought to the attention of 4D Planning Consultants immediately.

Description

Rev	Date	Description	by	chk

4D PLANNING™

Chartered Town Planners & Architectural Technicians

Architecture | Town Planning

T: 0203 1500 183 www.GetMePlanning.com



www.GetMePlanning.com

Client
Mr Patrick Carr

Project
21A and 21B Thirlmere Rd,
London N10 2DL

Title
**BLOCK AND
LOCATION PLANS**

Date:	14.03.2023	Rev:
Scale:	AS INDICATED	
Drawing No.	4D-373 E 00	
Drawn by :	MAX	

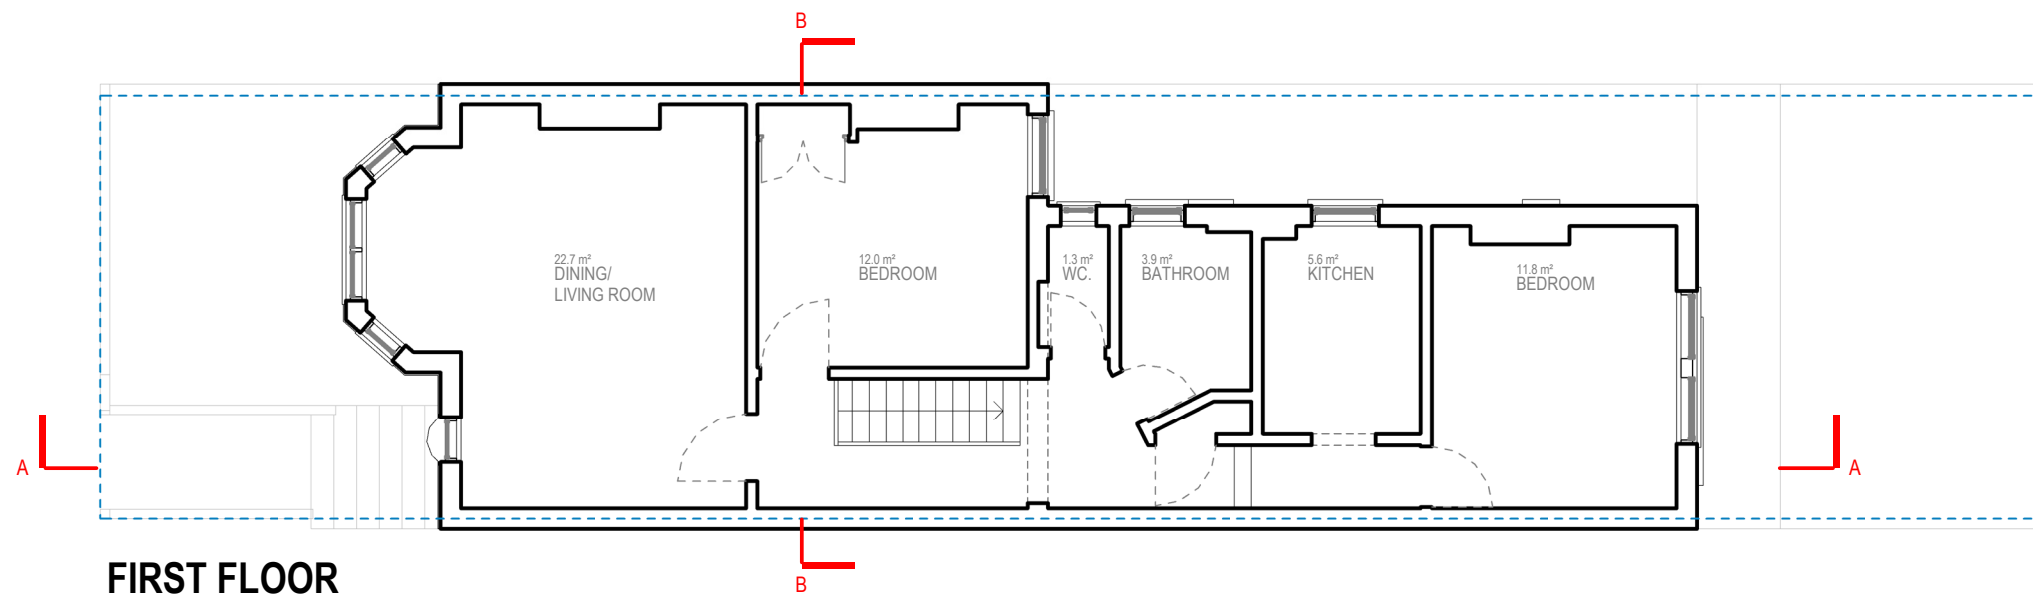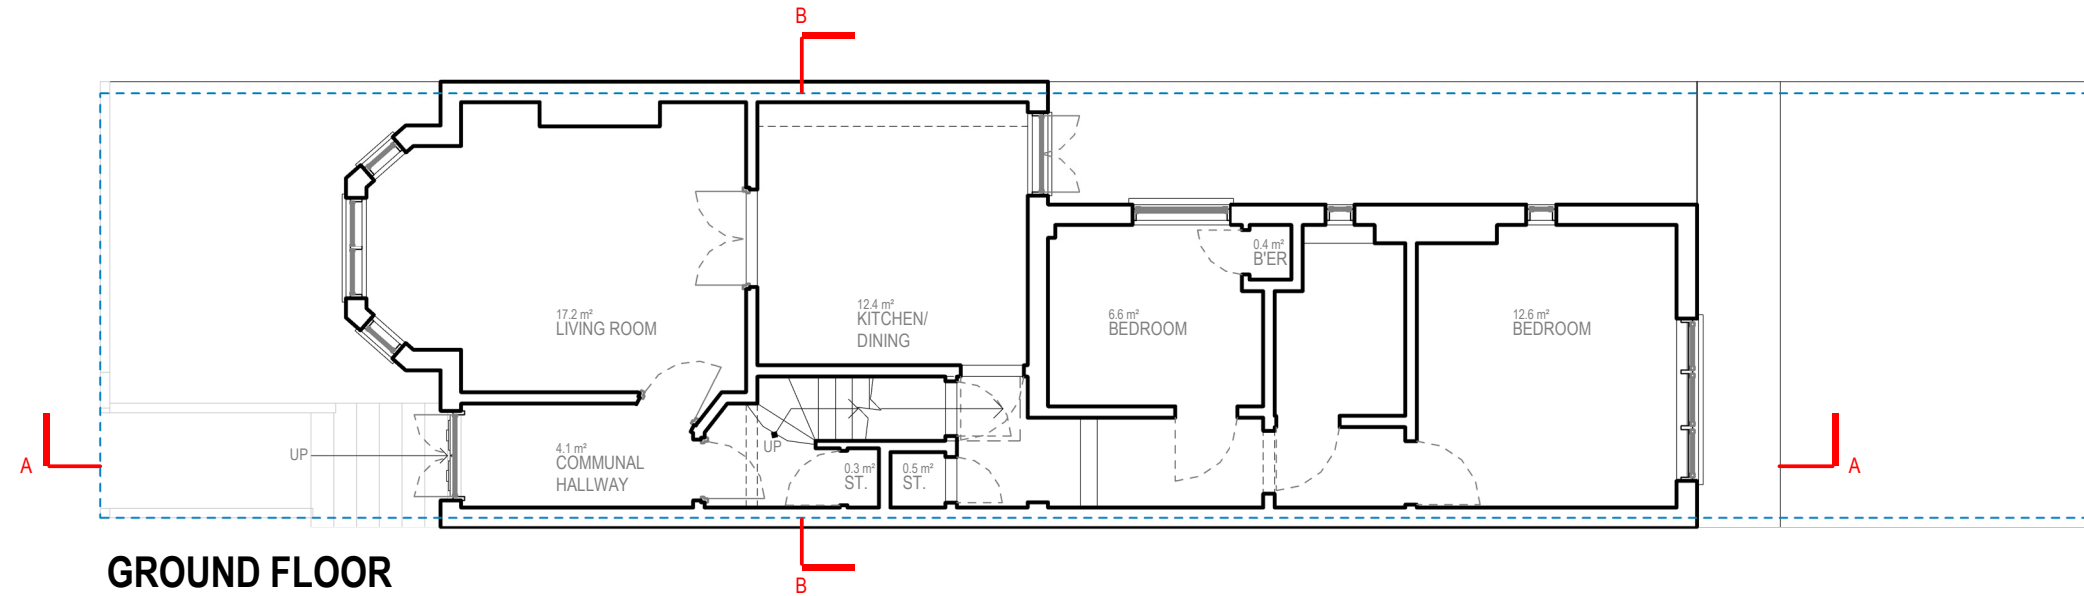

Written dimensions to be taken in preferences to scaled dimensions. The Contractor is responsible for checking all dimensions before work starts.

All work is to be carried out to the requirements, and to the satisfaction of the Local Authority.

These drawings are for planning purposes only

Any discrepancies to be brought to the attention of 4D Planning Consultants immediately.

Description

Rev	Date	Description	by	chk

4D PLANNING™
Chartered Town Planners & Architectural Technicians

Architecture | Town Planning

T: 0203 1500 183 www.GetMePlanning.com



www.GetMePlanning.com

Client
Mr Patrick Carr

Project
21A and 21B Thirlmere Rd,
London N10 2DL

Title
**EXISTING DRAWINGS
FLOOR PLANS**

Date: 14.03.2023	Rev:
Scale: 1:100@A3	
Drawing No.4D-373 E 01	
Drawn by : MAX	

 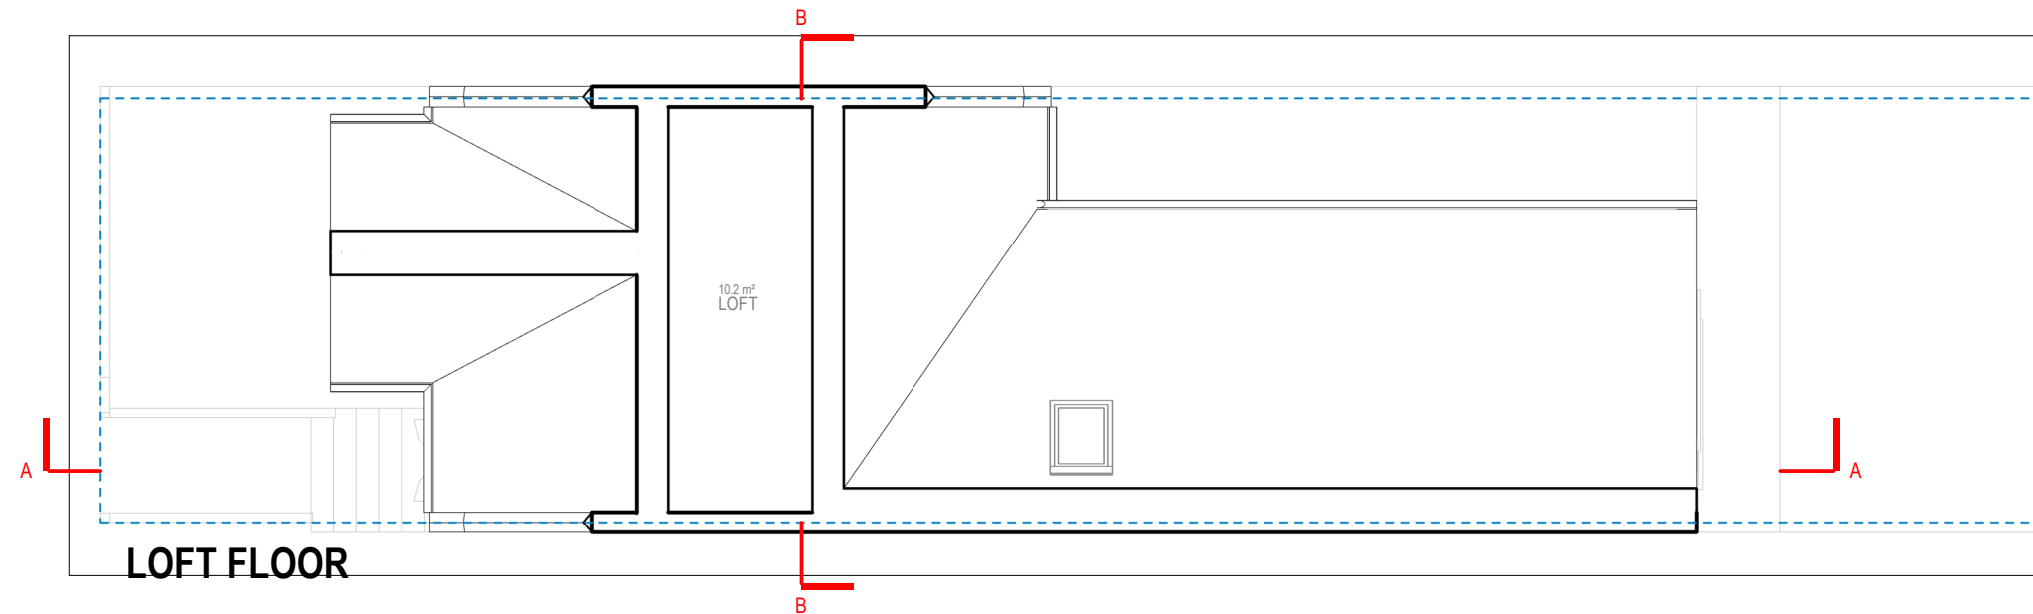

Any discrepancies to be brought to the attention of 4D Planning Consultants immediately.

Item	Description	Unit	Quantity	Unit Price	Total Price
1	...	...	...	...	...
2	...	...	...	...	...
90	...	...	...	...	

Rev	Date	Description	by	chk

4D PLANNING™
Chartered Town Planners & Architectural Technicians

Architecture | Town Planning

T: 0203 1500 183 www.GetMePlanning.com

www.GetMePlanning.com

Client
Mr Patrick Carr

Project
21A and 21B Thirlmere Rd,
London N10 2DL

Title
EXISTING DRAWINGS
FLOOR PLANS


Date: 14.03.2023

Date:	1/10/2020
Scale:	1:100@A3


Drawing No.4D-373 E 02

Drawn by : MAX

Rev:

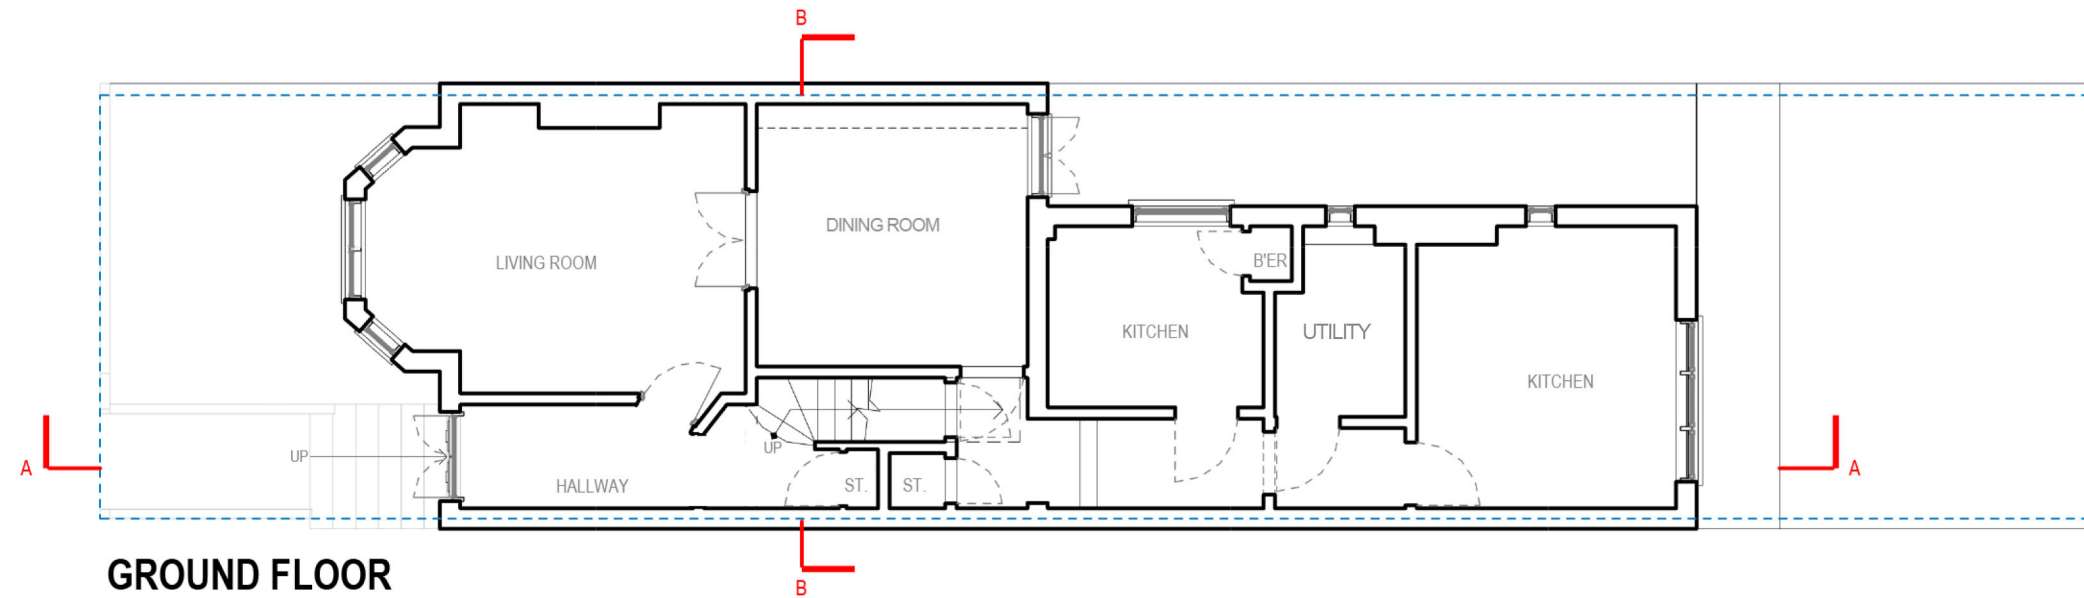

GROUND FLOOR

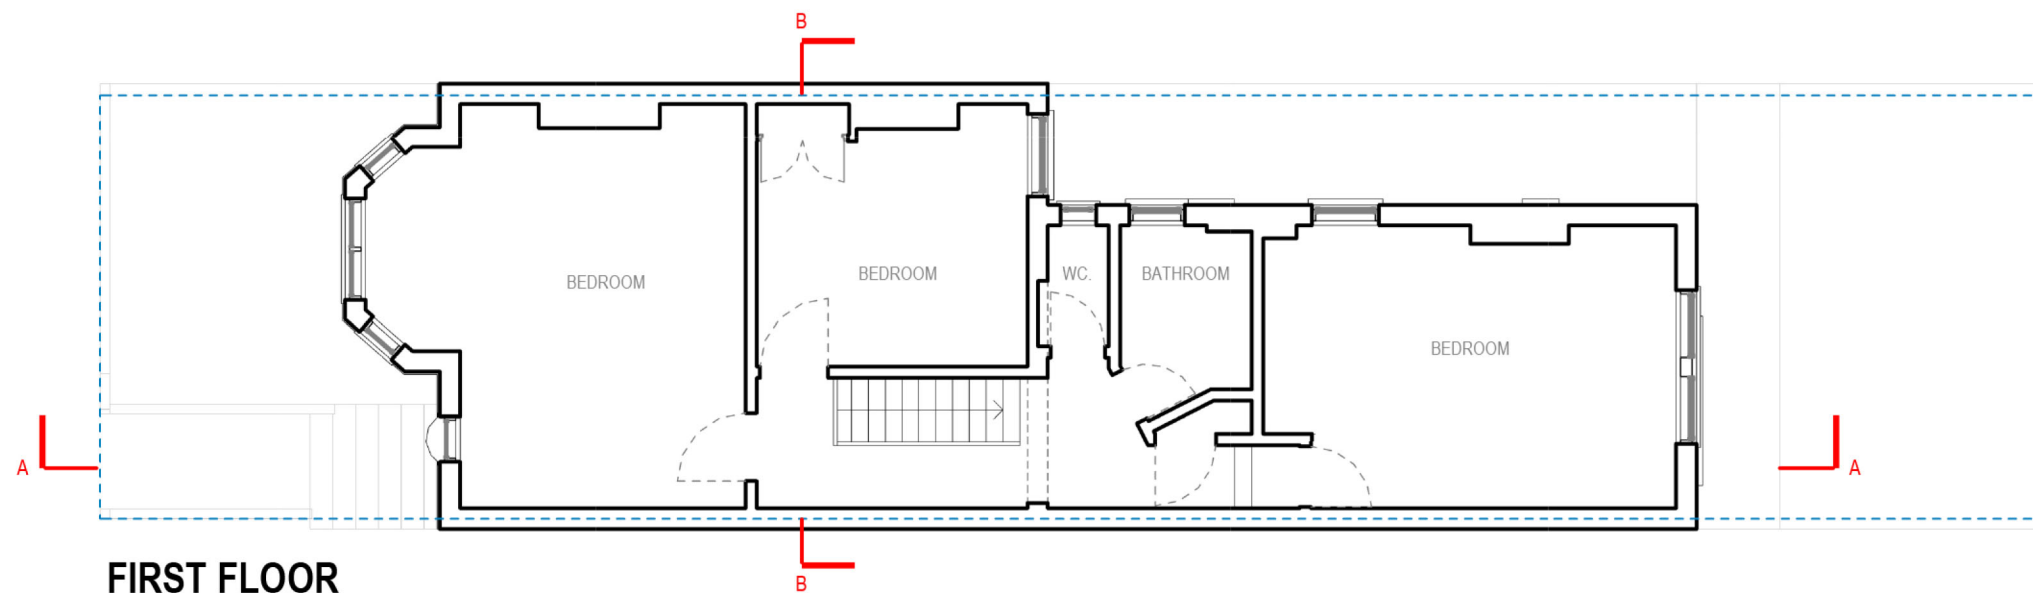

FIRST FLOOR



Written dimensions to be taken in preference to scaled dimensions. The Contractor is responsible for checking all dimensions before work starts.

All work is to be carried out to the requirements, and to the satisfaction of the Local Authority. These drawings are for planning purposes only.

Any discrepancies to be brought to the attention of 4D Planning Consultants immediately.

Description

Rev	Date	Description	by	chk

4D PLANNING™
Chartered Town Planners & Architectural Technicians

Architecture | Town Planning

T: 0203 1500 183 www.GetMePlanning.com

www.GetMePlanning.com

Client
Mr Patrick Carr

Project
21A and 21B Thirlmere Rd,
London N10 2DL

Title
PROPOSED DRAWINGS
FLOOR PLANS



Date: 14.03.2023

Scale: 1:100@A3

Drawing No.4D-373P E 01

Drawn by : MAX

Rev:

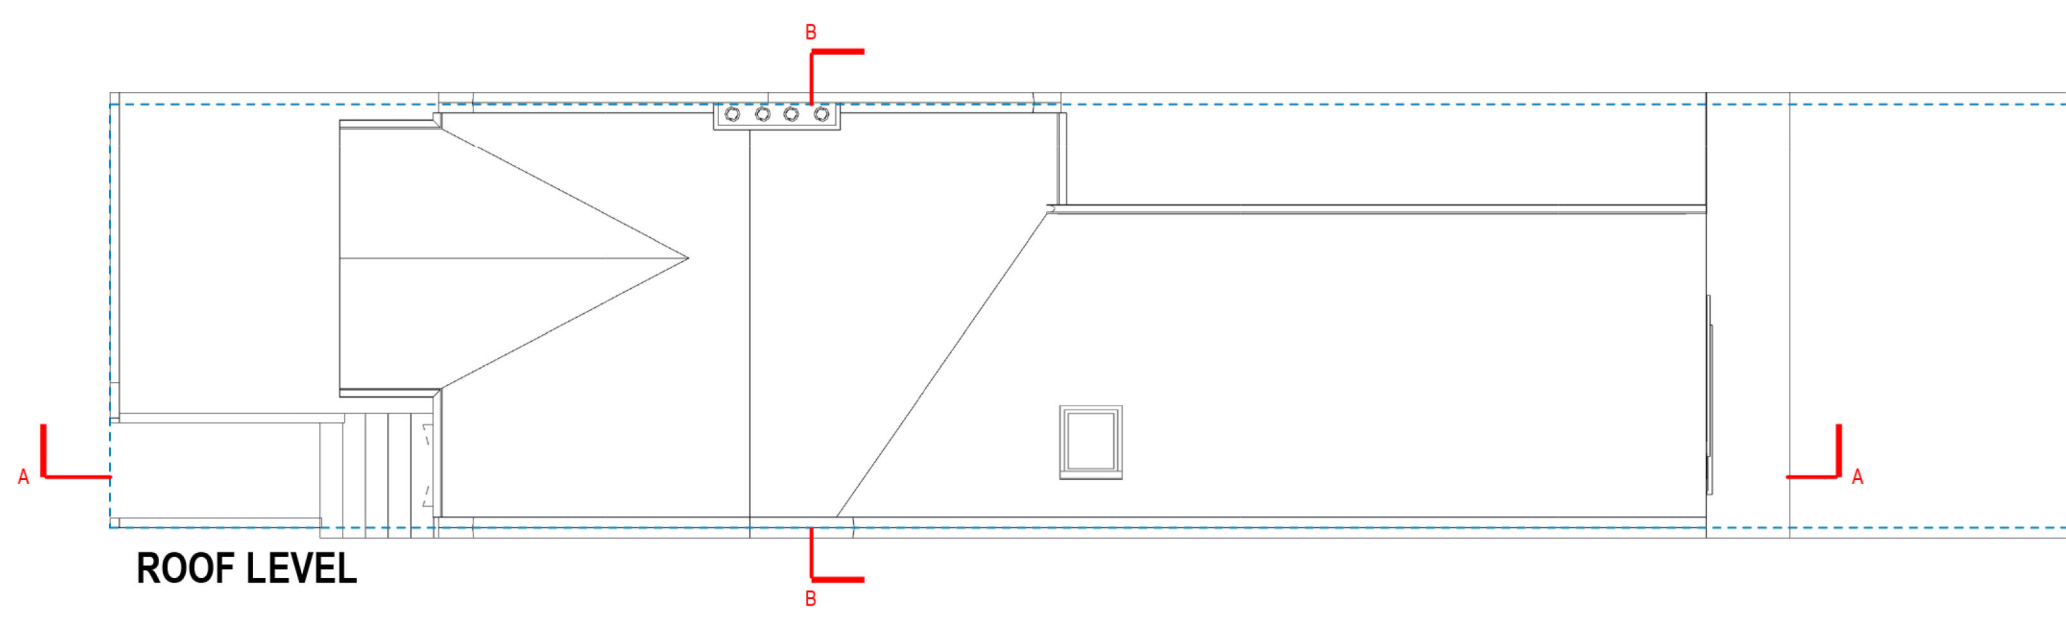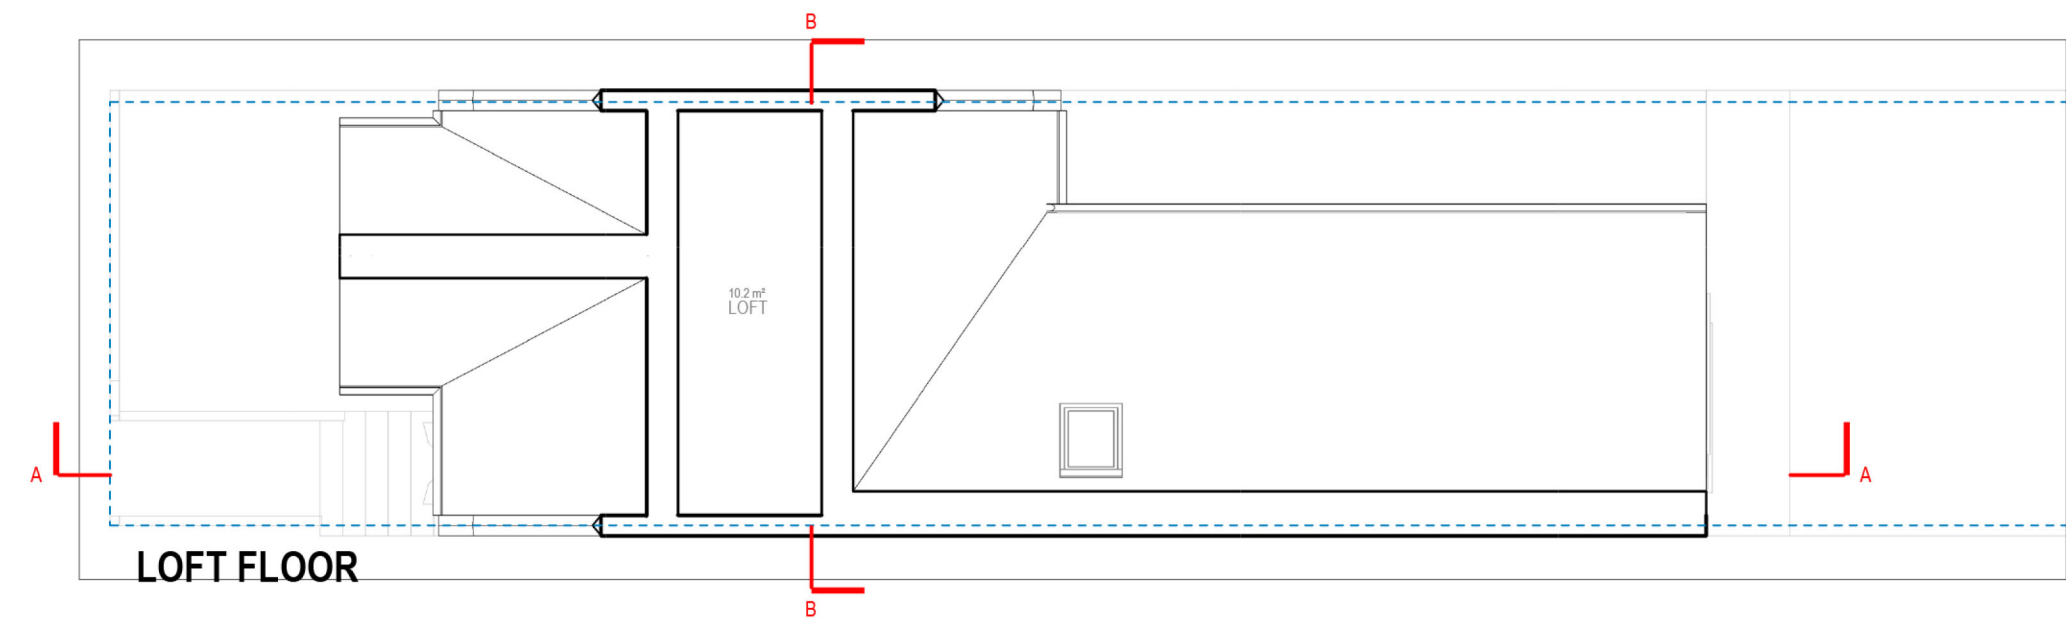

Written dimensions to be taken in preferences to scaled dimensions. The Contractor is responsible for checking all dimensions before work starts.

All work is to be carried out to the requirements, and to the satisfaction of the Local Authority.

These drawings are for planning purposes only.

Any discrepancies to be brought to the attention of 4D Planning Consultants immediately.

Description					

Rev	Date	Description	by	chk

4D PLANNING™
Chartered Town Planners & Architectural Technicians

Architecture | Town Planning

T: 0203 1500 183 www.GetMePlanning.com

www.GetMePlanning.com

Client
Mr Patrick Carr

Project
21A and 21B Thirlmere Rd,
London N10 2DL

Title
PROPOSED DRAWINGS
FLOOR PLANS

Date:	14.03.2023	Rev:
Scale:	1:100@A3	
Drawing No.	4D-373P E 02	
Drawn by :	MAX	