

10cm SCALE WITH CAUTION use both scale bars to check for reduction or distortion


10cm SCALE WITH CAUTION use both scale bars to check for reduction or distortion



EXISTING FRONT ELEVATION  
SCALE 1:100



EXISTING REAR ELEVATION  
SCALE 1:100

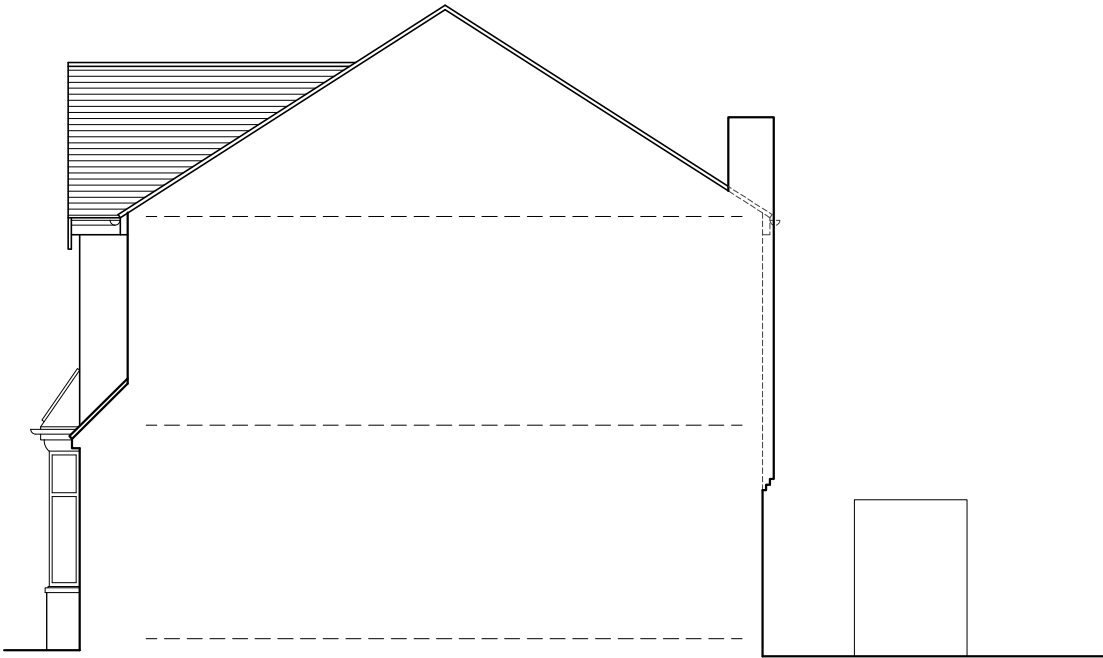

EXISTING SIDE ELEVATION  
SCALE 1:100

Notes

Scale

1:50

1:100

1:200

1:500

**david joseph consulting**  
structural engineering and construction consultants  
29 Dartmouth Place, London SE23 3AU  
drafting@djc.london  
020 8699 7750

All dimensions must be checked on site.  
Any dimensional discrepancies discovered must be reported to the Project Manager before proceeding.  
This drawing is to be read in conjunction with all relevant documents.  
This drawing is copyright © and may not be reproduced without permission

| Revisions |   |   |
|-----------|---|---|
| -         | - | - |

Client  
\*\*\*\*

Address  
367 LORDSHIP LANE  
LONDON  
N17 6AE

Drawing Title  
EXISTING ELEVATIONS

Date  
JAN '23

Scale  
1:100 @ A3

Drawing Number  
5129 - 102

Revision  
-