



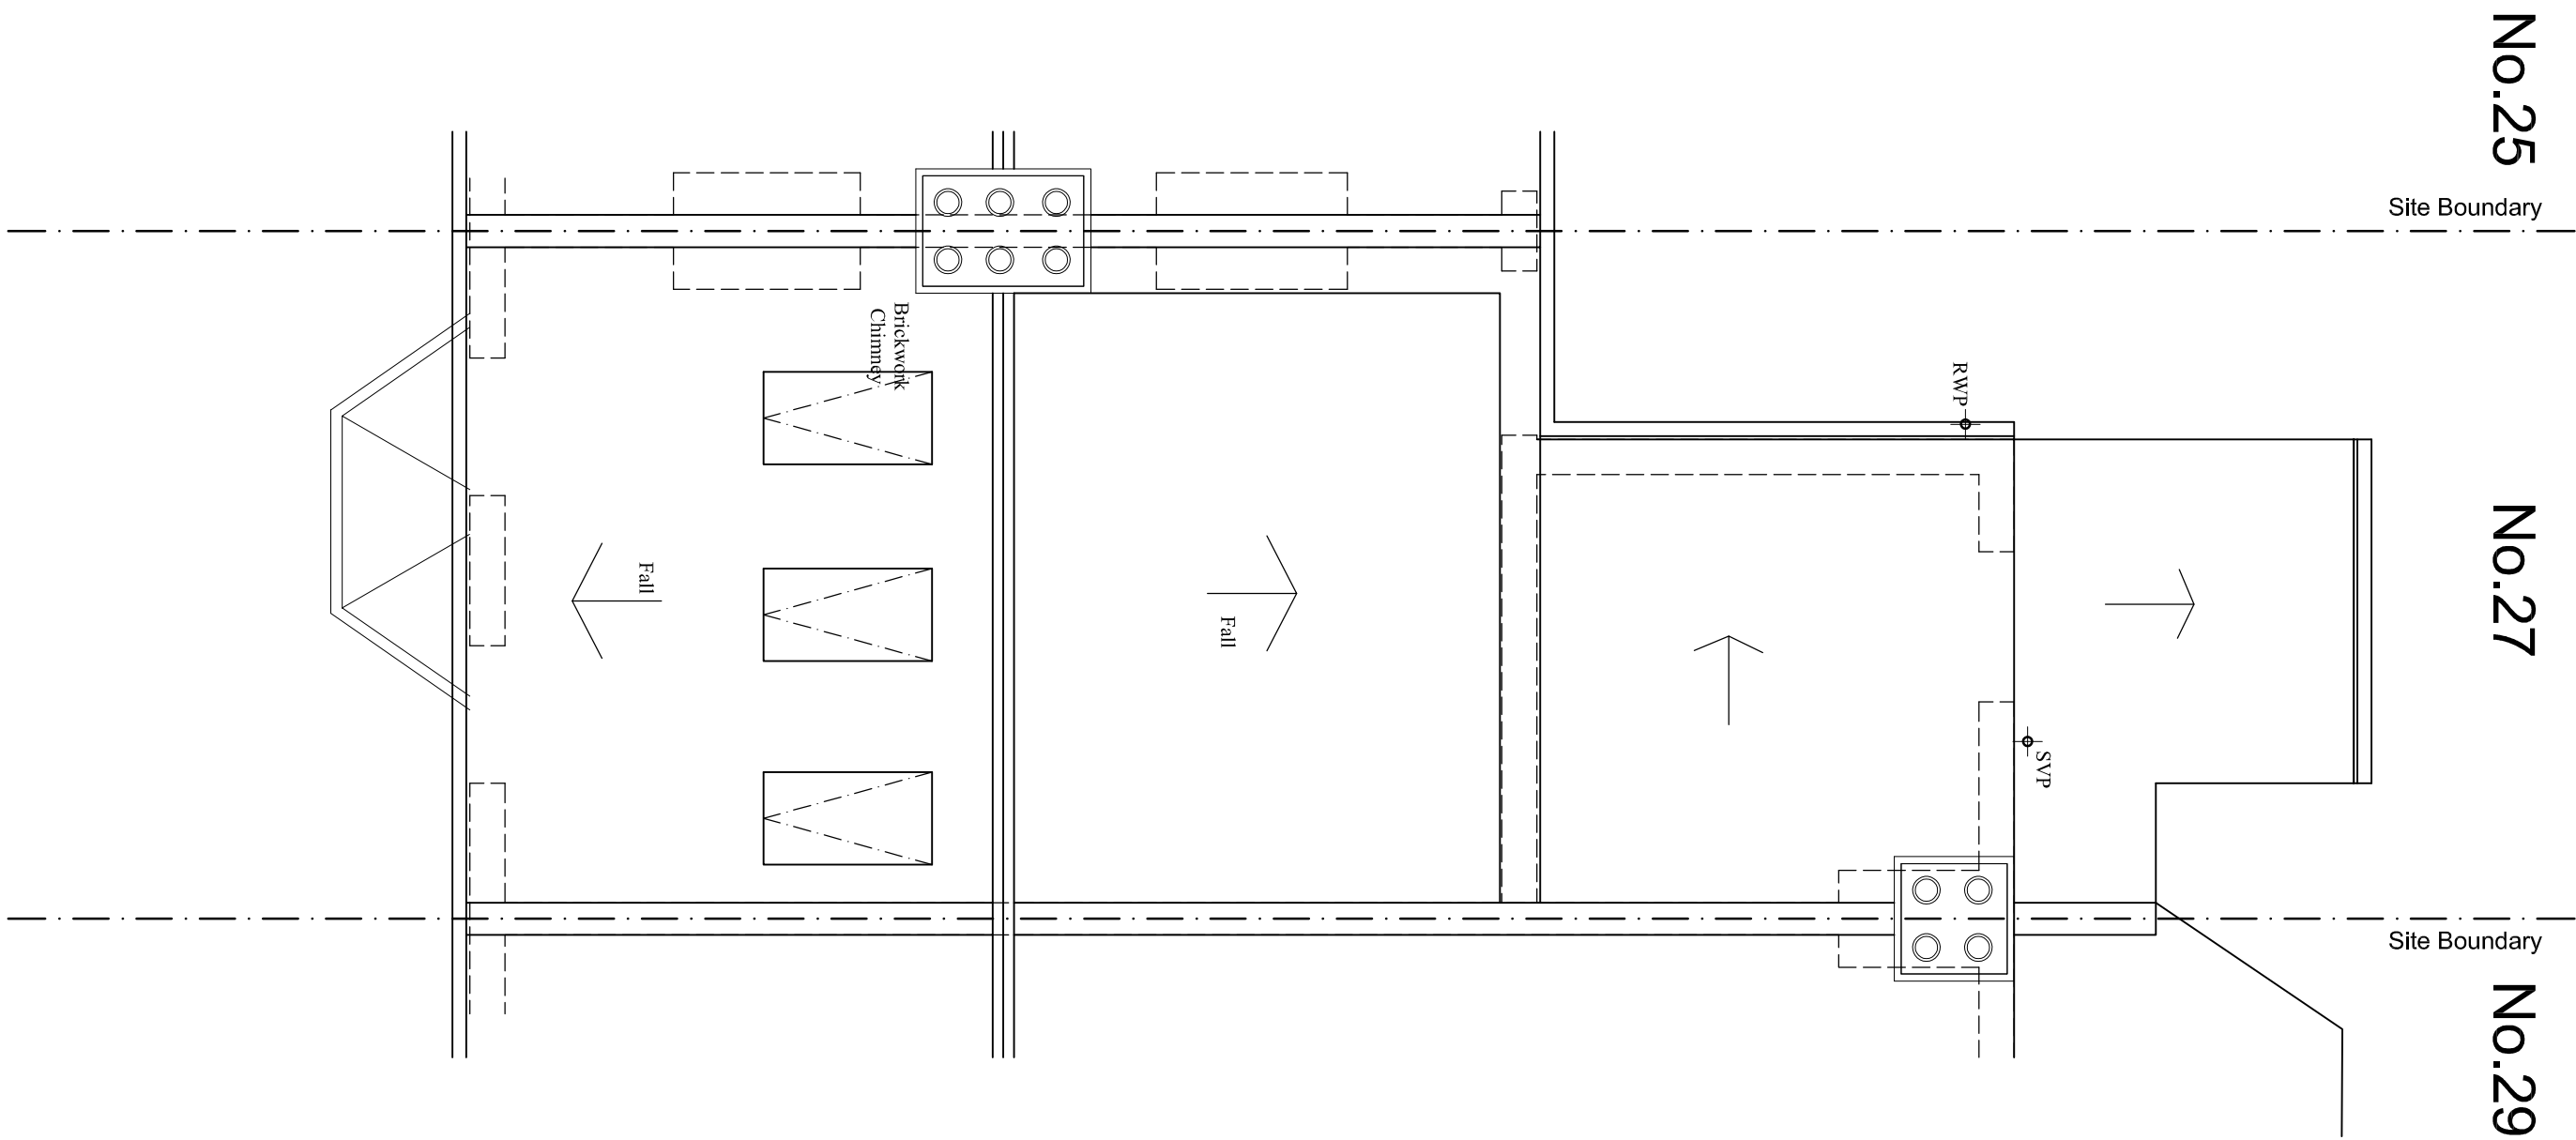

EXISTING ROOF PLAN


MAIN HOUSE WALLS (GROUND FLOOR - FIRST FLOOR) - SOLID BRICKWORK CONSTRUCTION 215mm thick
ROOFS - CONCRETE TILES COLOUR GRANGE
DOORS - SOLID OAK TIMBER
WINDOWS - SASHED

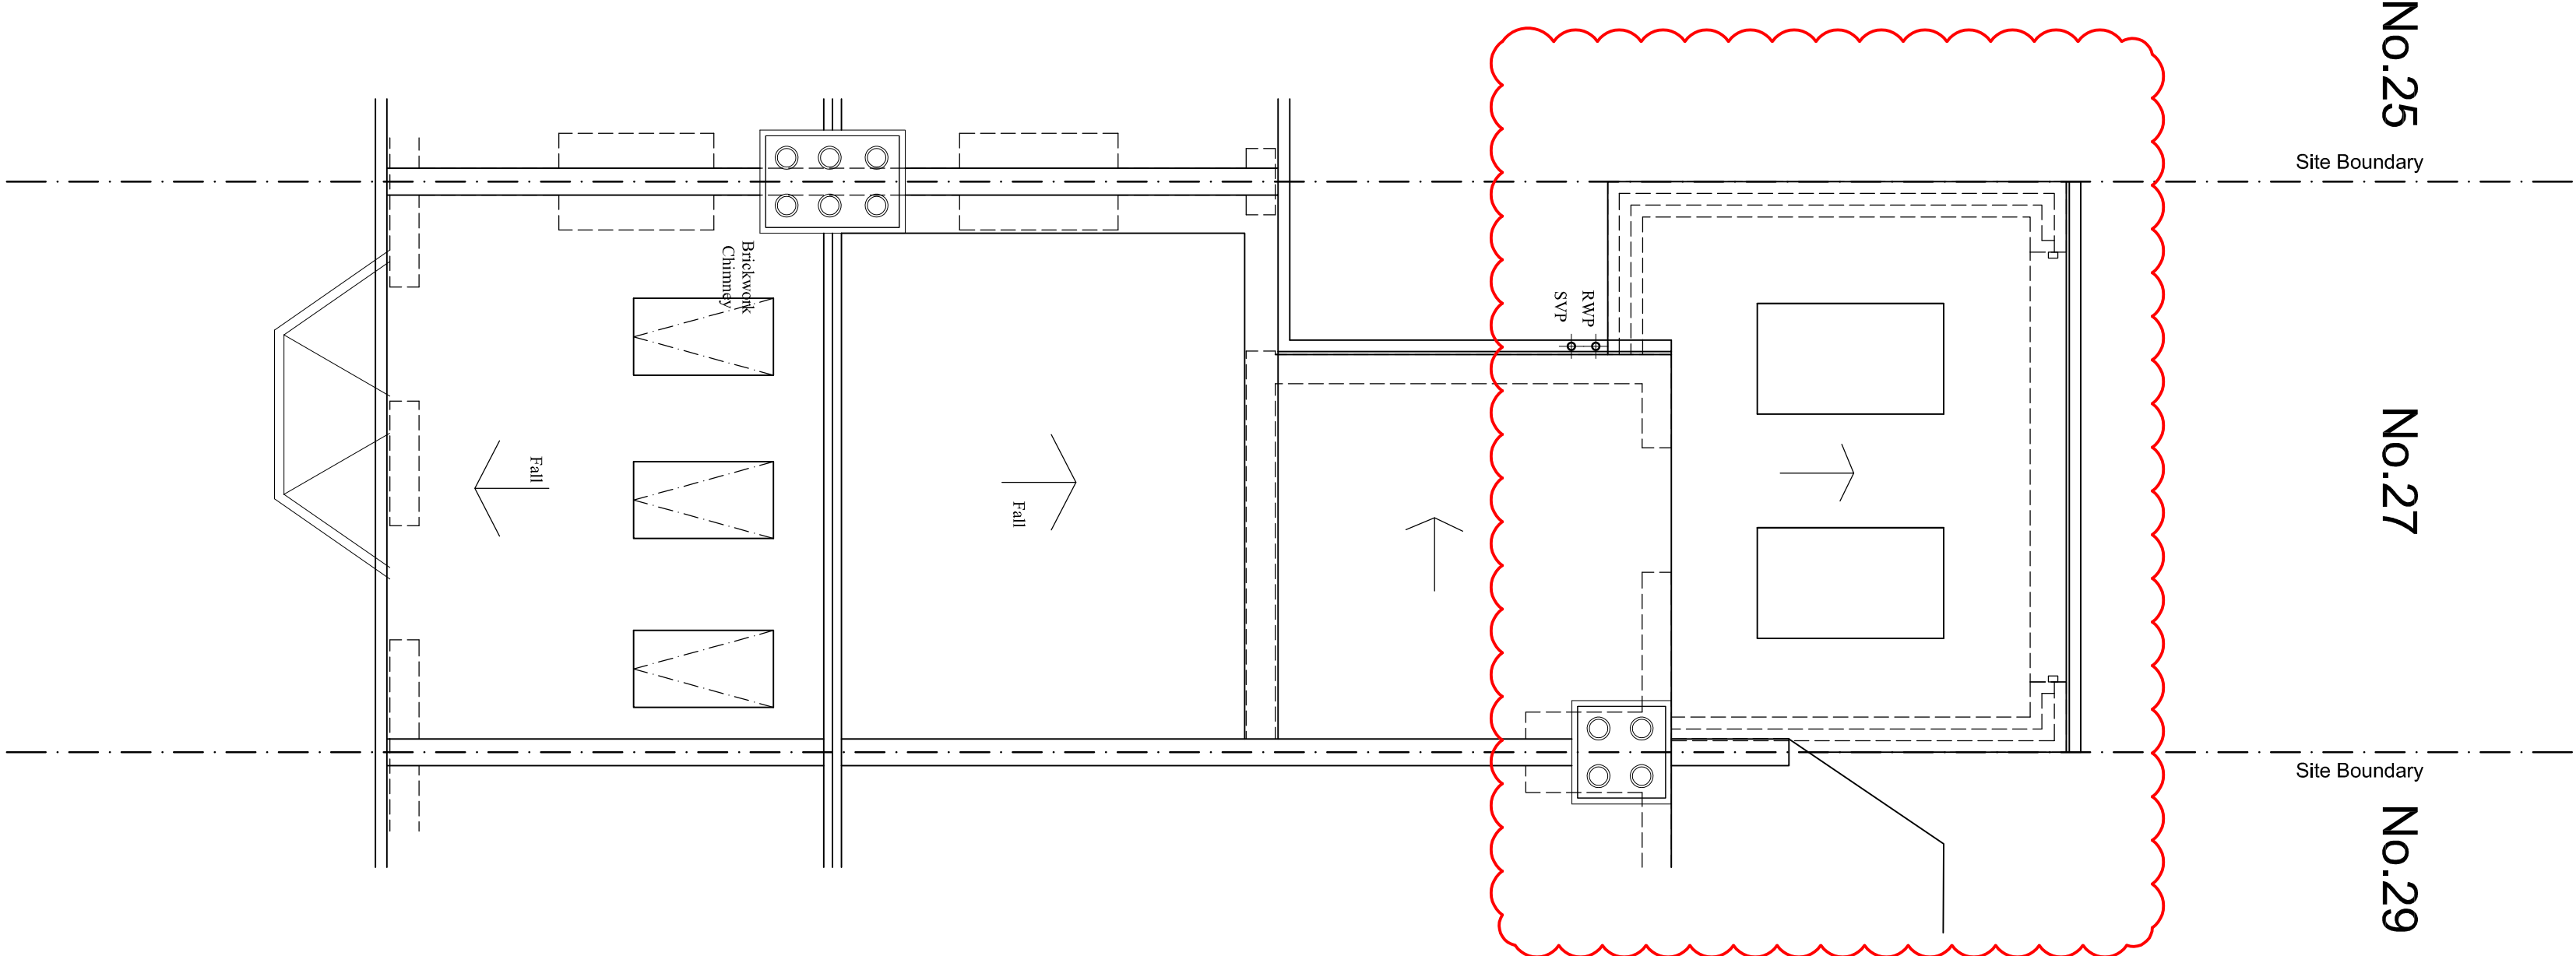

PROPOSED ROOF PLAN

MAIN HOUSE WALLS (GROUND FLOOR - FIRST FLOOR) - SOLID BRICKWORK CONSTRUCTION 215mm thick
ROOFS - CONCRETE TILES COLOUR GRANGE
DOORS - SOLID OAK TIMBER
WINDOWS - SASHED

DRAWING SCALE.

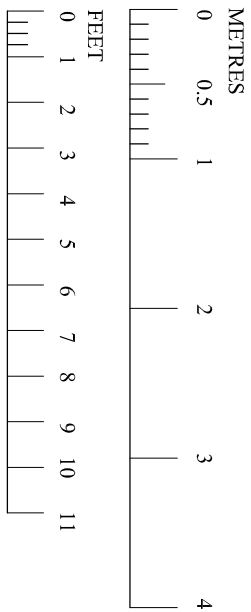

2	10/06/20	Re-issued for Planning approval AJS Extension size reduced to 3500mm
1	20/02/20	AJS Issued for Planning approval
Ver	Date	Drawn/ Amendment

Mr & Mrs BROWNE
27, ASHFIELD ROAD
LONDON, N4 1NY

PROPOSED SINGLE STOREY
REAR EXTENSION
EXISTING & PROPOSED
LAYOUTS

Status

PLANNING ISSUE

Drawn A.Sparks

Scales 1:50

Drawing No 1400-03 Ver 2