




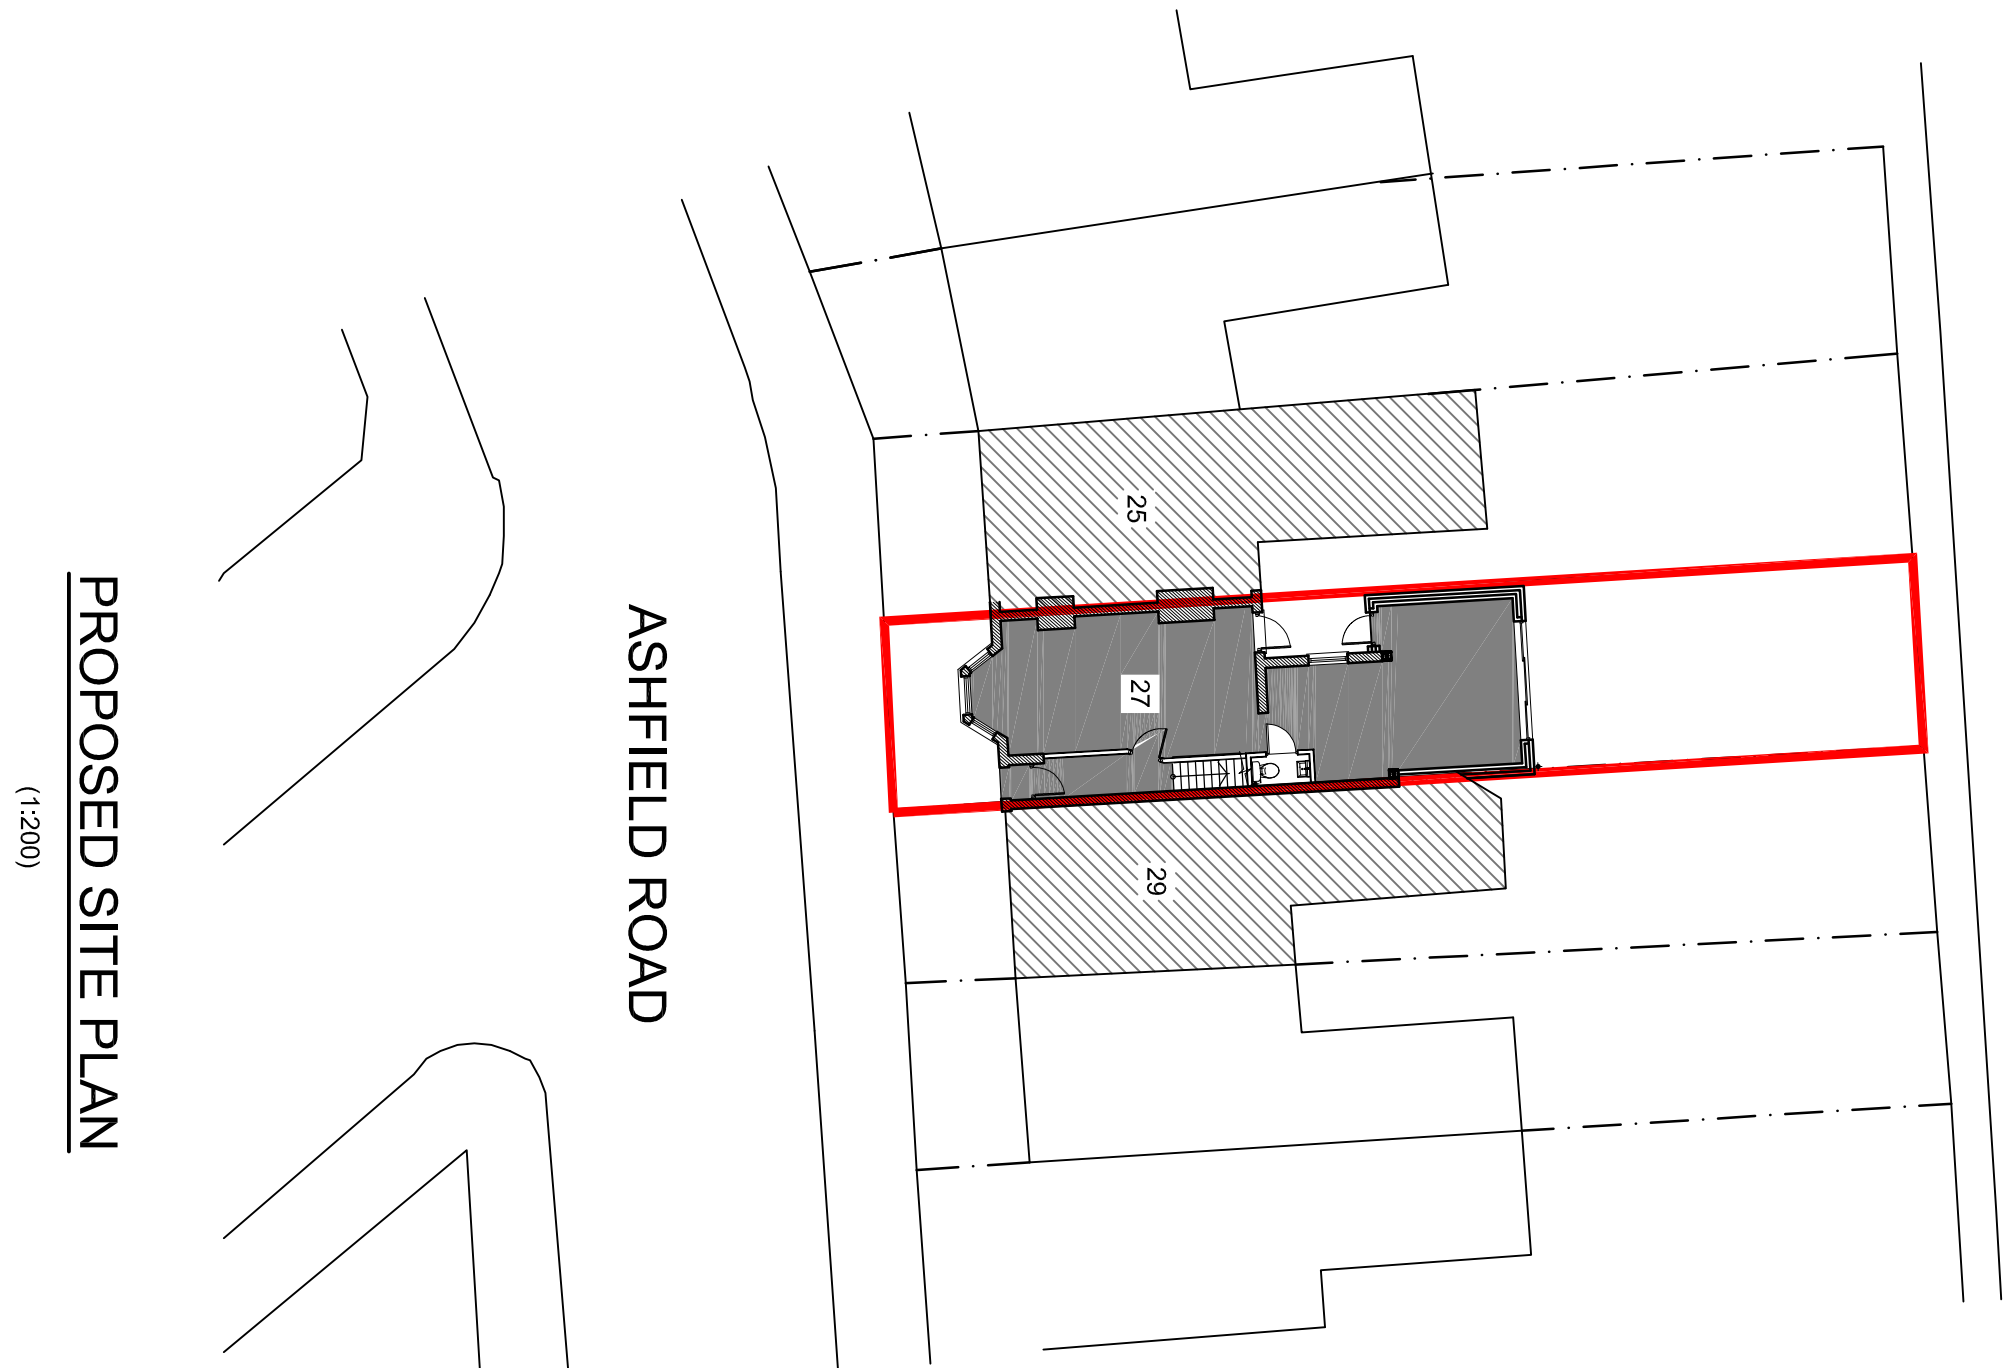


PROPOSED SITE PLAN
(1:200)

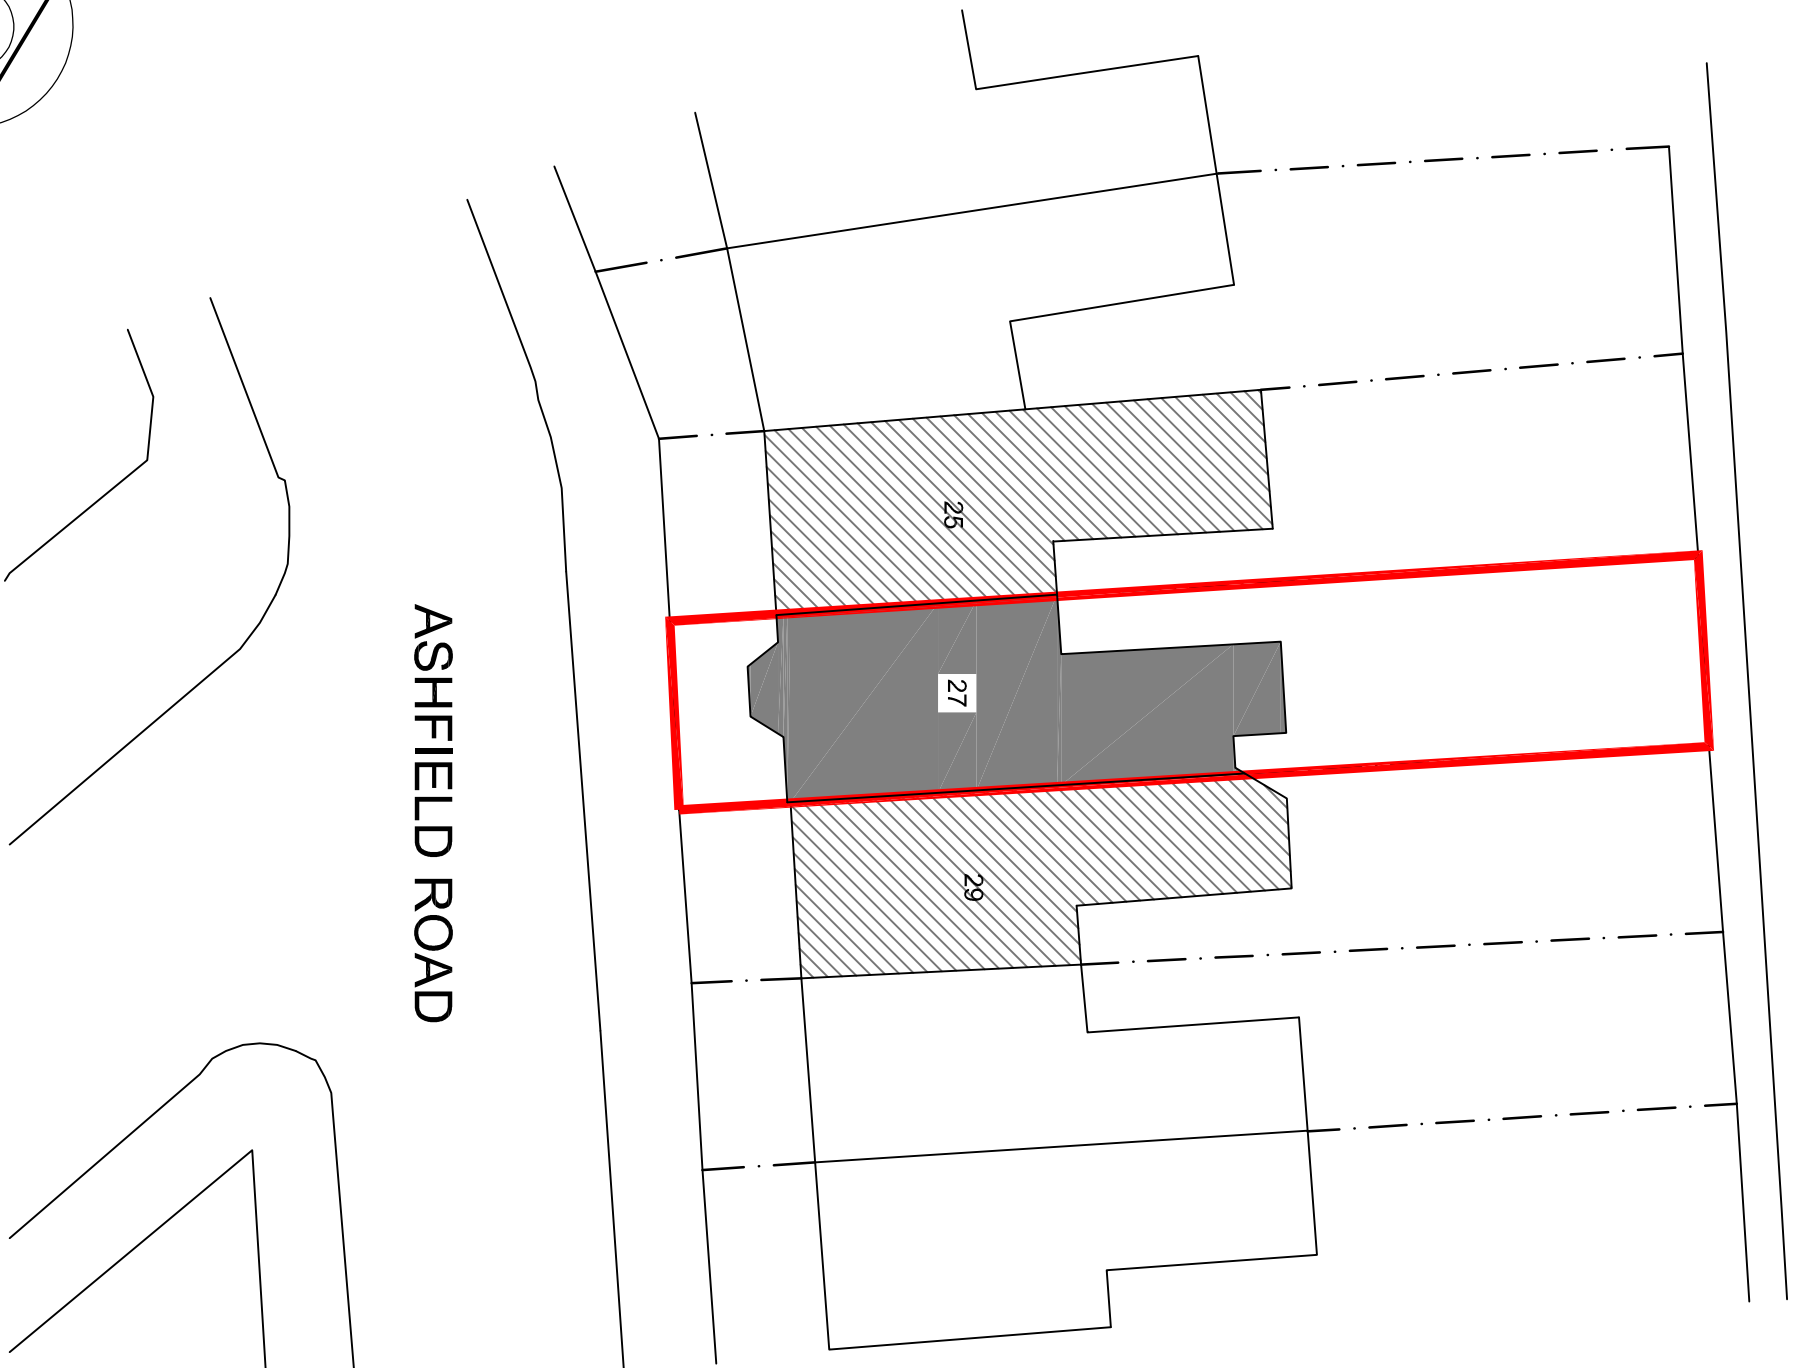

EXISTING SITE PLAN
(1:200)

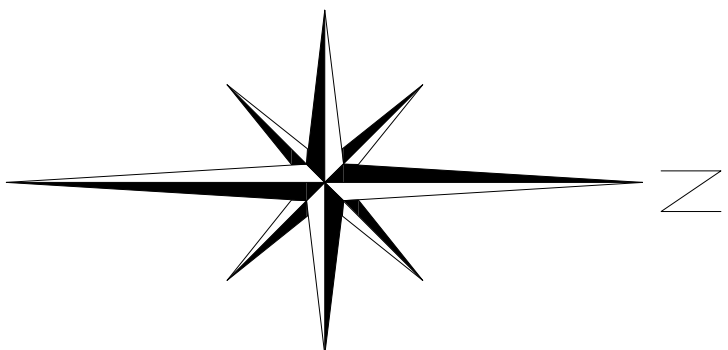

LOCATION PLAN (1:1250)

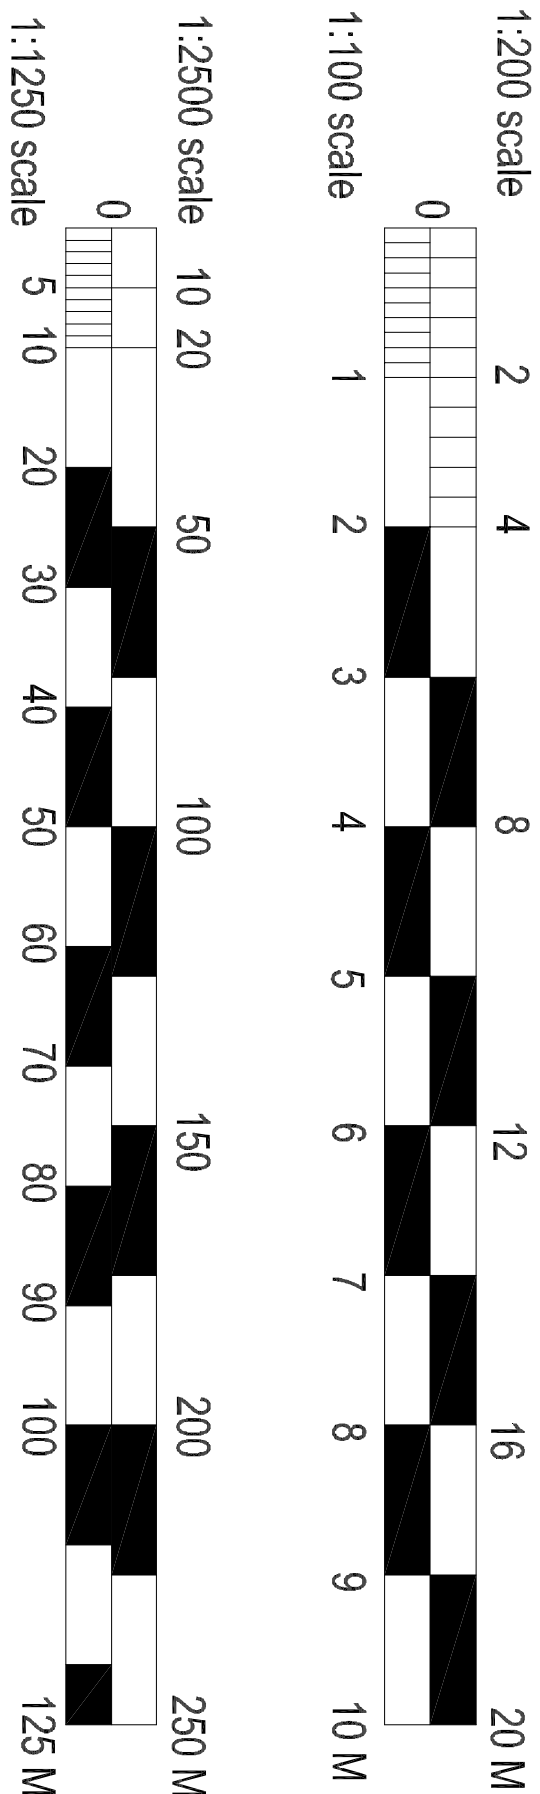

2	10/06/20	Re-issued for Planning approval Site plan updated
1	20/02/20	AUS Issued for Planning approval
Ver	Date	Drawn / Amendment

Mr & Mrs BROWNE
27, ASHFIELD ROAD
LONDON, N4 1NY
PROPOSED SINGLE STOREY
REAR EXTENSION
SITE PLAN

Status
PLANNING ISSUE

Drawn	A.Sparks
Scales	AS SHOWN
Drawing No	Ver
1400-SP01	2