




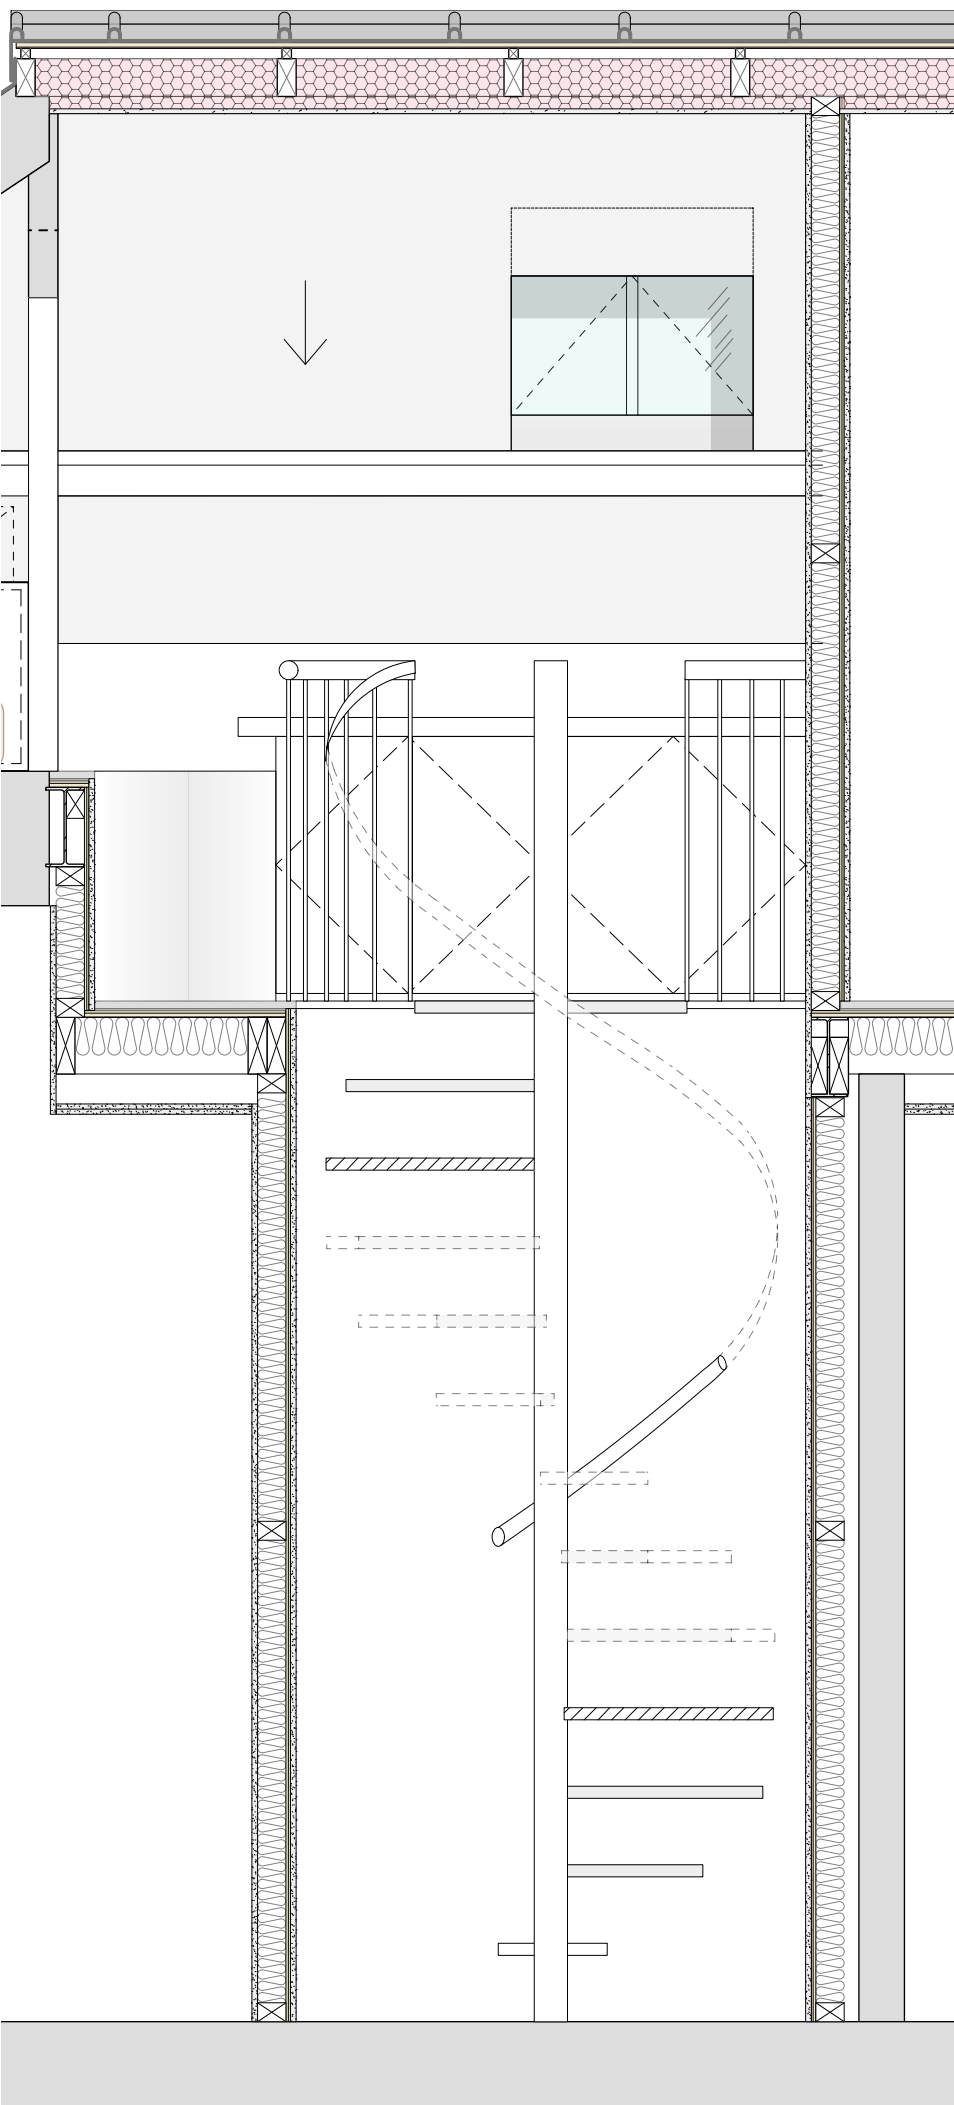

1 Stair 3 - Section
Scale: 1:20

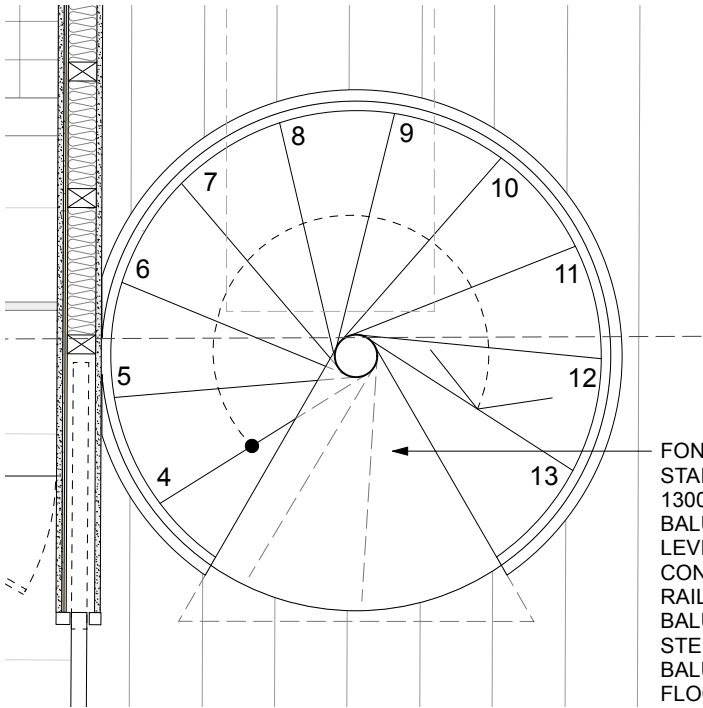

2 Stair 3 - Second Floor Plan
Scale: 1:20

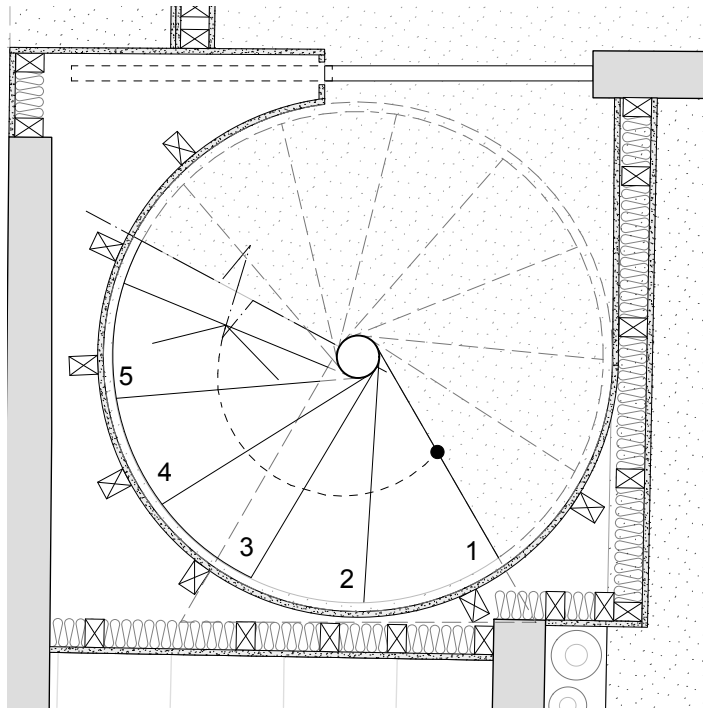


3 Stair 3 - First Floor Plan
Scale: 1:20

FONTANOT SLIM SPIRAL STAIR KIT. 13 RISERS, 1300mm DIAMETER, BALUSTRADE AT UPPER LEVEL, COLOUR TO BE CONFIRMED. SPINDLE RAILINGS TO STAIR BALUSTRADE [030] AND STEEL BAR RAILINGS TO BALUSTRADE AT UPPER FLOOR [010A].



4 Fontanot Slim Spiral Stair Kit

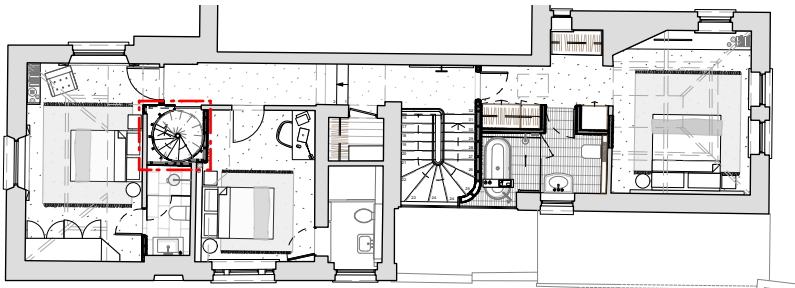

A Key Plan - First Floor
Scale: 1:200

REVISION			
DATE	21.10.21	SCALE	1:100 @ A3
PROJECT	1 St Georges Terrace, 6 North Hill, London N6 4PW		
CLIENT	Vanina & Stephan Kovarski		
DRAWING TITLE	PROPOSED DETAILS - STAIR 3		
DRAWING No.	TRS118_DET_605		
ISSUE	Planning		

TR STUDIO
Architecture | Interiors

The Blackfriars Room
St Bride Foundation
14 Bride Lane | London EC4Y 8EQ
T: +44 (0)203 567 0569
E: office@trstudio.co.uk
W: www.trstudio.co.uk

This drawing must not be scaled from nor should it be used for the calculation of areas for the purposes of valuation. All dimensions are indicative and must be verified on site prior to the commencement of any works. This drawing must be read in conjunction with all necessary information from all other design consultants and contractors. All works must comply with the relevant British standards and building control requirements. Drawing errors to be reported to the Architect.