




1 **Location Plan**
Scale: 1:1250

0 10m 50m

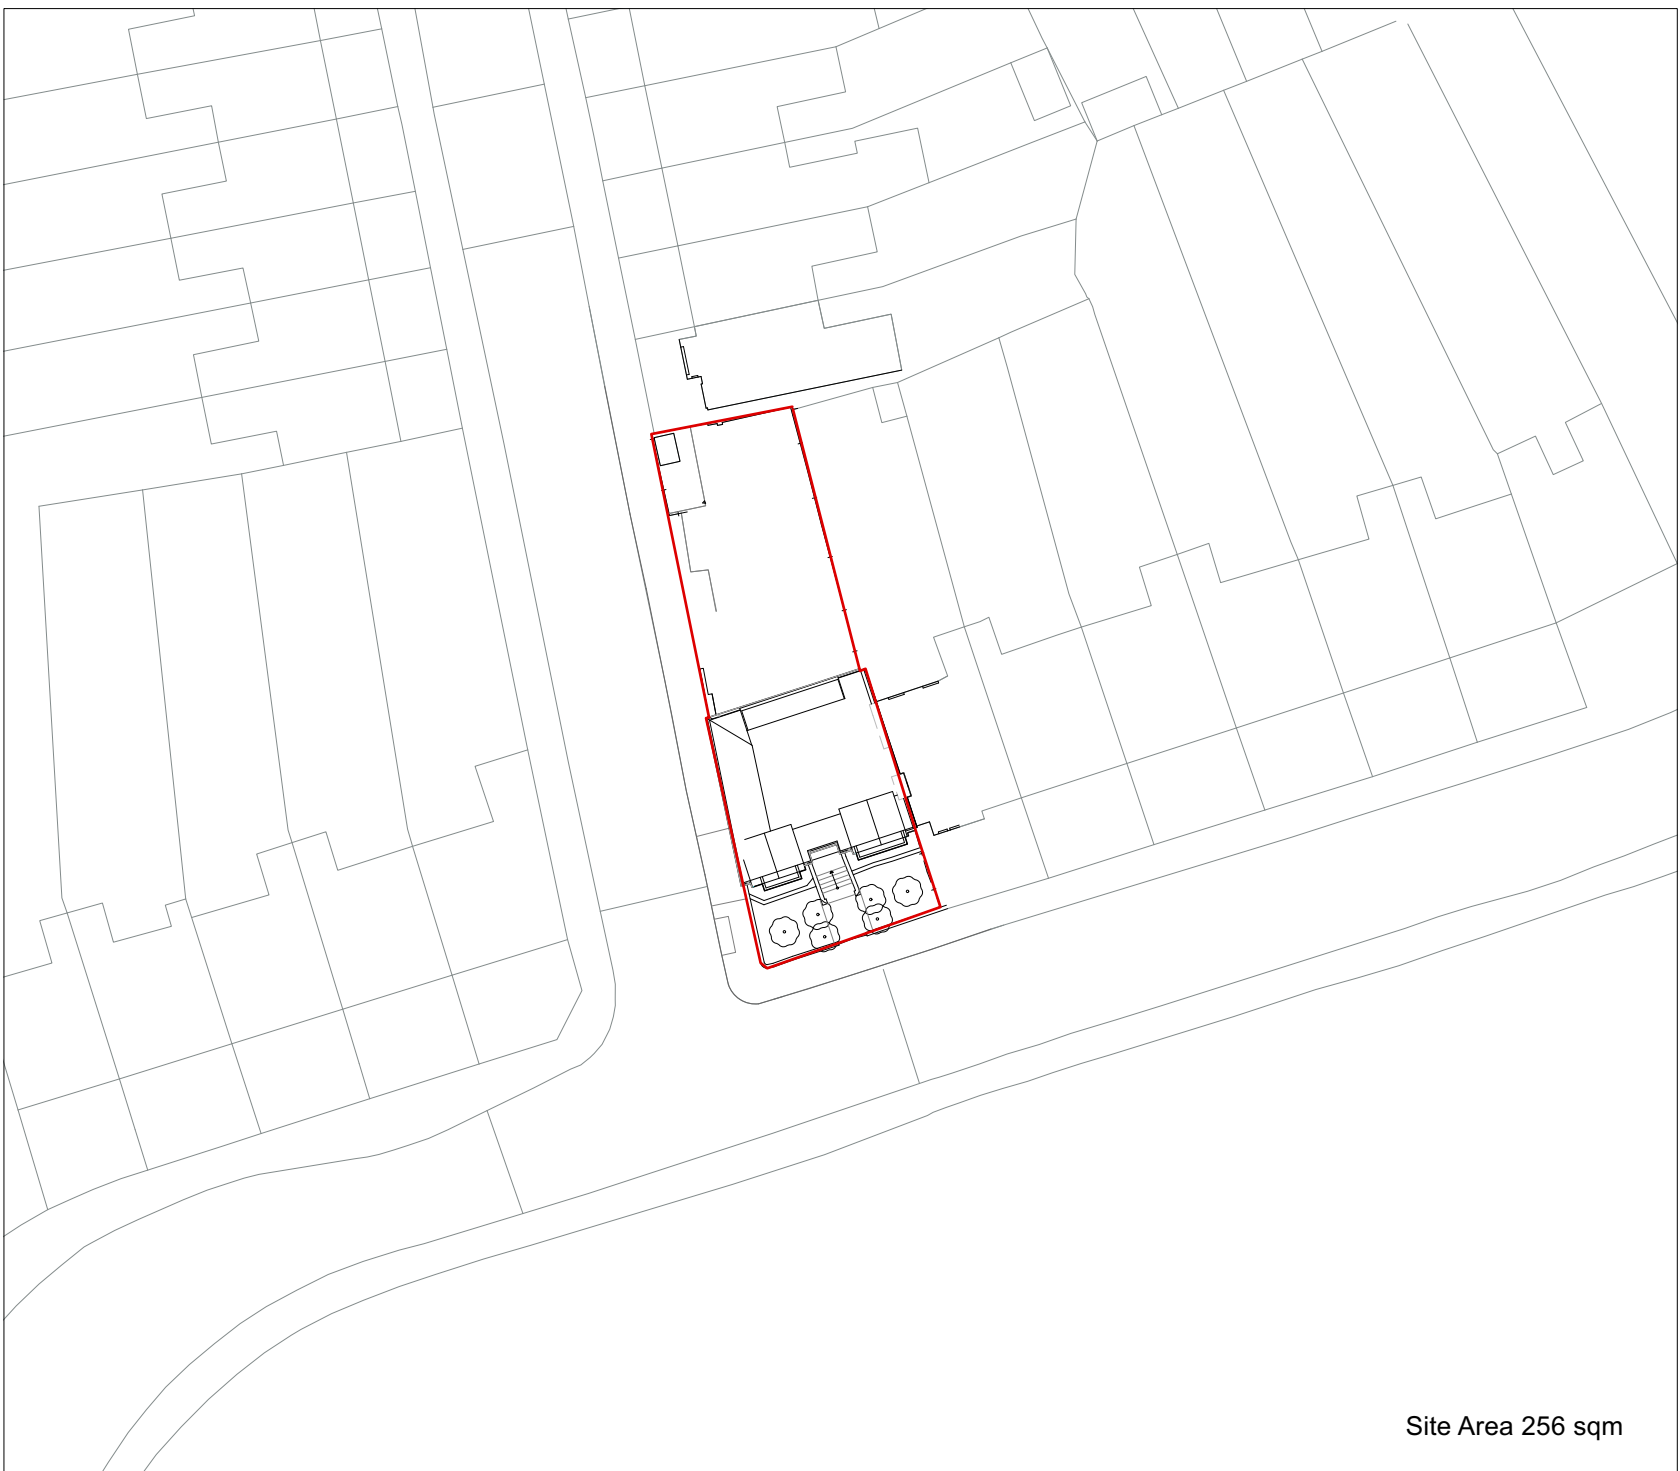

2 **Site Plan**
Scale: 1:500

0 5m 25m