




Ground Floor Plan

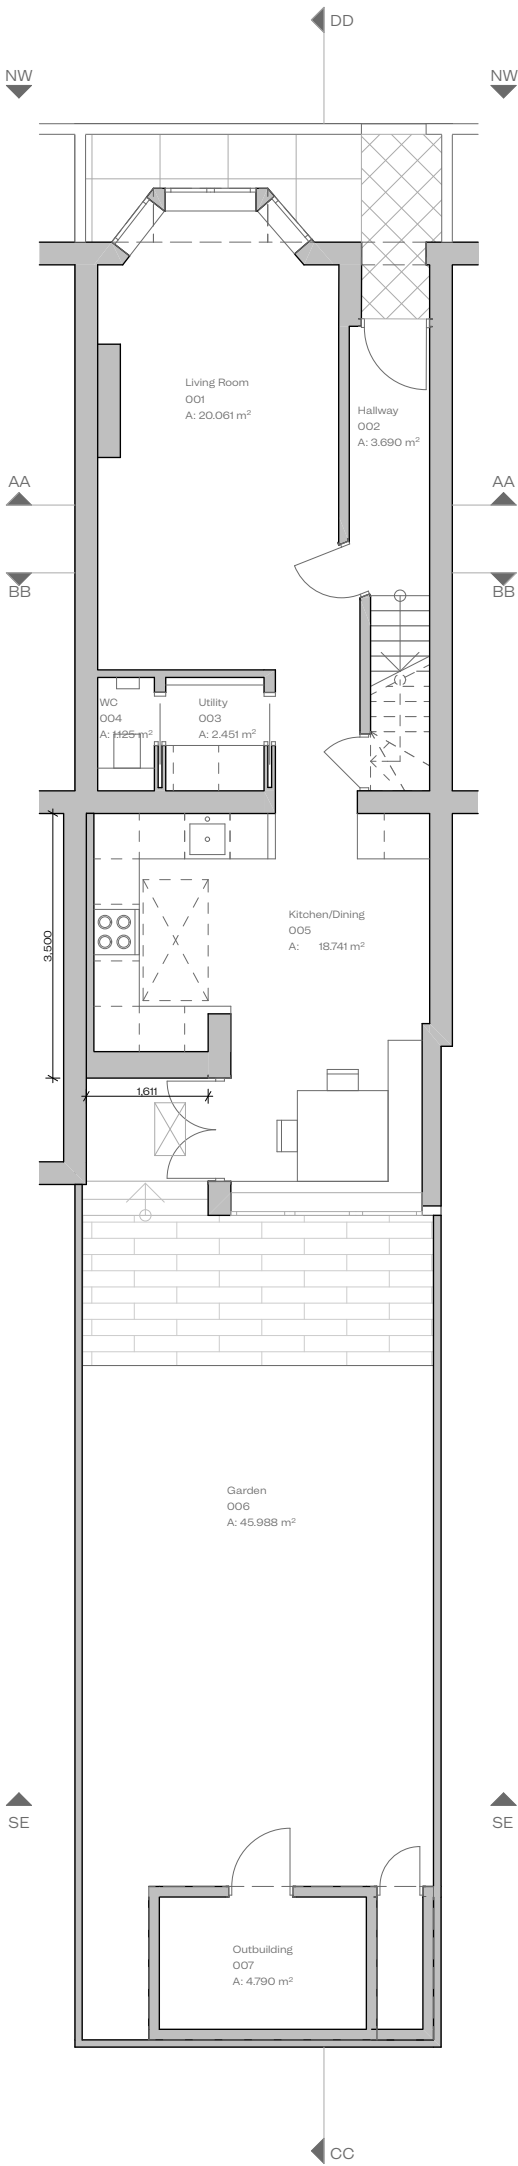


First Floor Plan

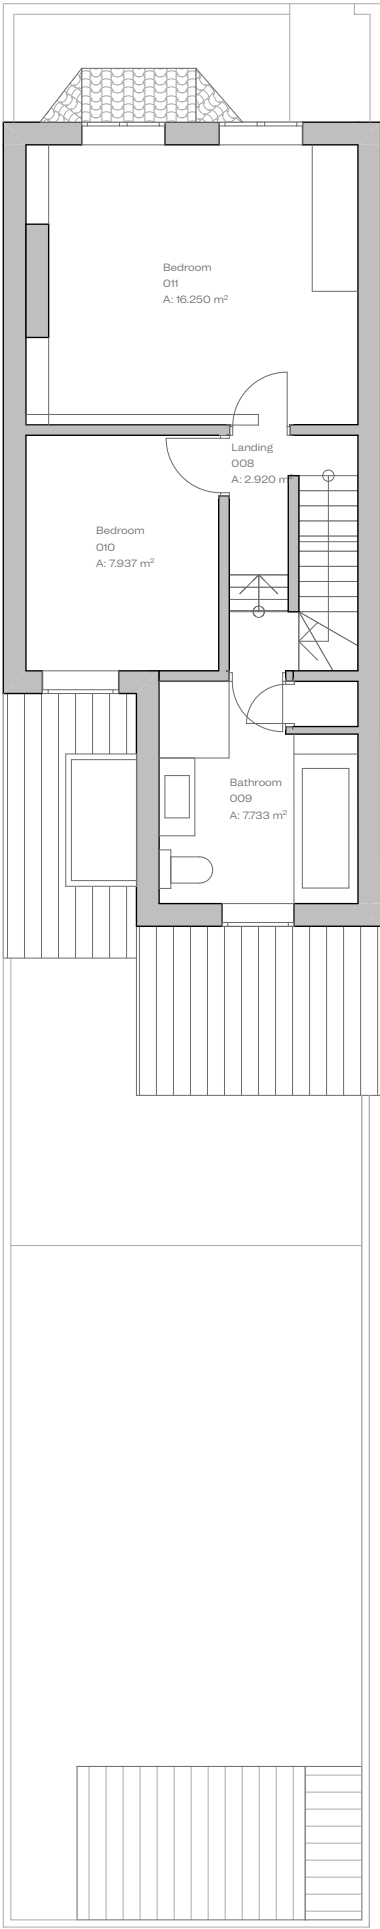

Second Floor Plan

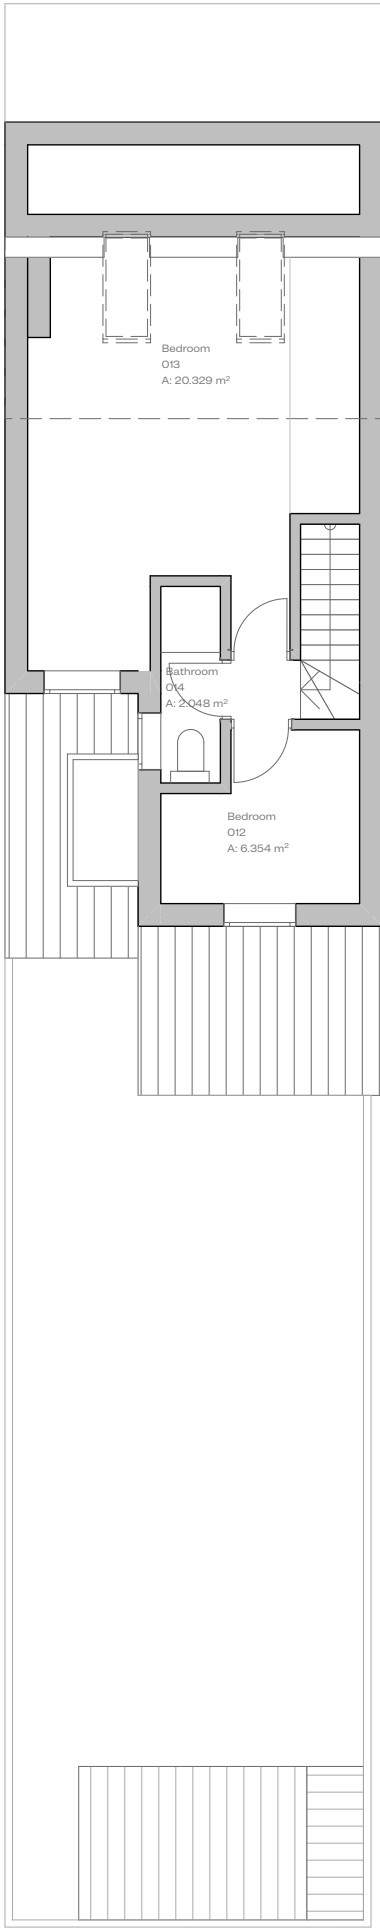

Roof Plan

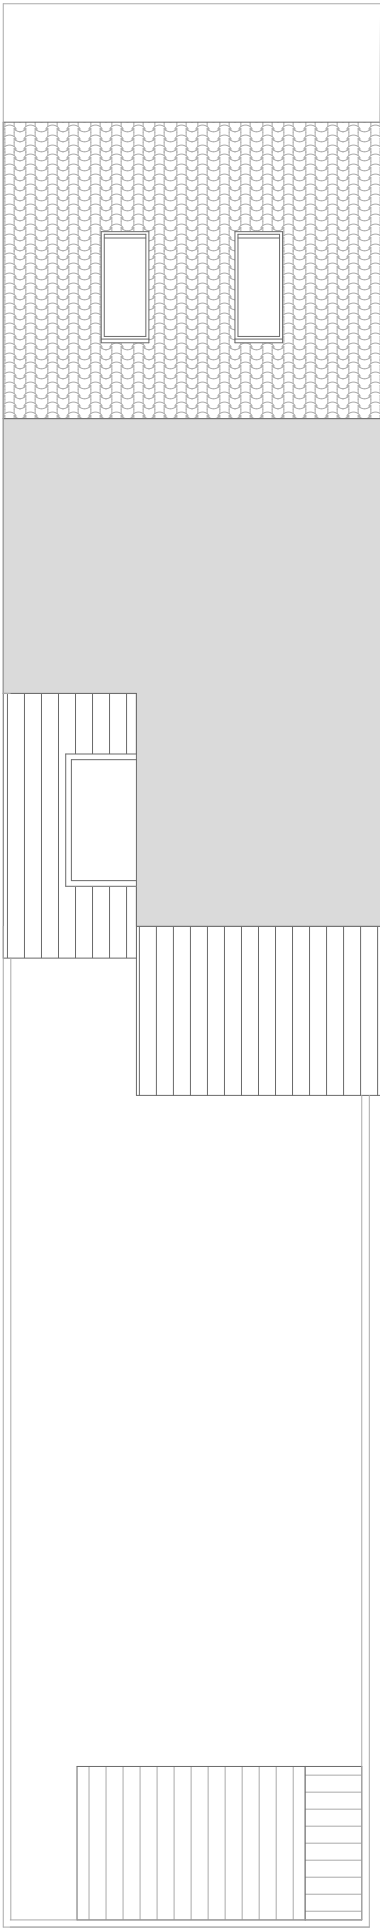

2m

0m 1m 2m 4m 6m

ELLE ARCHITECTS

ELLELLARCHITECTS.COM
5F CANONBURY YARD
LONDON N1 7BJ

REF: 053/LIS
PROJECT: 6 Lismore Road
London N17 6LE
CLIENT: Alex Wulf & Tim
Archer

DRAWING: Proposed Floor Plans
STATUS: Planning
SCALE: 1:100@A3
DATE: 19/05/2023
DRAWING NO.: ELL-053-A-06-100
REVISION:

1. Do not scale drawings for construction.
2. Neighbouring buildings are approximate.
3. All dimensions, levels and conditions shall be checked on site before proceeding with the work.
4. ELL Architects shall be notified of any discrepancies.
5. Spot levels are subjects to variation.
6. All drawings to be read in conjunction with all consultant information and specification.
7. Do not use for construction unless expressly permitted.