


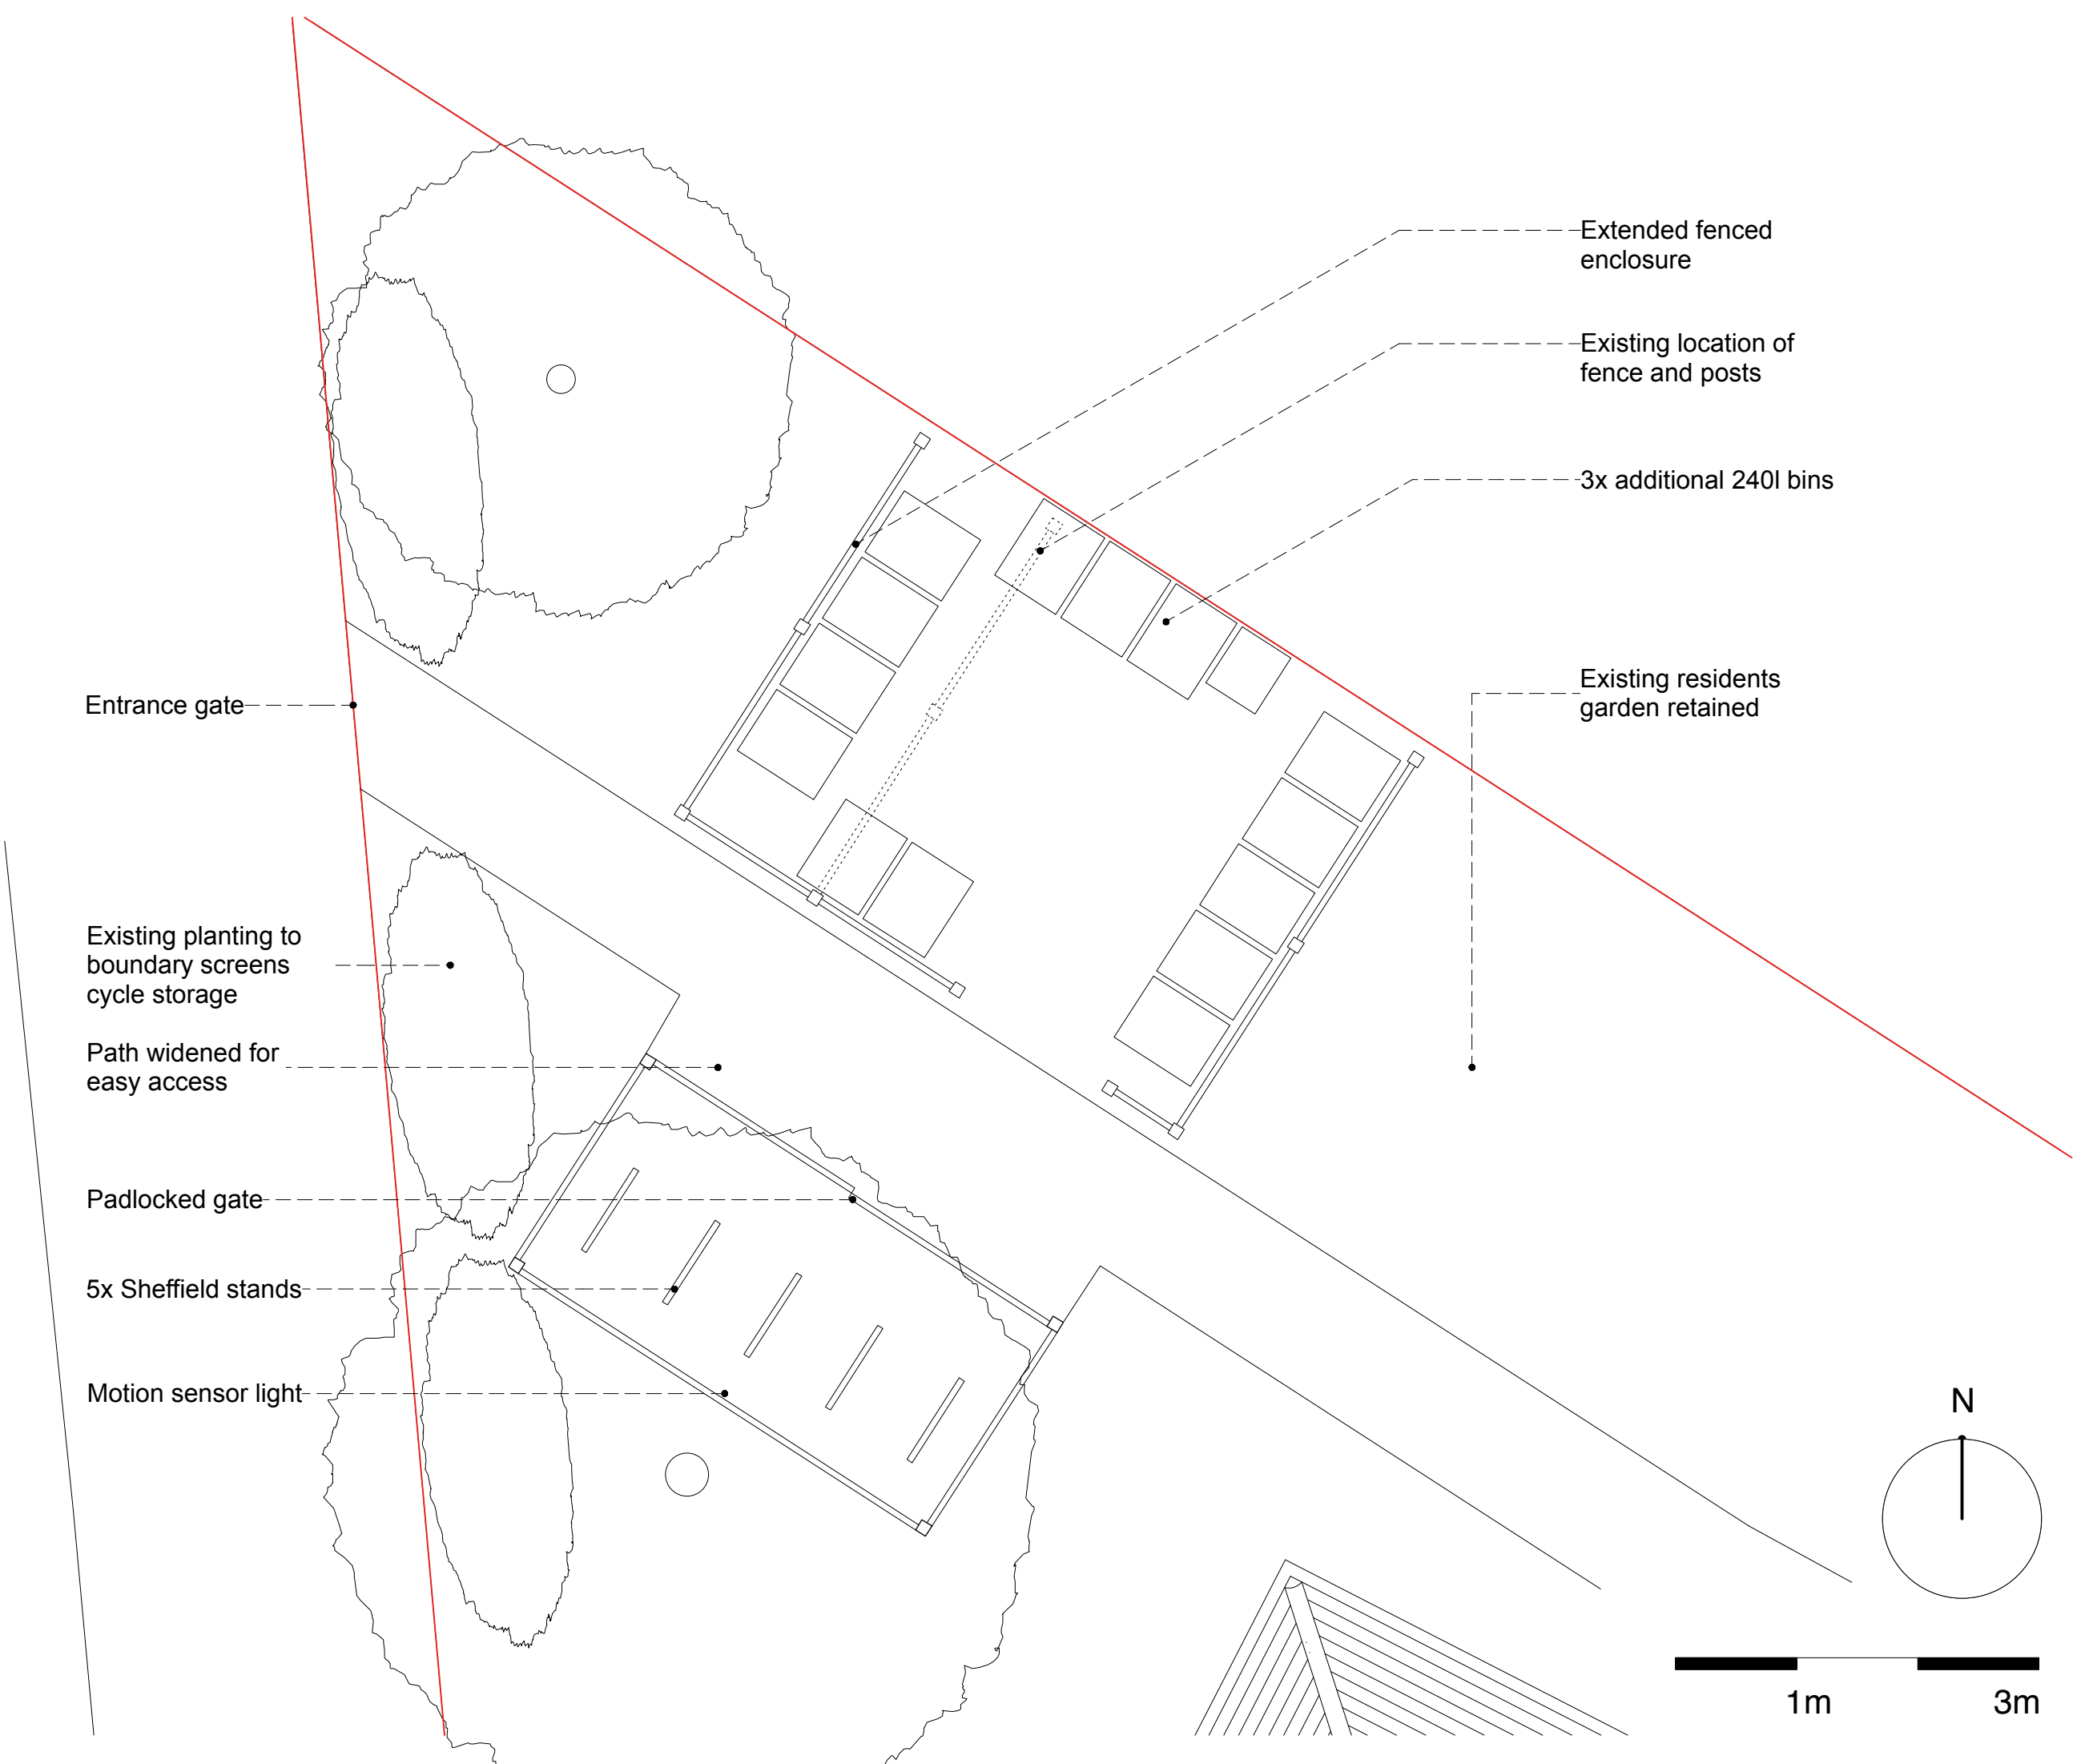

Notes

— Site Boundary


Revision	Date	Description

CLEMENTS
& PORTER
ARCHITECTS


A: 63 Rivington Street, London, EC2A 3QQ T: 020 7739 5799
E: info@clementsporter.co.uk W: www.clementsporter.co.uk

Project	Bloomfield Court Bloomfield Rd, N6 4ES
Title	Cycle + Refuse Storage Proposed
Scale	1:50@A3
Date.	18/05/23
Drawn By	AS
Drawing No.	1053.4001

Do not scale from this drawing This drawing is copyright

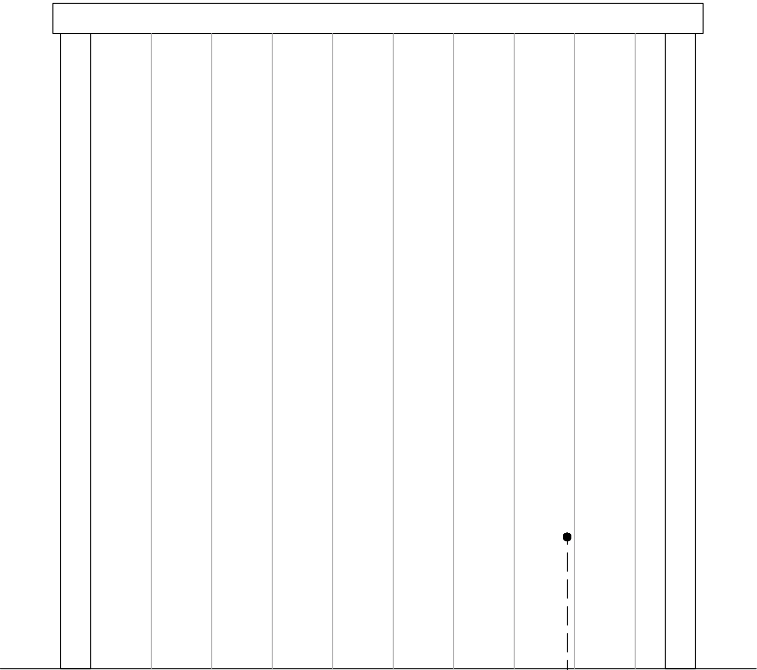

Side Elevation

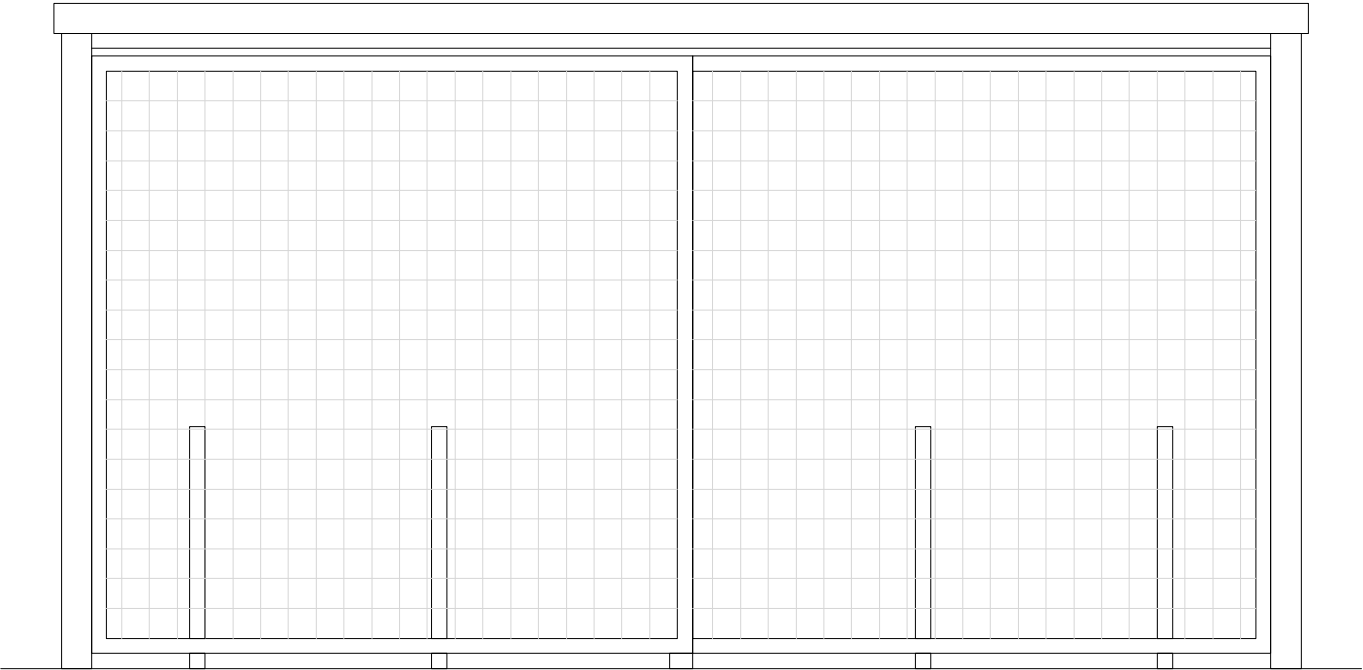


Front Elevation

Vertical timber cladding
to screen storage from
street and create privacy

5x Sheffield stands
embedded in a concrete
base to provide 10x cycle
parking spaces

Motion sensor light


Lockable gate to keep
bikes secure

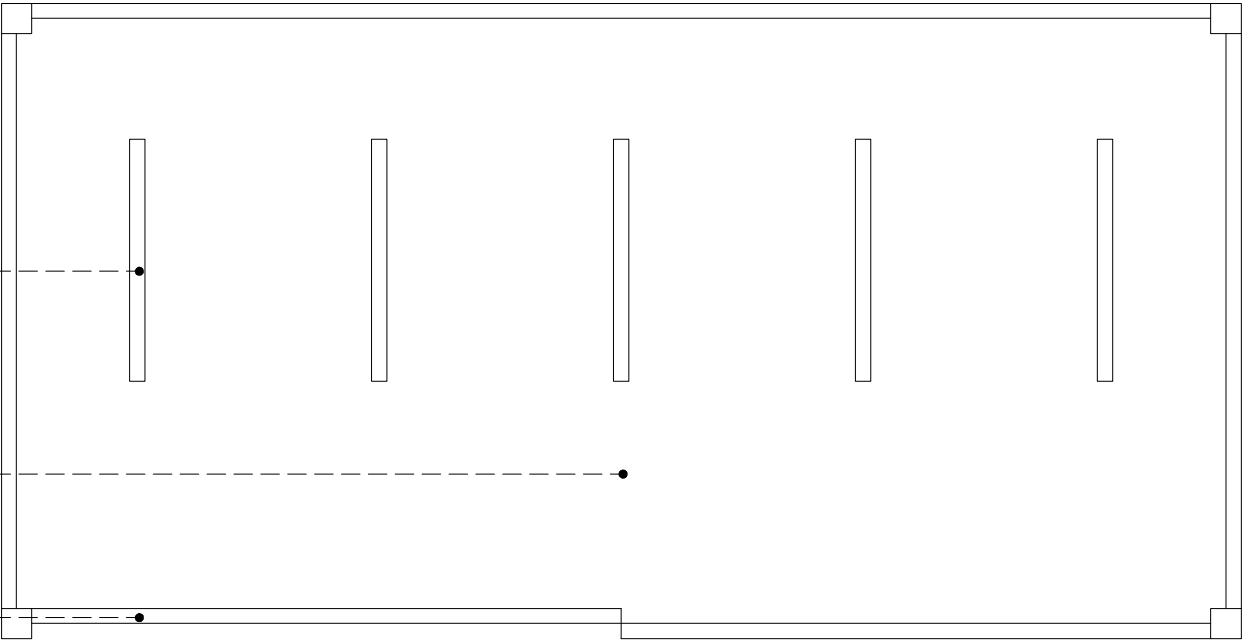


Plan

Notes

Revision	Date	Description
CLEMENTS & PORTER ARCHITECTS A: 63 Rivington Street, London, EC2A 3QQ T: 020 7739 5799 E: info@clementsporter.co.uk W: www.clementsporter.co.uk		
Project	Bloomfield Court Bloomfield Rd, N6 4ES	
Title	Cycle Storage Layouts	
Scale	1:25@A3	
Date.	18/05/23	
Drawn By	AS	
Drawing No.	1053.4002	
Do not scale from this drawing This drawing is copyright		

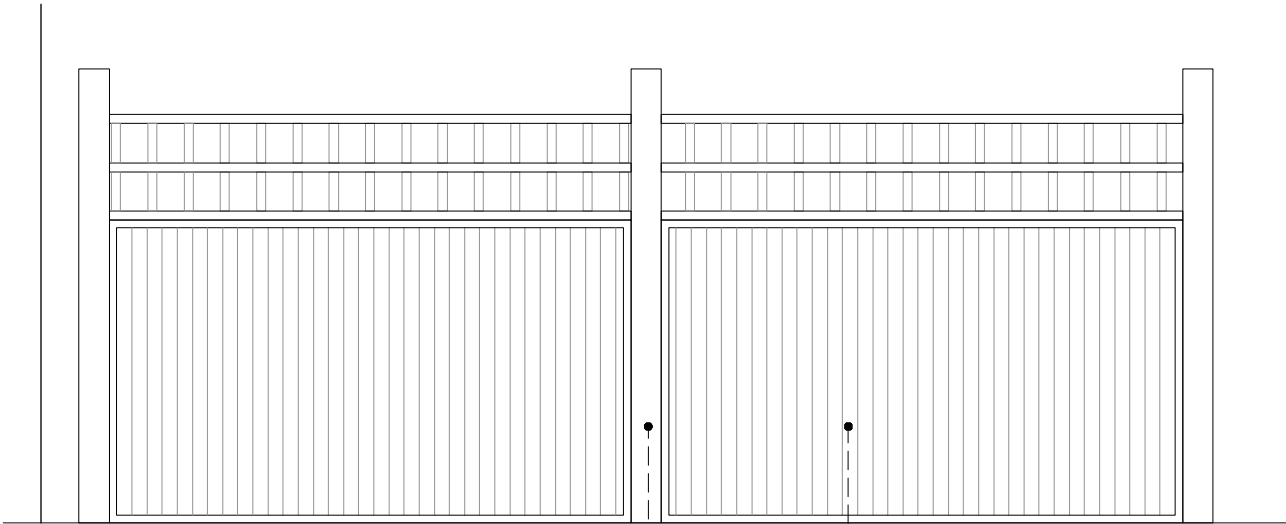

Side Elevation

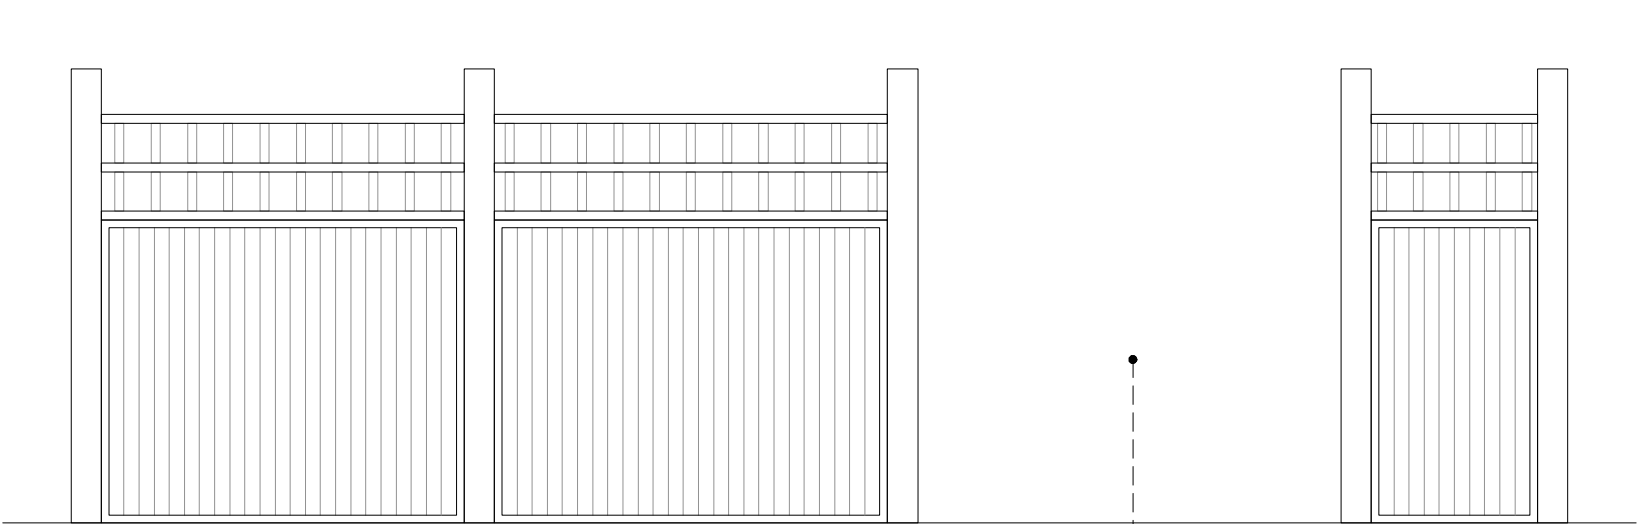

Front Elevation


Concrete fence posts to be relocated and reused where possible

Fence panels to infill between posts

Existing fence boundary

Proposed fence boundary to allow for an additional 3x 240l bins

Existing 2.5m brick wall at boundary

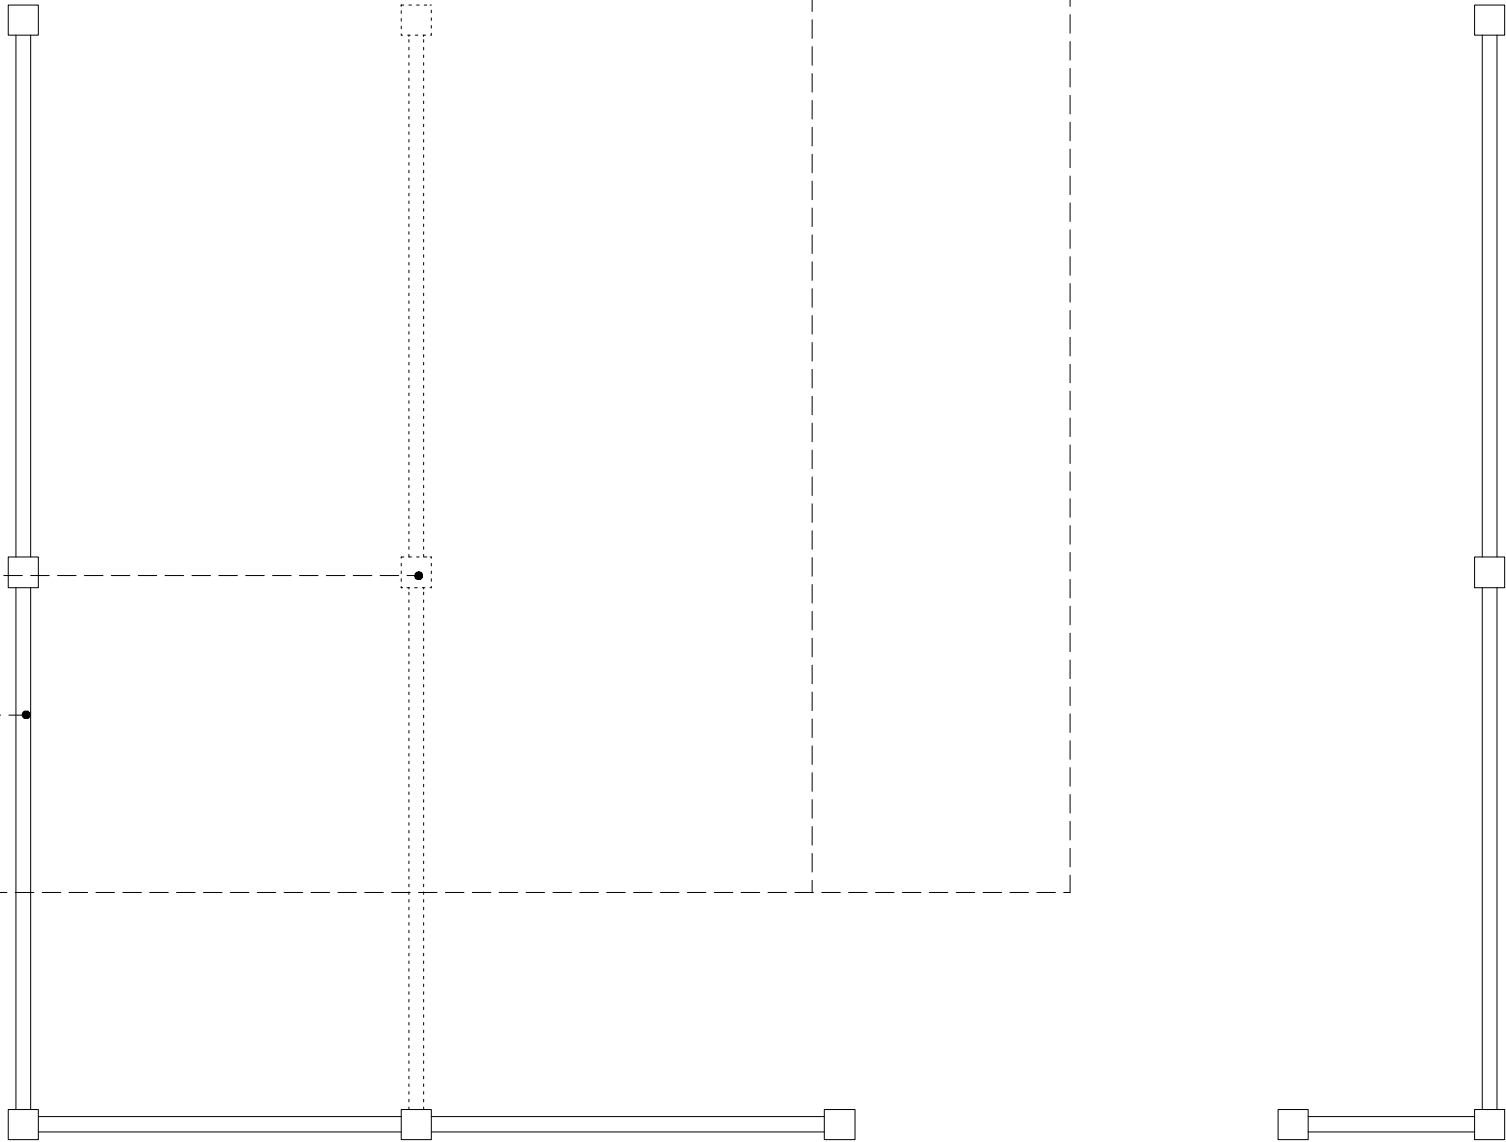

Plan

CLEMENTS
& PORTER
ARCHITECTS

Notes						
A: 63 Rivington Street, London, EC2A 3QQ				E: info@clementsporter.co.uk		T: 020 7739 5799
				W: www.clementsporter.co.uk		

Revision	Date	Description

Scale	1:25@A3
Date.	18/05/23
Drawn By	AS
Drawing No.	1053.4003
Do not scale from this drawing This drawing is copyright	