


Notes:

Key

Site Boundary



2 0 2 4 6 8 10
SCALE 1:200
m

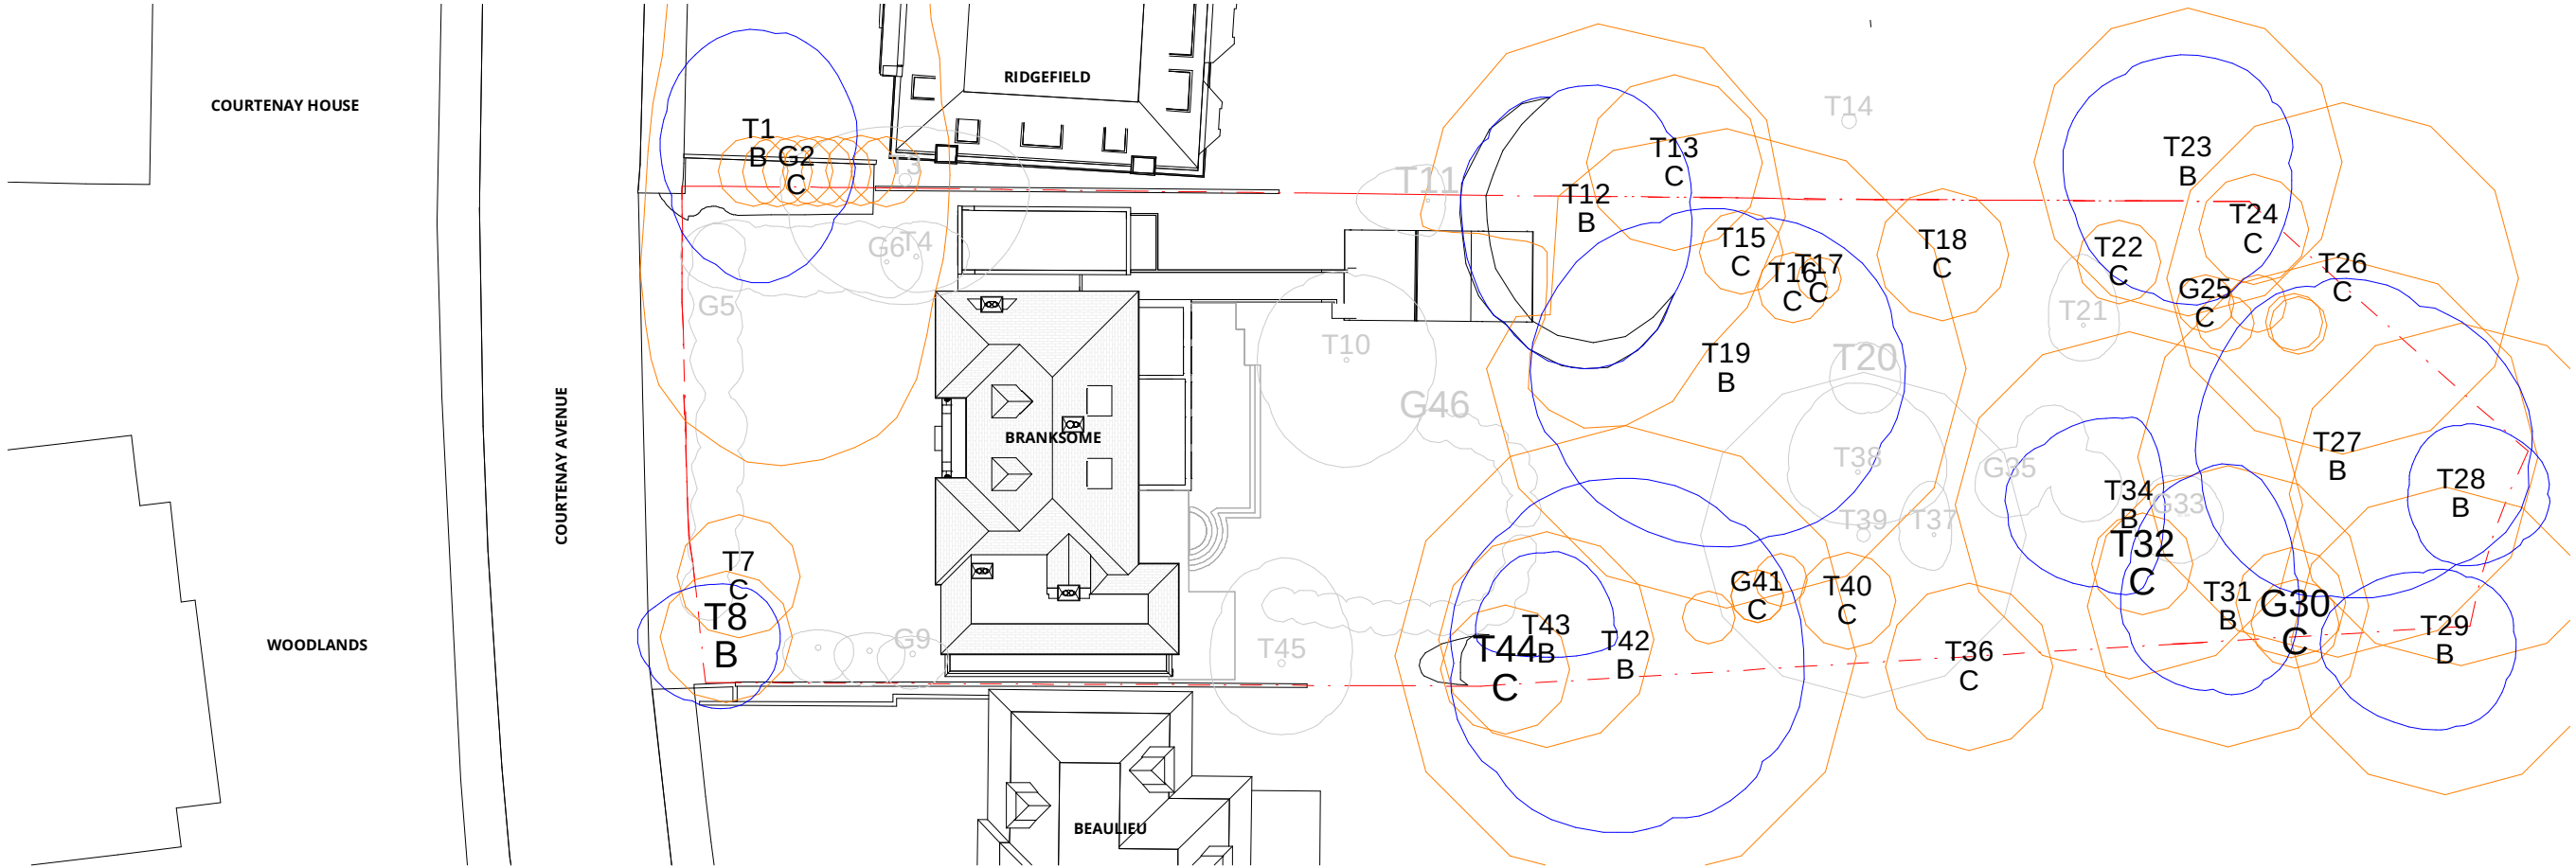

Existing Site Plan
1 : 200

0	Planning Issue	25.03.21
Rev	Description	Date



16 lambton place
notting hill
london w11 2sh
t 02072293125
f 02072293257
e info@wolffarchitects.co.uk

status:

PLANNING

project:
Branksome
Courtenay Avenue
London, N6 4LP

drawing title:
Existing Site Plan

date:	scale:
26/03/21	As indicated
dwg no:	rev no:
1945-PL-100	0