


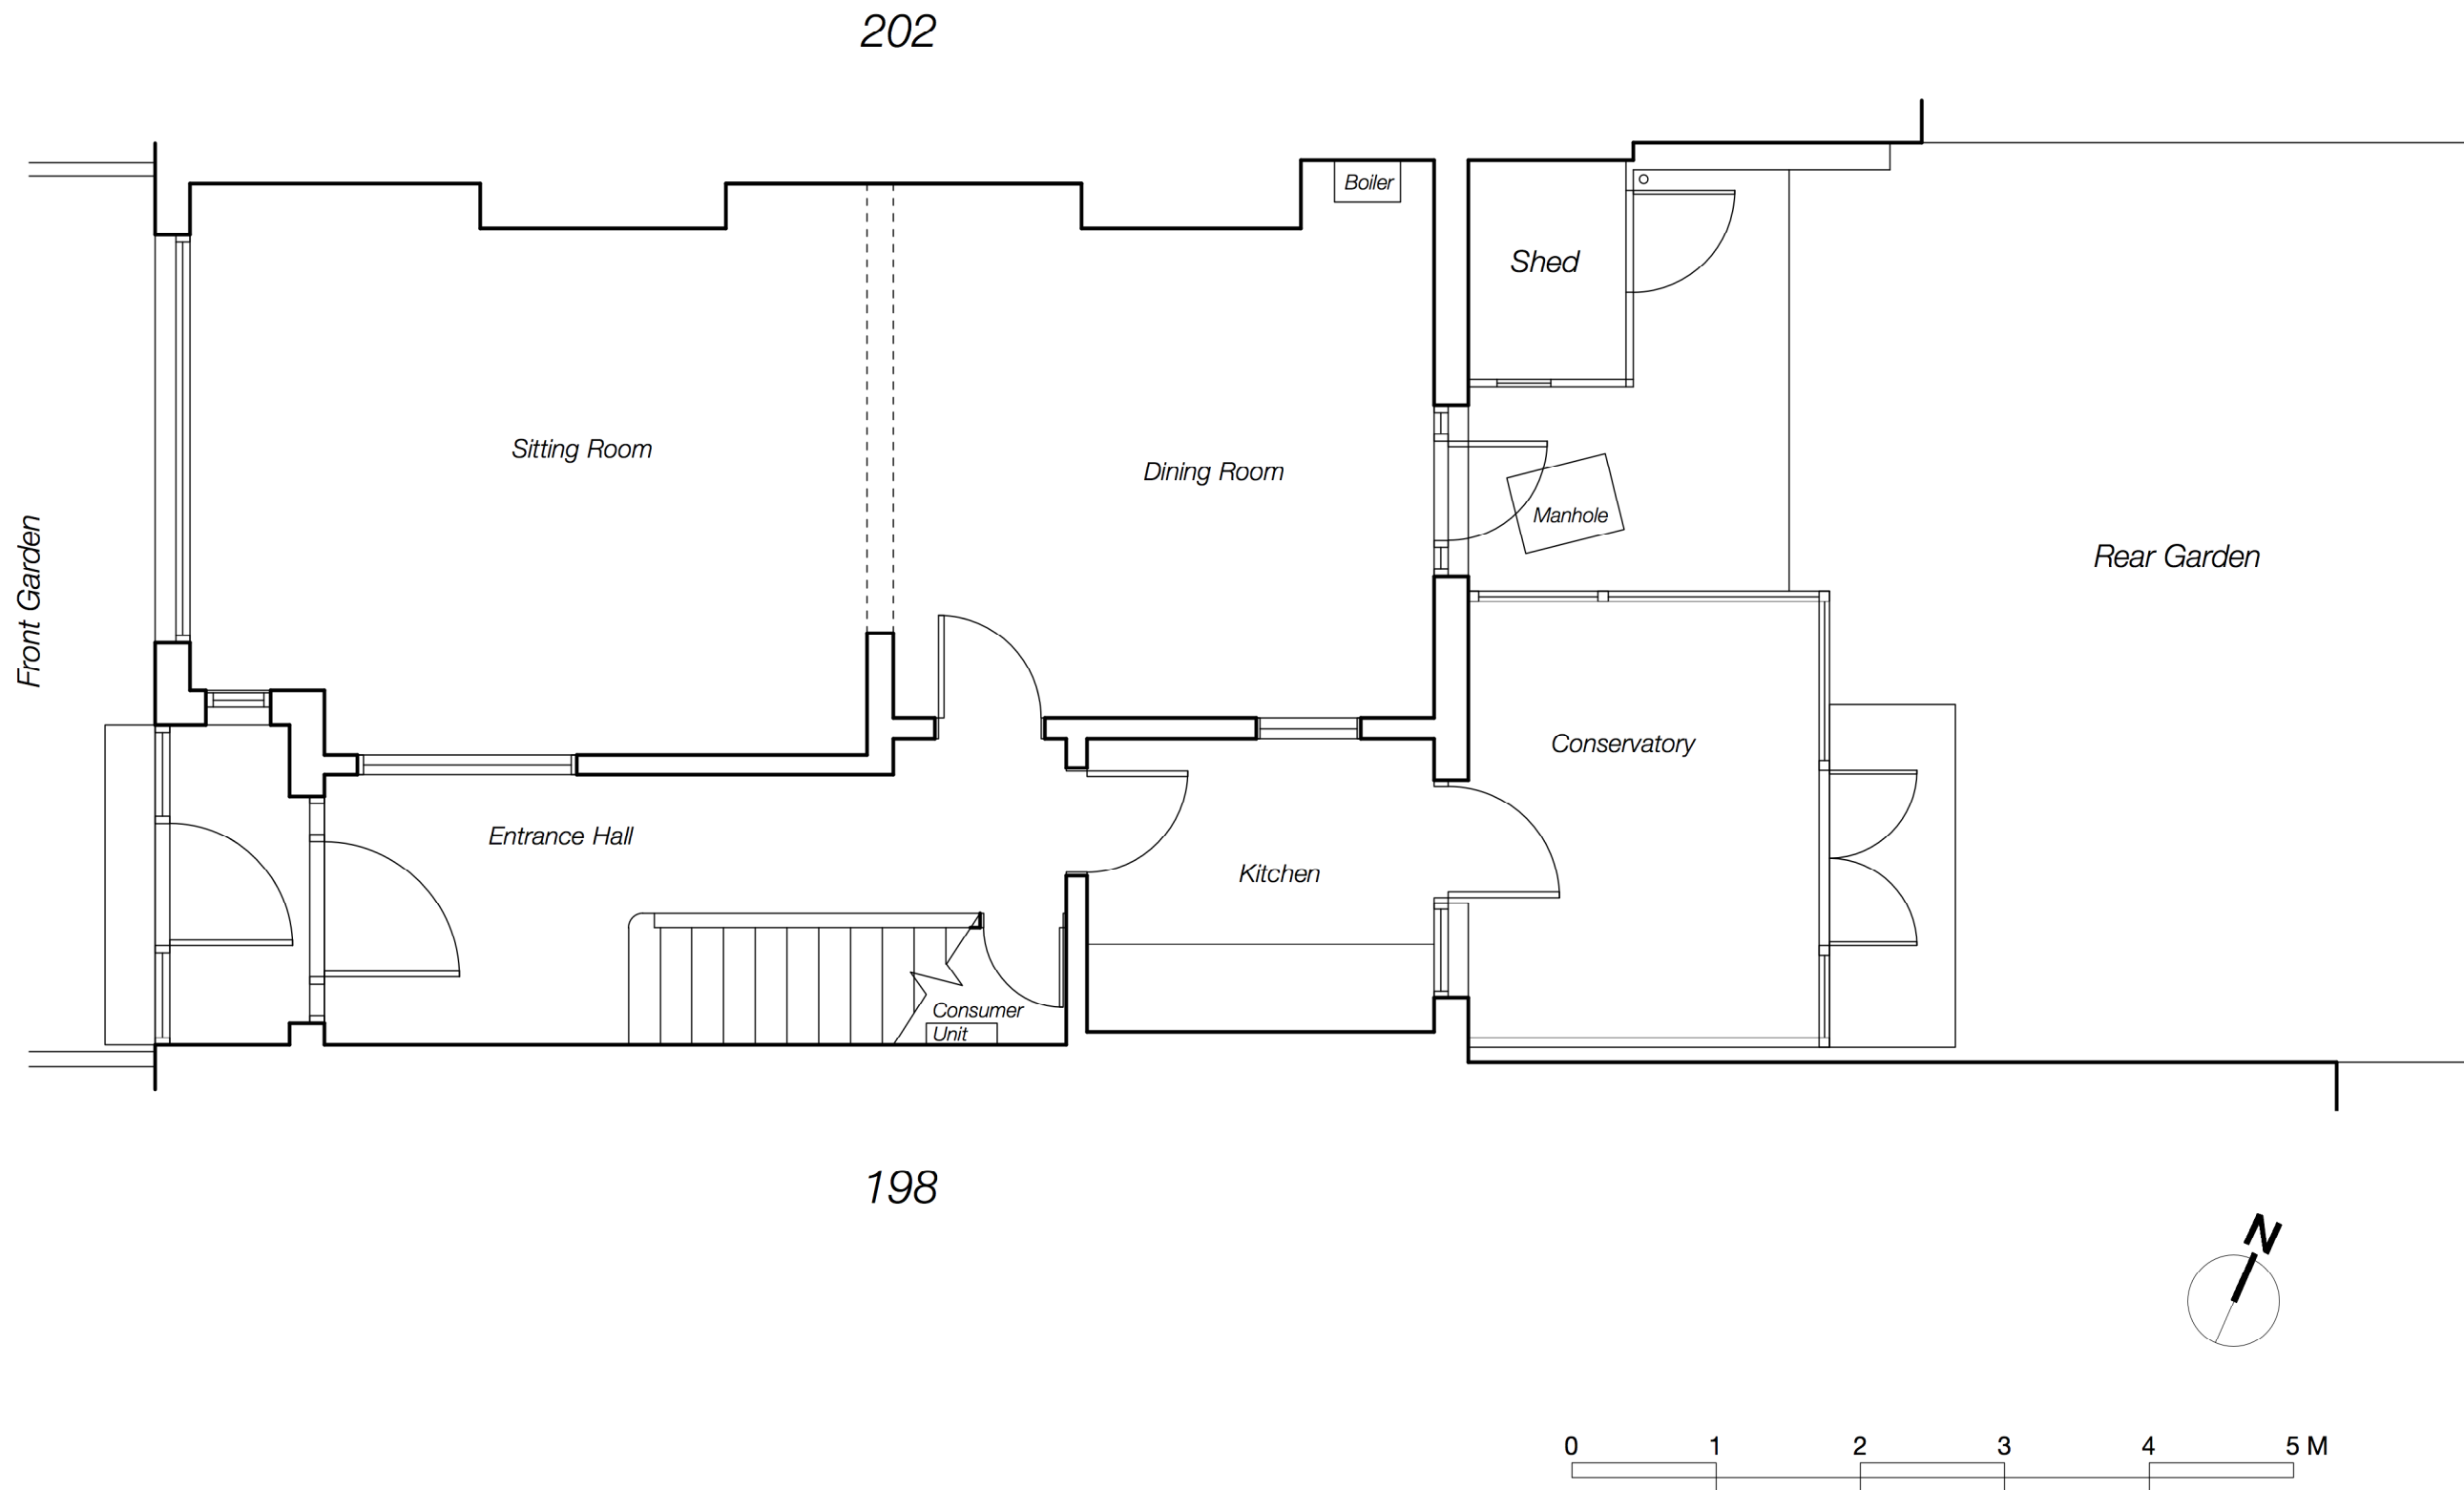

- GENERAL NOTES
1. This drawing is the copyright of Haines Phillips Architects.
 2. Do not scale from this drawing. Use figured dimensions only.
 3. This drawing must not be used for land transfer purposes, or for construction purposes unless accompanied by an Architect's Instruction.

DRAWING ISSUE STATUS

ISSUE STATUS	COMMENT
P PL	PRELIMINARY PLANNING
BR T C	BUILDING REGS TENDER CONSTRUCTION
FC L	FINAL CONSTRUCTION LEGAL

For comment and review
Planning/Listed Building
Application
Building Regs Application
For pricing purposes only
For procurement &
construction
Record drawings on
completion
Conveyancing or other
legal purposes

REVISIONS

REV	DATE	NOTES
-----	------	-------

**HAINES
PHILLIPS**
ARCHITECTS

Tankerton Works
12 Argyle Walk
London WC1H 8HA
t 020 7833 9324
f 020 7837 2864
e office@hainesphillips.co.uk

JOB TITLE
200 Boundary Road
London N22 6AJ

DRAWING TITLE
Ground Floor Plan
As Existing

DRAWN	DATE
MiP	March 23
JOB NR	SCALE
4356	1:50@A3
DRAWING NO.	ISSUE REVISION
GA 200	PL