


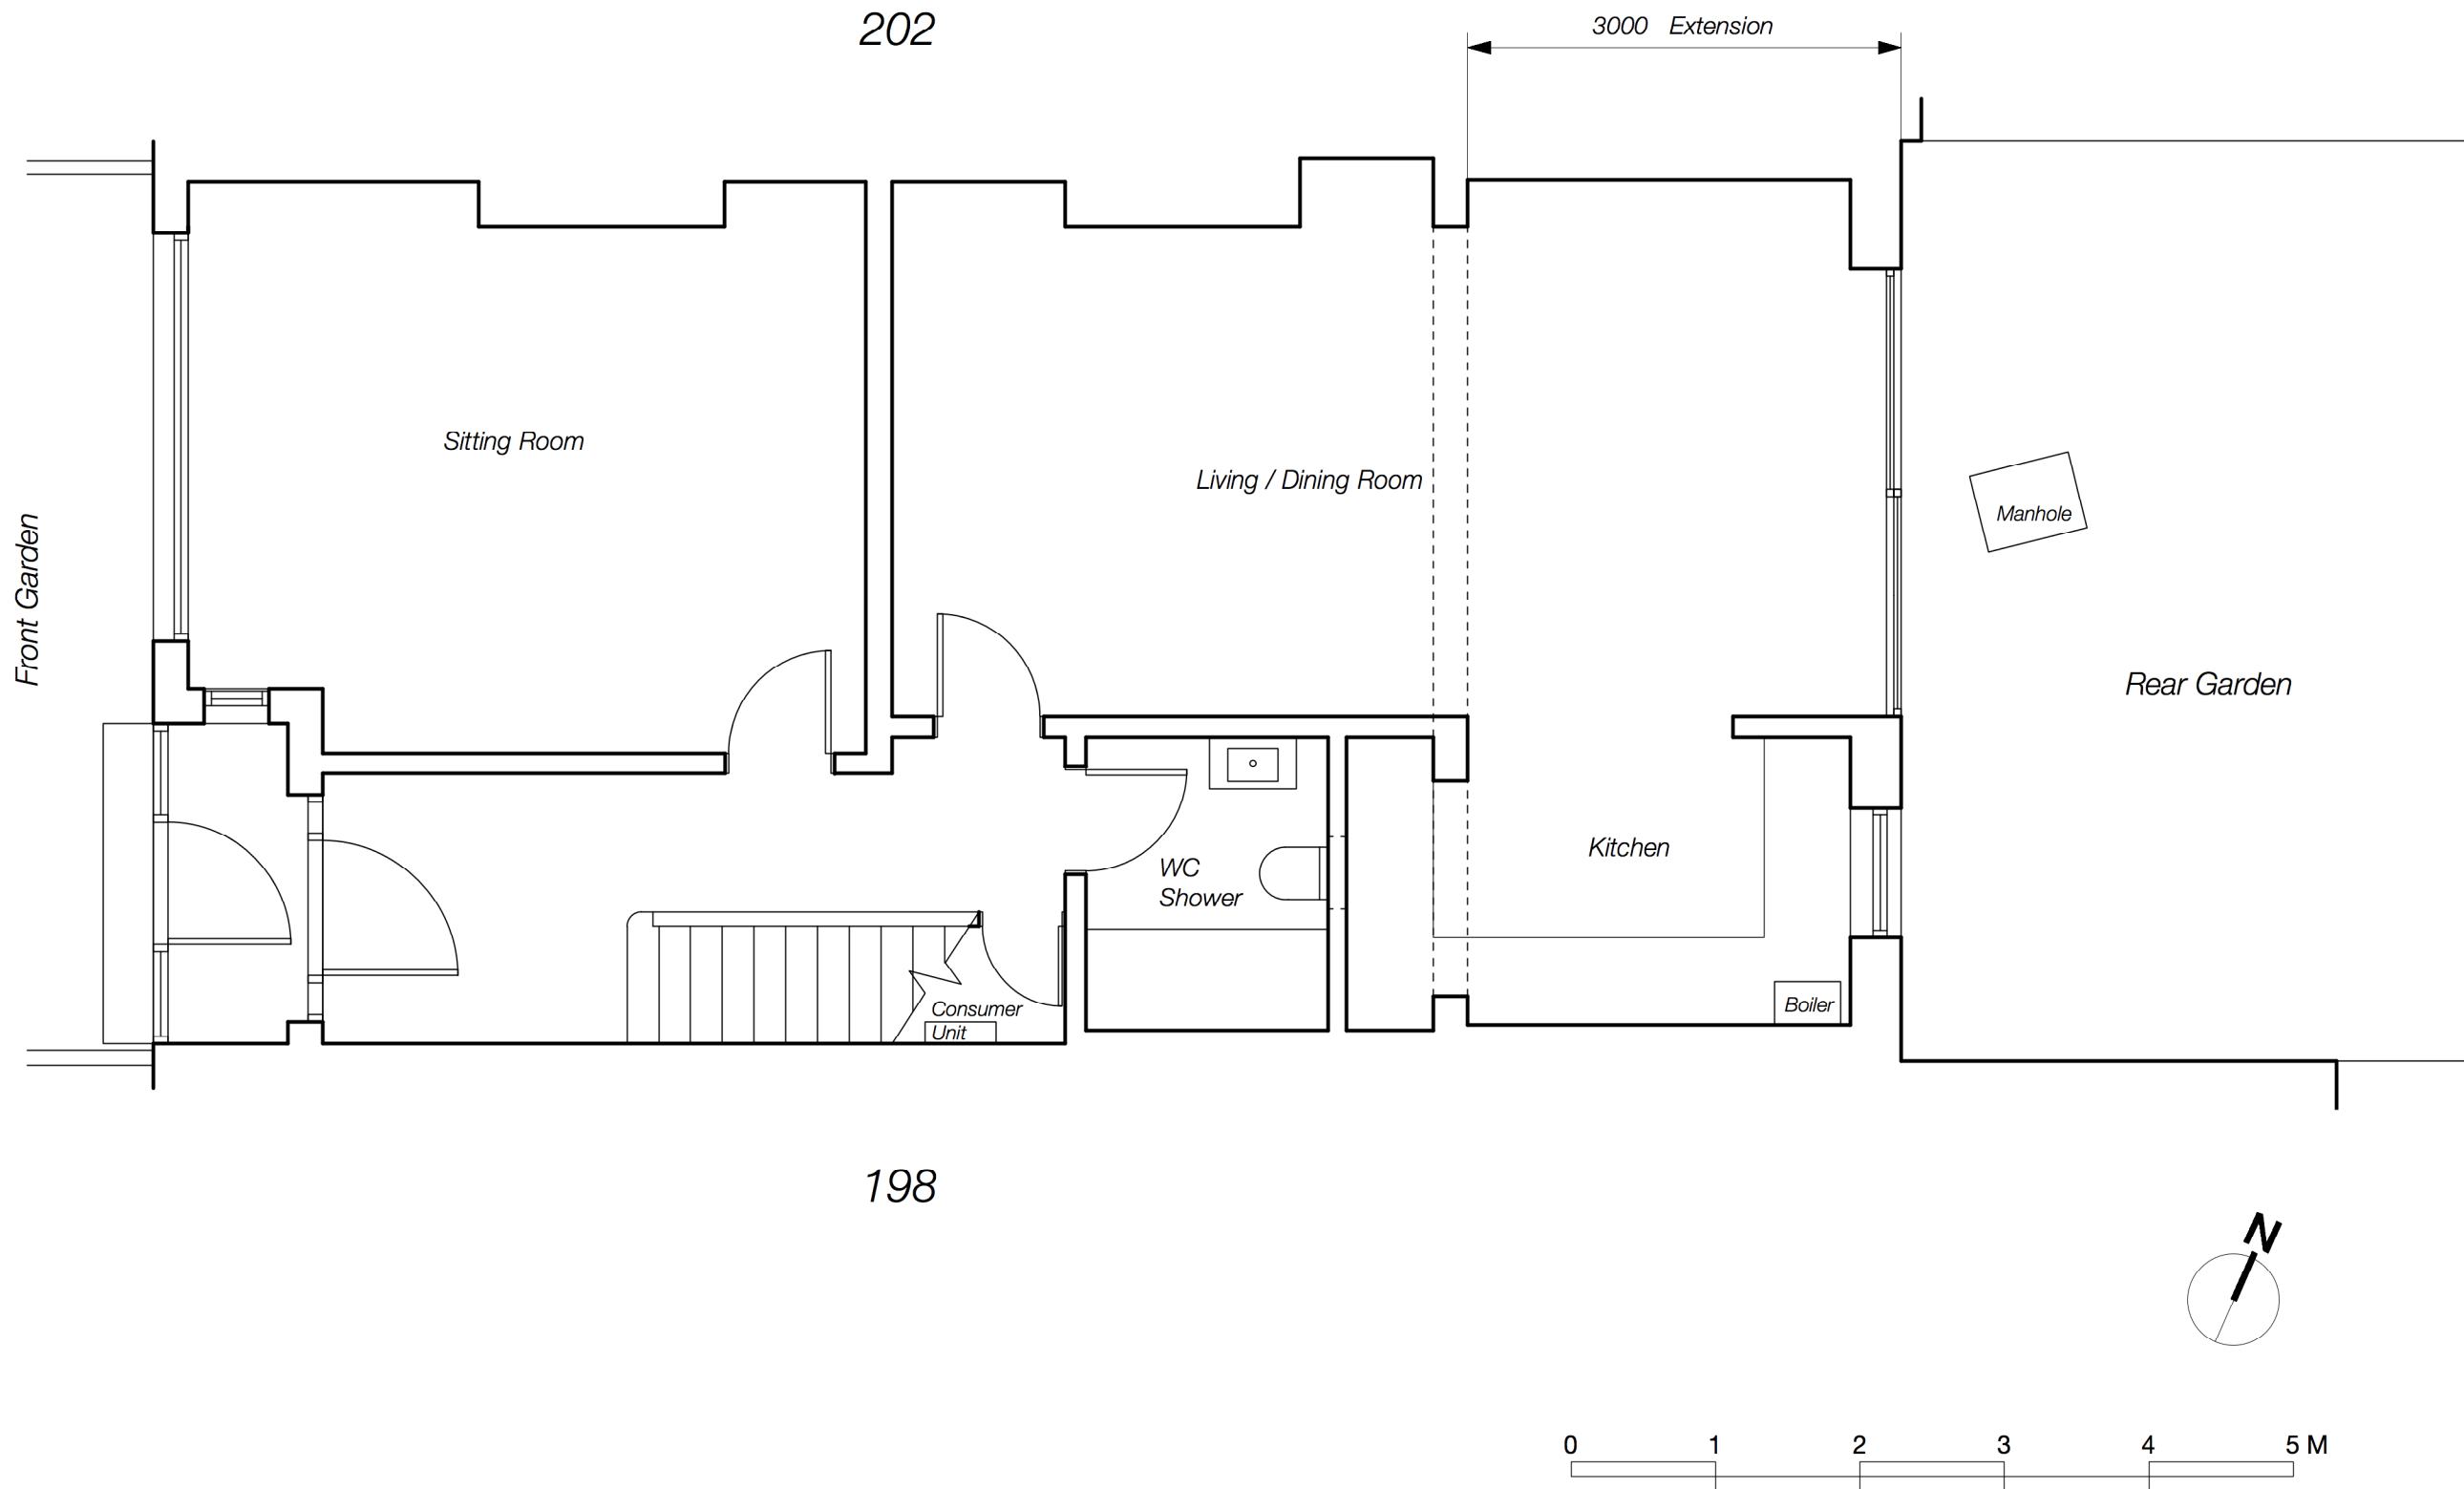

GENERAL NOTES

1. This drawing is the copyright of Haines Phillips Architects.
2. Do not scale from this drawing. Use figured dimensions only.
3. This drawing must not be used for land transfer purposes, or for construction purposes unless accompanied by an Architect's Instruction.

DRAWING ISSUE STATUS

| ISSUE STATUS                                       | COMMENT                                                                                     |
|----------------------------------------------------|---------------------------------------------------------------------------------------------|
| P<br>PL<br>PRELIMINARY<br>PLANNING                 | For comment and review<br>Planning/ Listed Building<br>Application                          |
| BR<br>T<br>BUILDING REGS<br>TENDER<br>CONSTRUCTION | Building Regs Application<br>For pricing purposes only<br>For procurement &<br>construction |
| FC<br>L<br>FINAL<br>CONSTRUCTION<br>LEGAL          | Record drawings on<br>completion<br>Conveyancing or other<br>legal purposes                 |

REVISIONS

| REV | DATE | NOTES |
|-----|------|-------|
|-----|------|-------|

**HAINES  
PHILLIPS**  
ARCHITECTS

**Tankerton Works**  
**12 Argyle Walk**  
**London WC1H 8HA**  
**t 020 7833 9324**  
**f 020 7837 2864**  
**e office@hainesphillips.co.uk**

**JOB TITLE**  
**200 Boundary Road**  
**London N22 6AJ**

**DRAWING TITLE**  
**Ground Floor Plan**  
**As Proposed**

|             |                |
|-------------|----------------|
| DRAWN       | DATE           |
| MiP         | March 23       |
| JOB NR      | SCALE          |
| 4356        | 1:50@A3        |
| DRAWING NO. | ISSUE REVISION |
| GA 303      | PL             |