




Front Elevation



Rear Elevation

 



Notes.
Contractors must verify all dimensions at the site before commencing any work.
No construction work before Building Control approval and structural engineer confirmation.
Any discrepancies to be reported to Gridline.
All drawings are to be read in conjunction with all relevant drawings and specifications.

Project No.S				
REV	DATE	DESCRIPTION	BY	CH

PROJECT TITLE	
43 Fairview Road N15 6LH	
DATE	Project No.
April. 2023	6220

DRAWING TITLE		
Existing - Front & Rear Elevations		
CLIENT		
Mr Chuni & Mrs Mindy Feldman		
DRAWING No.	SCALE @ A3	Drawn by:
EX-E001	1:100	Faye


 PLANNING SERVICES
 Unit 9b, The High Cross
 Centre, Fountayne Rd,
 N15 4BE
 TEL: 020 8802 3480
www.samplanning.co.uk

 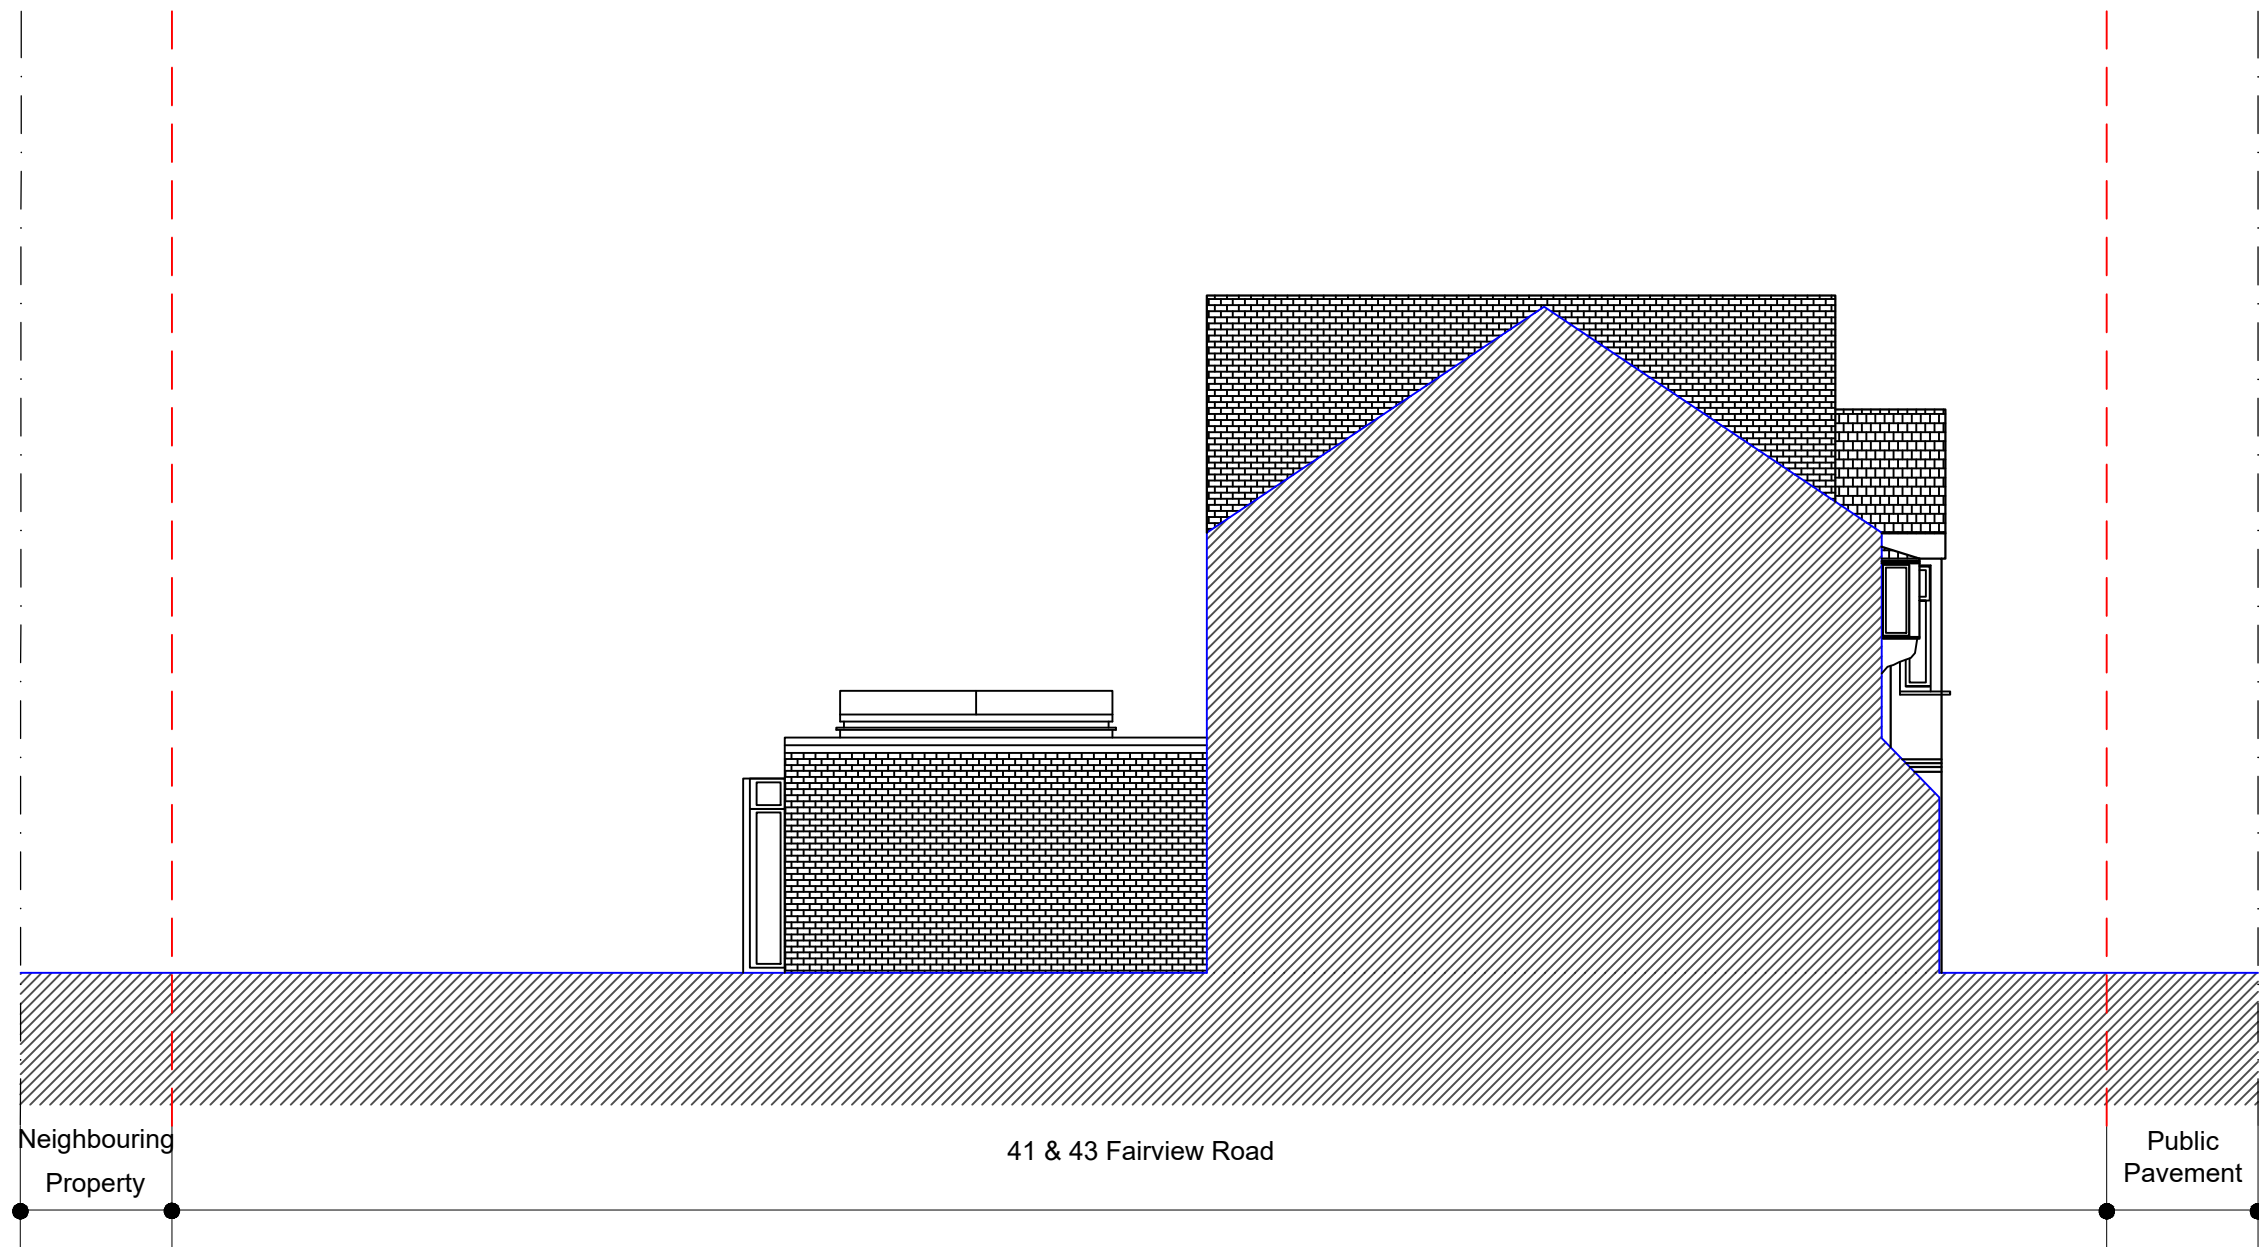

Notes.
Contractors must verify all dimensions at the site before commencing any work.
No construction work before Building Control approval and structural engineer confirmation.
Any discrepancies to be reported to Gridline. All drawings are to be read in conjunction with all relevant drawings and specifications.


Project No.S				
REV	DATE	DESCRIPTION	BY	CH

PROJECT TITLE	
43 Fairview Road	
N15 6LH	
DATE	Project No.
April. 2023	6220

DRAWING TITLE		
Existing - Side Elevation		
CLIENT		
Mr Chuni & Mrs Mindy Feldman		
DRAWING No.	SCALE @ A3	Drawn by:
EX-E002	1:100	Faye



PLANNING SERVICES
Unit 9b, The High Cross
Centre, Fountayne Rd,
N15 4BE
TEL: 020 8802 3480
www.samplanning.co.uk

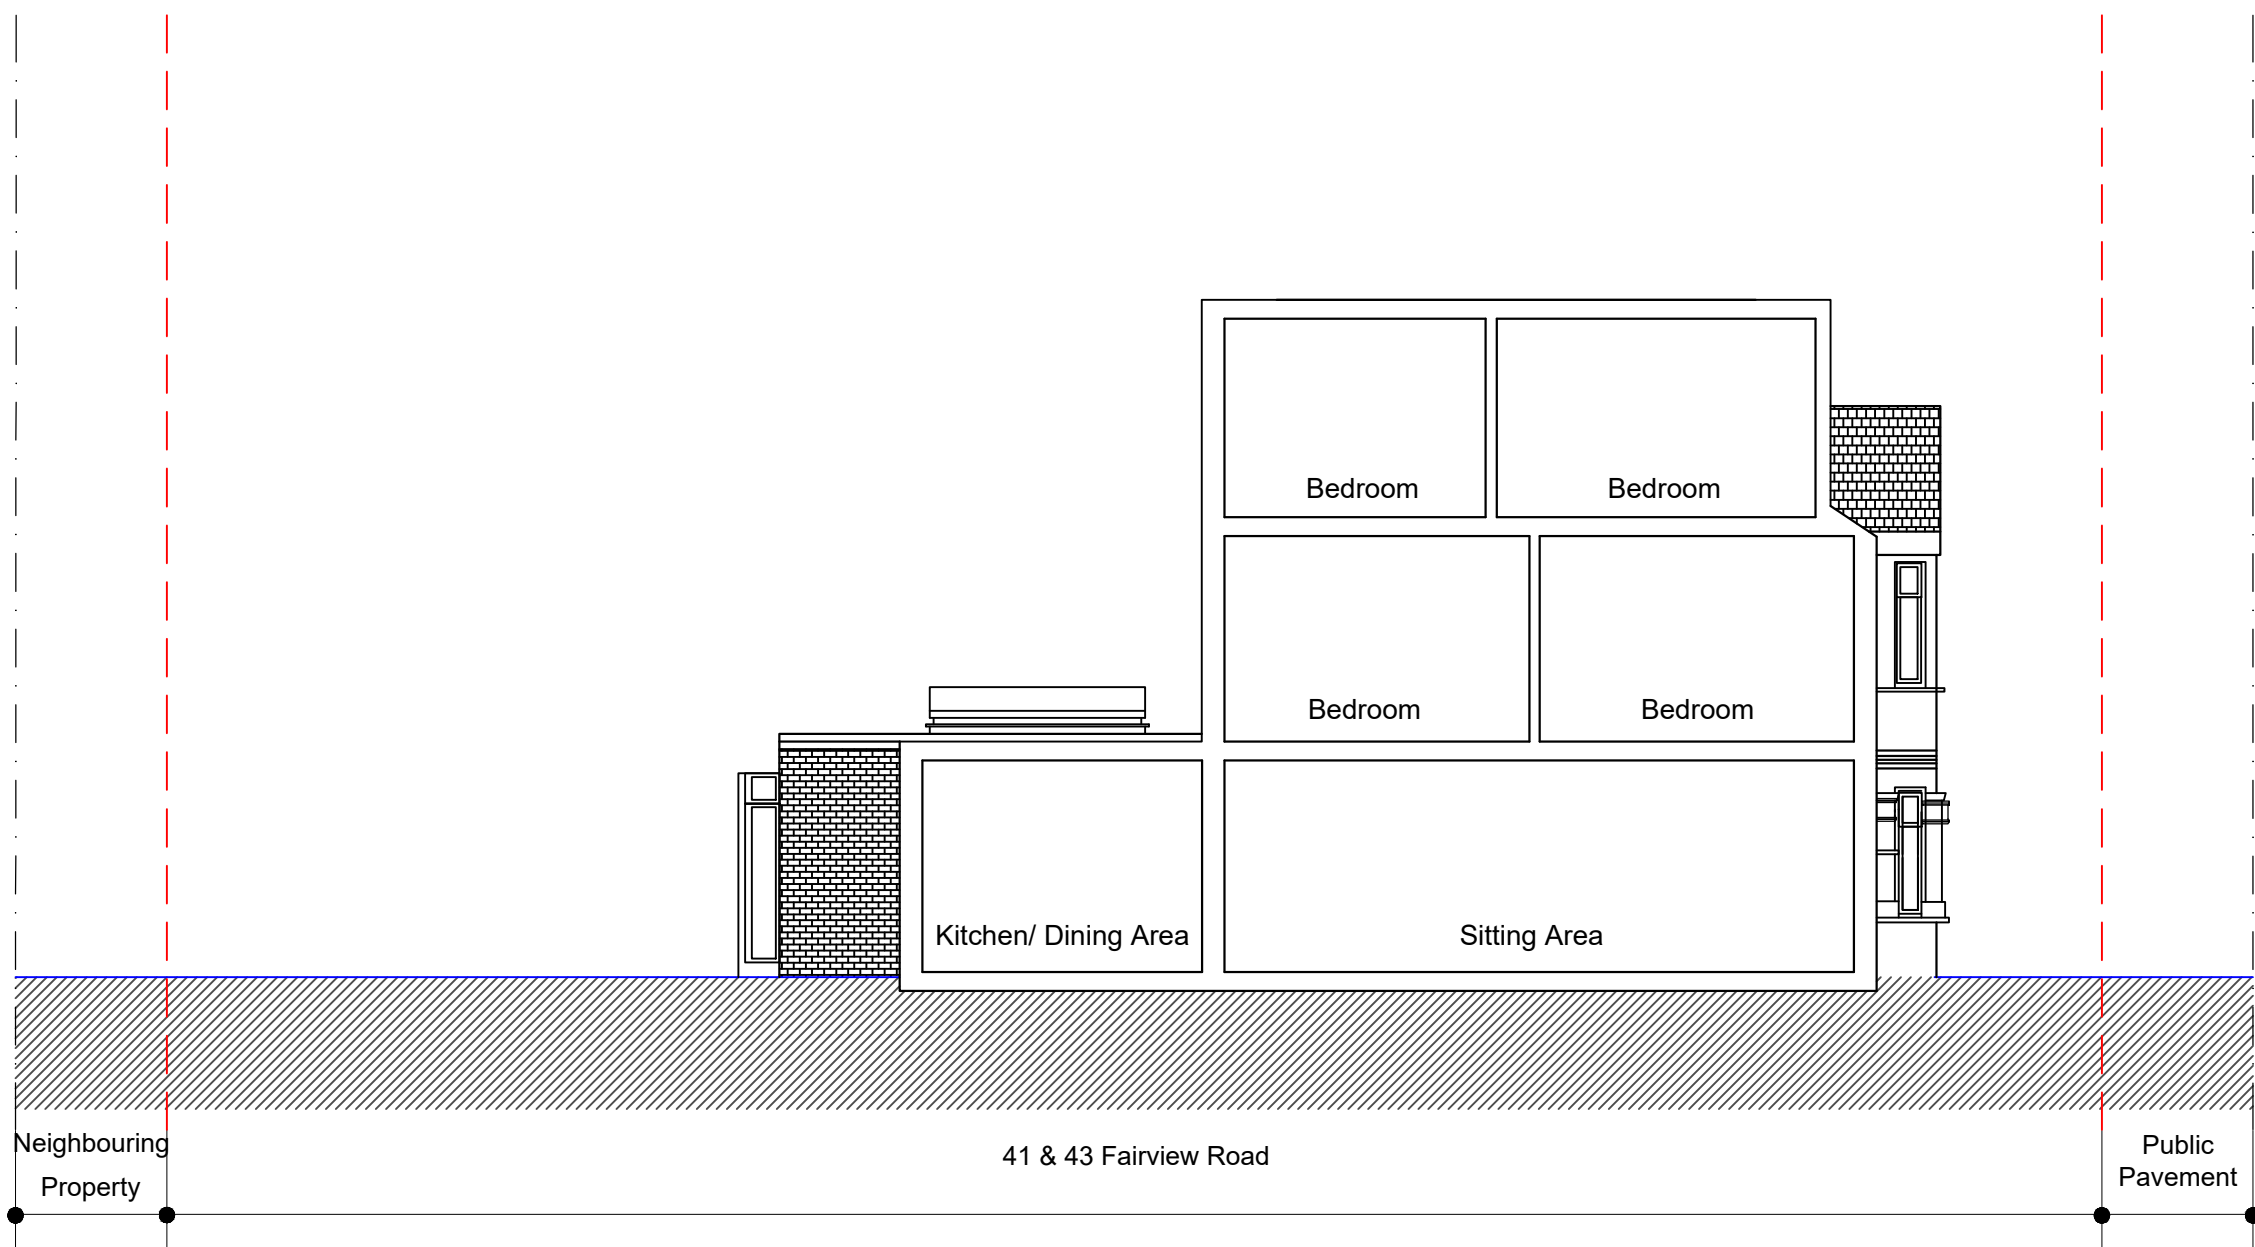

Notes.
Contractors must verify all dimensions at the site before comencing any work.
No construction work before Building Control approval and structural engineer confirmation.
Any discrepancies to be reported to Gridline. All drawings are to be read in conjunction with all relevant drawings and specifications.


Project No.S				
REV	DATE	DESCRIPTION	BY	CH

PROJECT TITLE	
43 Fairview Road N15 6LH	
DATE	Project No.
April. 2023	6220

DRAWING TITLE		
Existing - Section AA'		
CLIENT		
Mr Chuni & Mrs Mindy Feldman		
DRAWING No.	SCALE @ A3	Drawn by:
EX-S001	1:100	Faye



PLANNING SERVICES
Unit 9b, The High Cross
Centre, Fountayne Rd,
N15 4BE
TEL: 020 8802 3480
www.samplanning.co.uk

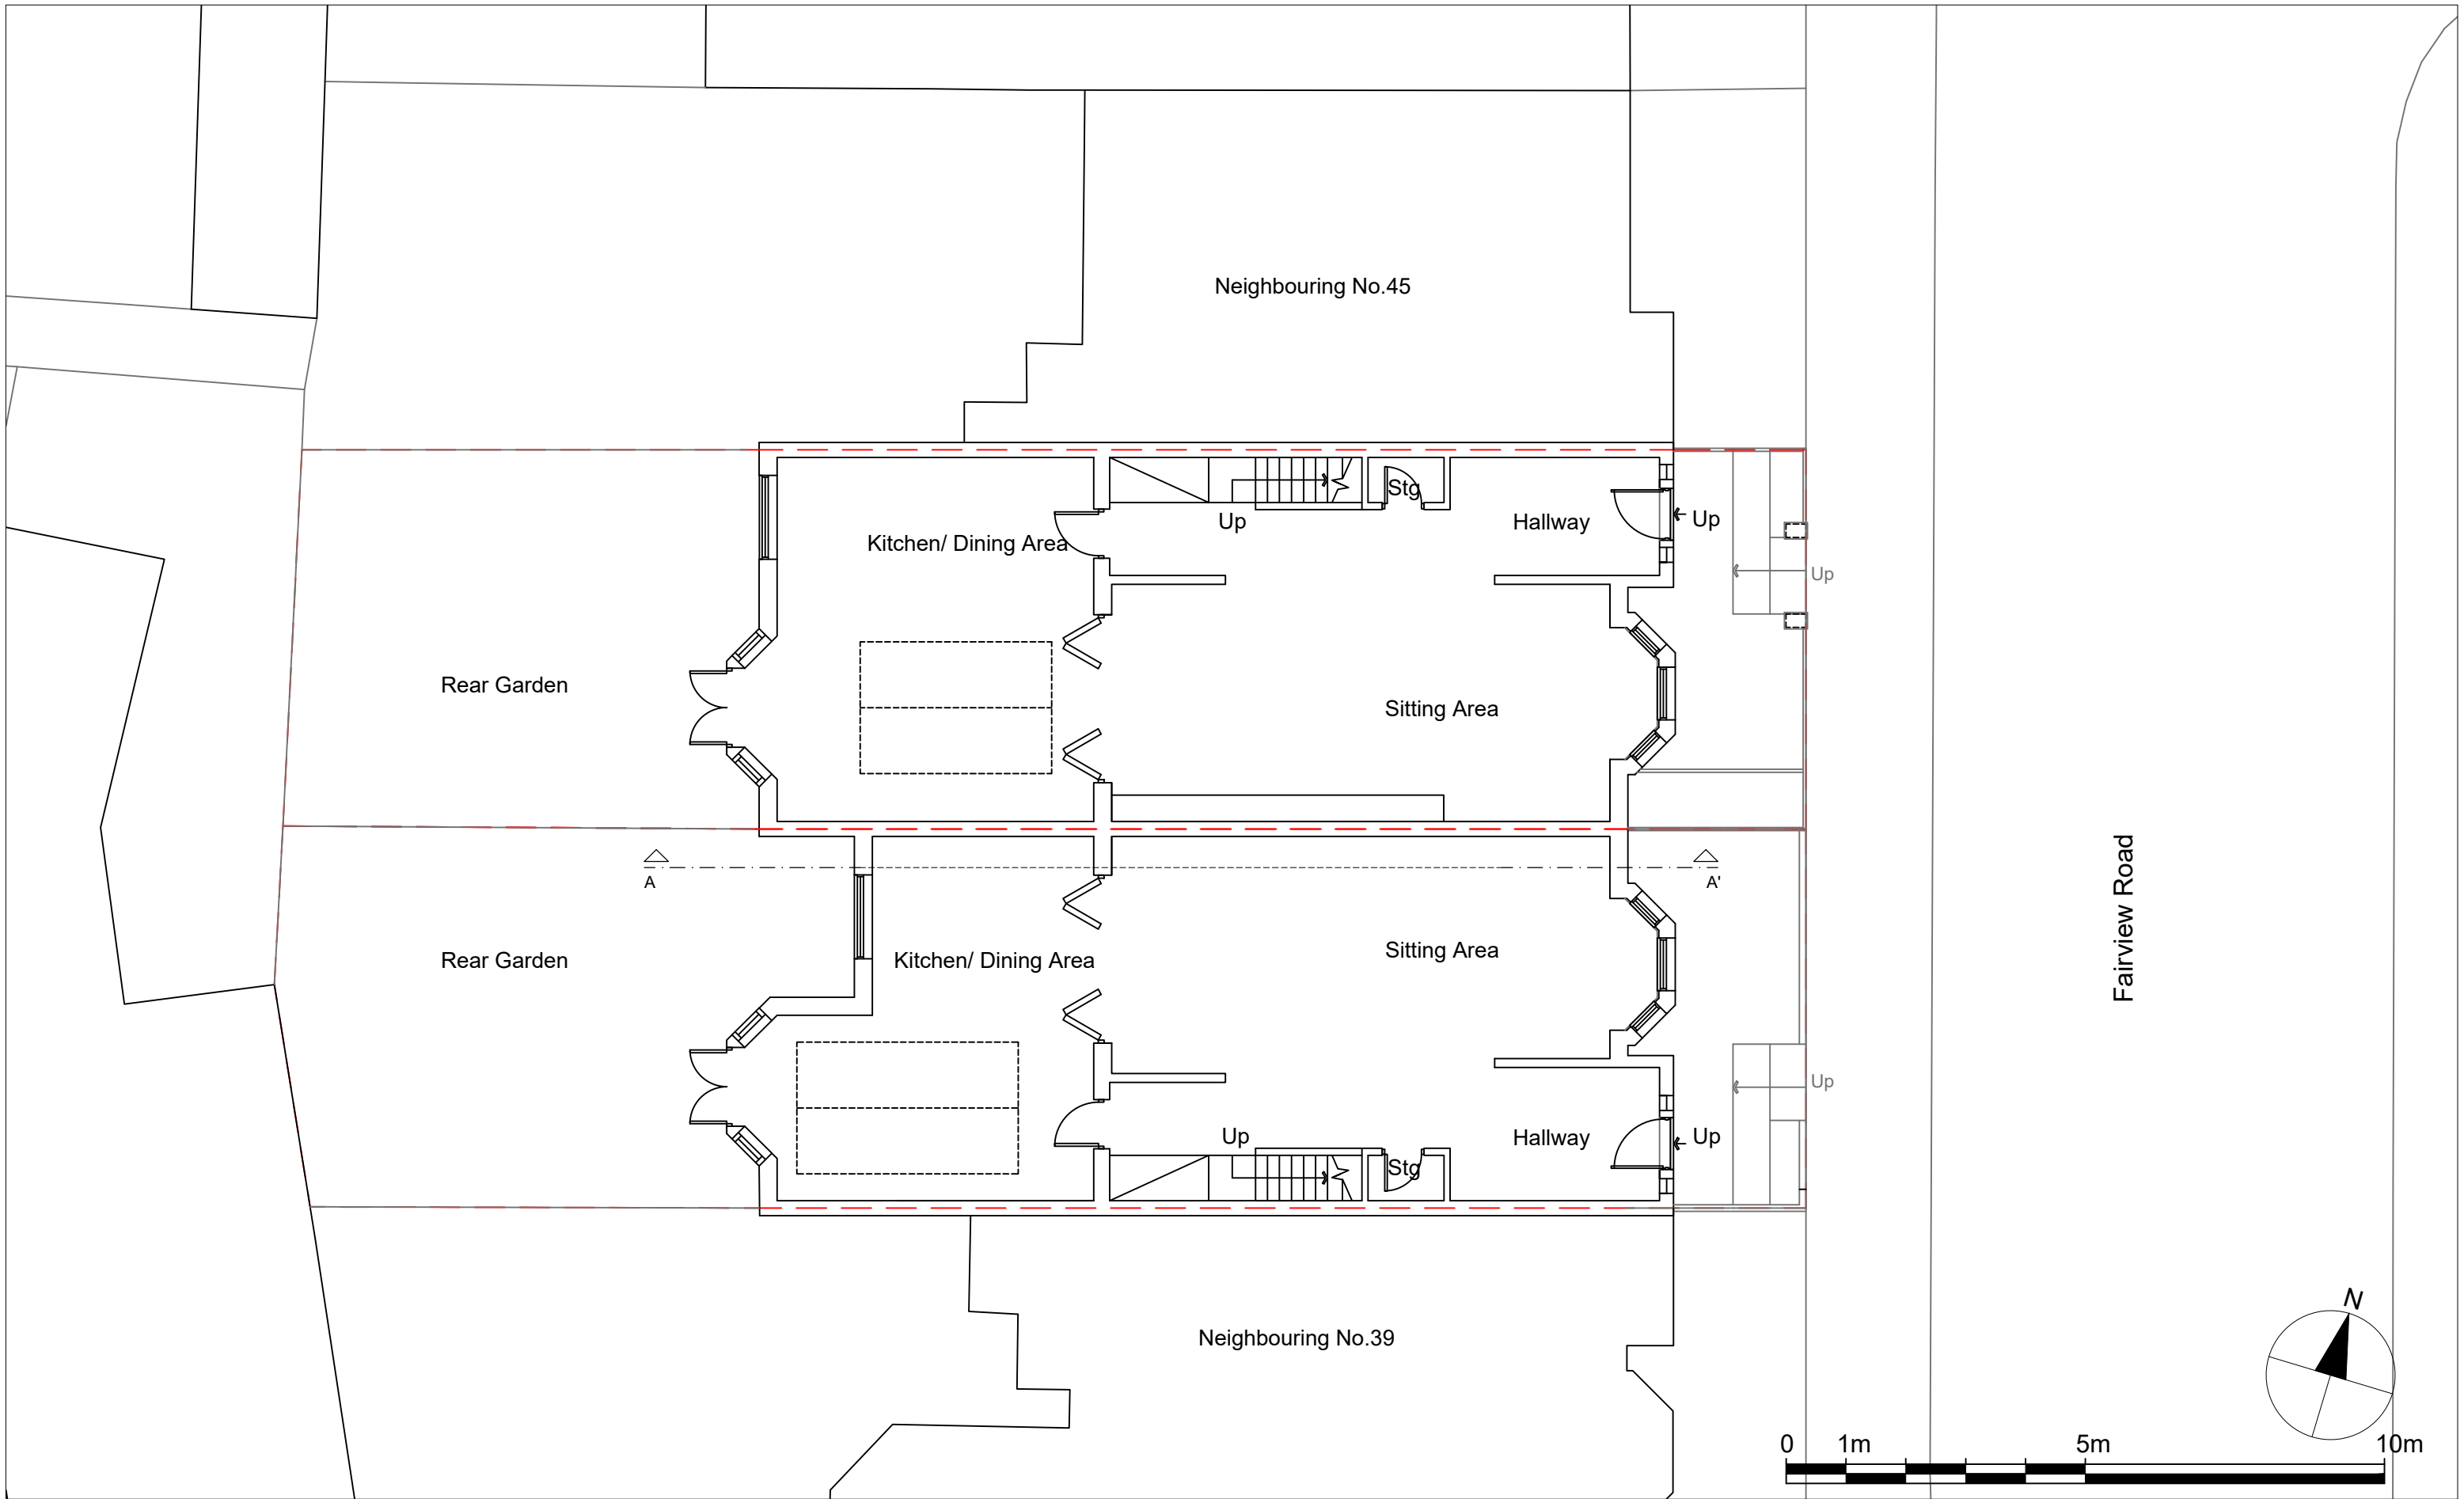

Notes.
Contractors must verify all dimensions at the site before comencing any work.
No construction work before Building Control approval and structural engineer confirmation.
Any discrepancies to be reported to Gridline. All drawings are to be read in conjunction with all relevant drawings and specifications.


Project No.S				
REV	DATE	DESCRIPTION	BY	CH

PROJECT TITLE	
43 Fairview Road	
N15 6LH	
DATE	Project No.
April. 2023	6220

DRAWING TITLE		
Existing - Ground Floor Plan		
CLIENT		
Mr Chuni & Mrs Mindy Feldman		
DRAWING No.	SCALE @ A3	Drawn by:
EX-P001	1:100	Faye



PLANNING SERVICES
Unit 9b, The High Cross
Centre, Fountayne Rd,
N15 4BE
TEL: 020 8802 3480
www.samplanning.co.uk

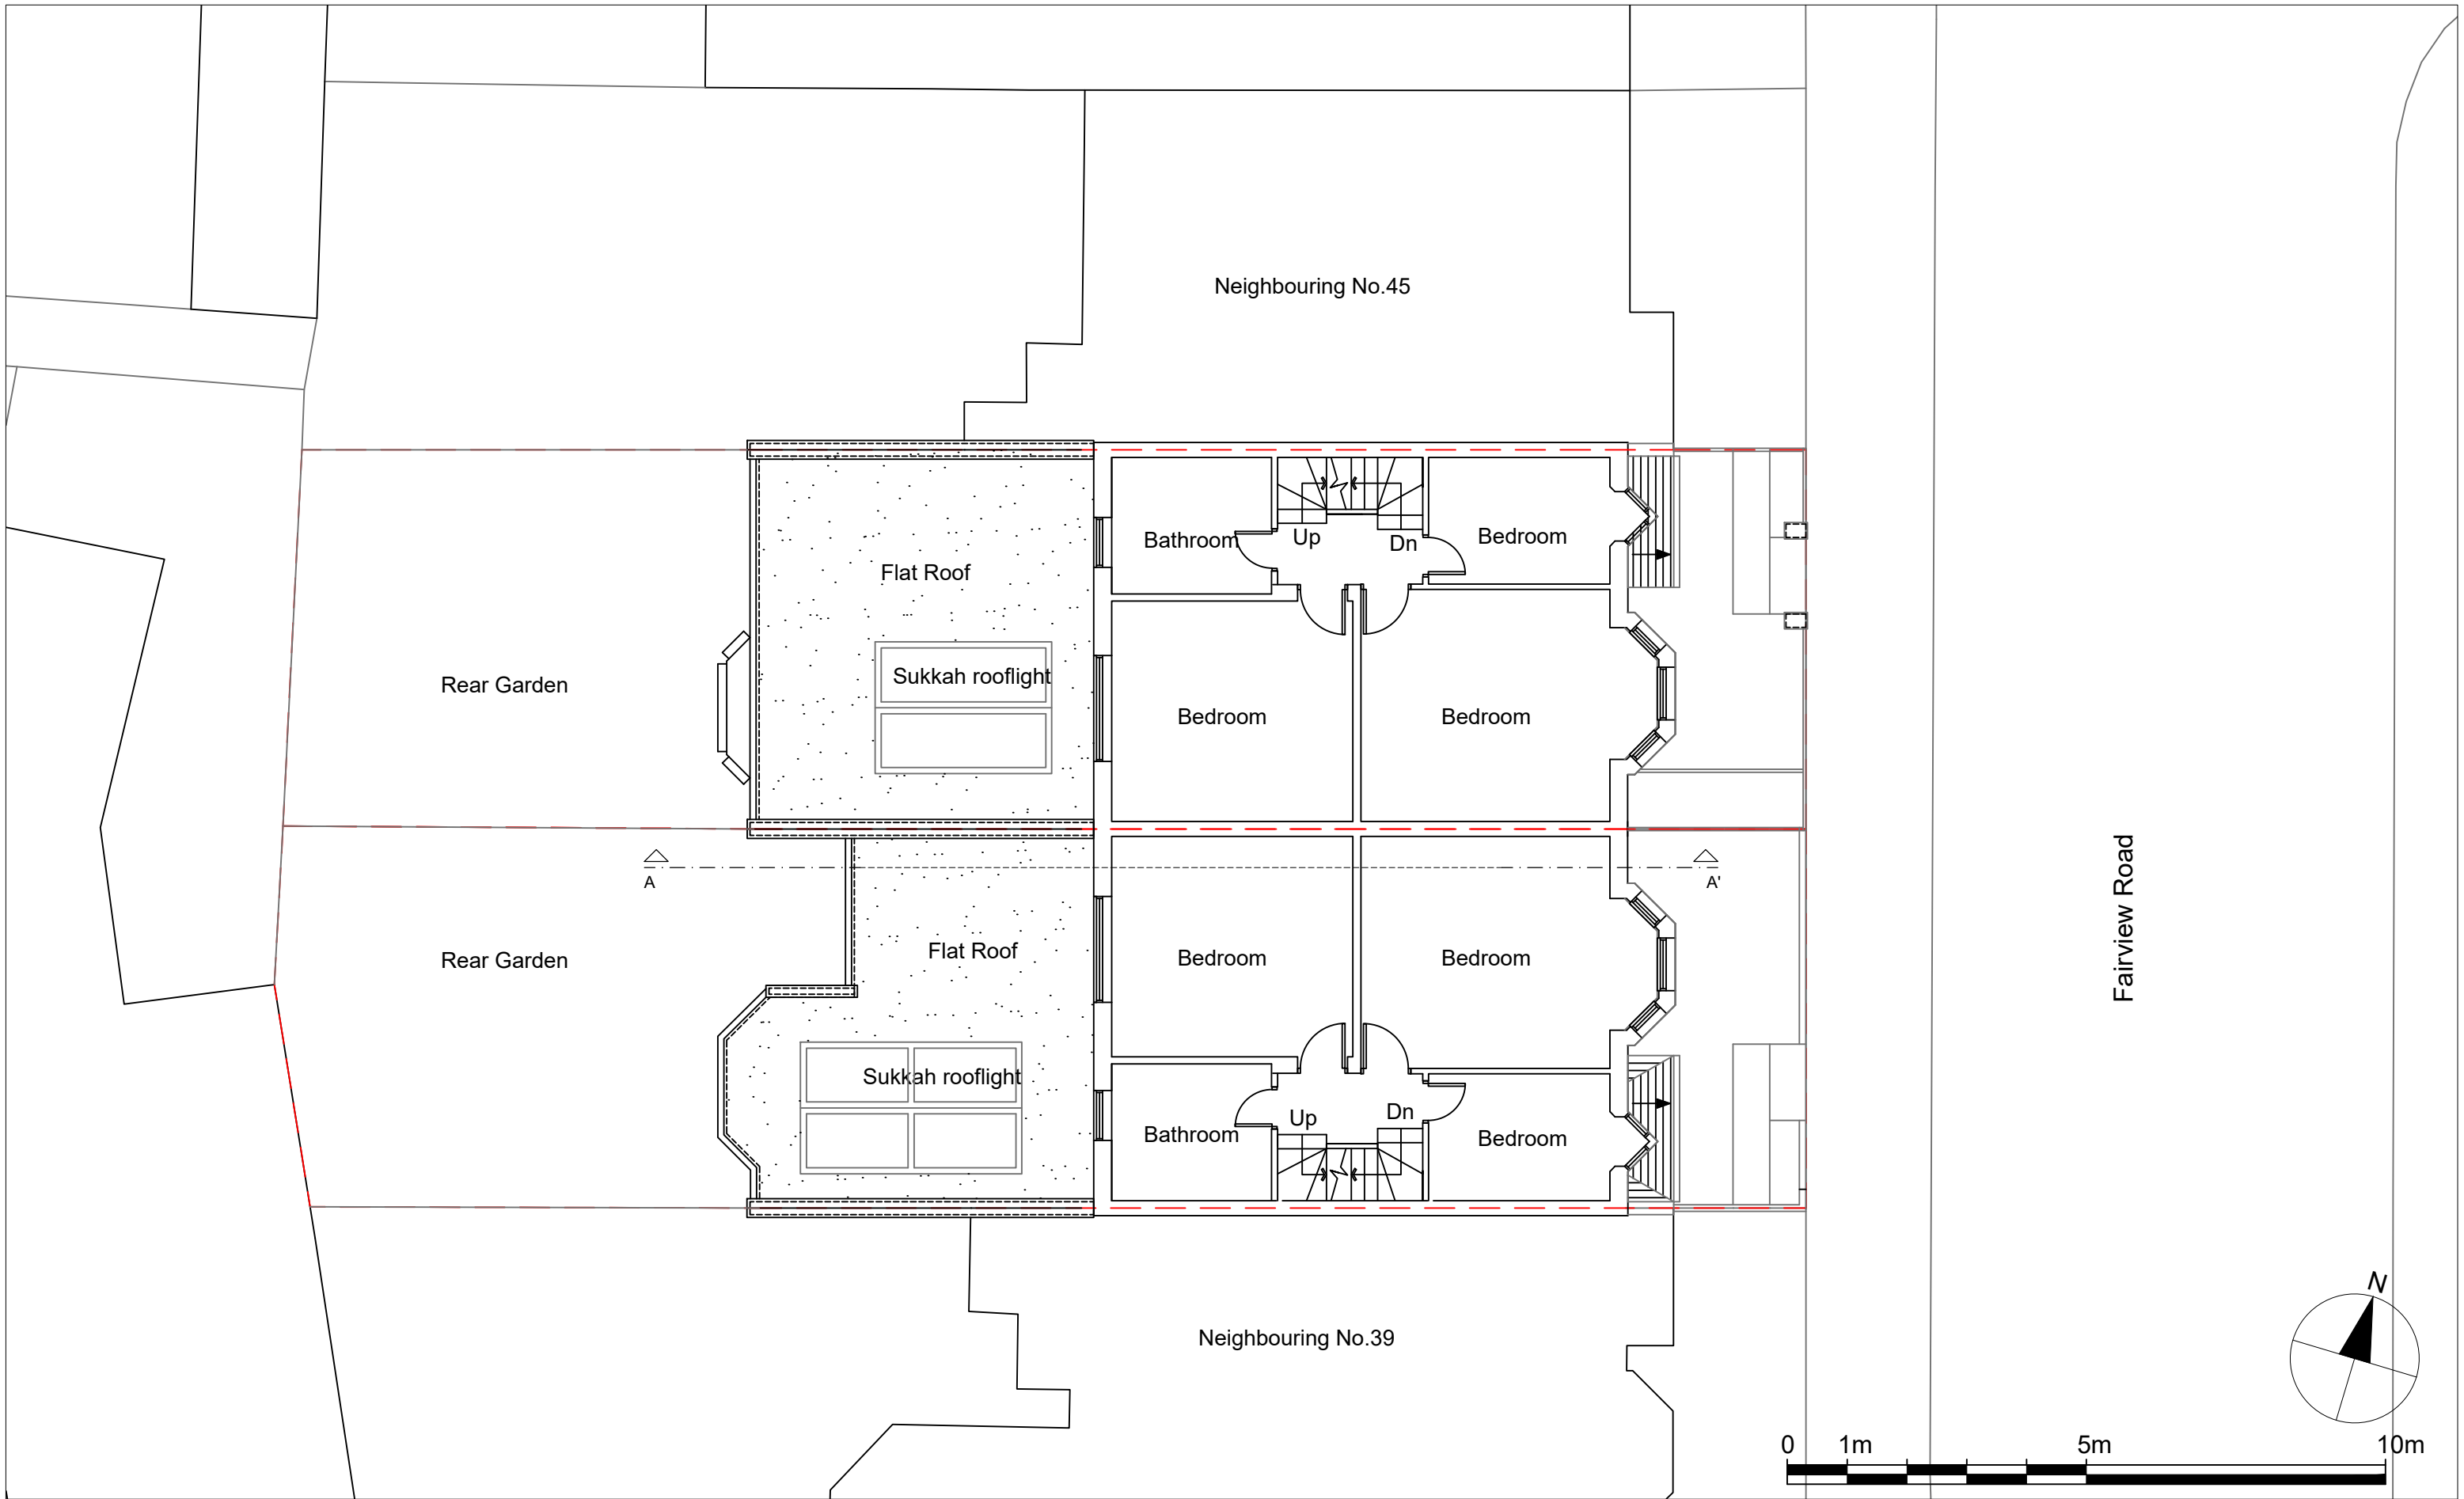


Notes.
Contractors must verify all dimensions at the site before comencing any work.
No construction work before Building Control approval and structural engineer confirmation.
Any discrepancies to be reported to Gridline.
All drawings are to be read in conjunction with all relevant drawings and specifications.


Project No.S					
REV	DATE	DESCRIPTION	BY	CH	

PROJECT TITLE	
43 Fairview Road	
N15 6LH	
DATE	Project No.
April. 2023	6220

DRAWING TITLE		
Existing - First Floor Plan		
CLIENT		
Mr Chuni & Mrs Mindy Feldman		
DRAWING No.	SCALE @ A3	Drawn by:
EX-P002	1:100	Faye

 

PLANNING SERVICES
Unit 9b, The High Cross
Centre, Fountayne Rd,
N15 4BE
TEL: 020 8802 3480
www.samplanning.co.uk

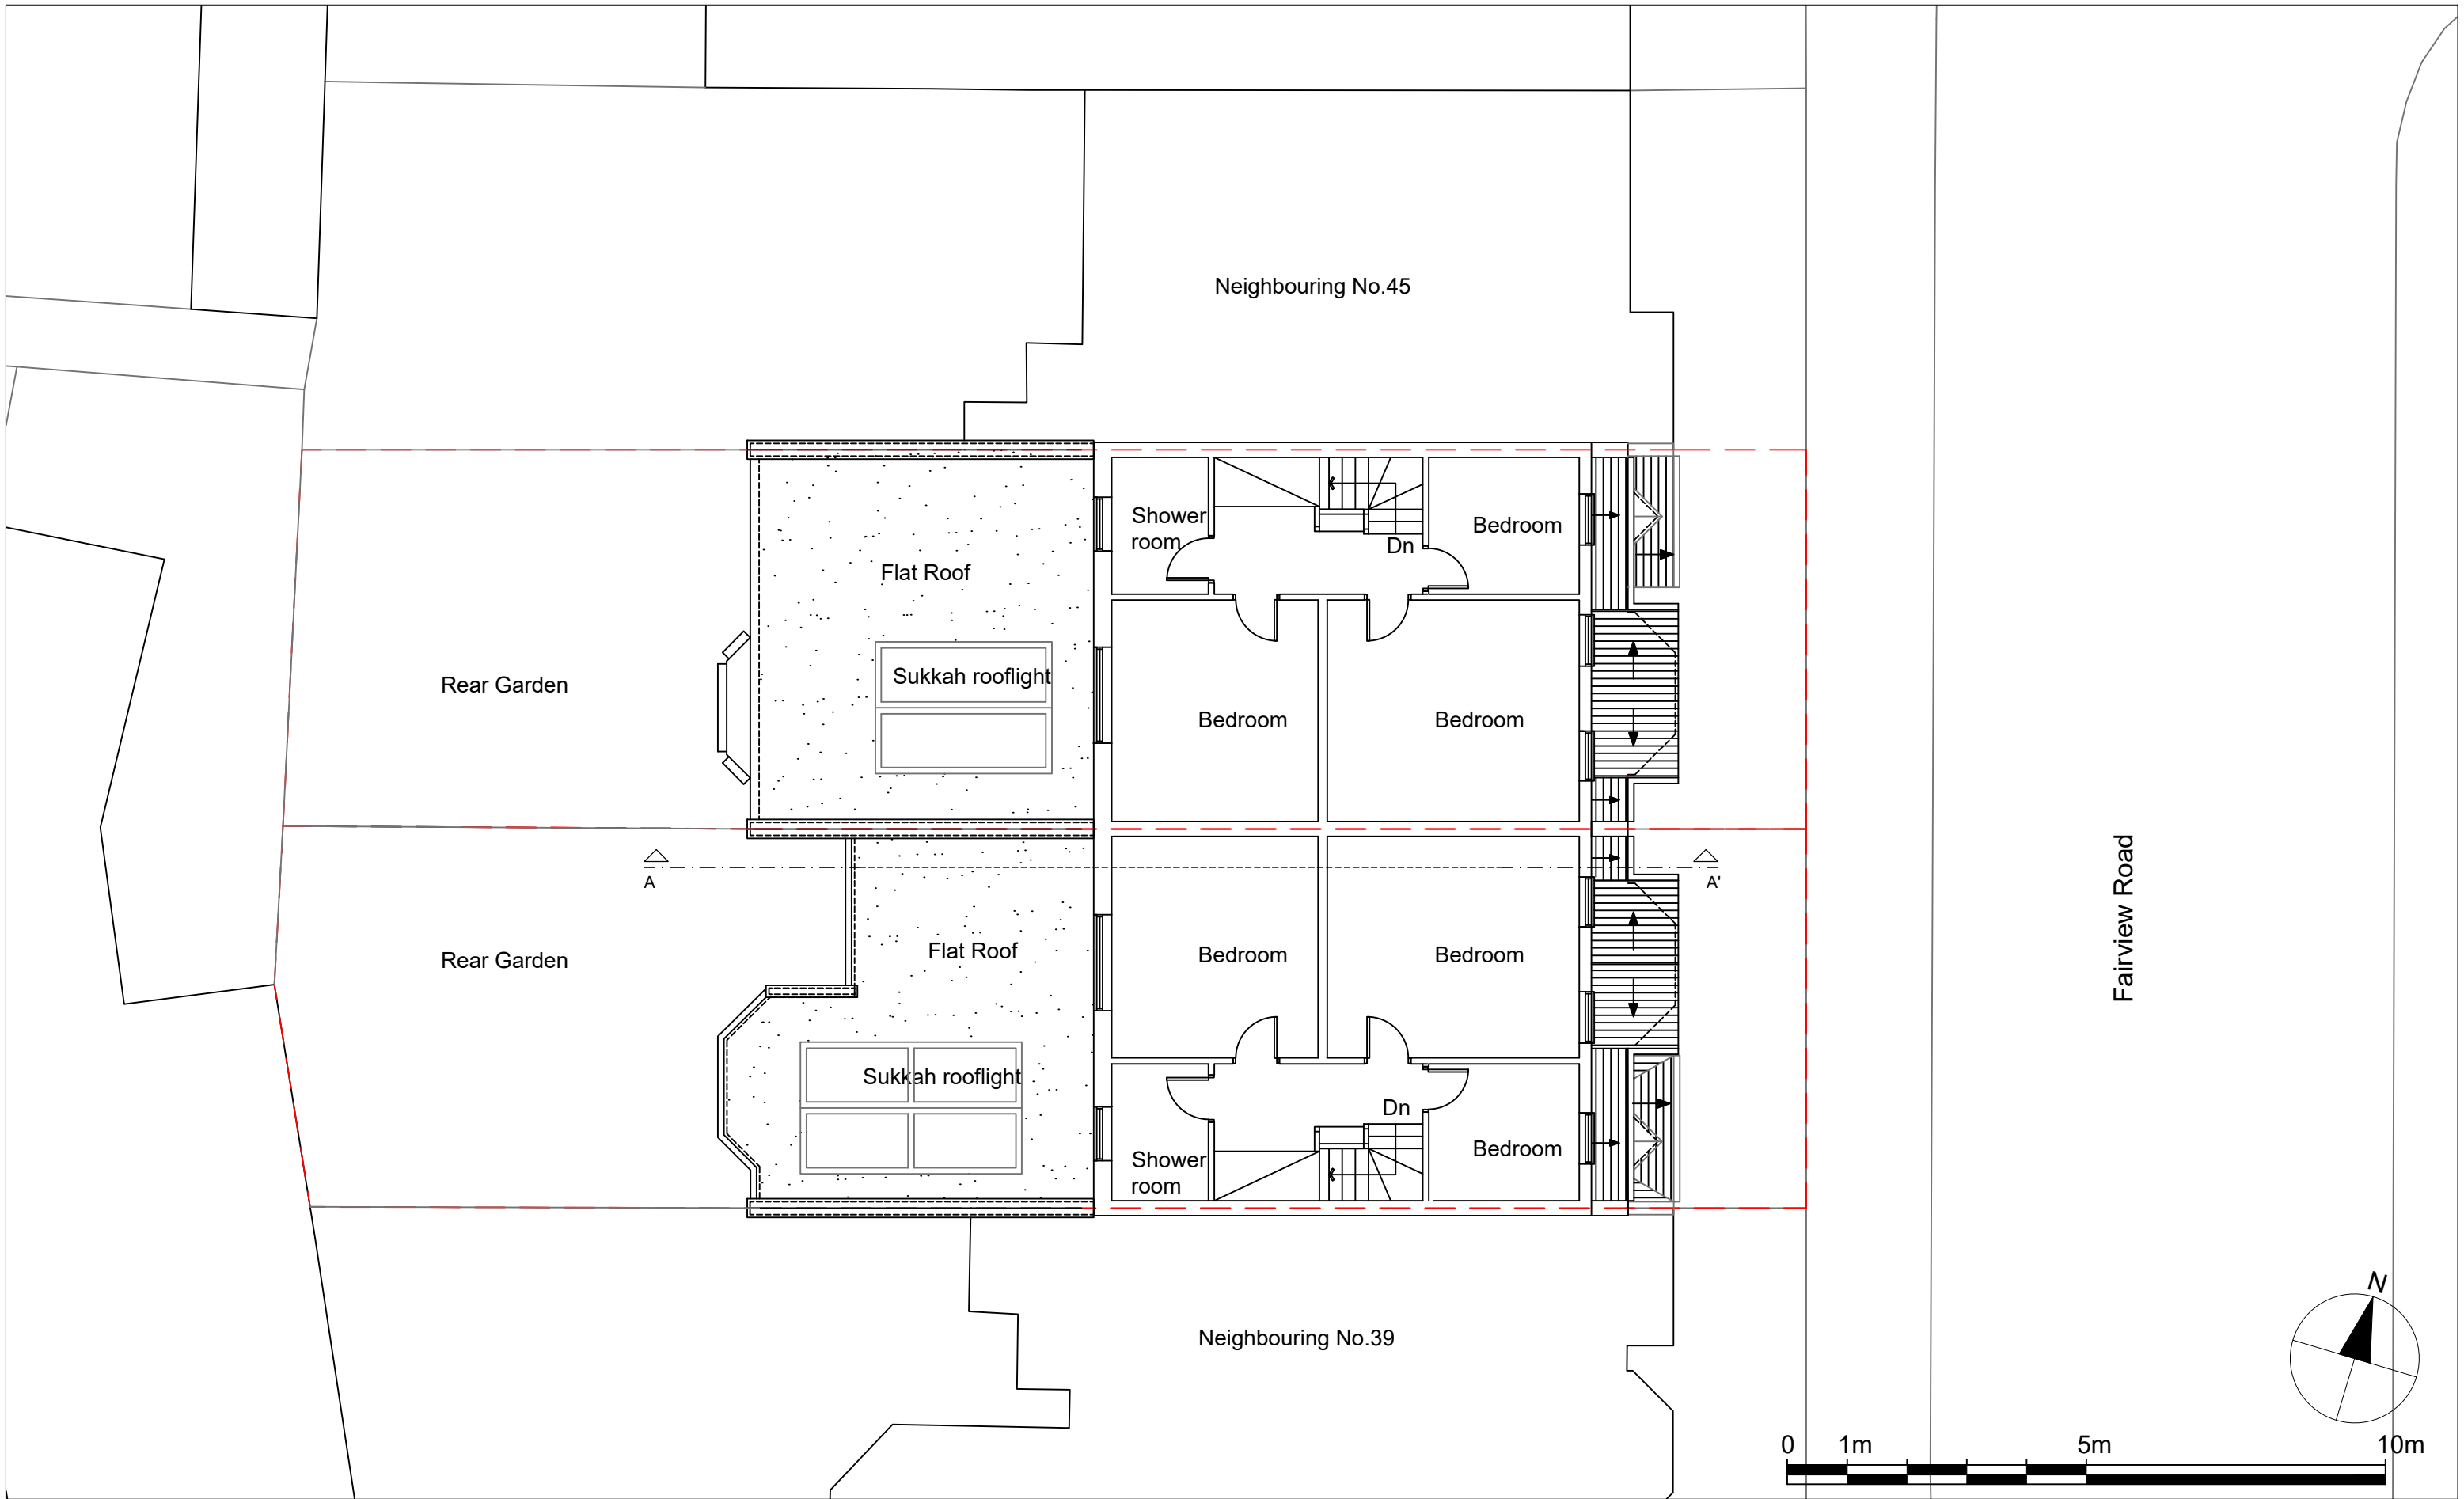


Notes.
Contractors must verify all dimensions at the site before comencing any work.
No construction work before Building Control approval and structural engineer confirmation.
Any discrepancies to be reported to Gridline. All drawings are to be read in conjunction with all relevant drawings and specifications.


Project No.S				
REV	DATE	DESCRIPTION	BY	CH

PROJECT TITLE	
43 Fairview Road	
N15 6LH	
DATE	Project No.
April. 2023	6220

DRAWING TITLE		
Existing - Loft Floor Plan		
CLIENT		
Mr Chuni & Mrs Mindy Feldman		
DRAWING No.	SCALE @ A3	Drawn by:
EX-P003	1:100	Faye

 

PLANNING SERVICES
Unit 9b, The High Cross
Centre, Fountayne Rd,
N15 4BE
TEL: 020 8802 3480
www.samplanning.co.uk

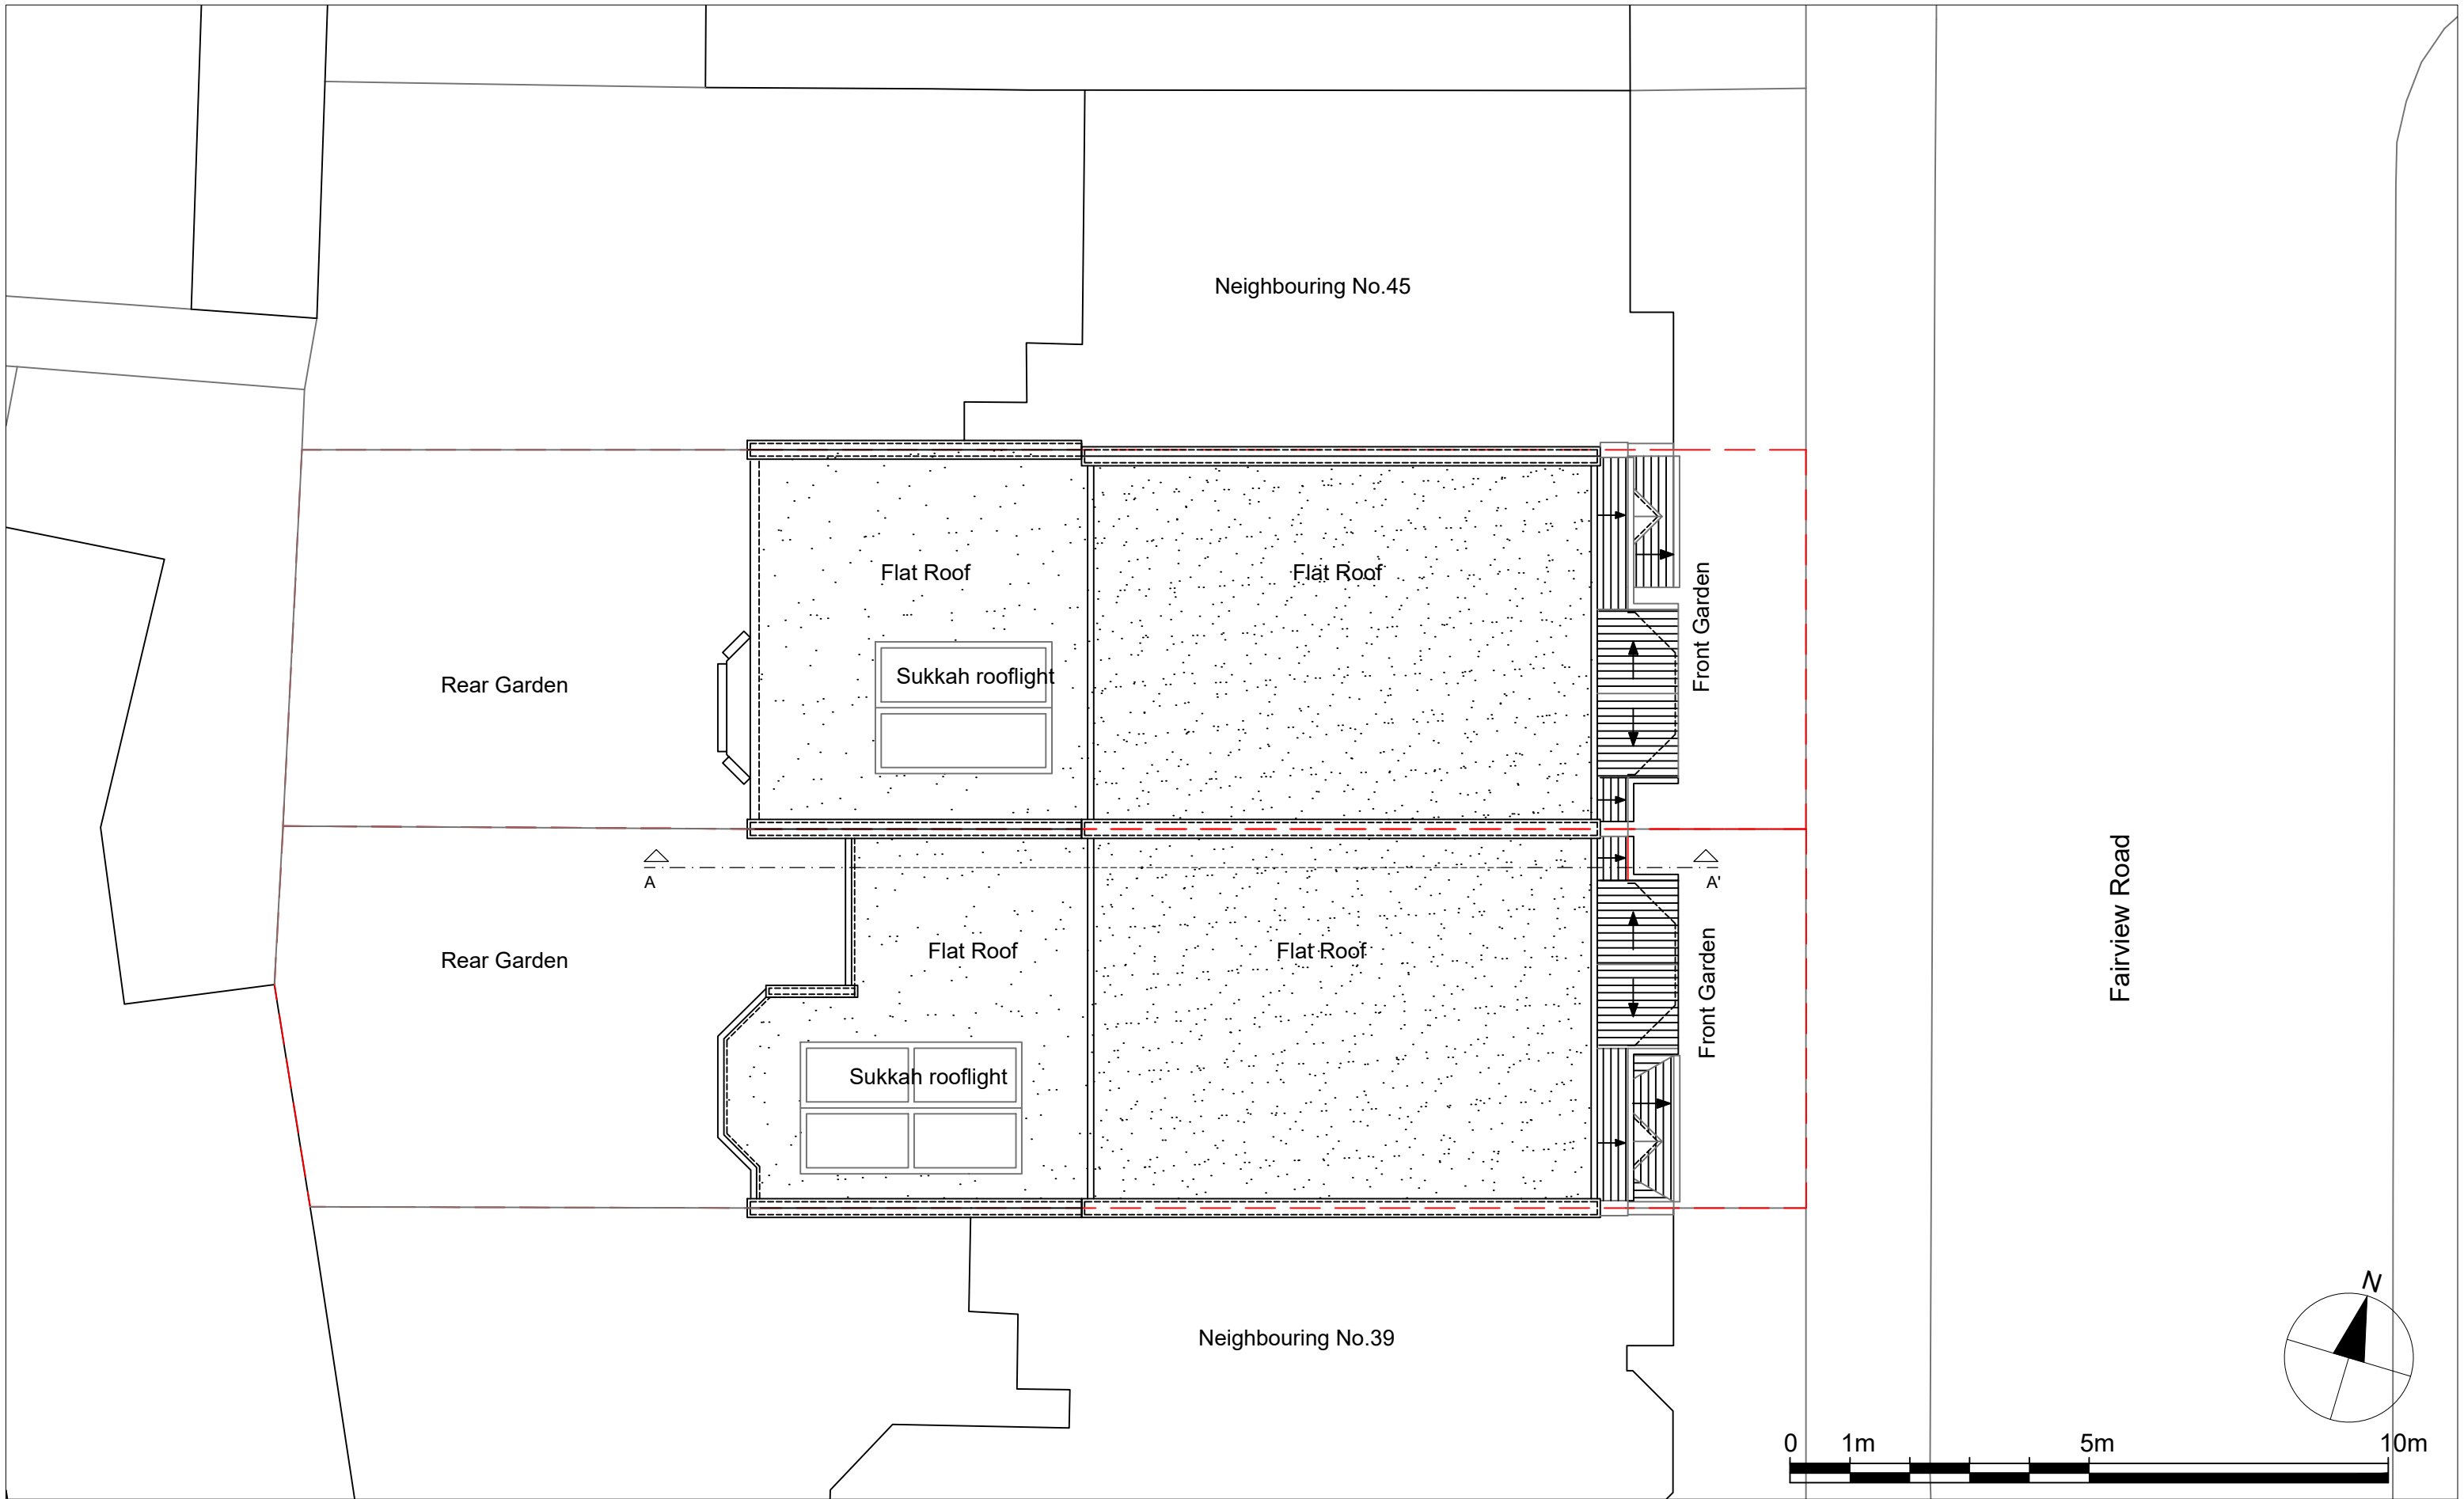


Notes.
Contractors must verify all dimensions at the site before comencing any work.
No construction work before Building Control approval and structural engineer confirmation.
Any discrepancies to be reported to Gridline. All drawings are to be read in conjunction with all relevant drawings and specifications.


Project No.S					
REV	DATE	DESCRIPTION	BY	CH	

PROJECT TITLE	
43 Fairview Road	
N15 6LH	
DATE	Project No.
April. 2023	6220

DRAWING TITLE		
Existing - Roof Plan		
CLIENT		
Mr Chuni & Mrs Mindy Feldman		
DRAWING No.	SCALE @ A3	Drawn by:
EX-P004	1:100	Faye

 


PLANNING SERVICES
Unit 9b, The High Cross
Centre, Fountayne Rd,
N15 4BE
TEL: 020 8802 3480
www.samplanning.co.uk

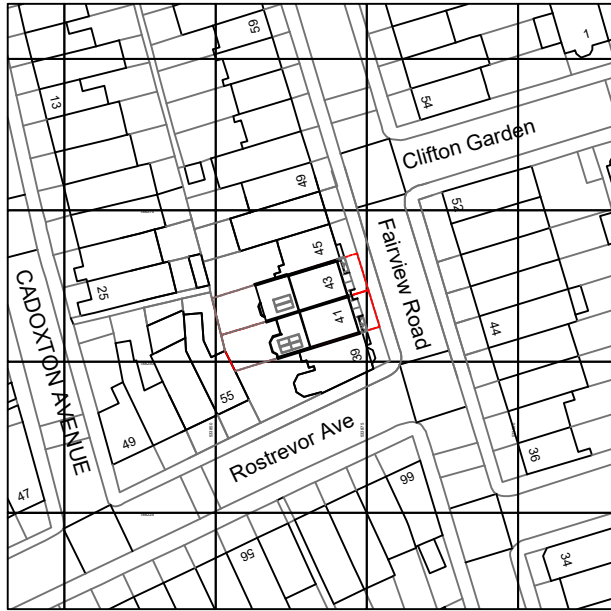

Ordnance Survey, (c) Crown Copyright 2023. All rights reserved. Licence number 100022432


OS Map

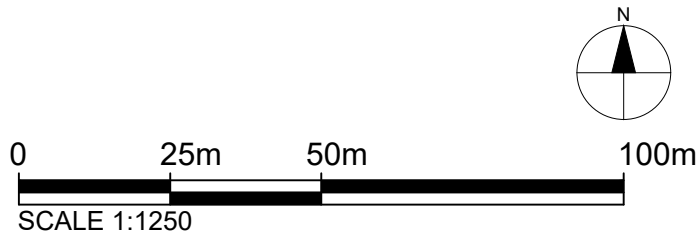


 Property Boundary

Site area of No.41 = 161 m²

Site area of No.43 = 160 m²

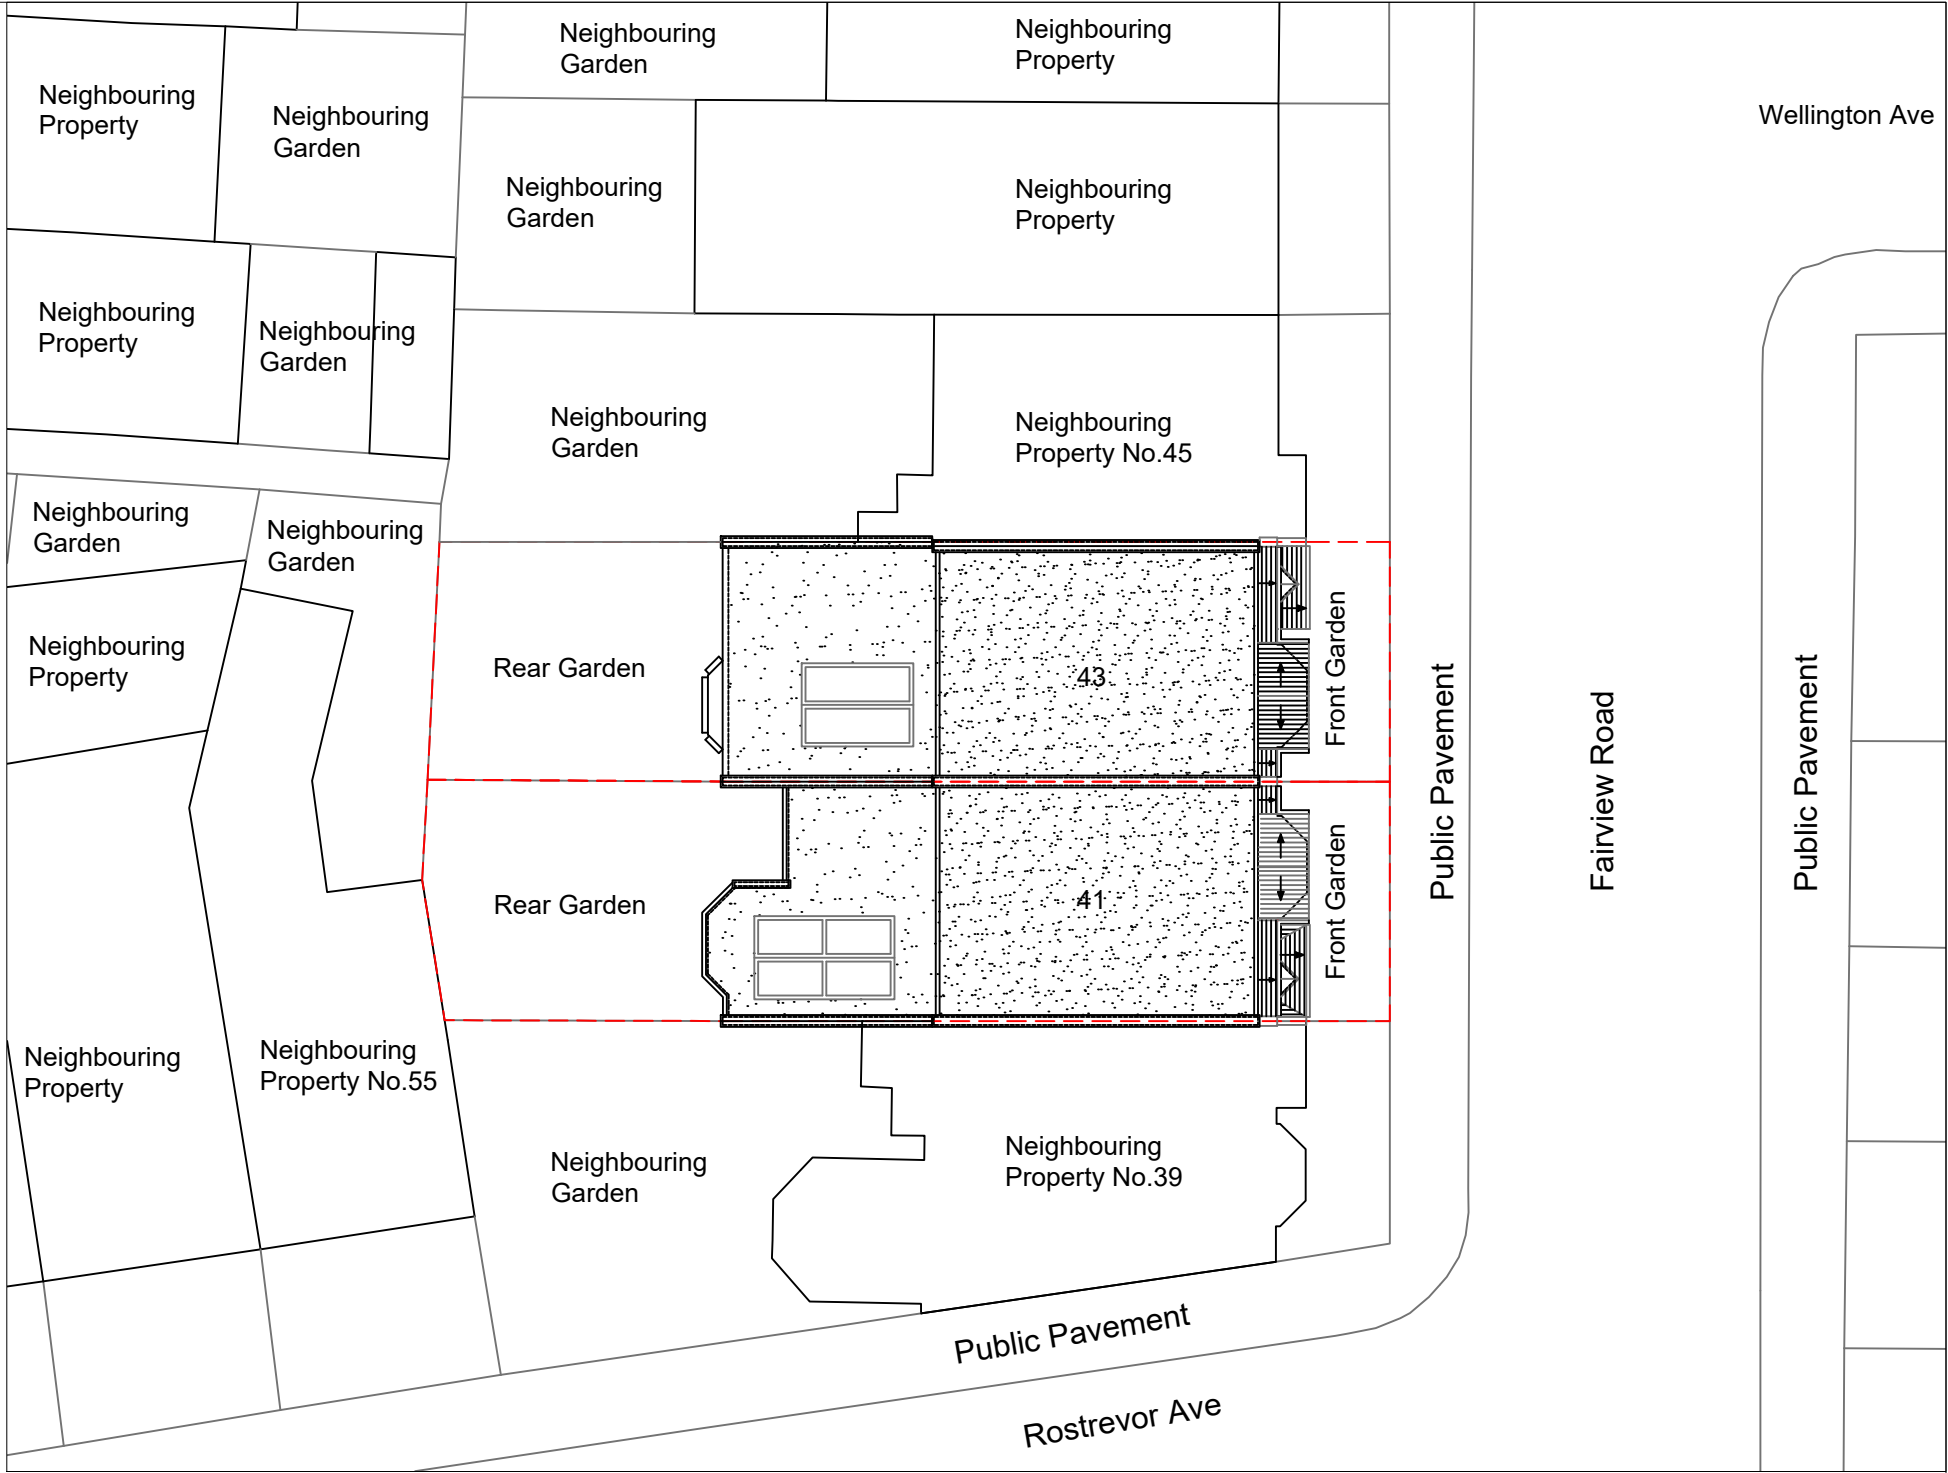

Site Plan

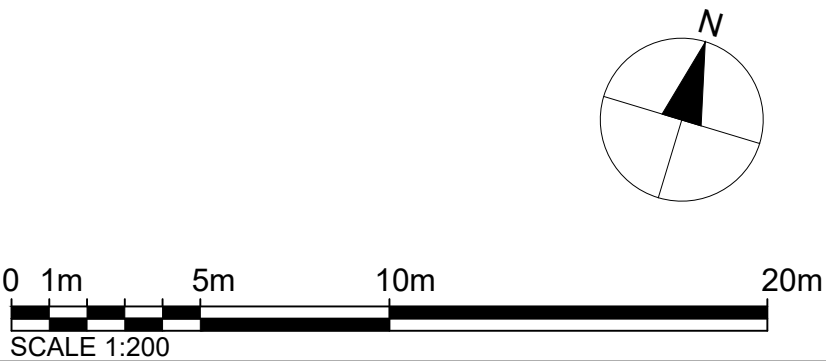


Notes.
Contractors must verify all dimensions at the site before commencing any work.
No construction work before Building Control approval and structural engineer confirmation.
Any discrepancies to be reported to Gridline. All drawings are to be read in conjunction with all relevant drawings and specifications.

Project No.S				
REV	DATE	DESCRIPTION	BY	CH

PROJECT TITLE	
43 Fairview Road N15 6LH	
DATE	Project No.
April. 2023	6220

DRAWING TITLE	
Existing - OS and Location Plans	
CLIENT	
Mr Chuni & Mrs Mindy Feldman	
DRAWING No.	SCALE @ A3
EX-L001	1:1250 / 1:200
Drawn by:	
Faye	

 

PLANNING SERVICES
Unit 9b, The High Cross
Centre, Fountayne Rd,
N15 4BE
TEL: 020 8802 3480
www.samplanning.co.uk