



00.5m1m2m3m4m5m

GENERAL NOTES:


1. Do not scale from this drawing.

2. The Contractor is to check all dimensions on site.
All dimensions must be checked and all discrepancies immediately verified by the Architect.

3. All dimensions in millimetres unless otherwise stated.

4. The Copyright of this drawing belongs to Virginia Barbisan.
No reproduction without permission



5. These drawings must be read in conjunction with both the project specification and the all drawings and specifications of Structural Engineer & M+E.

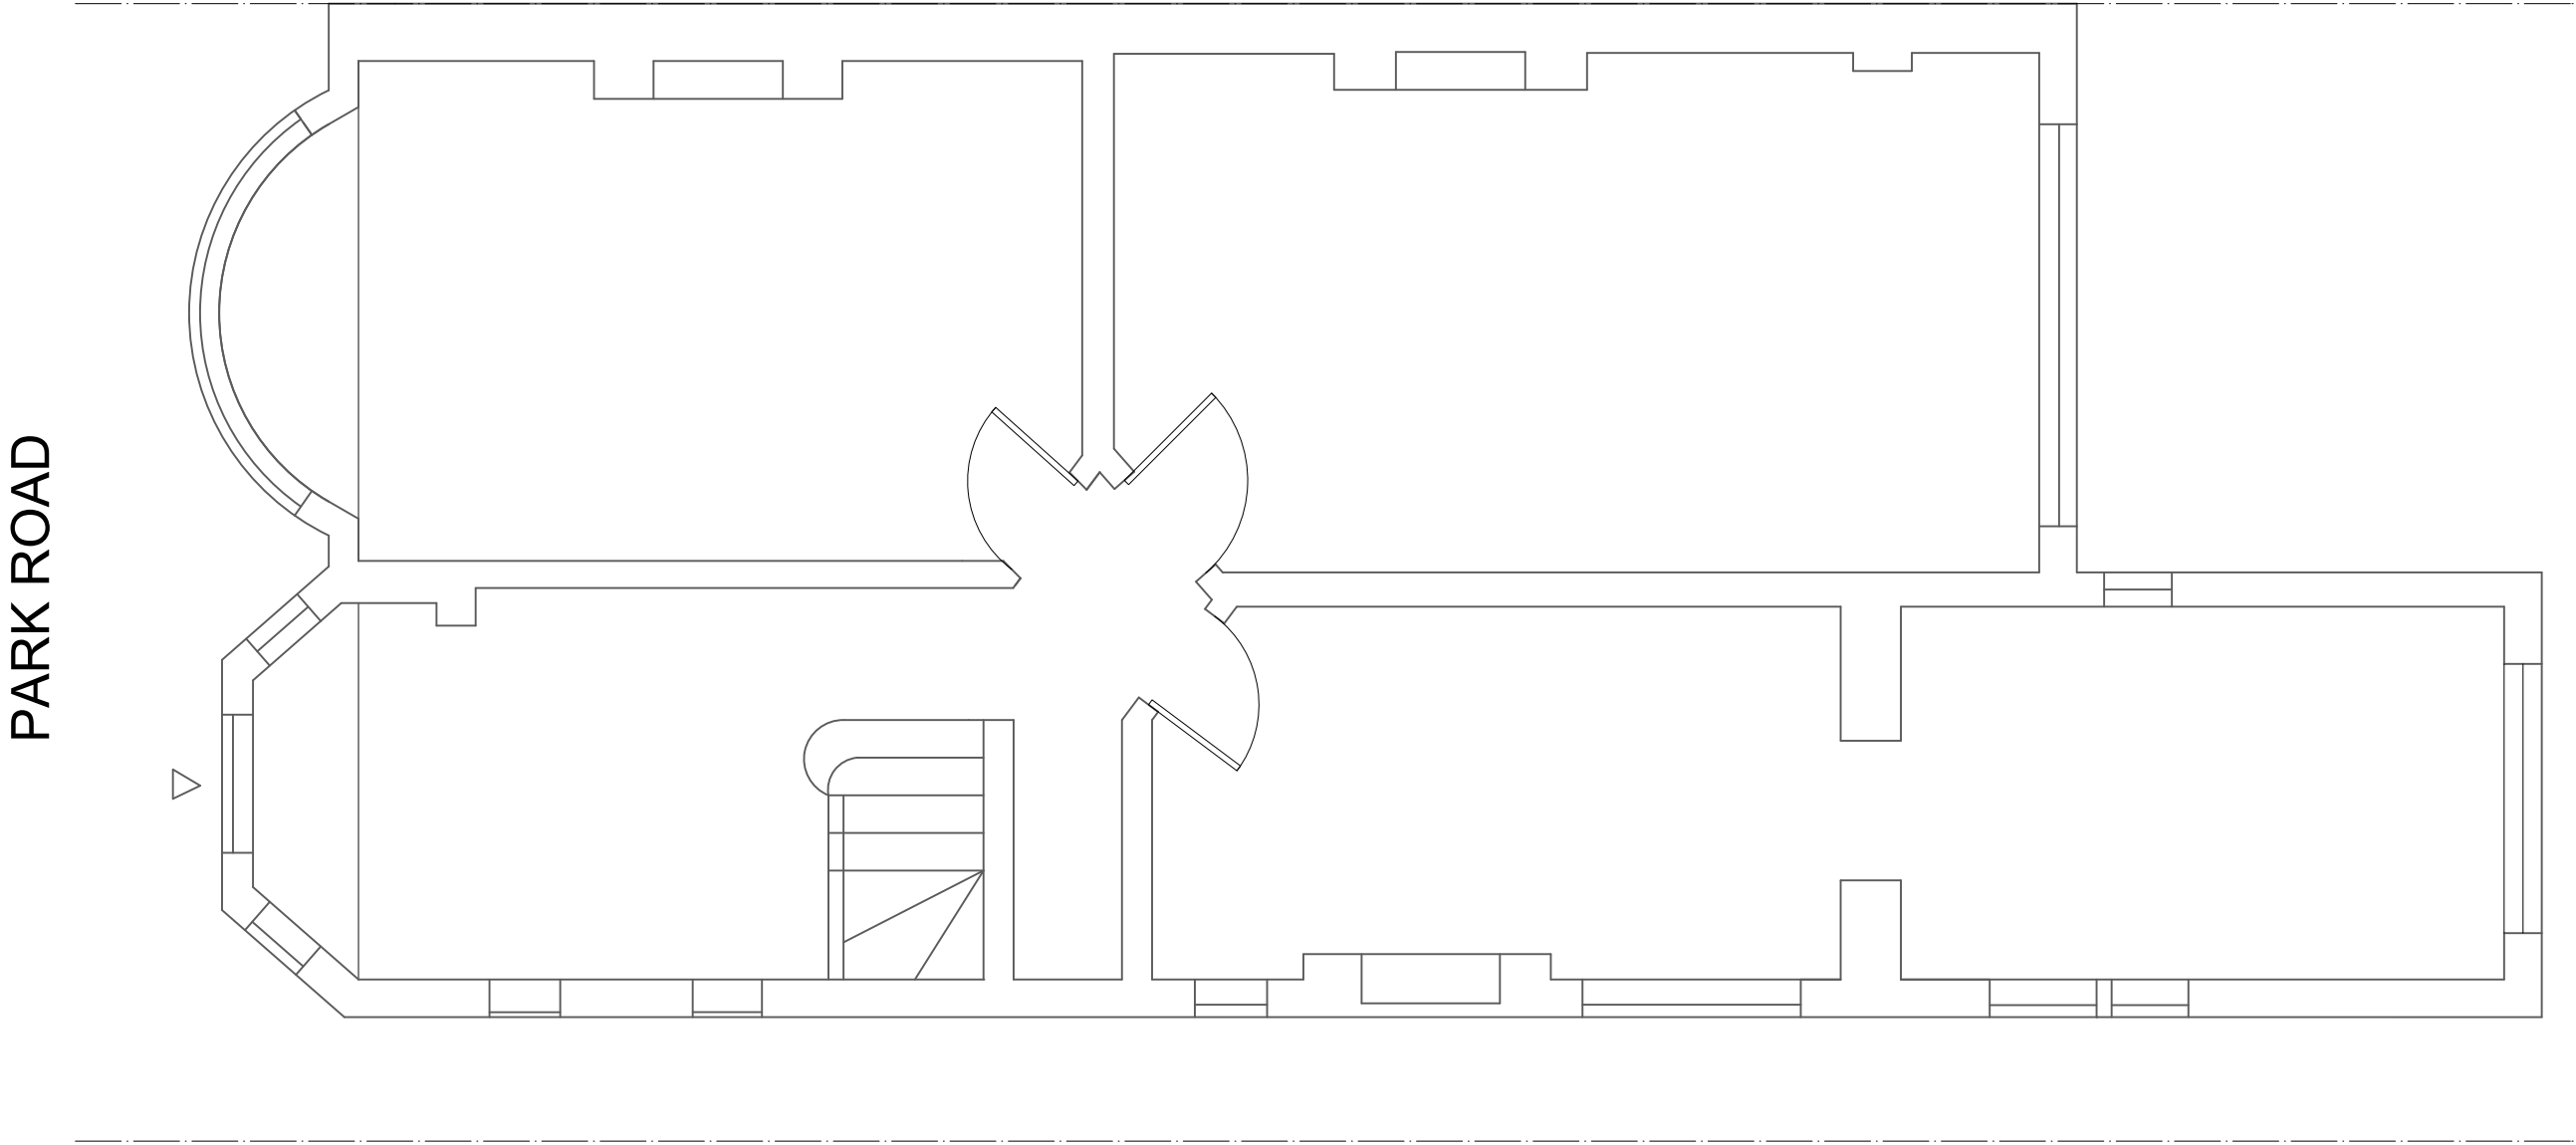


120

EXISTING GROUND FLOOR PLAN

Scale 1:50

 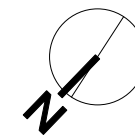

PARK ROAD


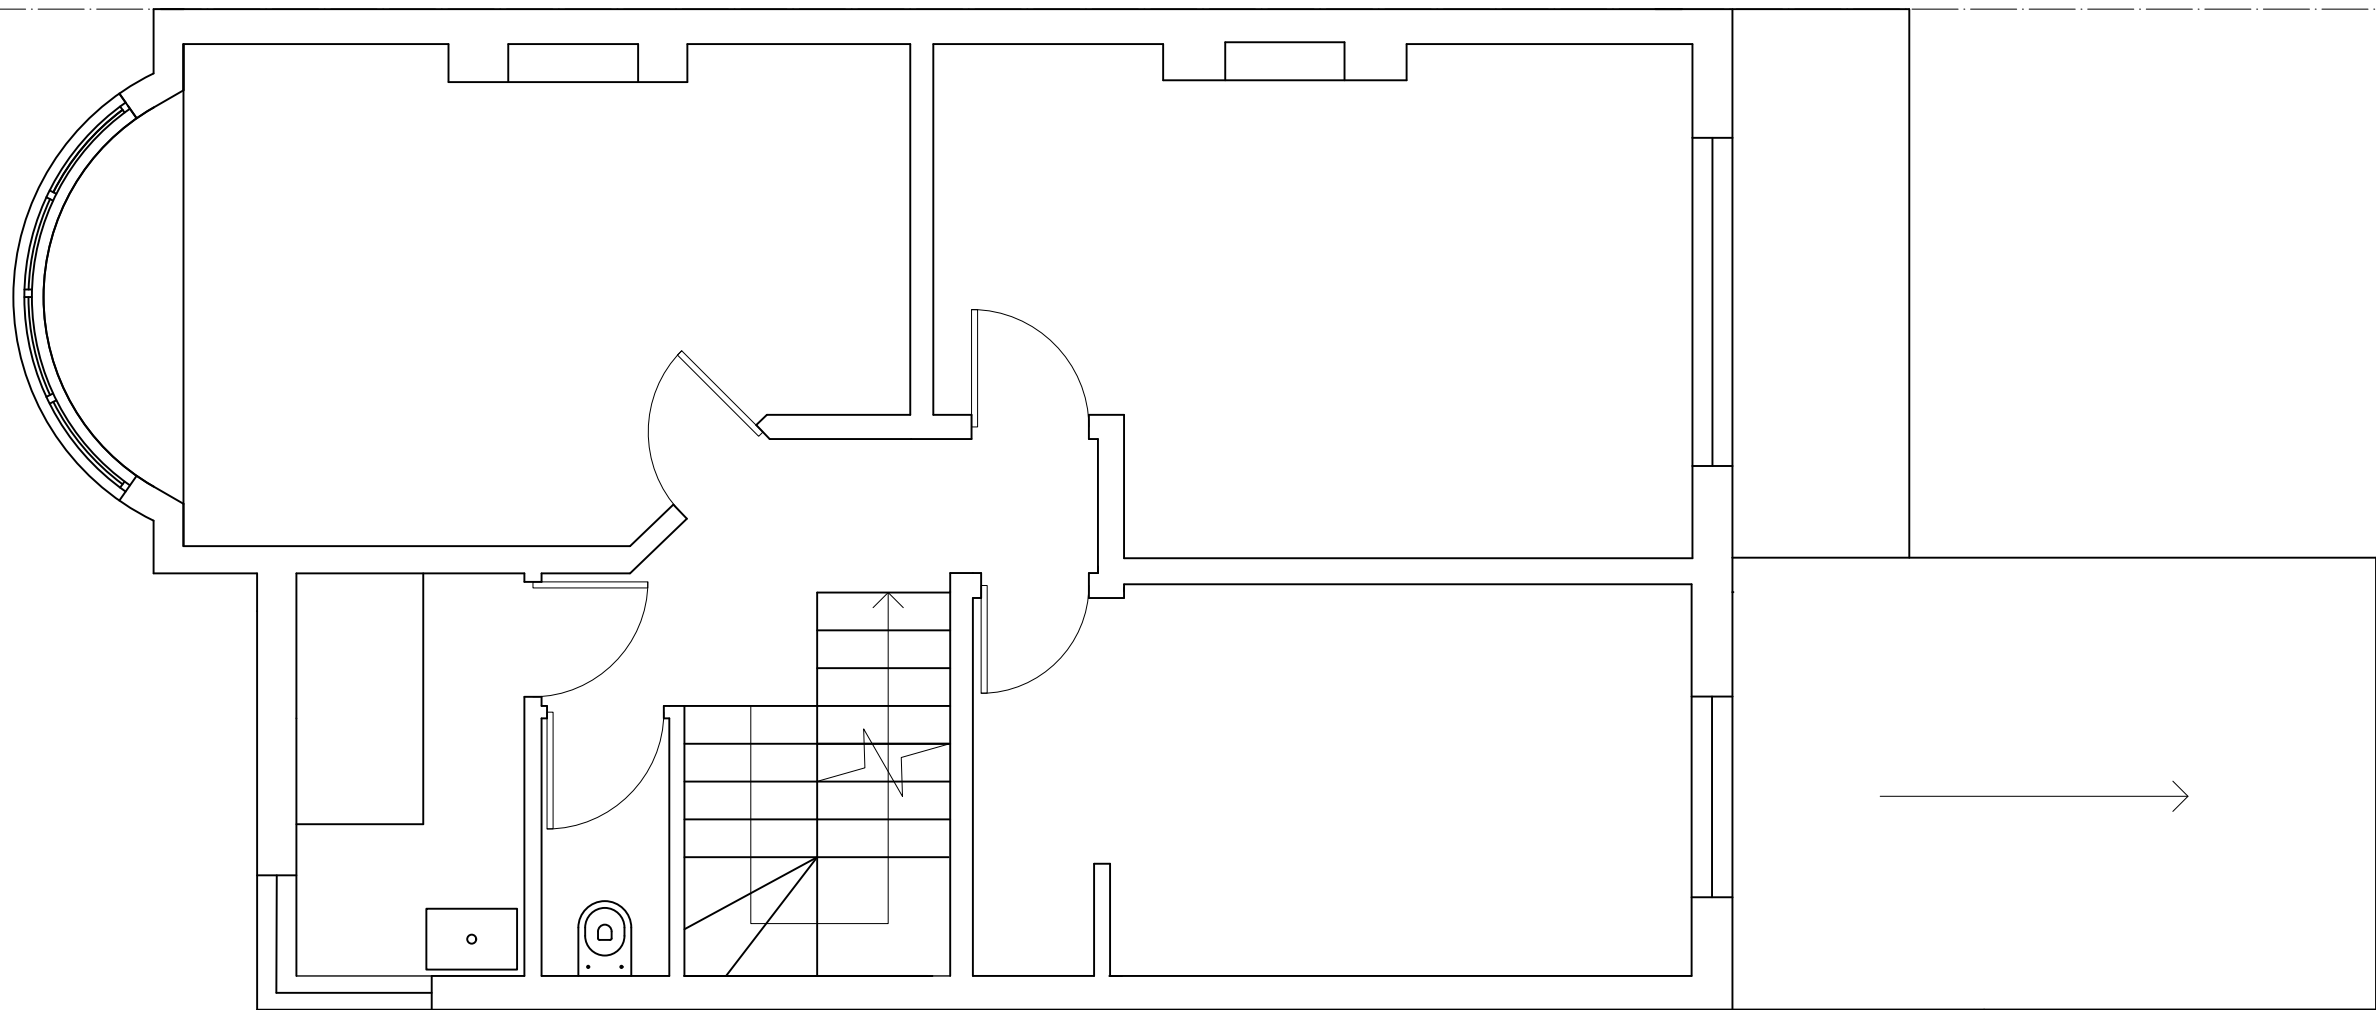


1 EXISTING FIRST FLOOR PLAN
21 Scale 1:50

GENERAL NOTES:


1. Do not scale from this drawing.
2. The Contractor is to check all dimensions on site. All dimensions must be checked and all discrepancies immediately verified by the Architect.
3. All dimensions in millimetres unless otherwise stated.
4. The Copyright of this drawing belongs to Virginia Barbisan.
No reproduction without permission
5. These drawings must be read in conjunction with both the project specification and the all drawings and specifications of Structural Engineer & M+E.



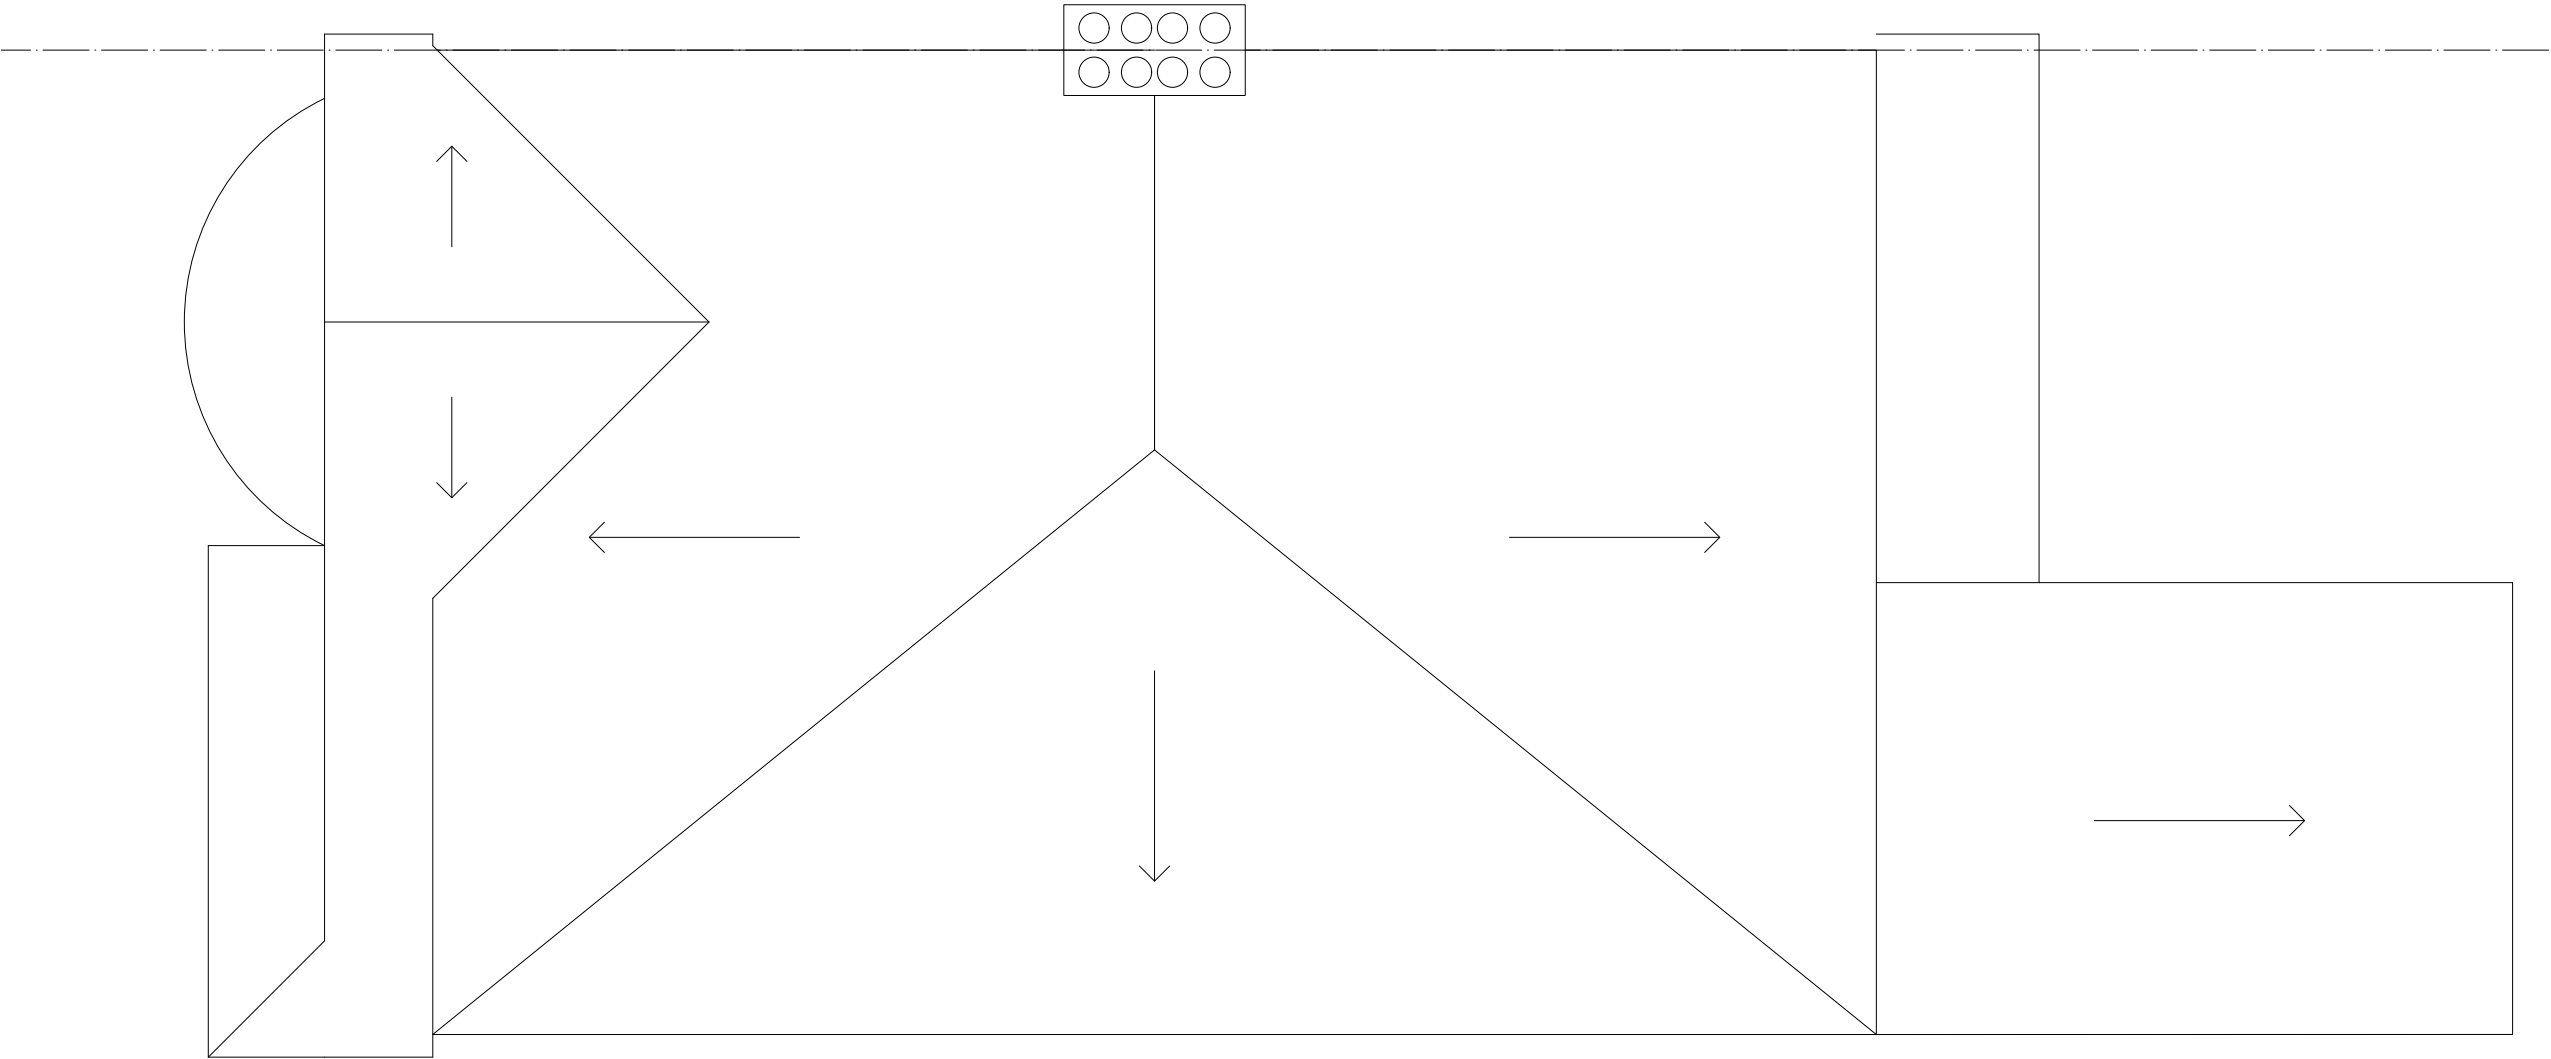 


1
22 EXISTING ROOF PLAN
Scale 1:50

- GENERAL NOTES:**
- 1. Do not scale from this drawing.
 - 2. The Contractor is to check all dimensions on site. All dimensions must be checked and all discrepancies immediately verified by the Architect.
 - 3. All dimensions in millimetres unless otherwise stated.
 - 4. The Copyright of this drawing belongs to Virginia Barbisan. No reproduction without permission.
 - 5. These drawings must be read in conjunction with both the project specification and the all drawings and specifications of Structural Engineer & M+E.

 


1 EXISTING FRONT ELEVATION
23 Scale 1:50

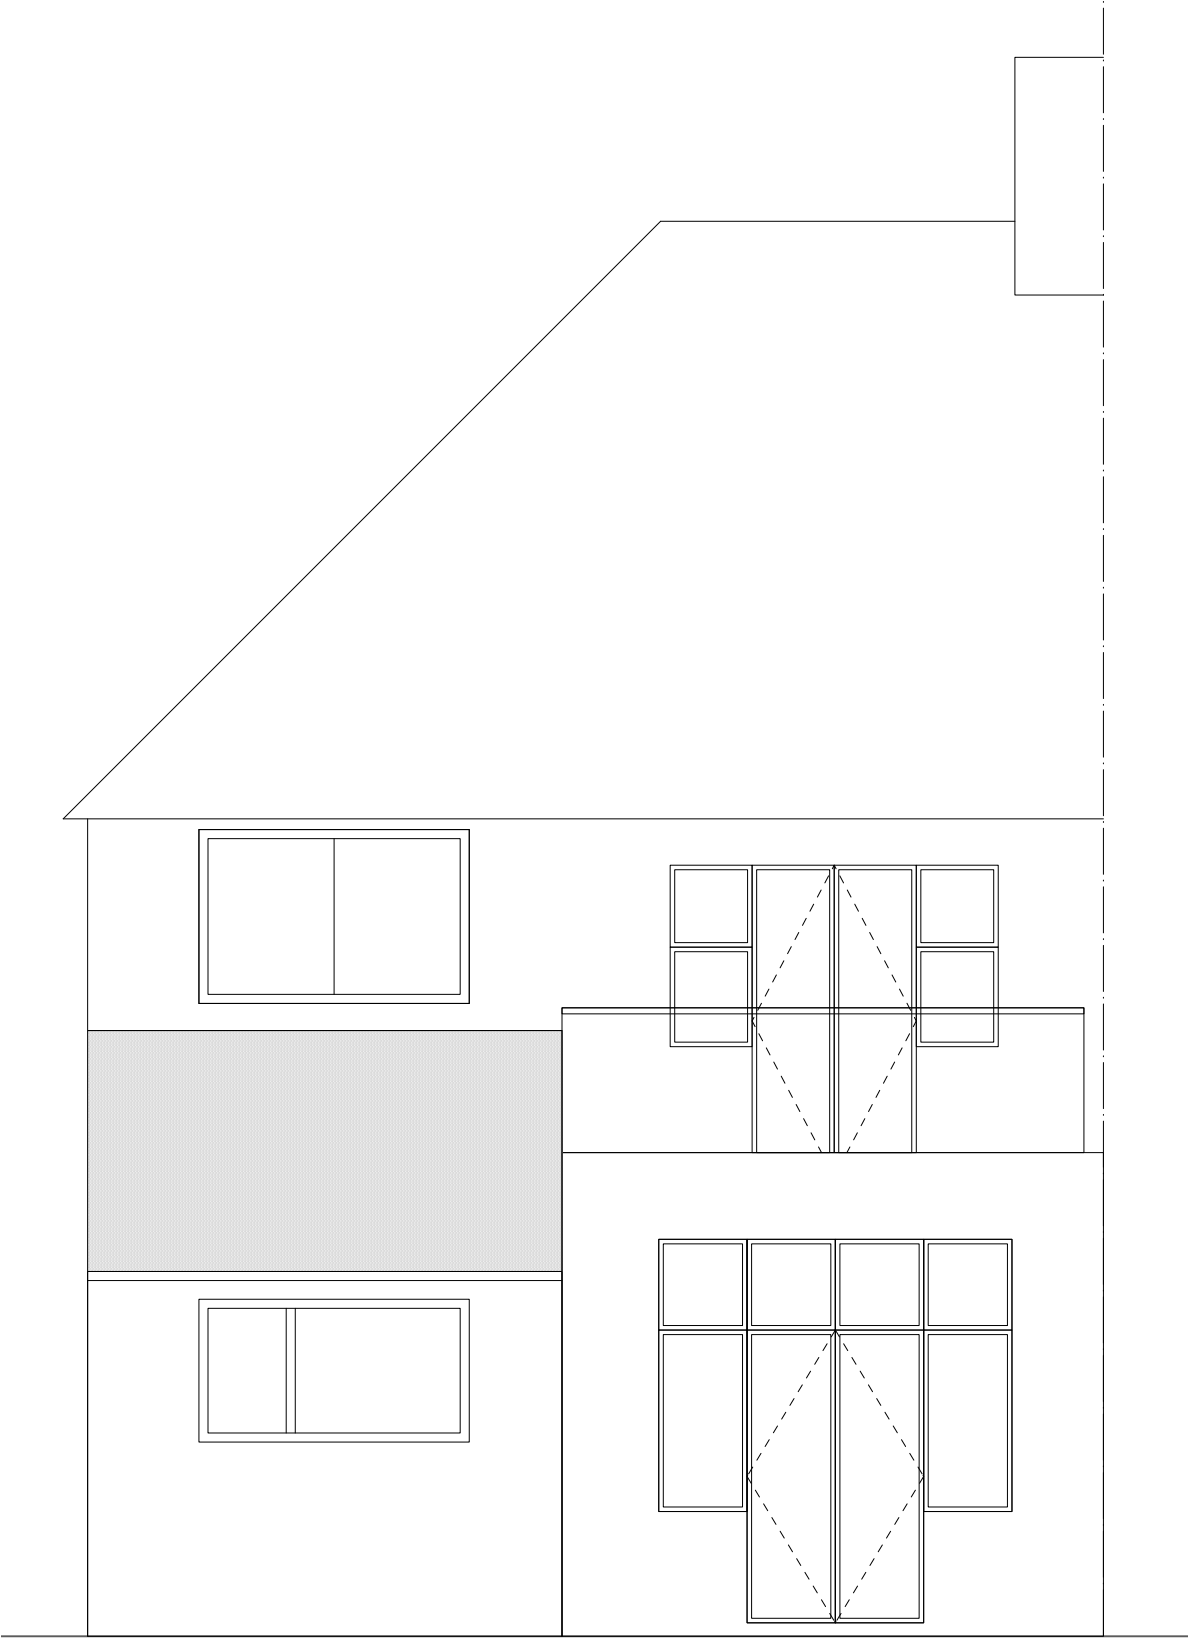

2 EXISTING REAR ELEVATION
23 Scale 1:50

- GENERAL NOTES:**
- 1. Do not scale from this drawing.
 - 2. The Contractor is to check all dimensions on site. All dimensions must be checked and all discrepancies immediately verified by the Architect.
 - 3. All dimensions in millimetres unless otherwise stated.
 - 4. The Copyright of this drawing belongs to Virginia Barbisan. No reproduction without permission.
 - 5. These drawings must be read in conjunction with both the project specification and the all drawings and specifications of Structural Engineer & M+E.

 

1 PROPOSED SIDE ELEVATION
24 Scale 1:50

GENERAL NOTES:
1. Do not scale from this drawing.
2. The Contractor is to check all dimensions on site. All dimensions must be checked and all discrepancies immediately verified by the Architect.
3. All dimensions in millimetres unless otherwise stated.
4. The Copyright of this drawing belongs to Virginia Barbisan. No reproduction without permission.
5. These drawings must be read in conjunction with both the project specification and the all drawings and specifications of Structural Engineer & M+E.