


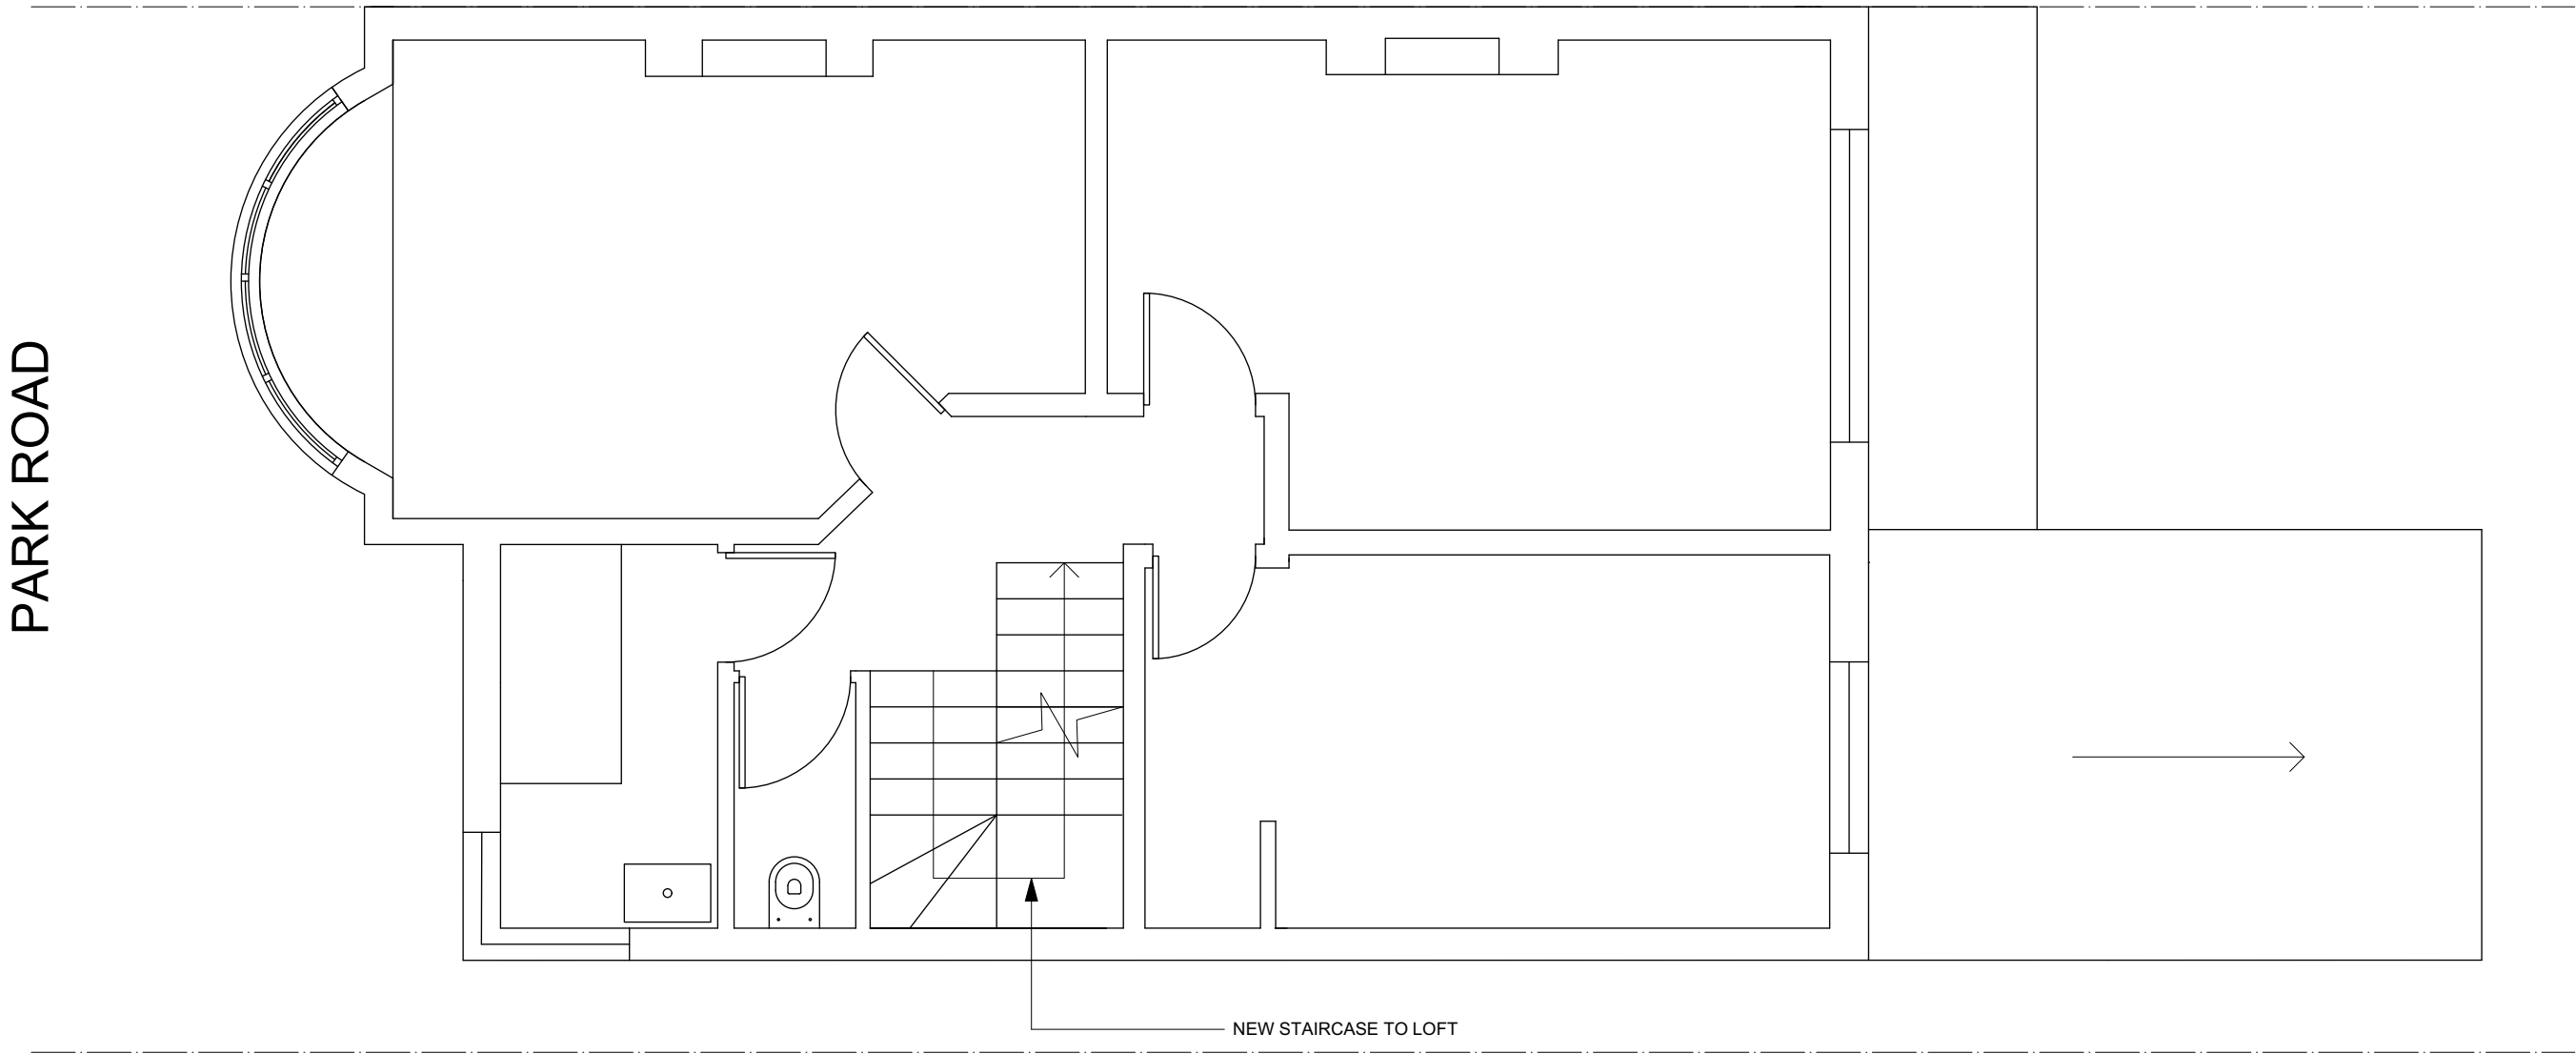
 
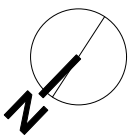


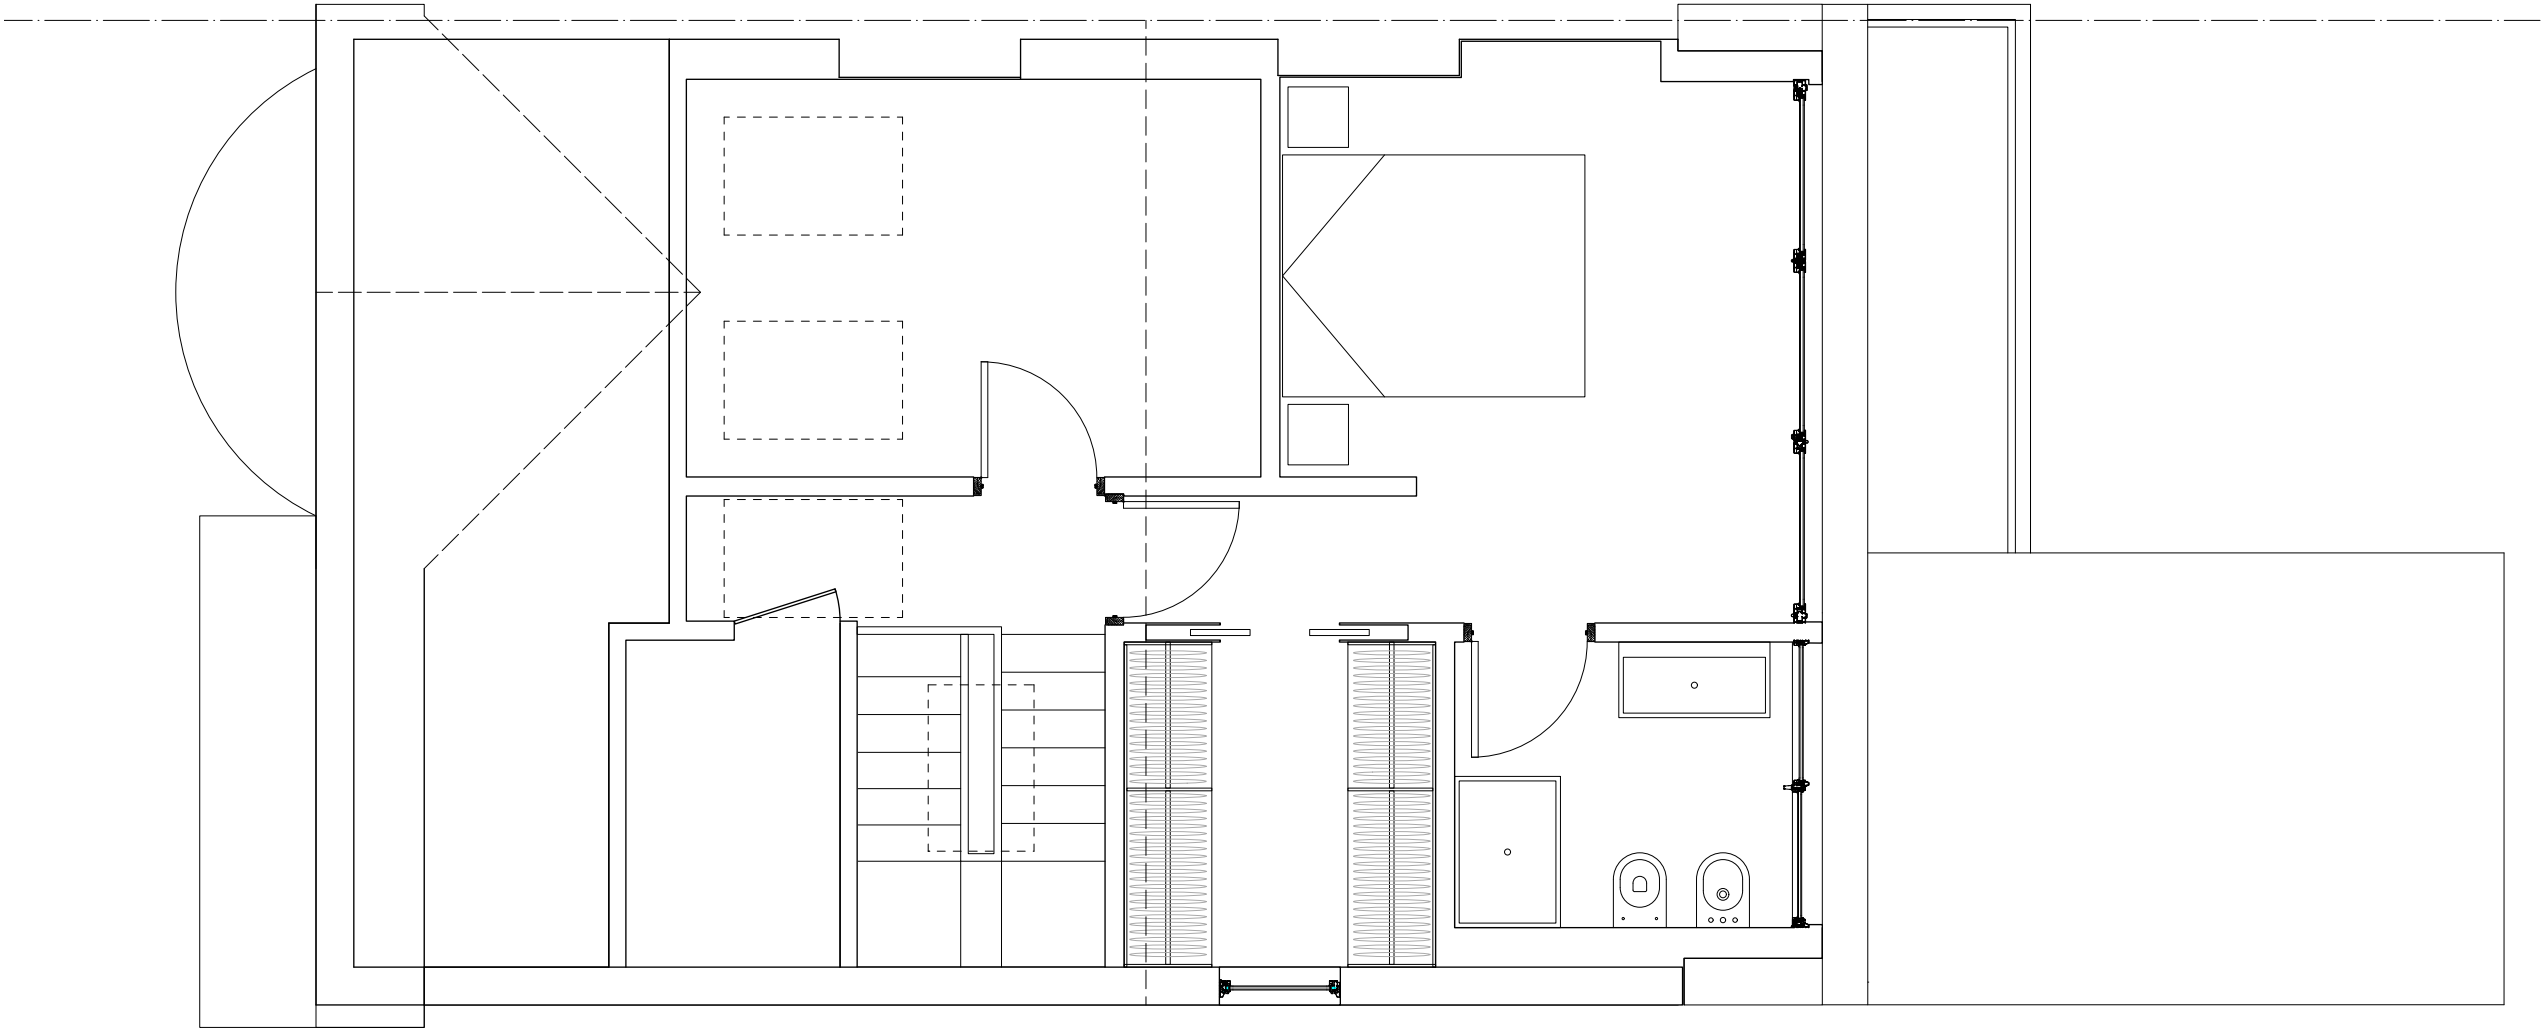

1 PROPOSED FIRST FLOOR PLAN
25 Scale 1:50



- GENERAL NOTES:**
1. Do not scale from this drawing.
 2. The Contractor is to check all dimensions on site. All dimensions must be checked and all discrepancies immediately verified by the Architect.
 3. All dimensions in millimetres unless otherwise stated.
 4. The Copyright of this drawing belongs to Virginia Barbisan. No reproduction without permission
 5. These drawings must be read in conjunction with both the project specification and the all drawings and specifications of Structural Engineer & M+E.

 

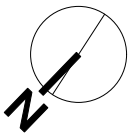



1
26 PROPOSED SECOND FLOOR PLAN
Scale 1:50

- GENERAL NOTES:**
- 1. Do not scale from this drawing.
 - 2. The Contractor is to check all dimensions on site. All dimensions must be checked and all discrepancies immediately verified by the Architect.
 - 3. All dimensions in millimetres unless otherwise stated.
 - 4. The Copyright of this drawing belongs to Virginia Barbisan. No reproduction without permission.
 - 5. These drawings must be read in conjunction with both the project specification and the all drawings and specifications of Structural Engineer & M+E.

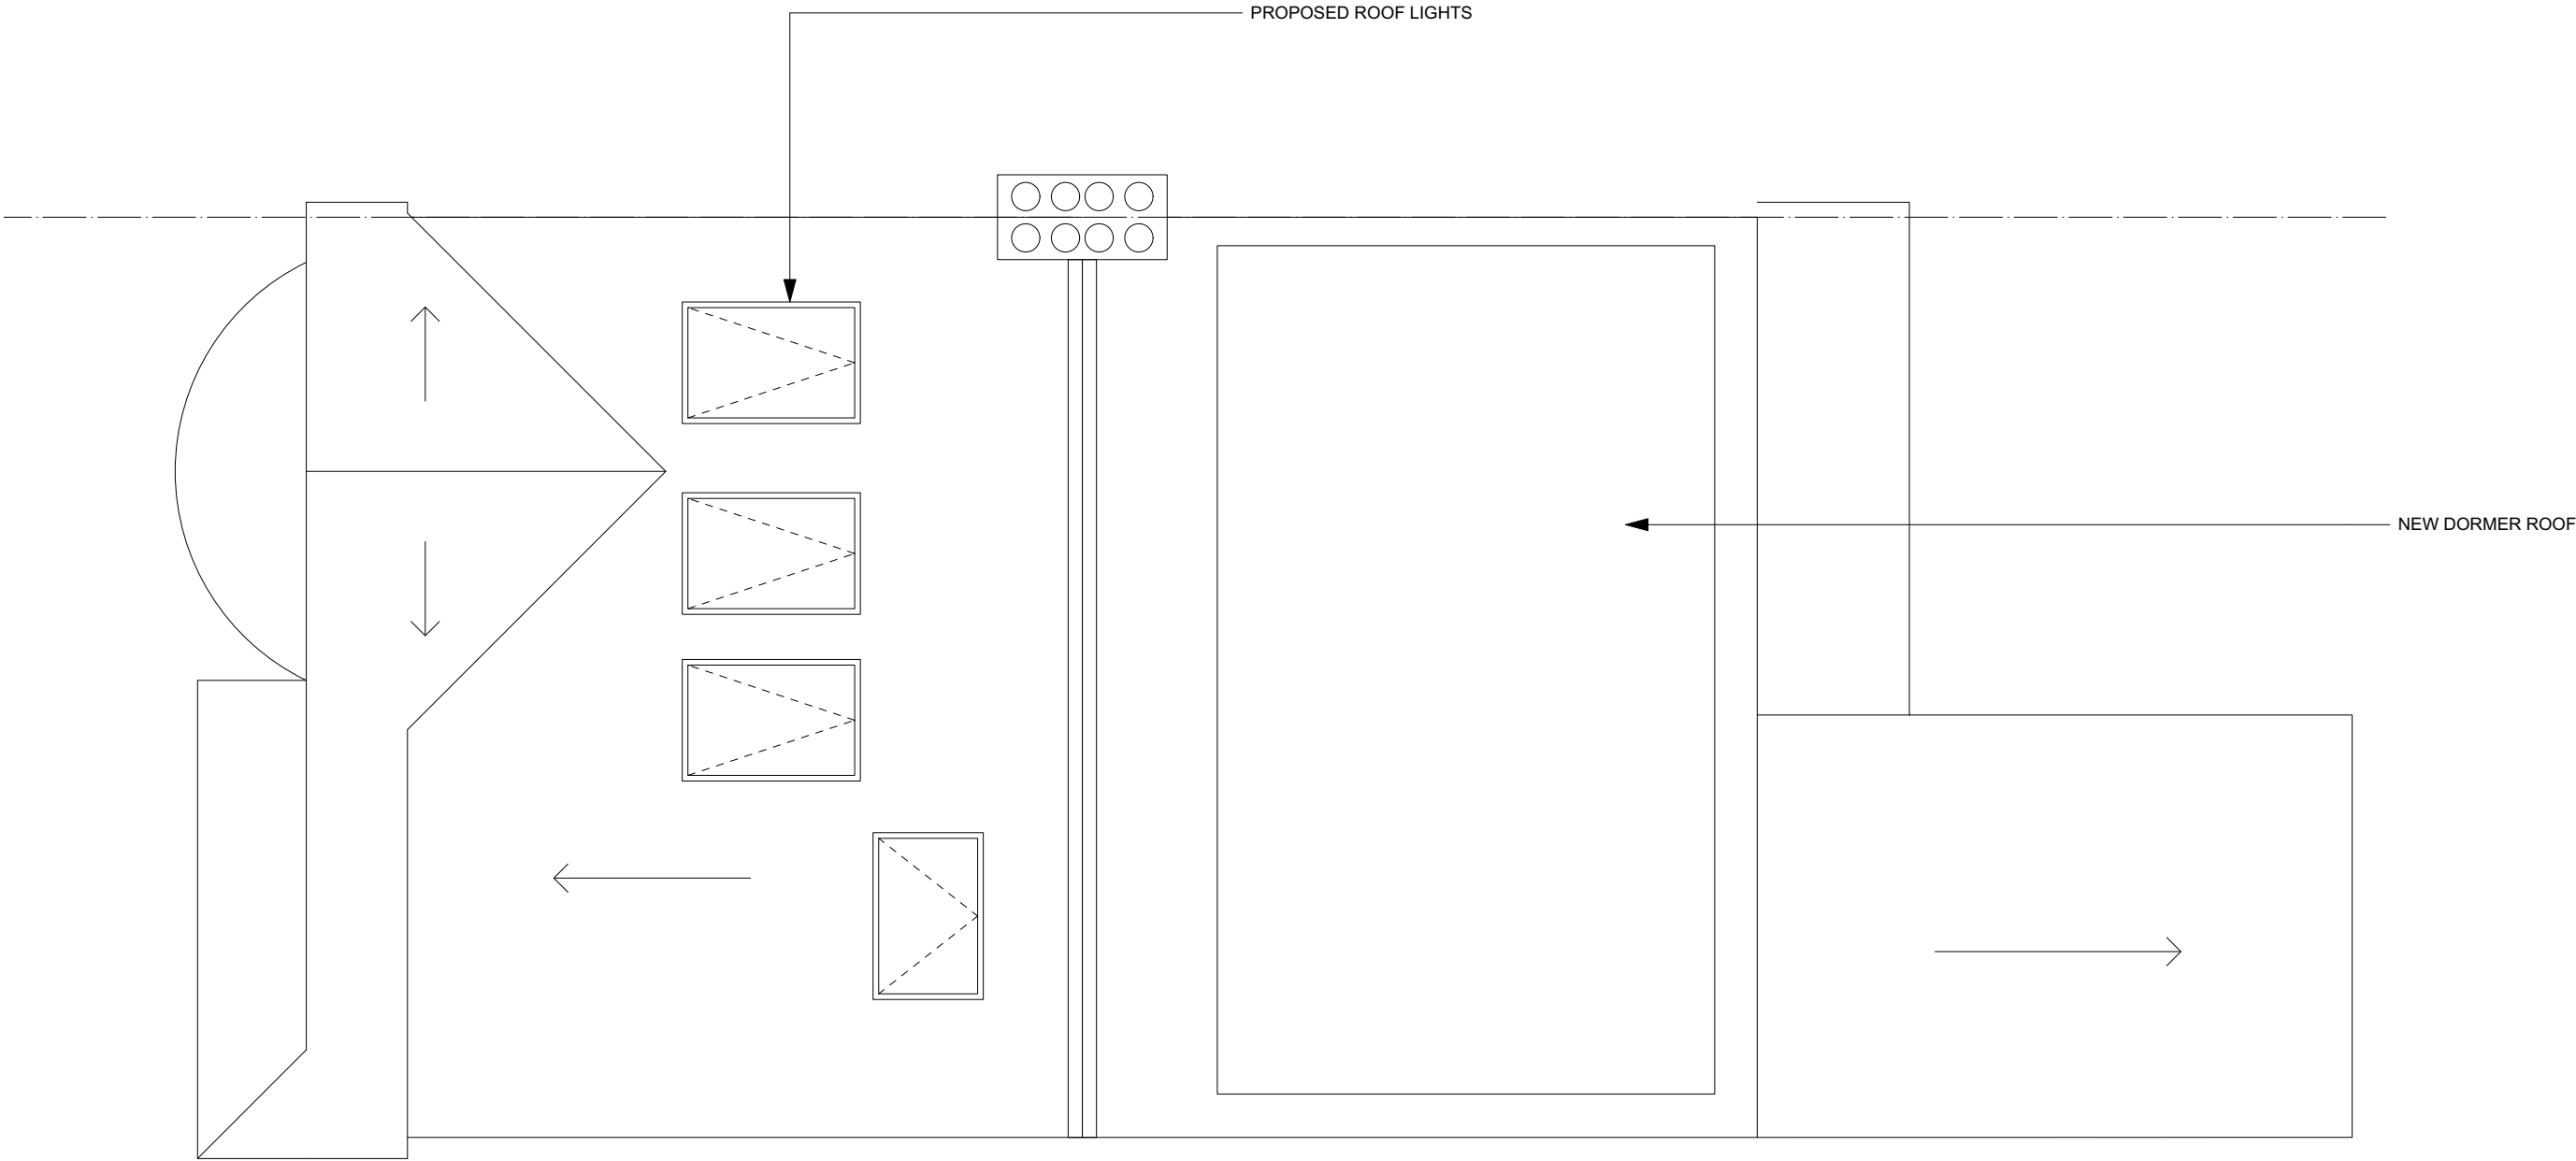 

1 PROPOSED ROOF PLAN
27 Scale 1:50

- GENERAL NOTES:**
- 1. Do not scale from this drawing.
 - 2. The Contractor is to check all dimensions on site. All dimensions must be checked and all discrepancies immediately verified by the Architect.
 - 3. All dimensions in millimetres unless otherwise stated.
 - 4. The Copyright of this drawing belongs to Virginia Barbisan. No reproduction without permission.
 - 5. These drawings must be read in conjunction with both the project specification and the all drawings and specifications of Structural Engineer & M+E.

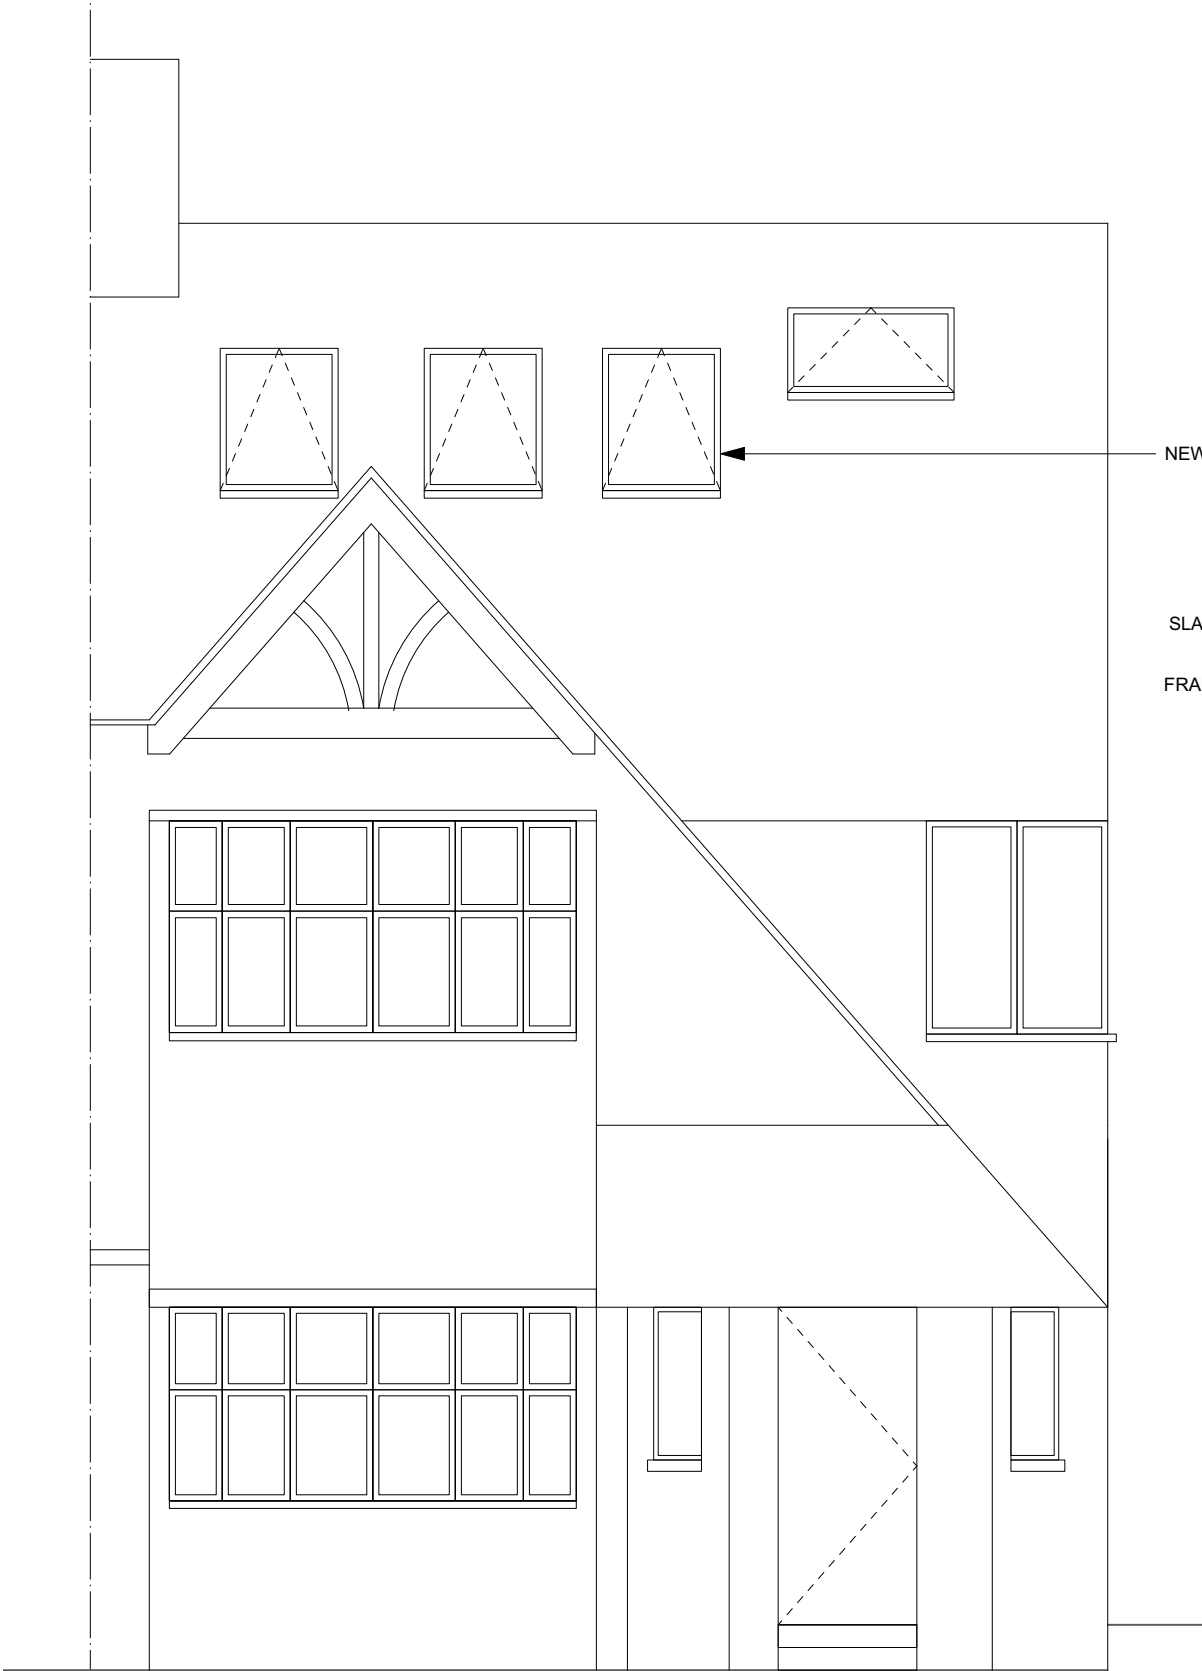 


NEW TOP HUNG ROOFLIGHTS TO FRONT

SLATE TILE TYPE CLADDING TO NEW DORMER

FRAMELESS GLASS JULIET BALCONY 1100MM HIGH

1 PROPOSED FRONT ELEVATION
28 Scale 1:50


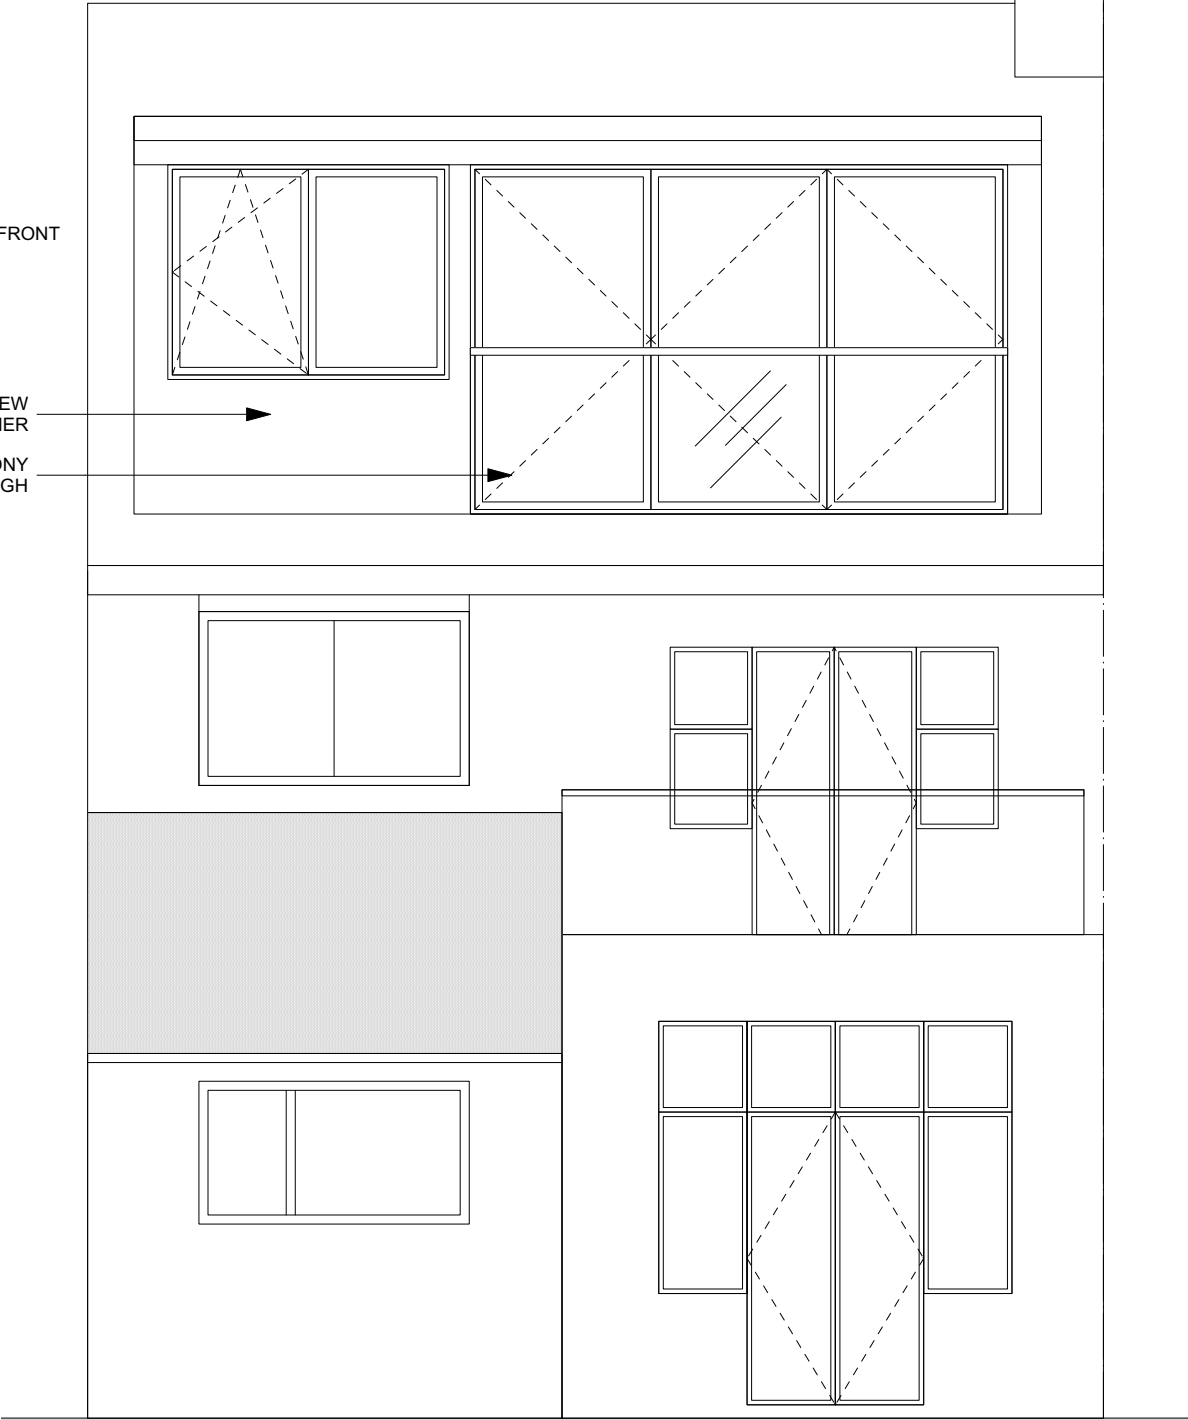


2 PROPOSED REAR ELEVATION
28 Scale 1:50

GENERAL NOTES:

1. Do not scale from this drawing.
2. The Contractor is to check all dimensions on site. All dimensions must be checked and all discrepancies immediately verified by the Architect.
3. All dimensions in millimetres unless otherwise stated.
4. The Copyright of this drawing belongs to Virginia Barbisan. No reproduction without permission.
5. These drawings must be read in conjunction with both the project specification and the all drawings and specifications of Structural Engineer & M+E.



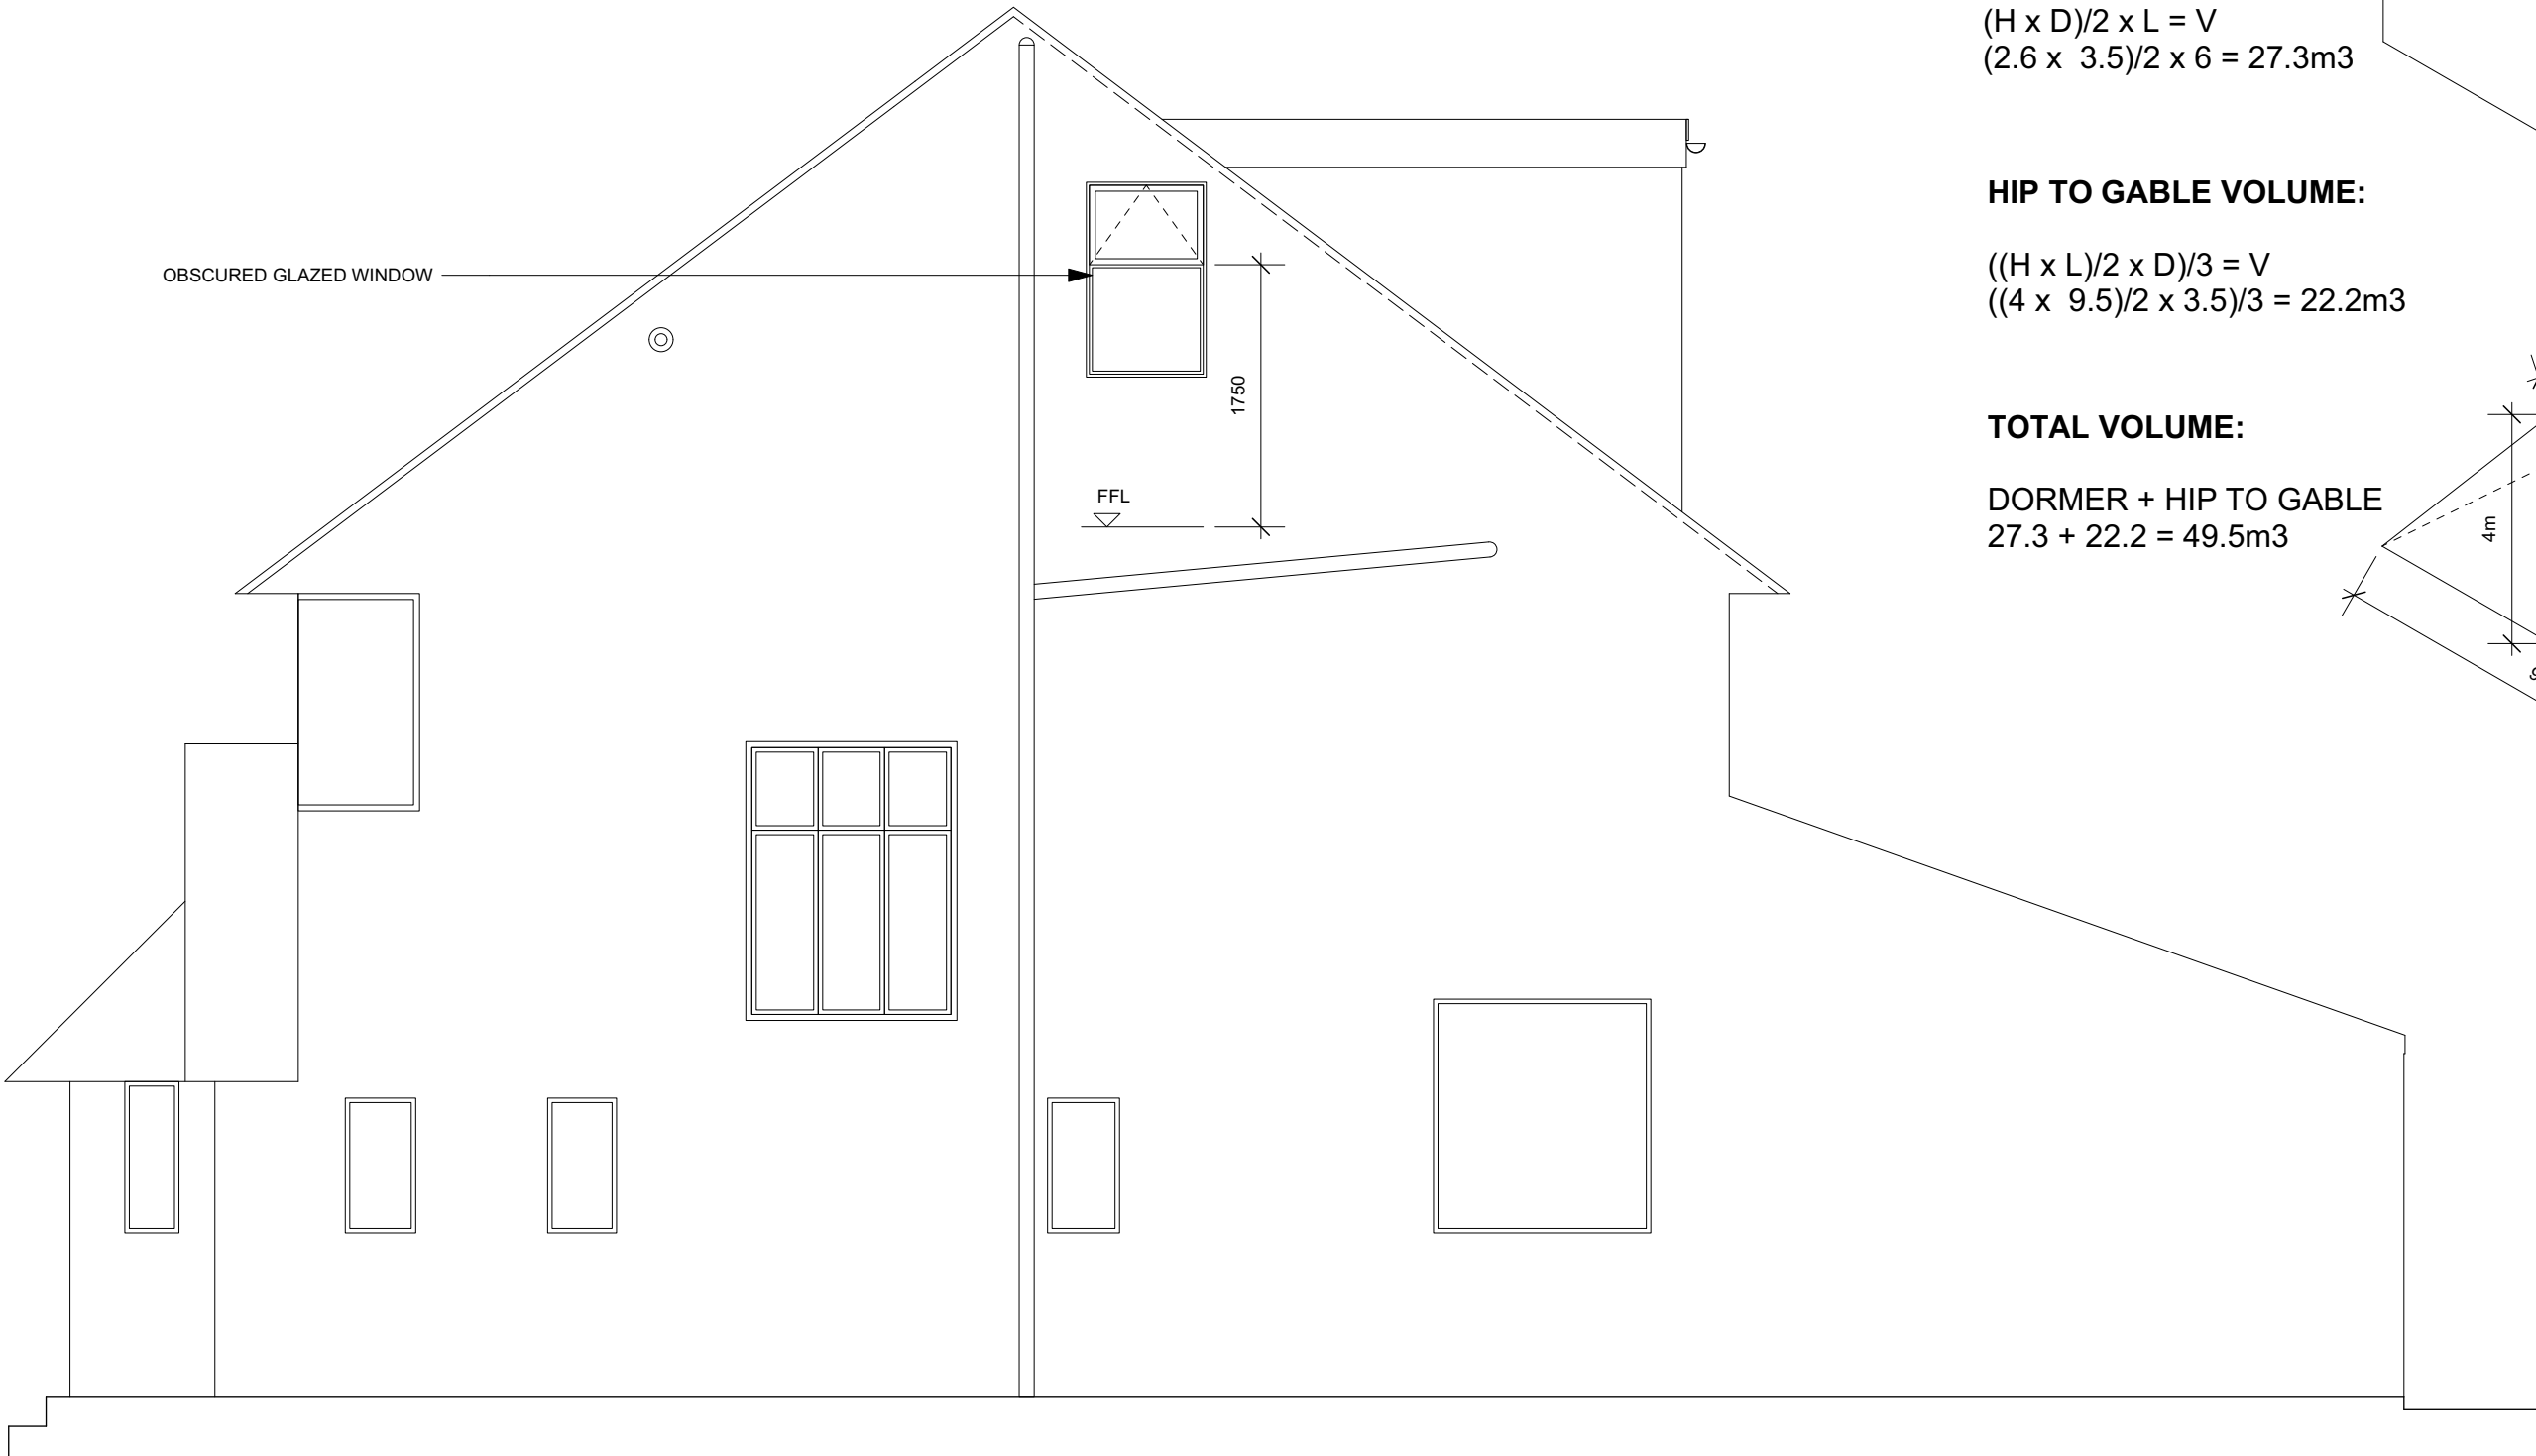 

DORMER VOLUME:



$$(H \times D)/2 \times L = V$$
$$(2.6 \times 3.5)/2 \times 6 = 27.3m^3$$

HIP TO GABLE VOLUME:

$$((H \times L)/2 \times D)/3 = V$$
$$((4 \times 9.5)/2 \times 3.5)/3 = 22.2m^3$$

TOTAL VOLUME:

DORMER + HIP TO GABLE
 $27.3 + 22.2 = 49.5m^3$

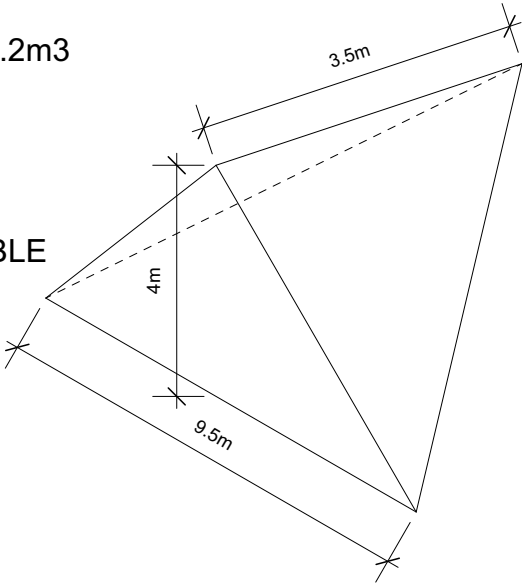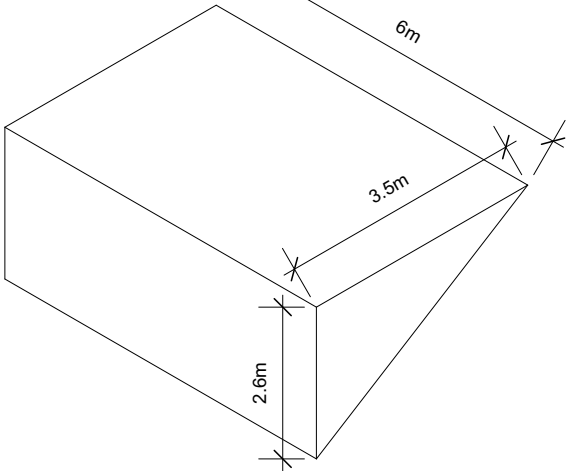

GENERAL NOTES:

1. Do not scale from this drawing.
2. The Contractor is to check all dimensions on site. All dimensions must be checked and all discrepancies immediately verified by the Architect.
3. All dimensions in millimetres unless otherwise stated.
4. The Copyright of this drawing belongs to Virginia Barbisan. No reproduction without permission.
5. These drawings must be read in conjunction with both the project specification and the all drawings and specifications of Structural Engineer & M+E.

1 PROPOSED SIDE ELEVATION
29 Scale 1:50