




- notes:
- DO NOT SCALE FROM THIS DRAWING - USE FIGURED DIMENSIONS ONLY.
 - TO BE READ IN CONJUNCTION WITH ALL OTHER CONSULTANTS / SPECIALISTS DRAWINGS. REPORT ANY DISCREPANCIES BEFORE AFFECTED WORK COMMENCES.
 - ALL SETTING OUT DIMENSIONS TO BE CHECKED ON SITE BY CONTRACTOR BEFORE WORK COMMENCES.

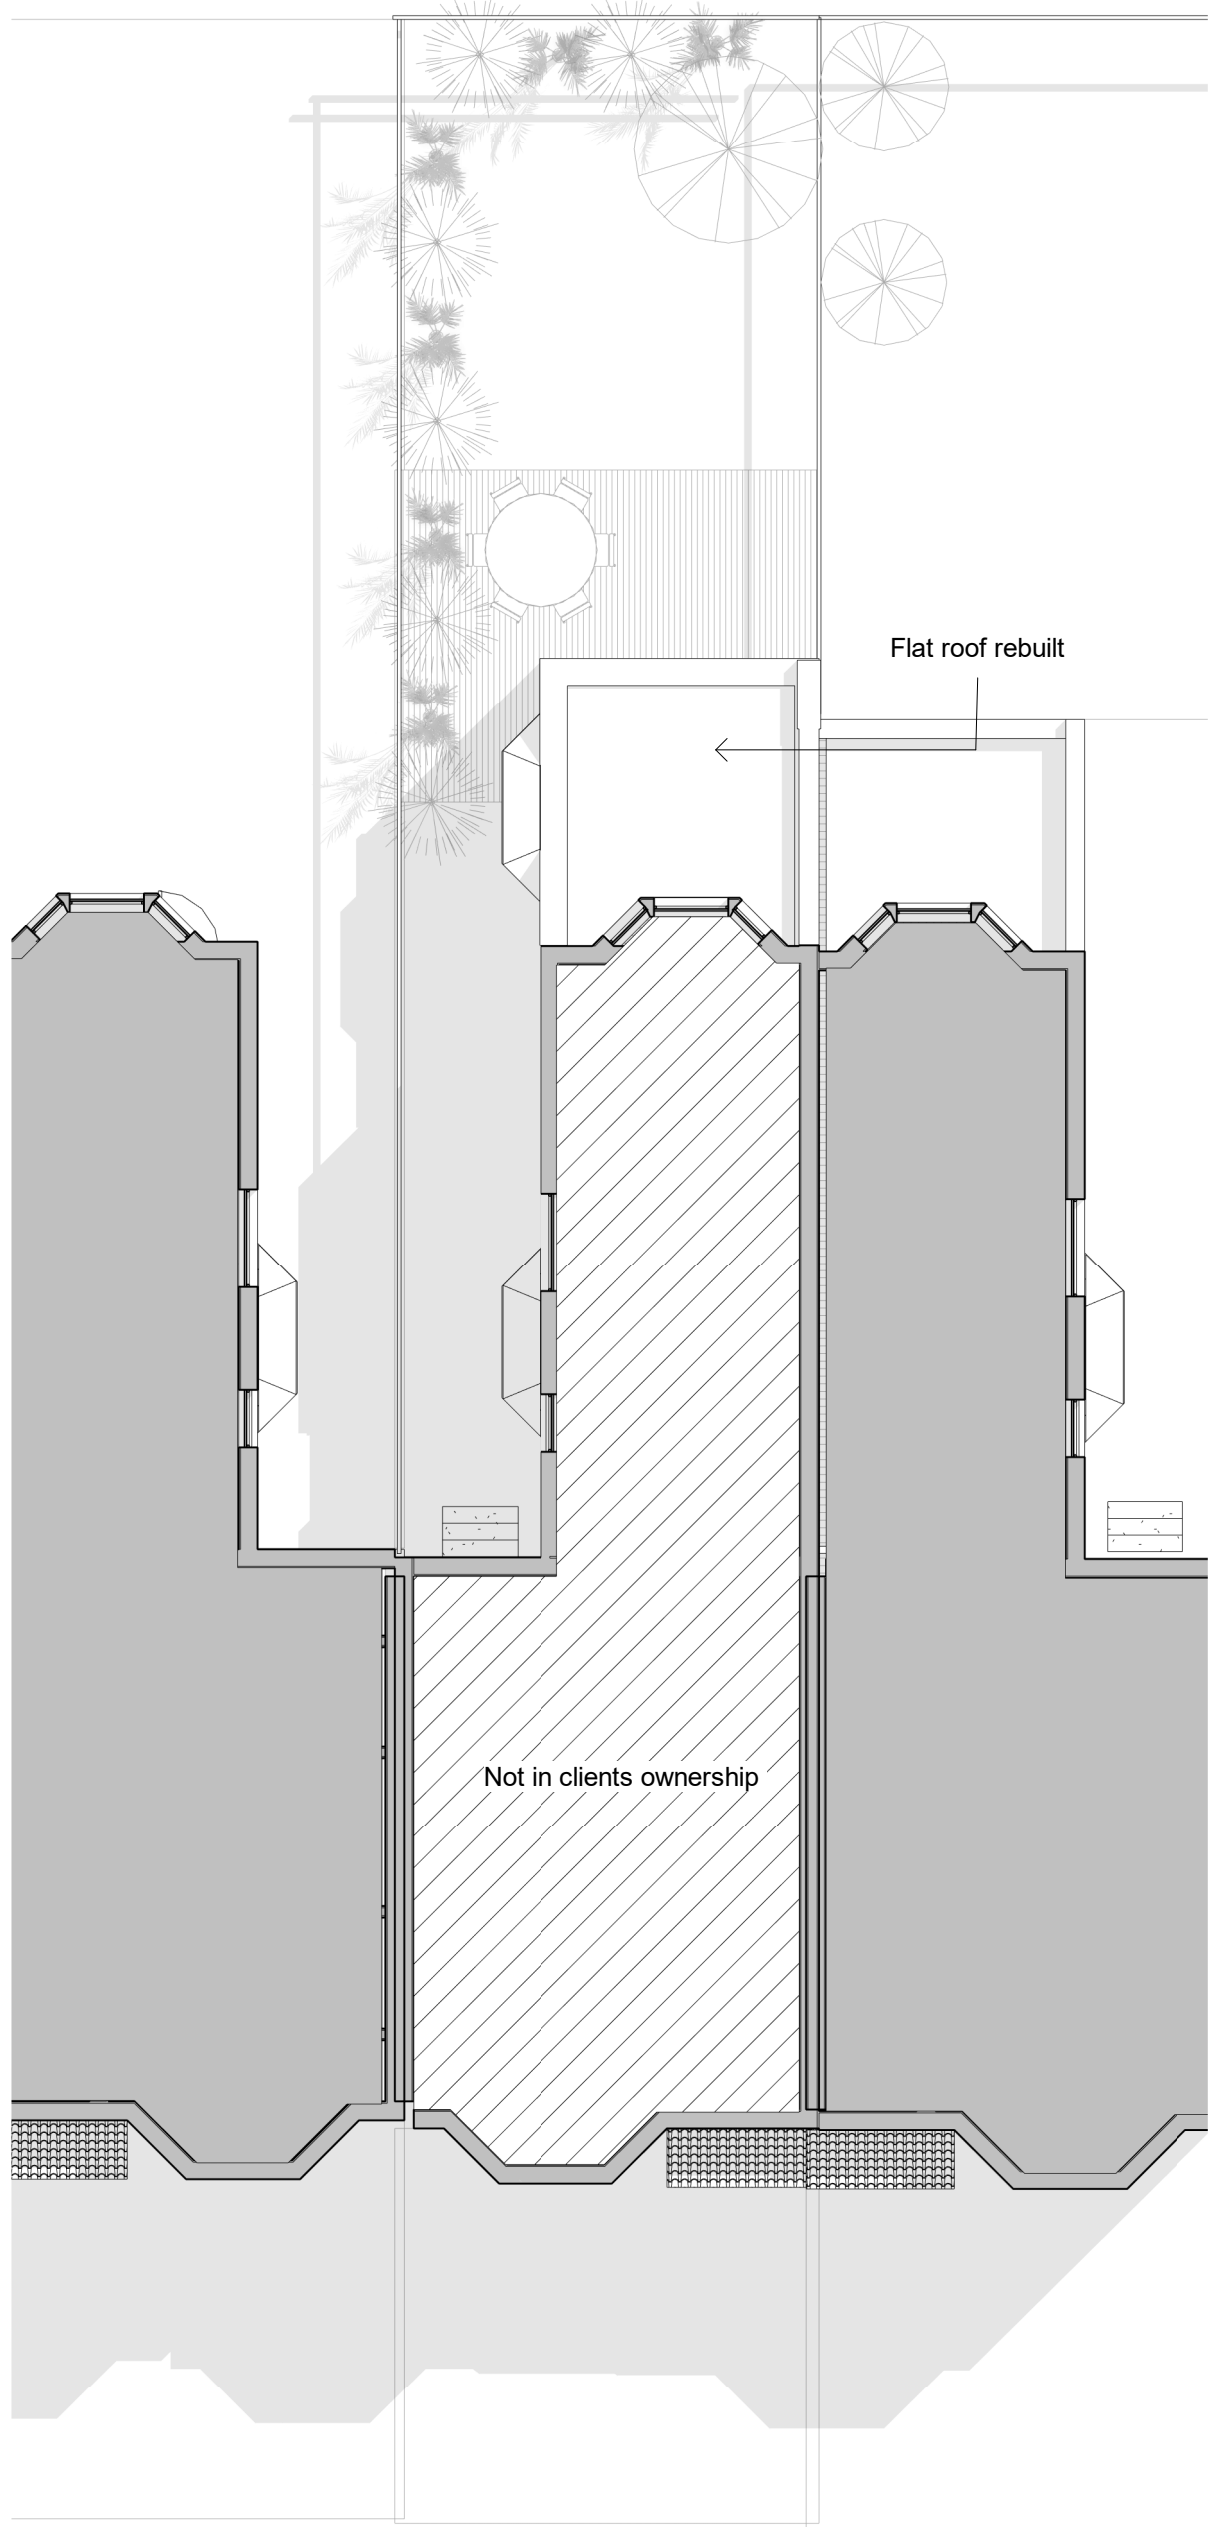


First Floor Floor Level
1 : 100

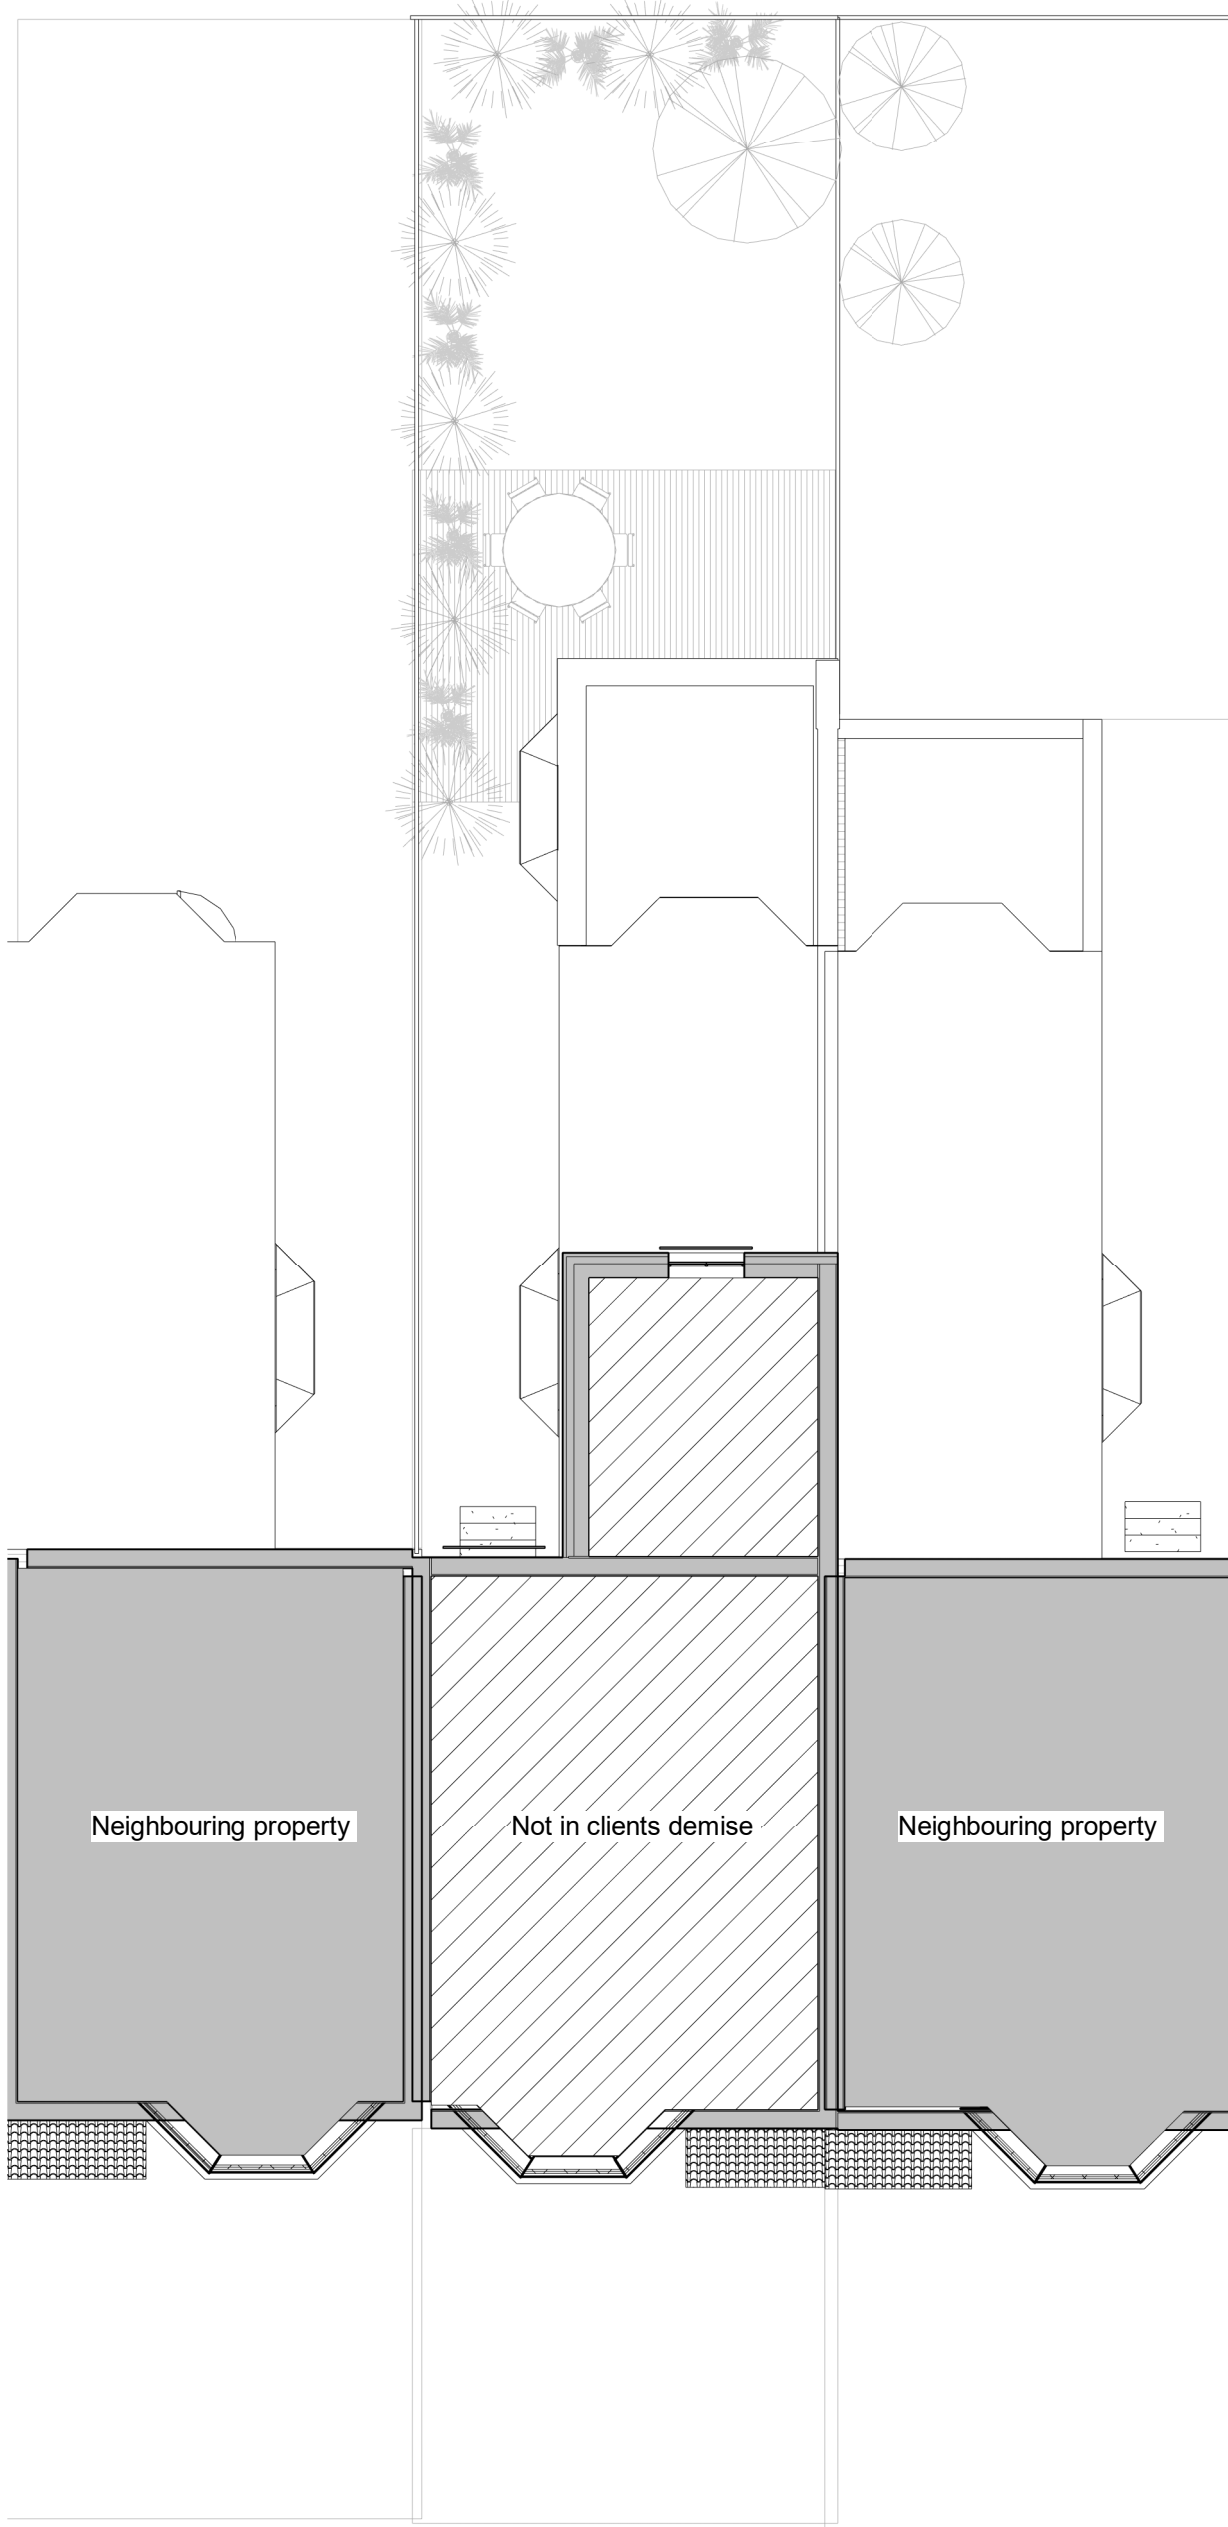

Second Floor Level
1 : 100

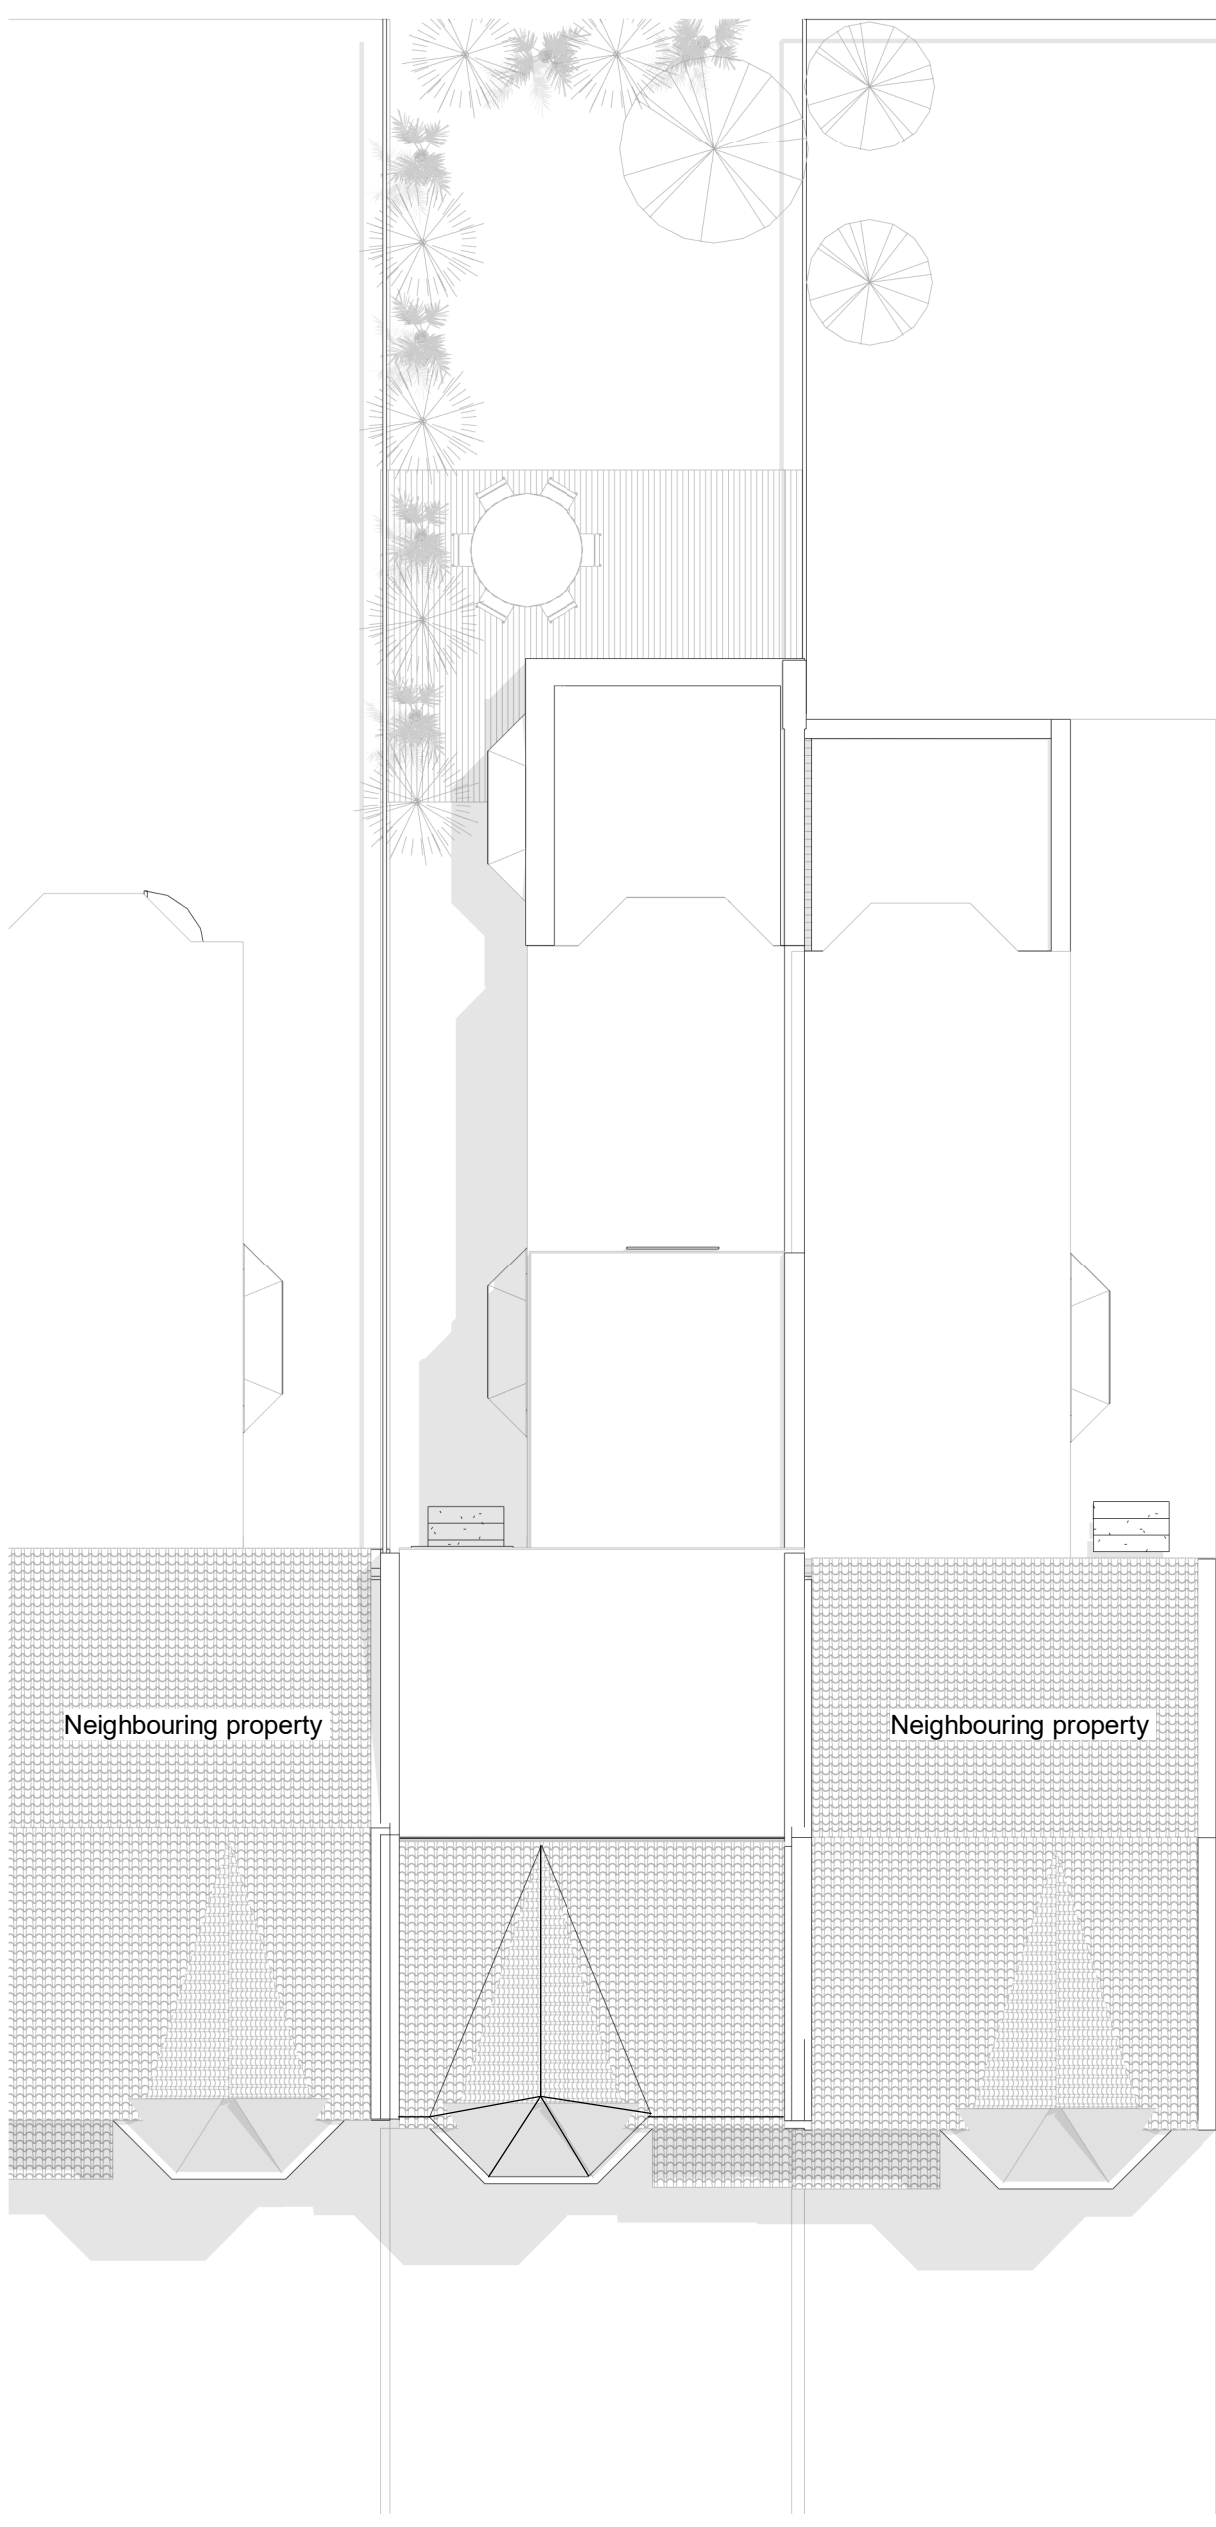

Roof Level Plan
1 : 100

 

REVISIONS | 1 Issued for information

10.10.2022

DATE, DRAWN: CHECK

CLIENT	Owner
PROJECT	87 Warham Road
TITLE	Proposed First, Second and Roof Plan
NUMBER	2211_P116
REVISION	1
STATUS	Planning
SCALE	1 : 100 @ A1
DATE	08/11/22
DRAWN BY	CG
CHECKED BY	Checker