



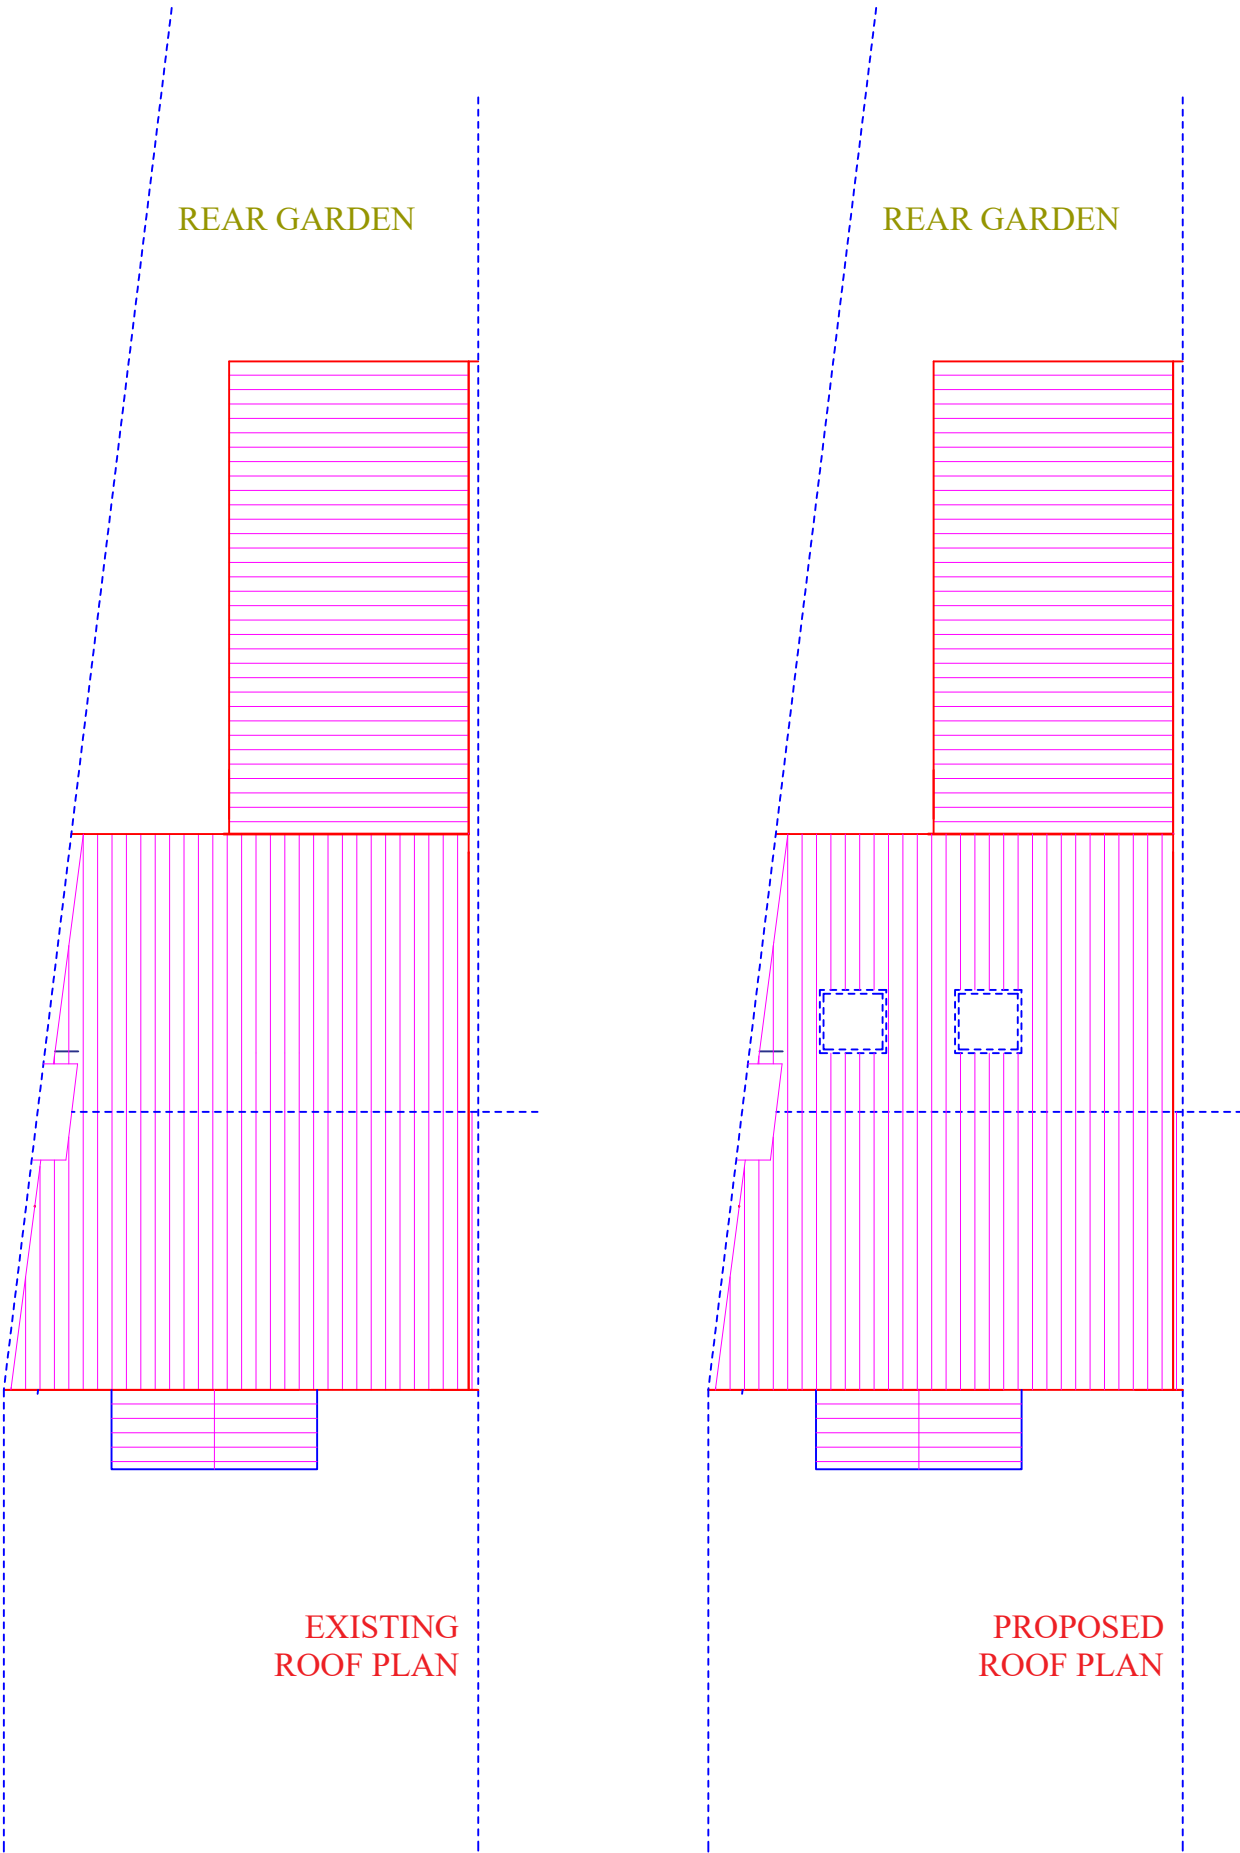

ROOF PLAN

 

ISSUE	DATE	INITIALS	GRID REF	DESCRIPTION
CHECKED				CHECKED
DATE				DATE
PROJECT:				
75 GLADSTONE AVENUE				
N22 6JY				
CLIENT				SCALE
Mrs Noorjahan Begum				PLANNING 1:100 @ A3
DWG NO:			DATE	ISSUE
TA/75/23/5			MAY 2023	A

NOTE:

PLEASE NOTE THAT BEFORE BUILDING WORKS COMMENCES IT IS THE RESPONSIBILITY OF BUILDER OR OWNER TO SERVE PARTY WALL NOTICES TO ALL NEIGHBOURS

DIMENSIONS: ALL DIMENSIONS TO BE CHECKED ON SITE. CONTRACTOR TO CHECK SITE THOROUGHLY BEFORE WORK STARTS & REPORT ANY DISCREPANCIES.

LEGEND

SD = SMOKE DETECTOR WITH SOUNDER

EL = EMERGENCY LIGHTING TO BS5266: Part 1 1988

HD = HEAT DETECTOR

FD30 = 30 MINUTE FIRE RESISTING DOOR AND FRAME

FD20 = 20 MINUTE FIRE RESISTING DOOR AND FRAME

SS = SMOKE SEALS FITTED TO PERIMETER OF DOOR

SC = SELF CLOSING DEVICE