




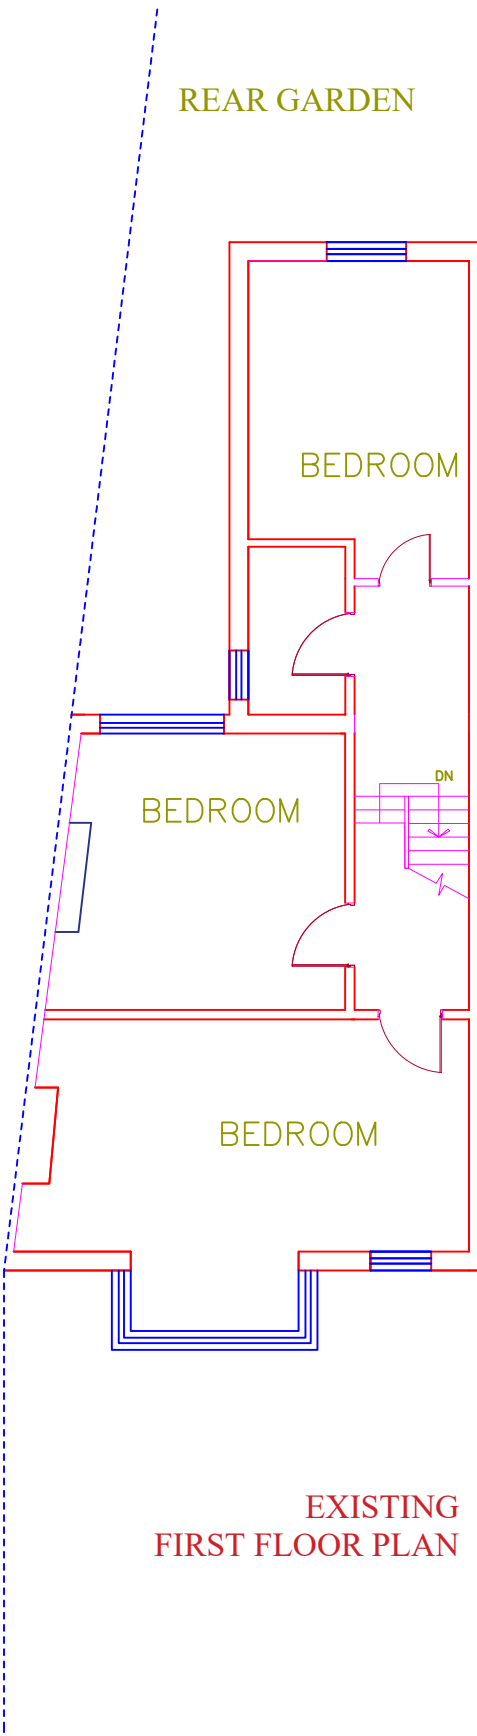


EXISTING
FIRST FLOOR PLAN

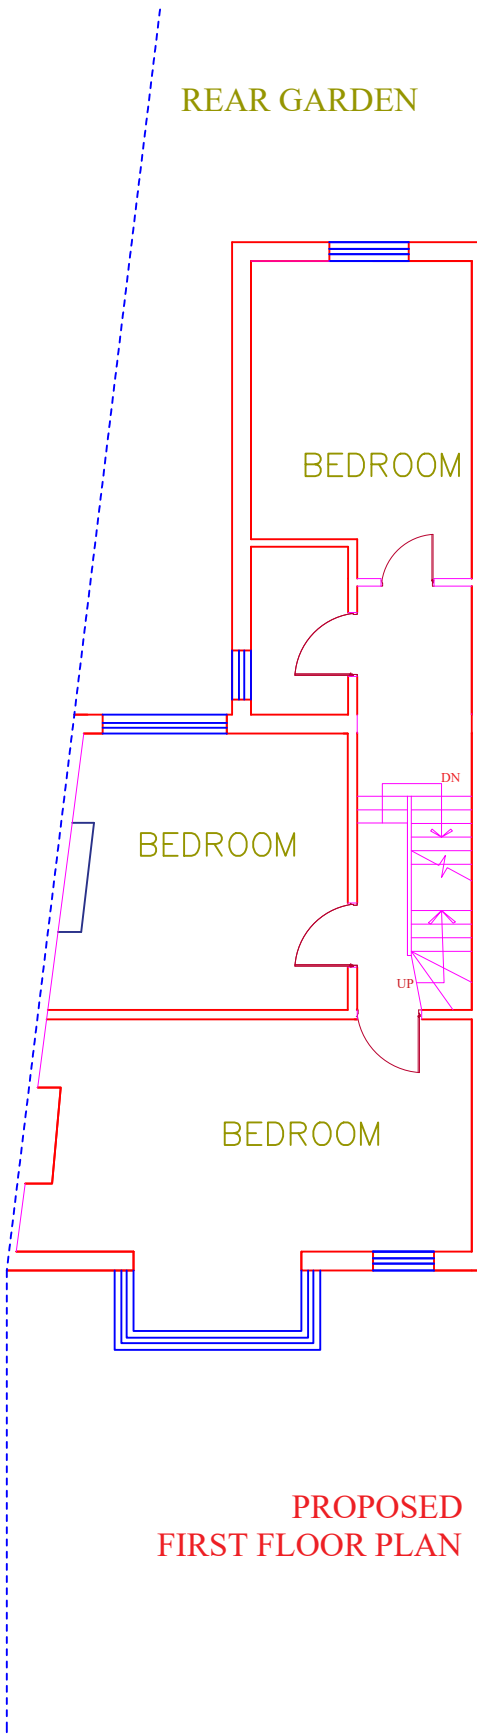

PROPOSED
FIRST FLOOR PLAN

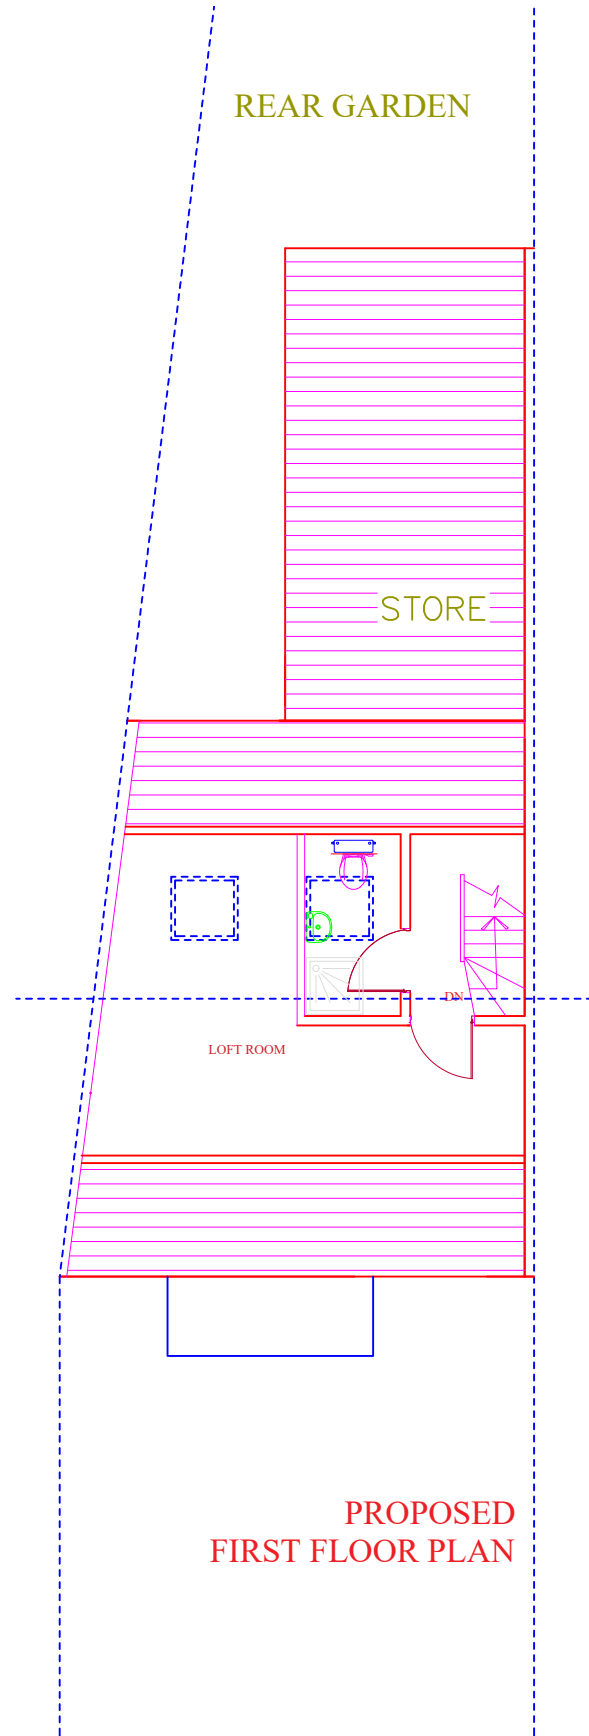

PROPOSED
FIRST FLOOR PLAN

 

ISSUE	DATE	INITIALS	GRID REF	DESCRIPTION
CHECKED				CHECKED
DATE				DATE
PROJECT:				
75 GLADSTONE AVENUE				
N22 6JY				
SCALE:				PLANNING 1:100@A3
CLIENT		DATE		
Mrs Noorjahan Begum		MAY 2023		
DWG NO:			ISSUE	
TA/75/23/3			A	

NOTE:

PLEASE NOTE THAT BEFORE BUILDING WORKS COMMENCES IT IS THE RESPONSIBILITY OF BUILDER OR OWNER TO SERVE PARTY WALL NOTICES TO ALL NEIGHBOURS

DIMENSIONS:
ALL DIMENSIONS TO BE CHECKED ON SITE.
CONTRACTOR TO CHECK SITE THOROUGHLY BEFORE WORK STARTS & REPORT ANY DISCREPANCIES.

LEGEND

- SD = SMOKE DETECTOR WITH SOUNDER
- ED = EMERGENCY LIGHTING TO BS5266: Part 1 1988
- HD = HEAT DETECTOR
- FD30 = 30 MINUTE FIRE RESISTING DOOR AND FRAME
- FD20 = 20 MINUTE FIRE RESISTING DOOR AND FRAME
- SS = SMOKE SEALS FITTED TO PERIMETER OF DOOR
- SC = SELF CLOSING DEVICE