


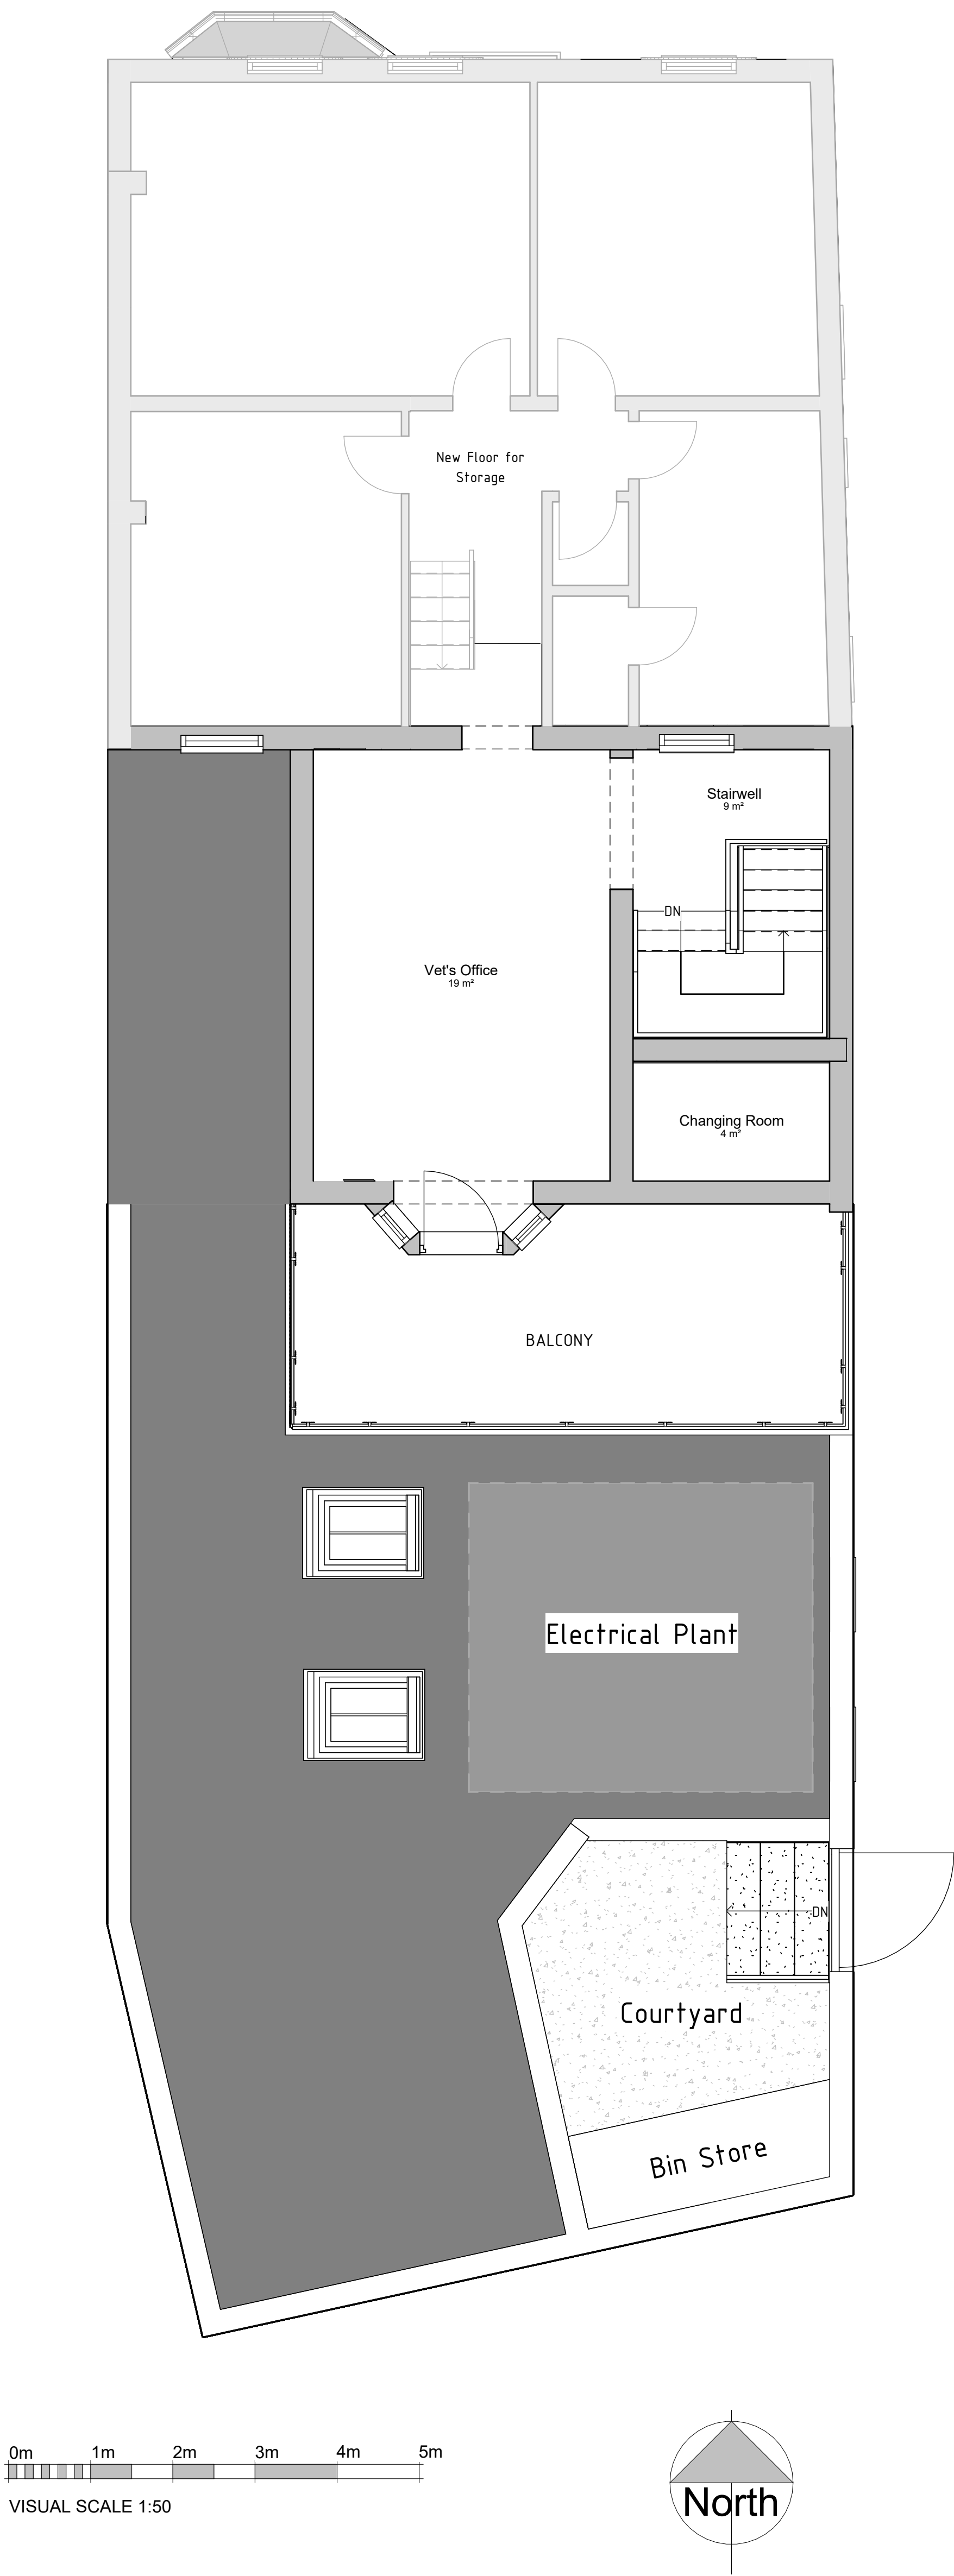

11 King Court
Willie Snaith Road
Newmarket, Suffolk
CB8 7SG, England

T. +44(0)1638 560343
W. www.acdprojects.com
E. enquiries@acdprojects.com

A1

Original Sheet Size
STATUS
Planning



PROJECT
**Proposed Extension/ renovation of
existing buildings into new veterinary
facility**
178 Park Rd, London, N8 8JT

CLIENT

Hills Vets

DRAWING TITLE

G.A First Floor Plan

SCALE
As indicated

DATE
19/07/2022

DRAWN
EM

CHK
AS

DRAWING NUMBER
1295 / 1001

REVISION
P2

rev	date	name	chk	note
-----	------	------	-----	------

P2	23/05/2023	EM	AS	Balcony Area Reduced following comments from planning
P1	08/03/2023	EM	AS	Adjustments to railing type and height, single glazed door integrated into existing window opening