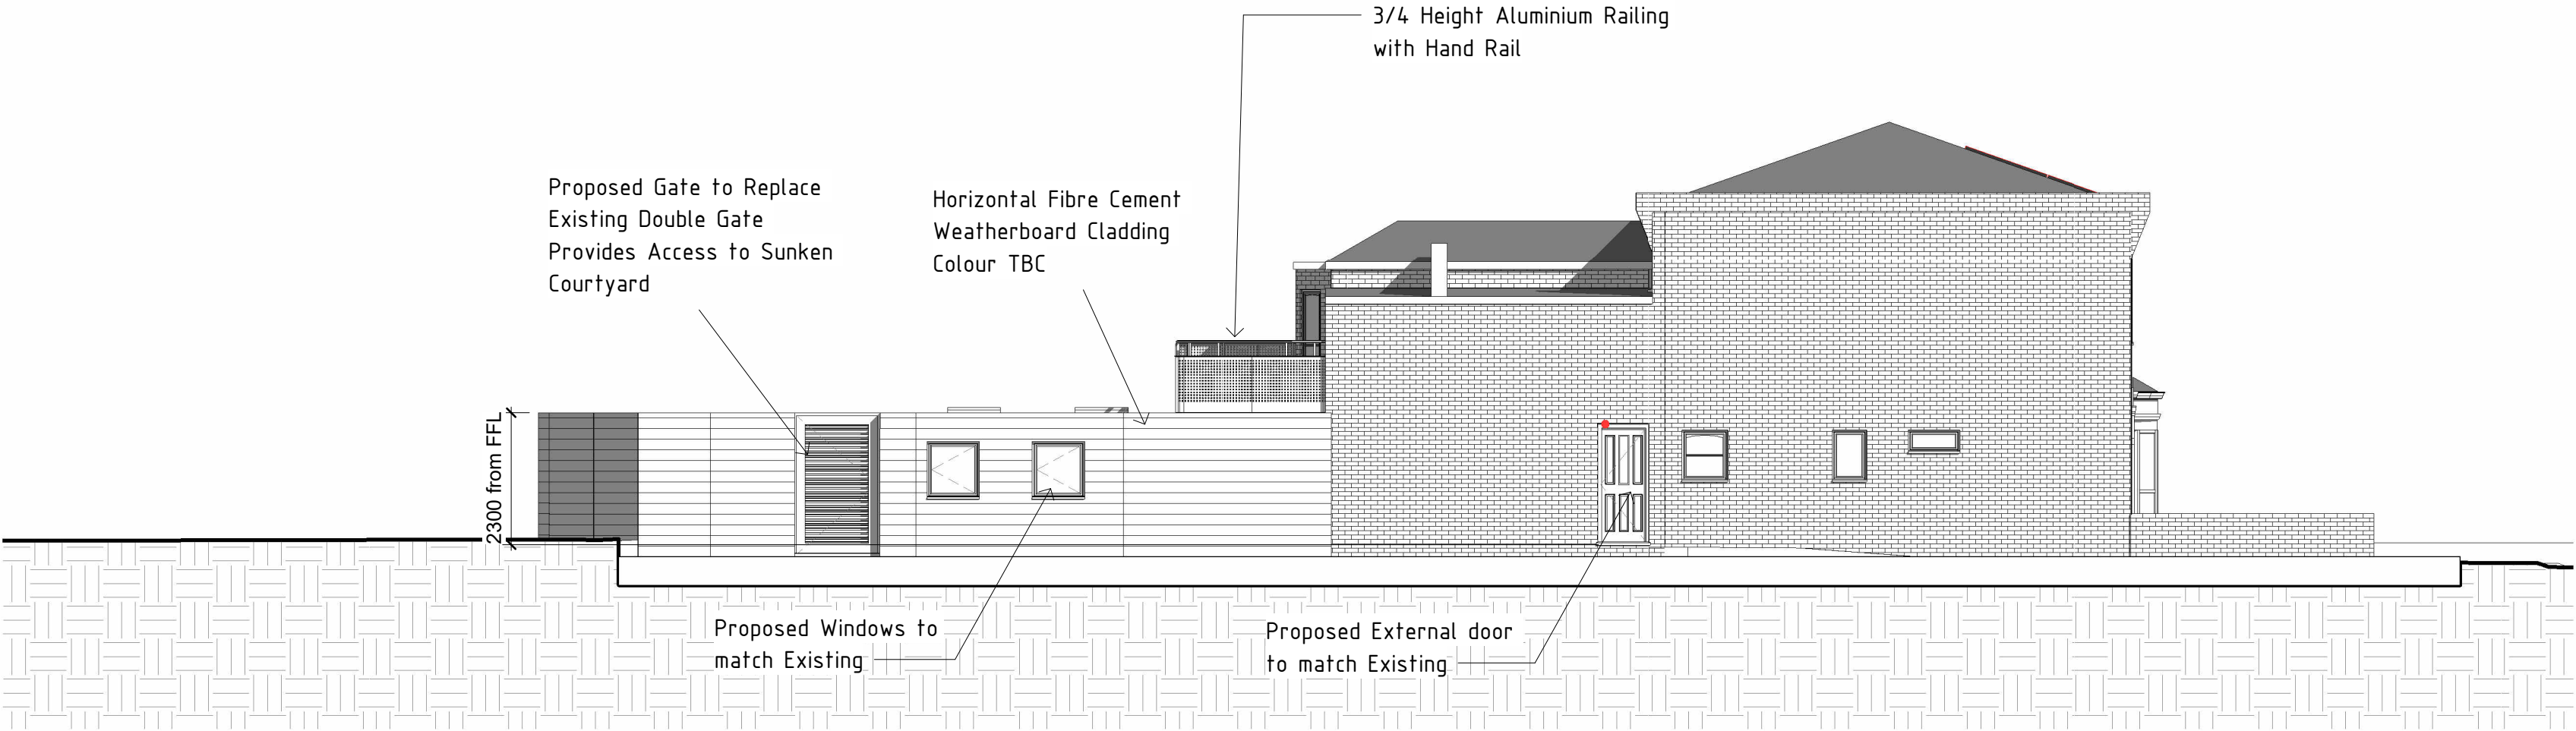


Proposed East Elevation
1 : 100

P2	23/05/2023	EM	AS	Rear Extension height reduced to 2300mm following comments from planning
P1	08/03/2023	EM	AS	Door changed to full height, parapet added and railing amended, Annotations Added
rev	date	name	chk	note

A2

Original Sheet Size

STATUS

Planning



PROJECT

Proposed Extension/ renovation of existing buildings into new veterinary facility

178 Park Rd, London, N8 8JT

CLIENT


Hills Vets

DRAWING TITLE

Proposed Side Elevations

SCALE	DATE	DRAWN	CHK
1 : 100	19/07/2022	EM	AS

DRAWING NUMBER	REVISION
1295 / 1200	P2

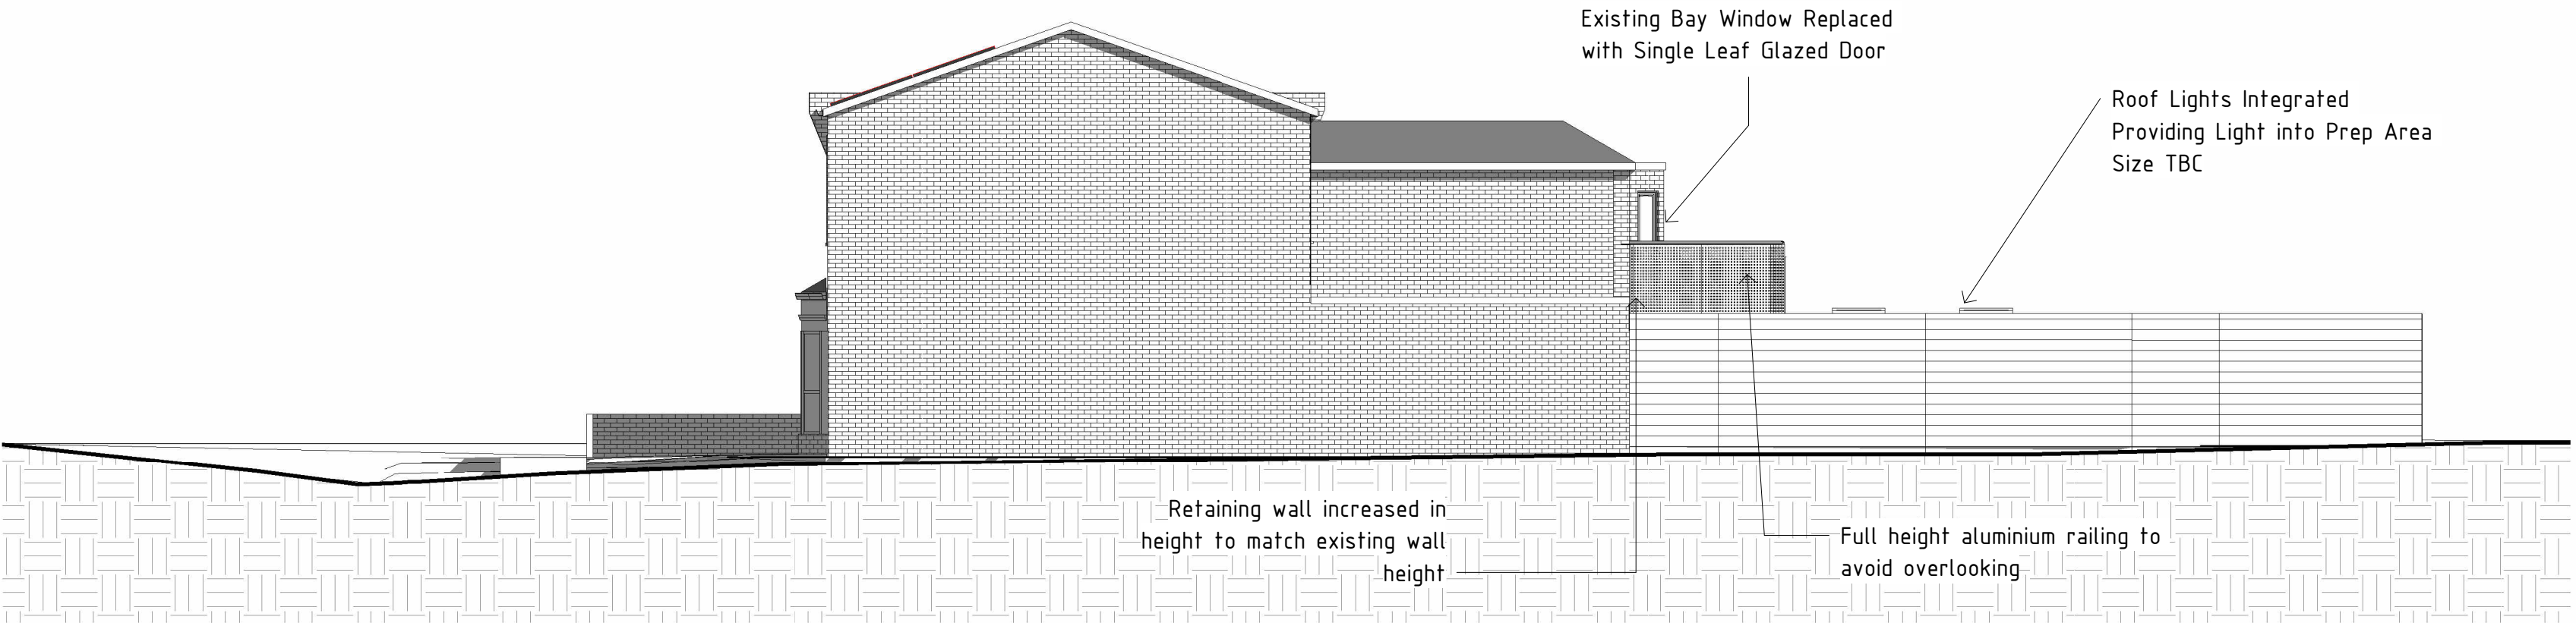

Proposed West Elevation
1 : 100



11 King Court
Willie Snaith Road
Newmarket, Suffolk
CB8 7SG, England

T. +44(0)1638 560343
W. www.acdprojects.com
E. enquiries@acdprojects.com