



General Notes

No.	Revision/Issue	Date
-----	----------------	------

Firm Name and Address

GOAStudio London
residential architecture limited
Hoxton Mix | 86-90 Paul Street | EC2A 4NE | London

Project Name and Address

Addition of a rear roof extension, addition of a rear ground floor extension, addition of an upper floor extension, internal and external alterations to a single family dwelling.

8 Southwood Lawn Road, N6 5SF, London

Project 2303 Highgate	Sheet EXISTING
Date March 2023	LOCATION PLAN
Scale 1:1250 @ A3	2303 00



General Notes

No.	Revision/Issue	Date
-----	----------------	------

Firm Name and Address



GOAStudio London
residential architecture limited
Hoxton Mix | 86-90 Paul Street | EC2A 4NE | London

Project Name and Address

Addition of a rear roof extension, addition of a rear ground floor extension, addition of an upper floor extension, internal and external alterations to a single family dwelling.

8 Southwood Lawn Road, N6 5SF, London

Project 2303 Highgate	Sheet EXISTING
Date March 2023	PROPOSED SITE PLAN
Scale 1:500 @ A3	2303 600

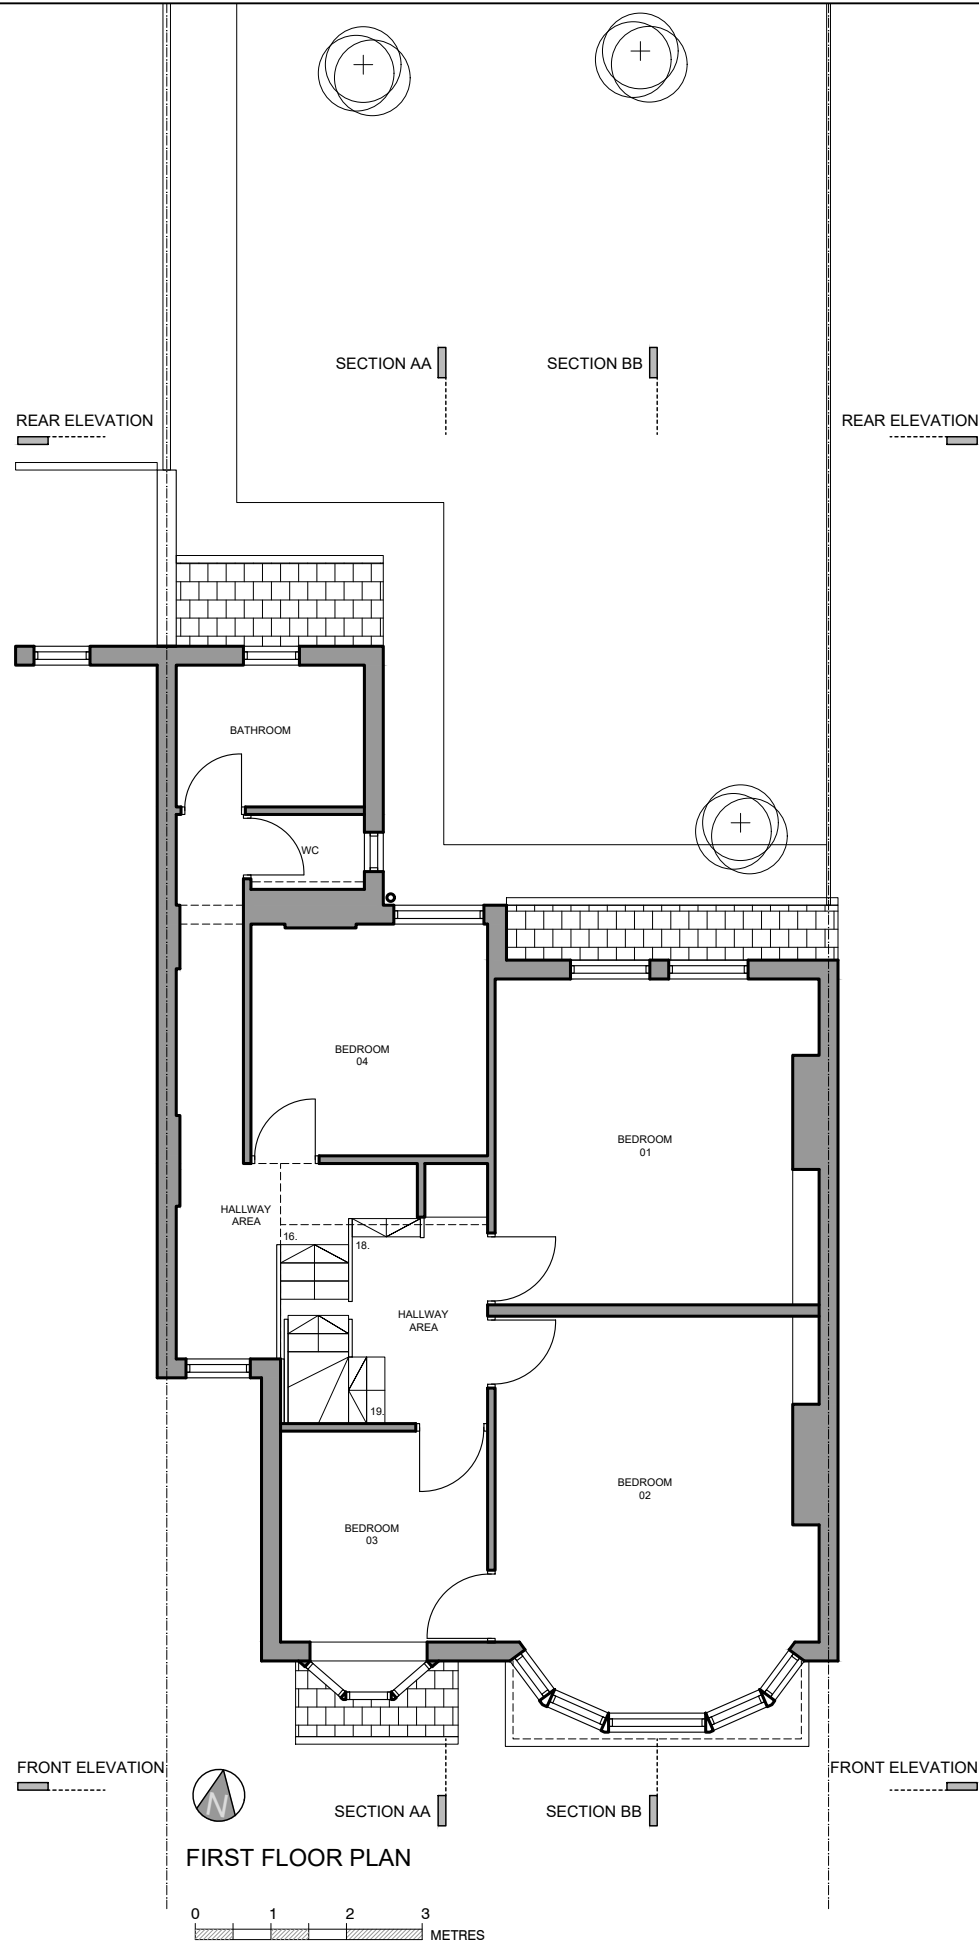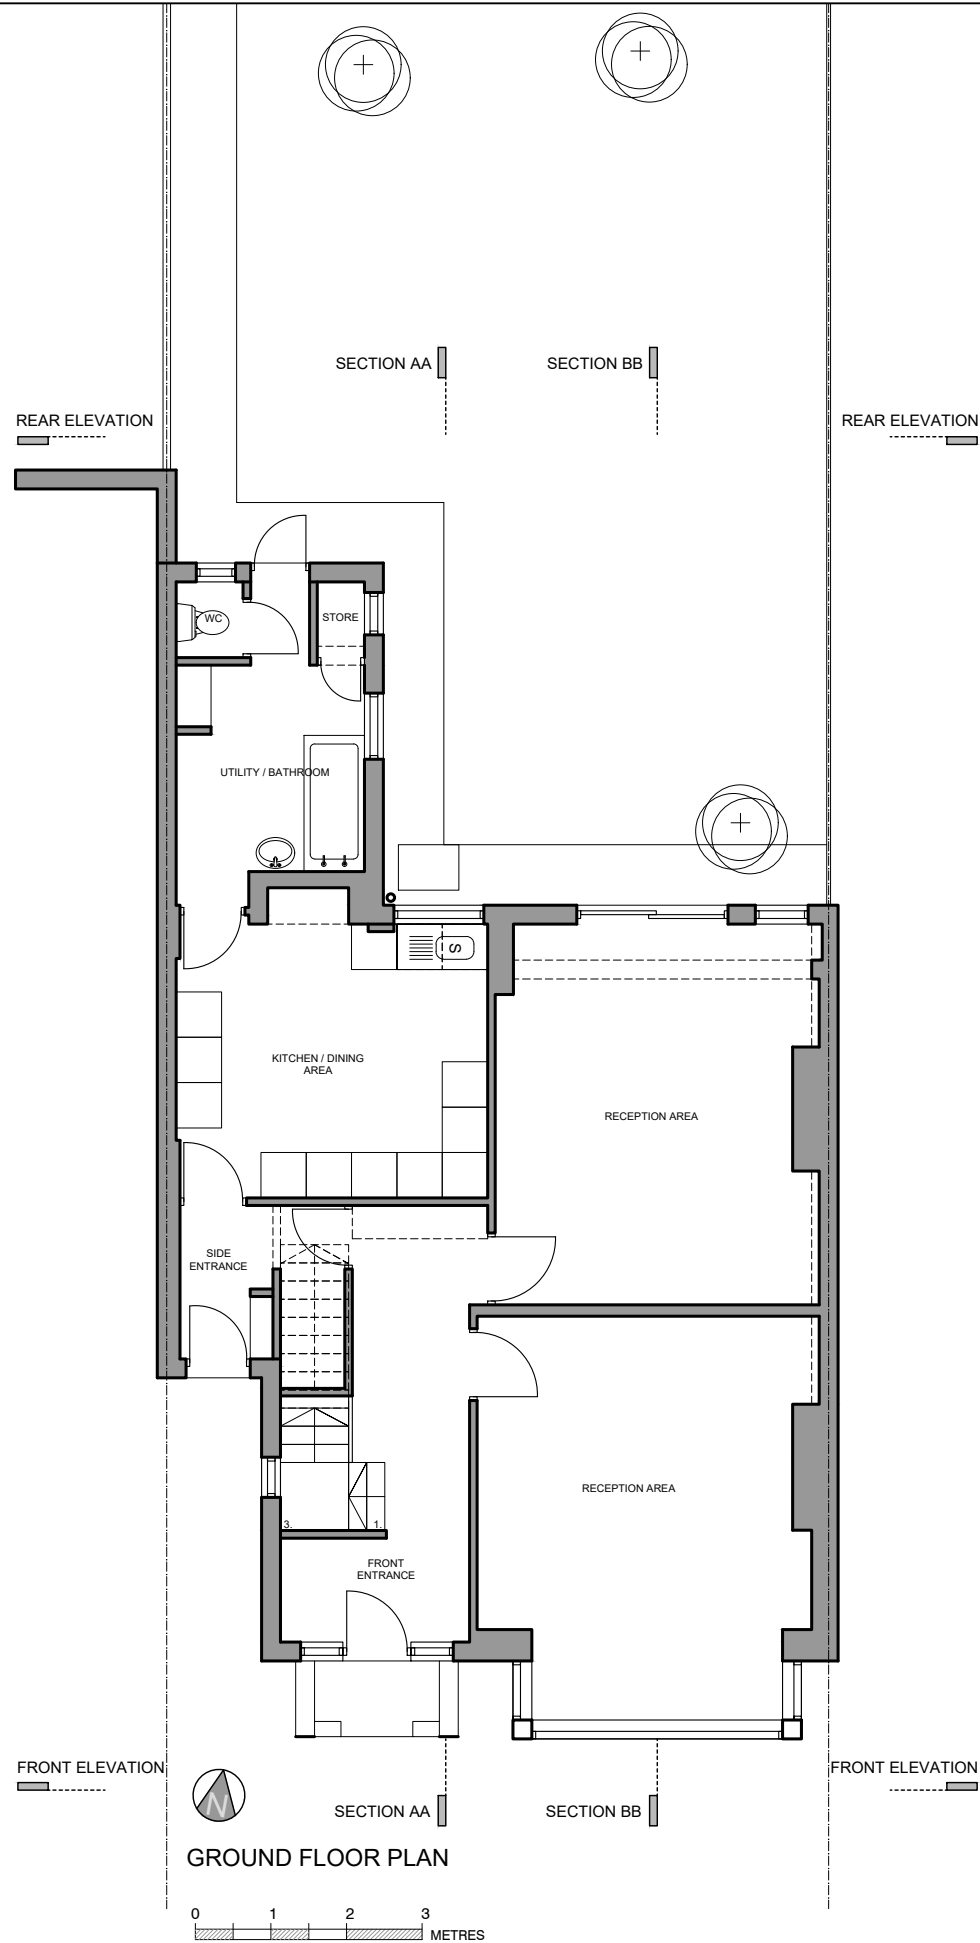

General Notes

No.	Revision/Issue	Date
-----	----------------	------

Firm Name and Address

GOAStudio London
residential architecture limited
Hoxton Mix | 86-90 Paul Street | EC2A 4NE | London

Project Name and Address

Addition of a rear roof extension, addition of a rear ground floor extension, addition of an upper floor extension, internal and external alterations to a single family dwelling.

8 Southwood Lawn Road, N6 5SF, London

Project
2303 Highgate


Date
March 2023

Scale
1:100 @ A3


Sheet
EXISTING

GROUND FLOOR PLAN
FIRST FLOOR PLAN

2301
01

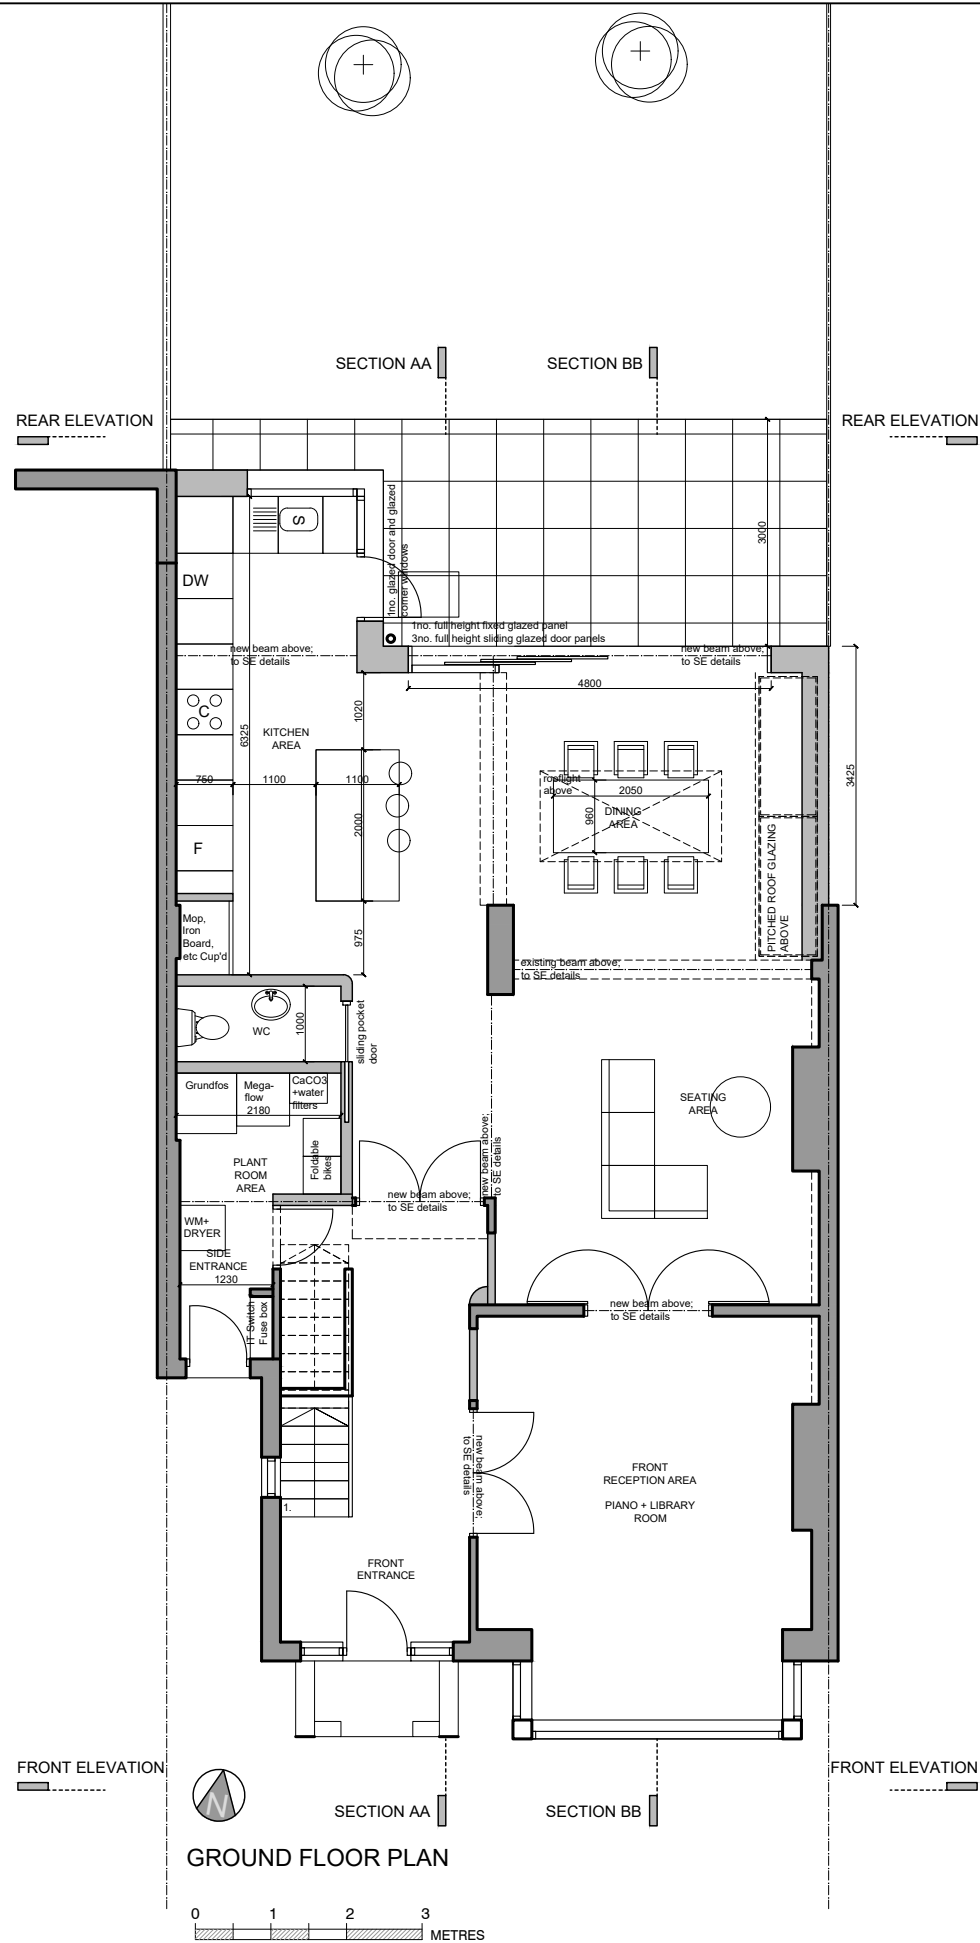

GROUND FLOOR PLAN

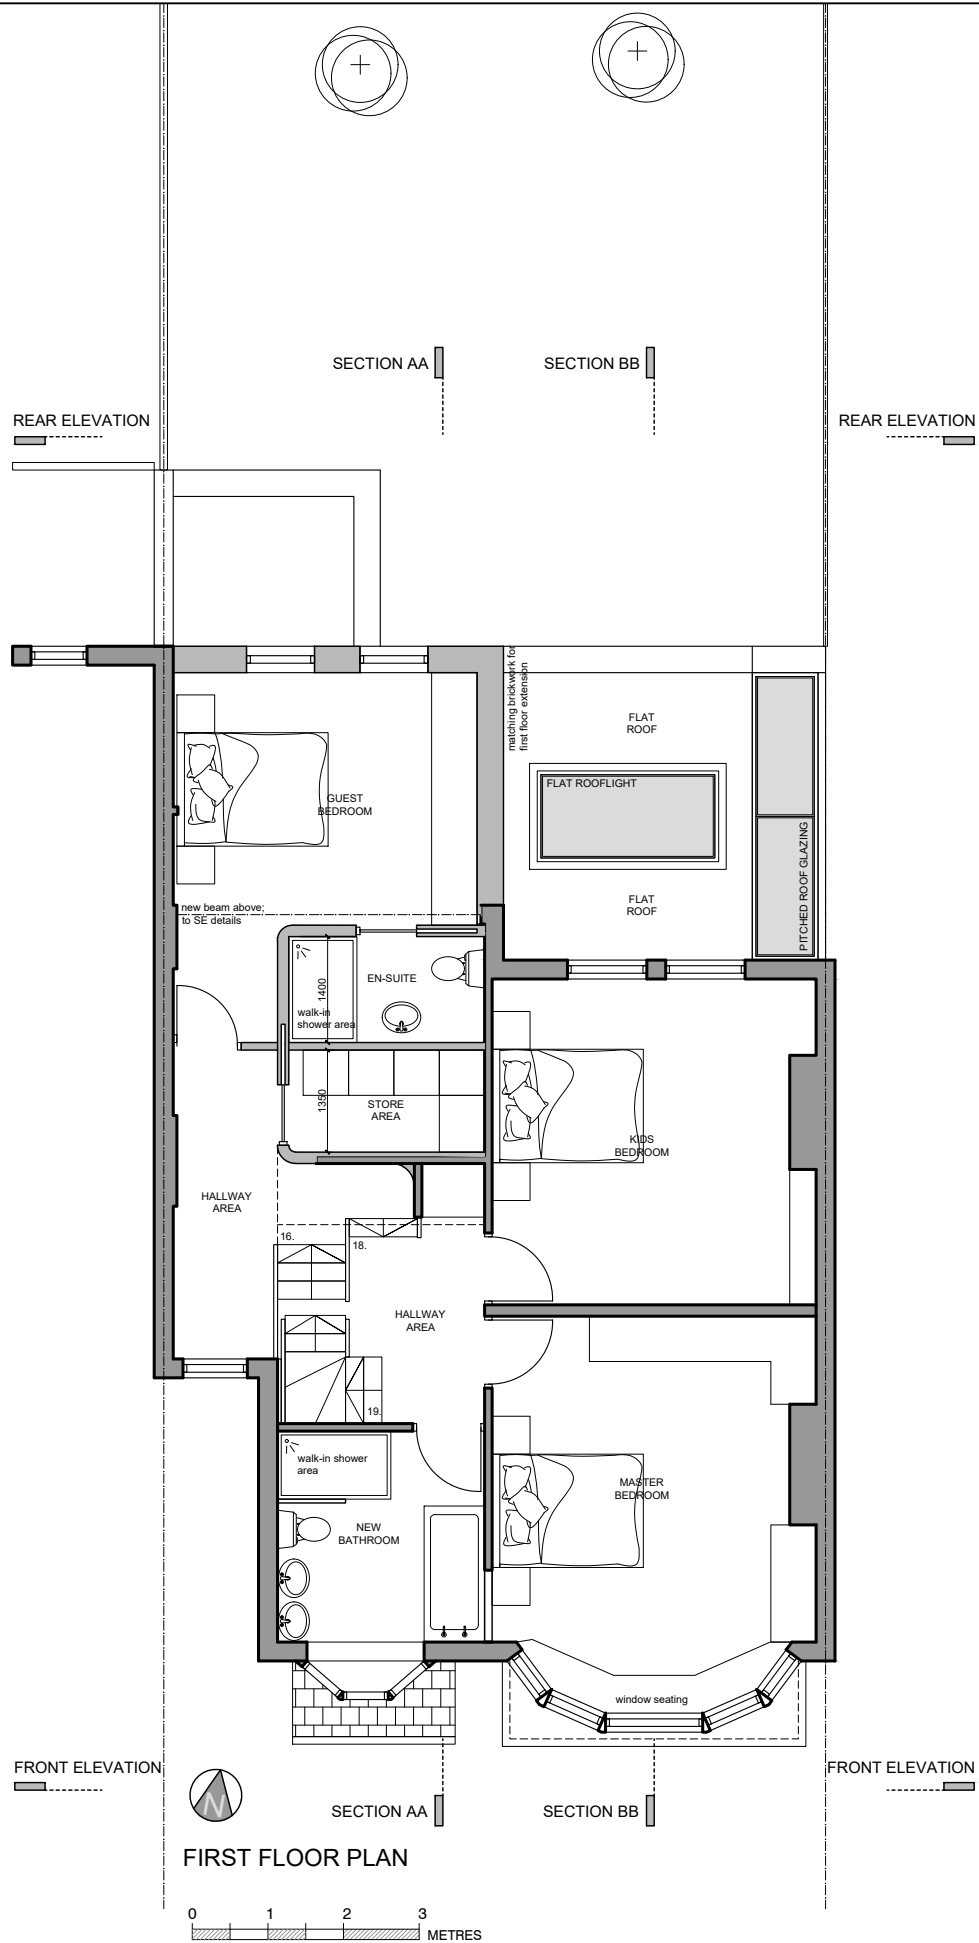

FIRST FLOOR PLAN

General Notes

No.	Revision/Issue	Date
-----	----------------	------

Firm Name and Address



GOAStudio London
residential architecture limited
Hoxton Mix | 86-90 Paul Street | EC2A 4NE | London

Project Name and Address

Addition of a rear roof extension, addition of a rear ground floor extension, addition of an upper floor extension, internal and external alterations to a single family dwelling.

8 Southwood Lawn Road, N6 5SF, London

Project 2303 Highgate	Sheet PROPOSED
Date March 2023	GROUND FLOOR PLAN FIRST FLOOR PLAN
Scale 1:100 @ A3	2301 61

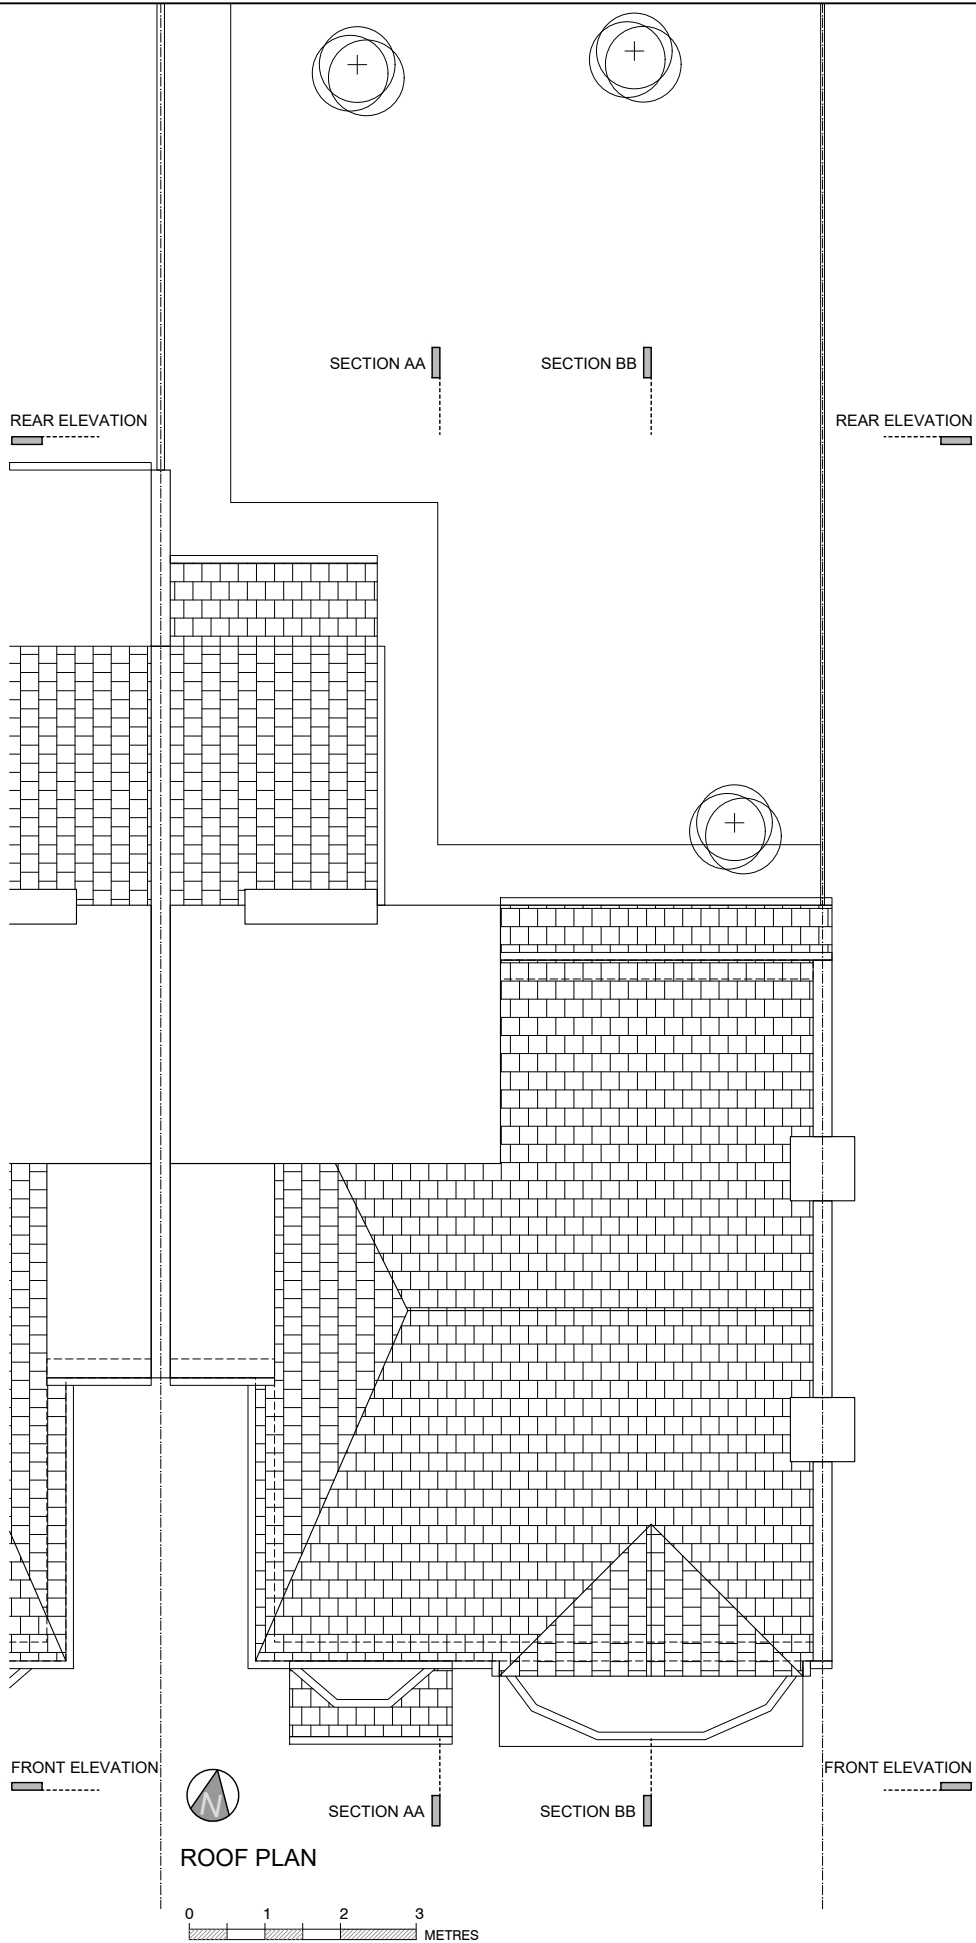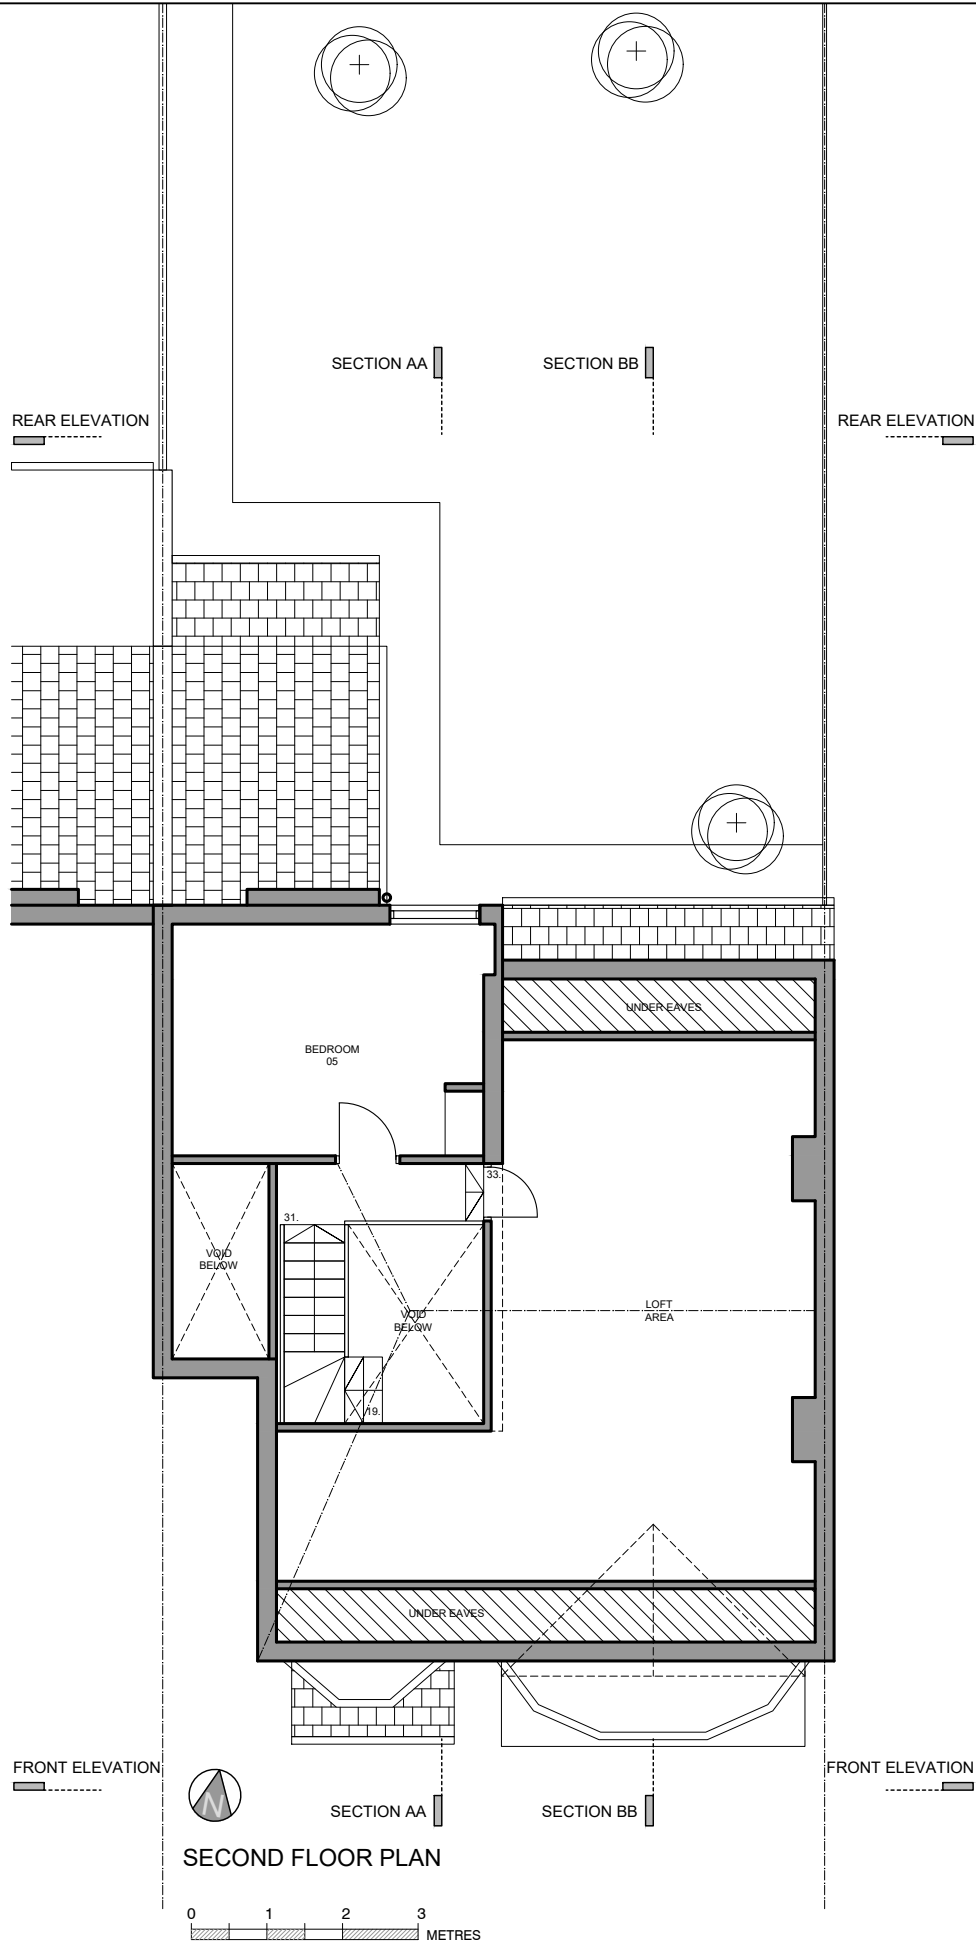

General Notes

No.	Revision/Issue	Date
-----	----------------	------

Firm Name and Address



GOAStudio London
residential architecture limited
Hoxton Mix | 86-90 Paul Street | EC2A 4NE | London

Project Name and Address

Addition of a rear roof extension, addition of a rear ground floor extension, addition of an upper floor extension, internal and external alterations to a single family dwelling.

8 Southwood Lawn Road, N6 5SF, London


Project 2303 Highgate	Sheet EXISTING
Date March 2023	SECOND FLOOR PLAN ROOF PLAN
Scale 1:100 @ A3	2301 02

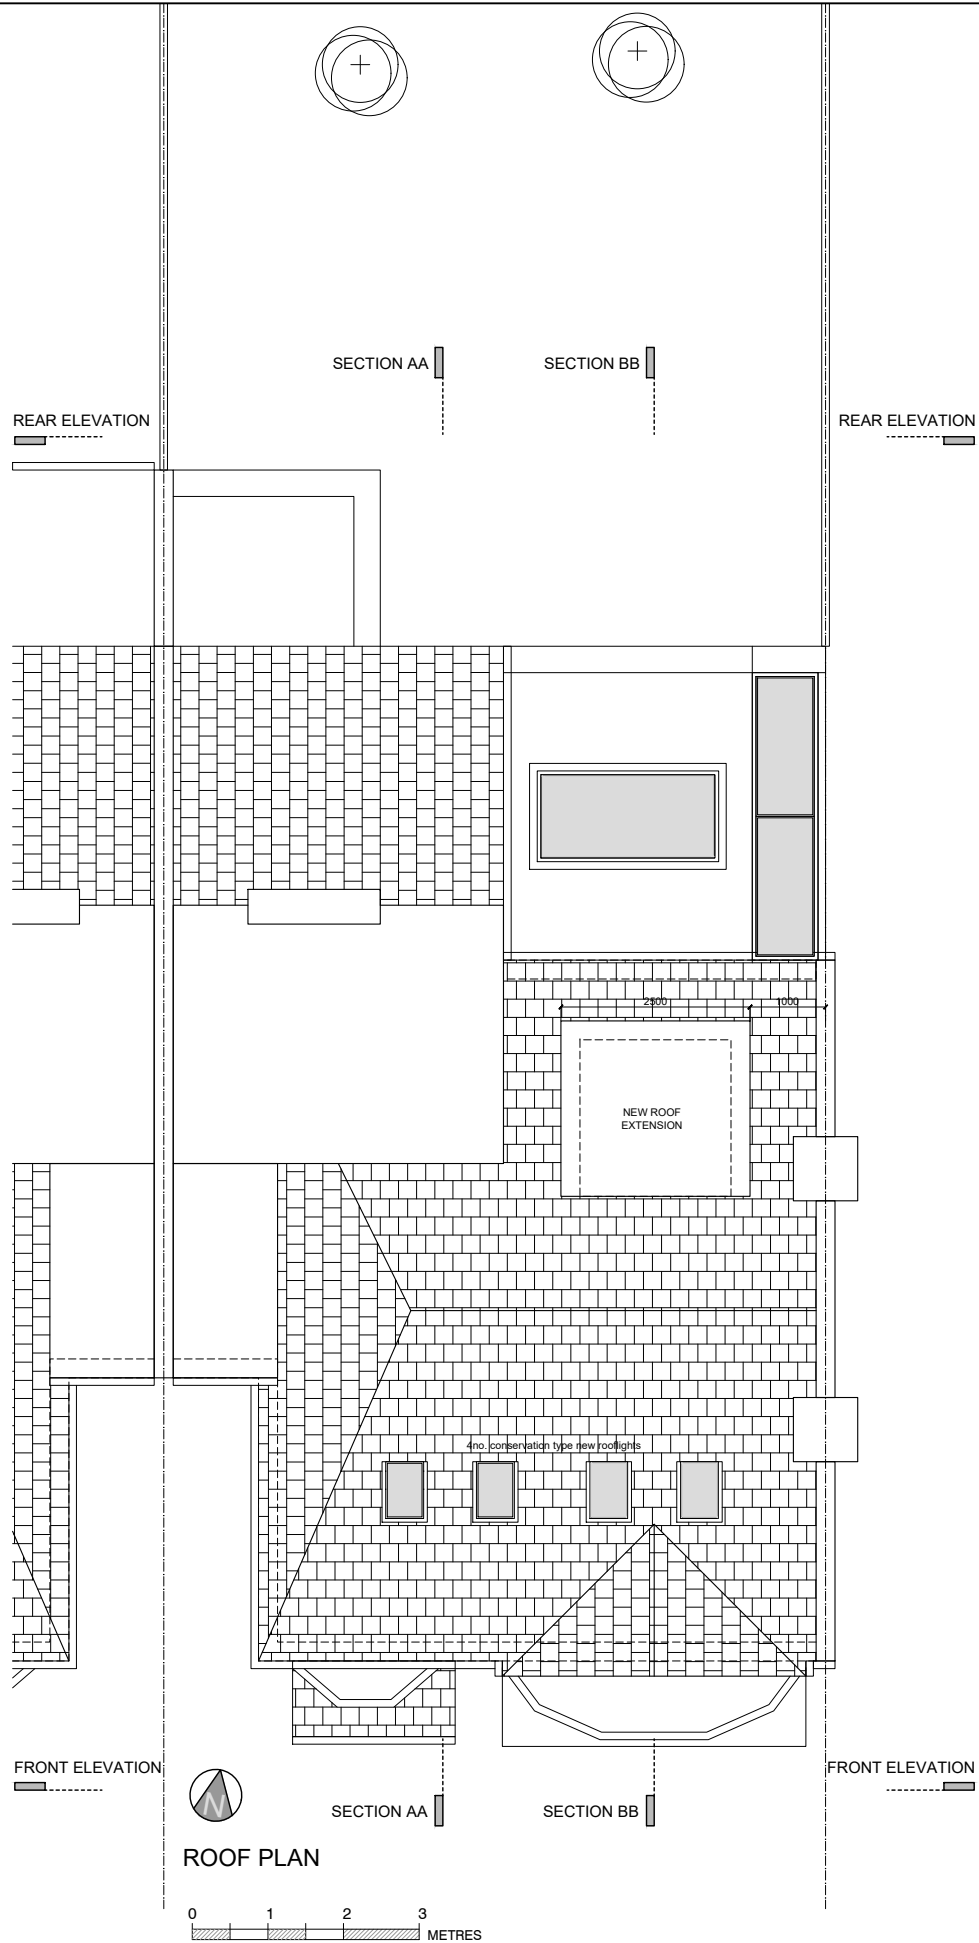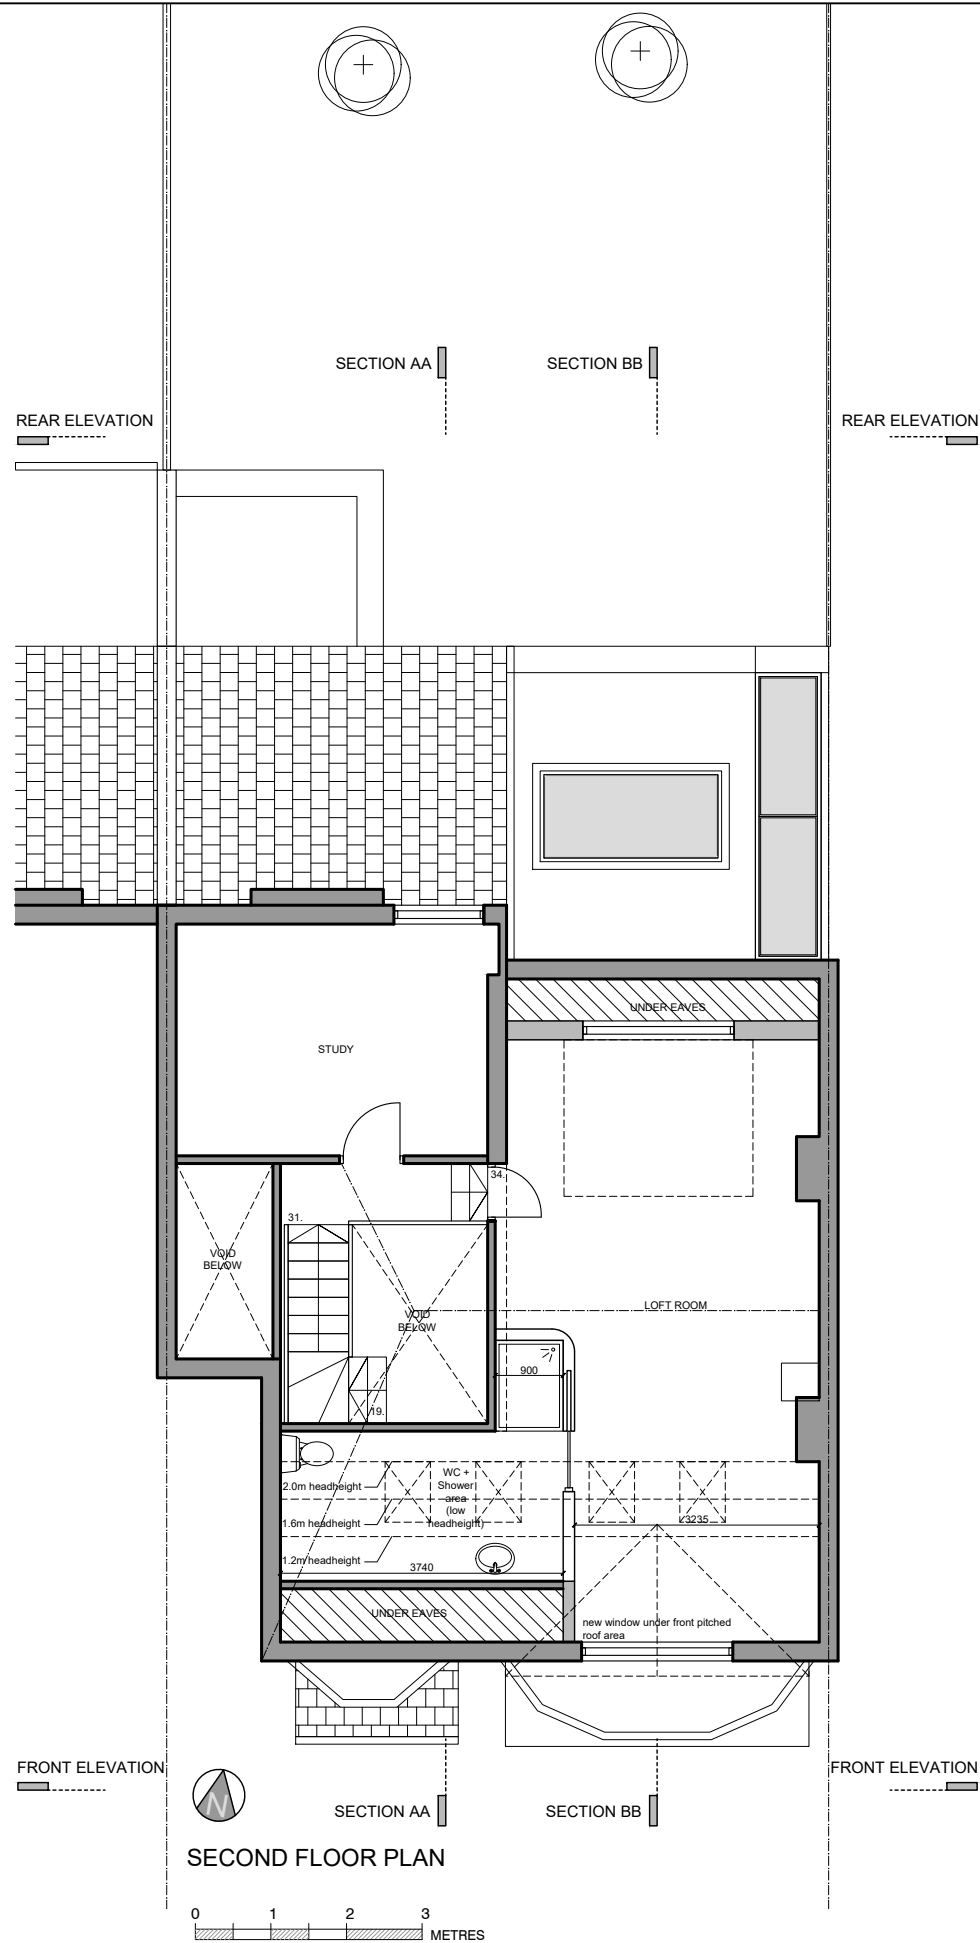

General Notes		
No.	Revision/Issue	Date
Firm Name and Address		
GOAStudio London residential architecture limited Hoxton Mix 86-90 Paul Street EC2A 4NE London		
Project Name and Address		
Addition of a rear roof extension, addition of a rear ground floor extension, addition of an upper floor extension, internal and external alterations to a single family dwelling. 8 Southwood Lawn Road, N6 5SF, London		
Project 2303 Highgate	Sheet PROPOSED	
Date March 2023	SECOND FLOOR PLAN ROOF PLAN	
Scale 1:100 @ A3	2301 62	



FRONT ELEVATION

 

General Notes

No.	Revision/Issue	Date

Firm Name and Address

GOAStudio London

residential architecture limited

Hoxton Mix | 86-90 Paul Street | EC2A 4NE | London

Project Name and Address


Addition of a rear roof extension, addition of a rear ground floor extension, addition of an upper floor extension, internal and external alterations to a single family dwelling.

8 Southwood Lawn Road, N6 5SF, London

Project 2303 Highgate	Sheet EXISTING
Date March 2023	FRONT ELEVATION
Scale 1:100 @ A3	2301 03



FRONT ELEVATION

 

General Notes

No.	Revision/Issue	Date

Firm Name and Address

GOAStudio London
residential architecture limited
Hoxton Mix | 86-90 Paul Street | EC2A 4NE | London

Project Name and Address

Addition of a rear roof extension, addition of a rear ground floor extension, addition of an upper floor extension, internal and external alterations to a single family dwelling.
8 Southwood Lawn Road, N6 5SF, London

Project 2303 Highgate	Sheet PROPOSED
Date March 2023	FRONT ELEVATION
Scale 1:100 @ A3	2301 63



SECTION AA

General Notes		
No.	Revision/Issue	Date

Firm Name and Address GOAStudio London residential architecture limited Hoxton Mix 86-90 Paul Street EC2A 4NE London
--

Project Name and Address Addition of a rear roof extension, addition of a rear ground floor extension, addition of an upper floor extension, internal and external alterations to a single family dwelling. 8 Southwood Lawn Road, N6 5SF, London

Project 2303 Highgate	Sheet EXISTING
Date March 2023	SECTION AA
Scale 1:100 @ A3	2301 04



General Notes		
No.	Revision/Issue	Date


Firm Name and Address GOAStudio London residential architecture limited Hoxton Mix 86-90 Paul Street EC2A 4NE London
--

Project Name and Address Addition of a rear roof extension, addition of a rear ground floor extension, addition of an upper floor extension, internal and external alterations to a single family dwelling. 8 Southwood Lawn Road, N6 5SF, London
--


Project 2303 Highgate	Sheet PROPOSED
Date March 2023	SECTION AA
Scale 1:100 @ A3	2301 64



General Notes		
No.	Revision/Issue	Date
Firm Name and Address		
GOAStudio London residential architecture limited Hoxton Mix 86-90 Paul Street EC2A 4NE London		
Project Name and Address		
Addition of a rear roof extension, addition of a rear ground floor extension, addition of an upper floor extension, internal and external alterations to a single family dwelling.		
8 Southwood Lawn Road, N6 5SF, London		
Project 2303 Highgate	Sheet EXISTING	SECTION BB 2301 05
Date March 2023		
Scale 1:100 @ A3		

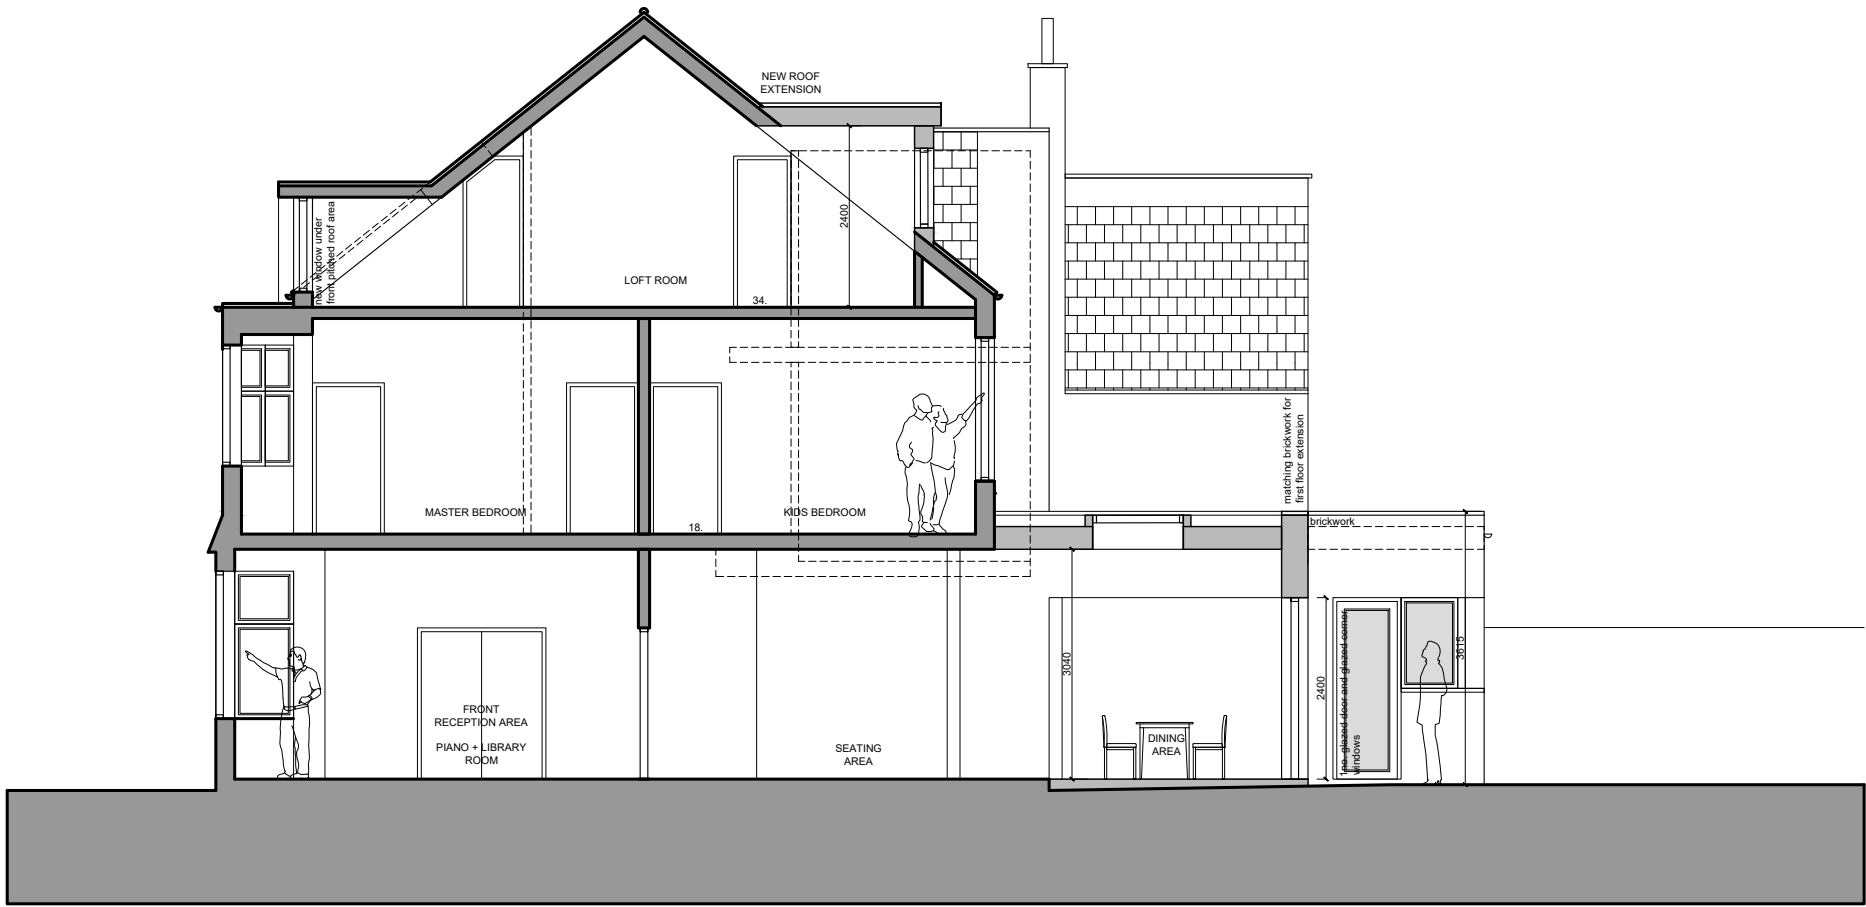

SECTION BB

 

General Notes

No.	Revision/Issue	Date
-----	----------------	------

Firm Name and Address

GOAStudio London
residential architecture limited
Hoxton Mix | 86-90 Paul Street | EC2A 4NE | London

Project Name and Address

Addition of a rear roof extension, addition of a rear ground floor extension, addition of an upper floor extension, internal and external alterations to a single family dwelling.

8 Southwood Lawn Road, N6 5SF, London

Project

2303 Highgate

Date

March 2023

Scale

1:100 @ A3

Sheet

PROPOSED


SECTION BB

2301

65



REAR ELEVATION

 

General Notes

No.	Revision/Issue	Date

Firm Name and Address

GOAStudio London

residential architecture limited

Hoxton Mix | 86-90 Paul Street | EC2A 4NE | London

Project Name and Address


Addition of a rear roof extension, addition of a rear ground floor extension, addition of an upper floor extension, internal and external alterations to a single family dwelling.

8 Southwood Lawn Road, N6 5SF, London

Project 2303 Highgate	Sheet EXISTING
Date March 2023	REAR ELEVATION
Scale 1:100 @ A3	2301 06



REAR ELEVATION

 

General Notes

No.	Revision/Issue	Date
-----	----------------	------

Firm Name and Address

GOAStudio London
residential architecture limited
Hoxton Mix | 86-90 Paul Street | EC2A 4NE | London

Project Name and Address

Addition of a rear roof extension, addition of a rear ground floor extension, addition of an upper floor extension, internal and external alterations to a single family dwelling.
8 Southwood Lawn Road, N6 5SF, London

Project 2303 Highgate	Sheet PROPOSED
Date March 2023	REAR ELEVATION
Scale 1:100 @ A3	2301 66