


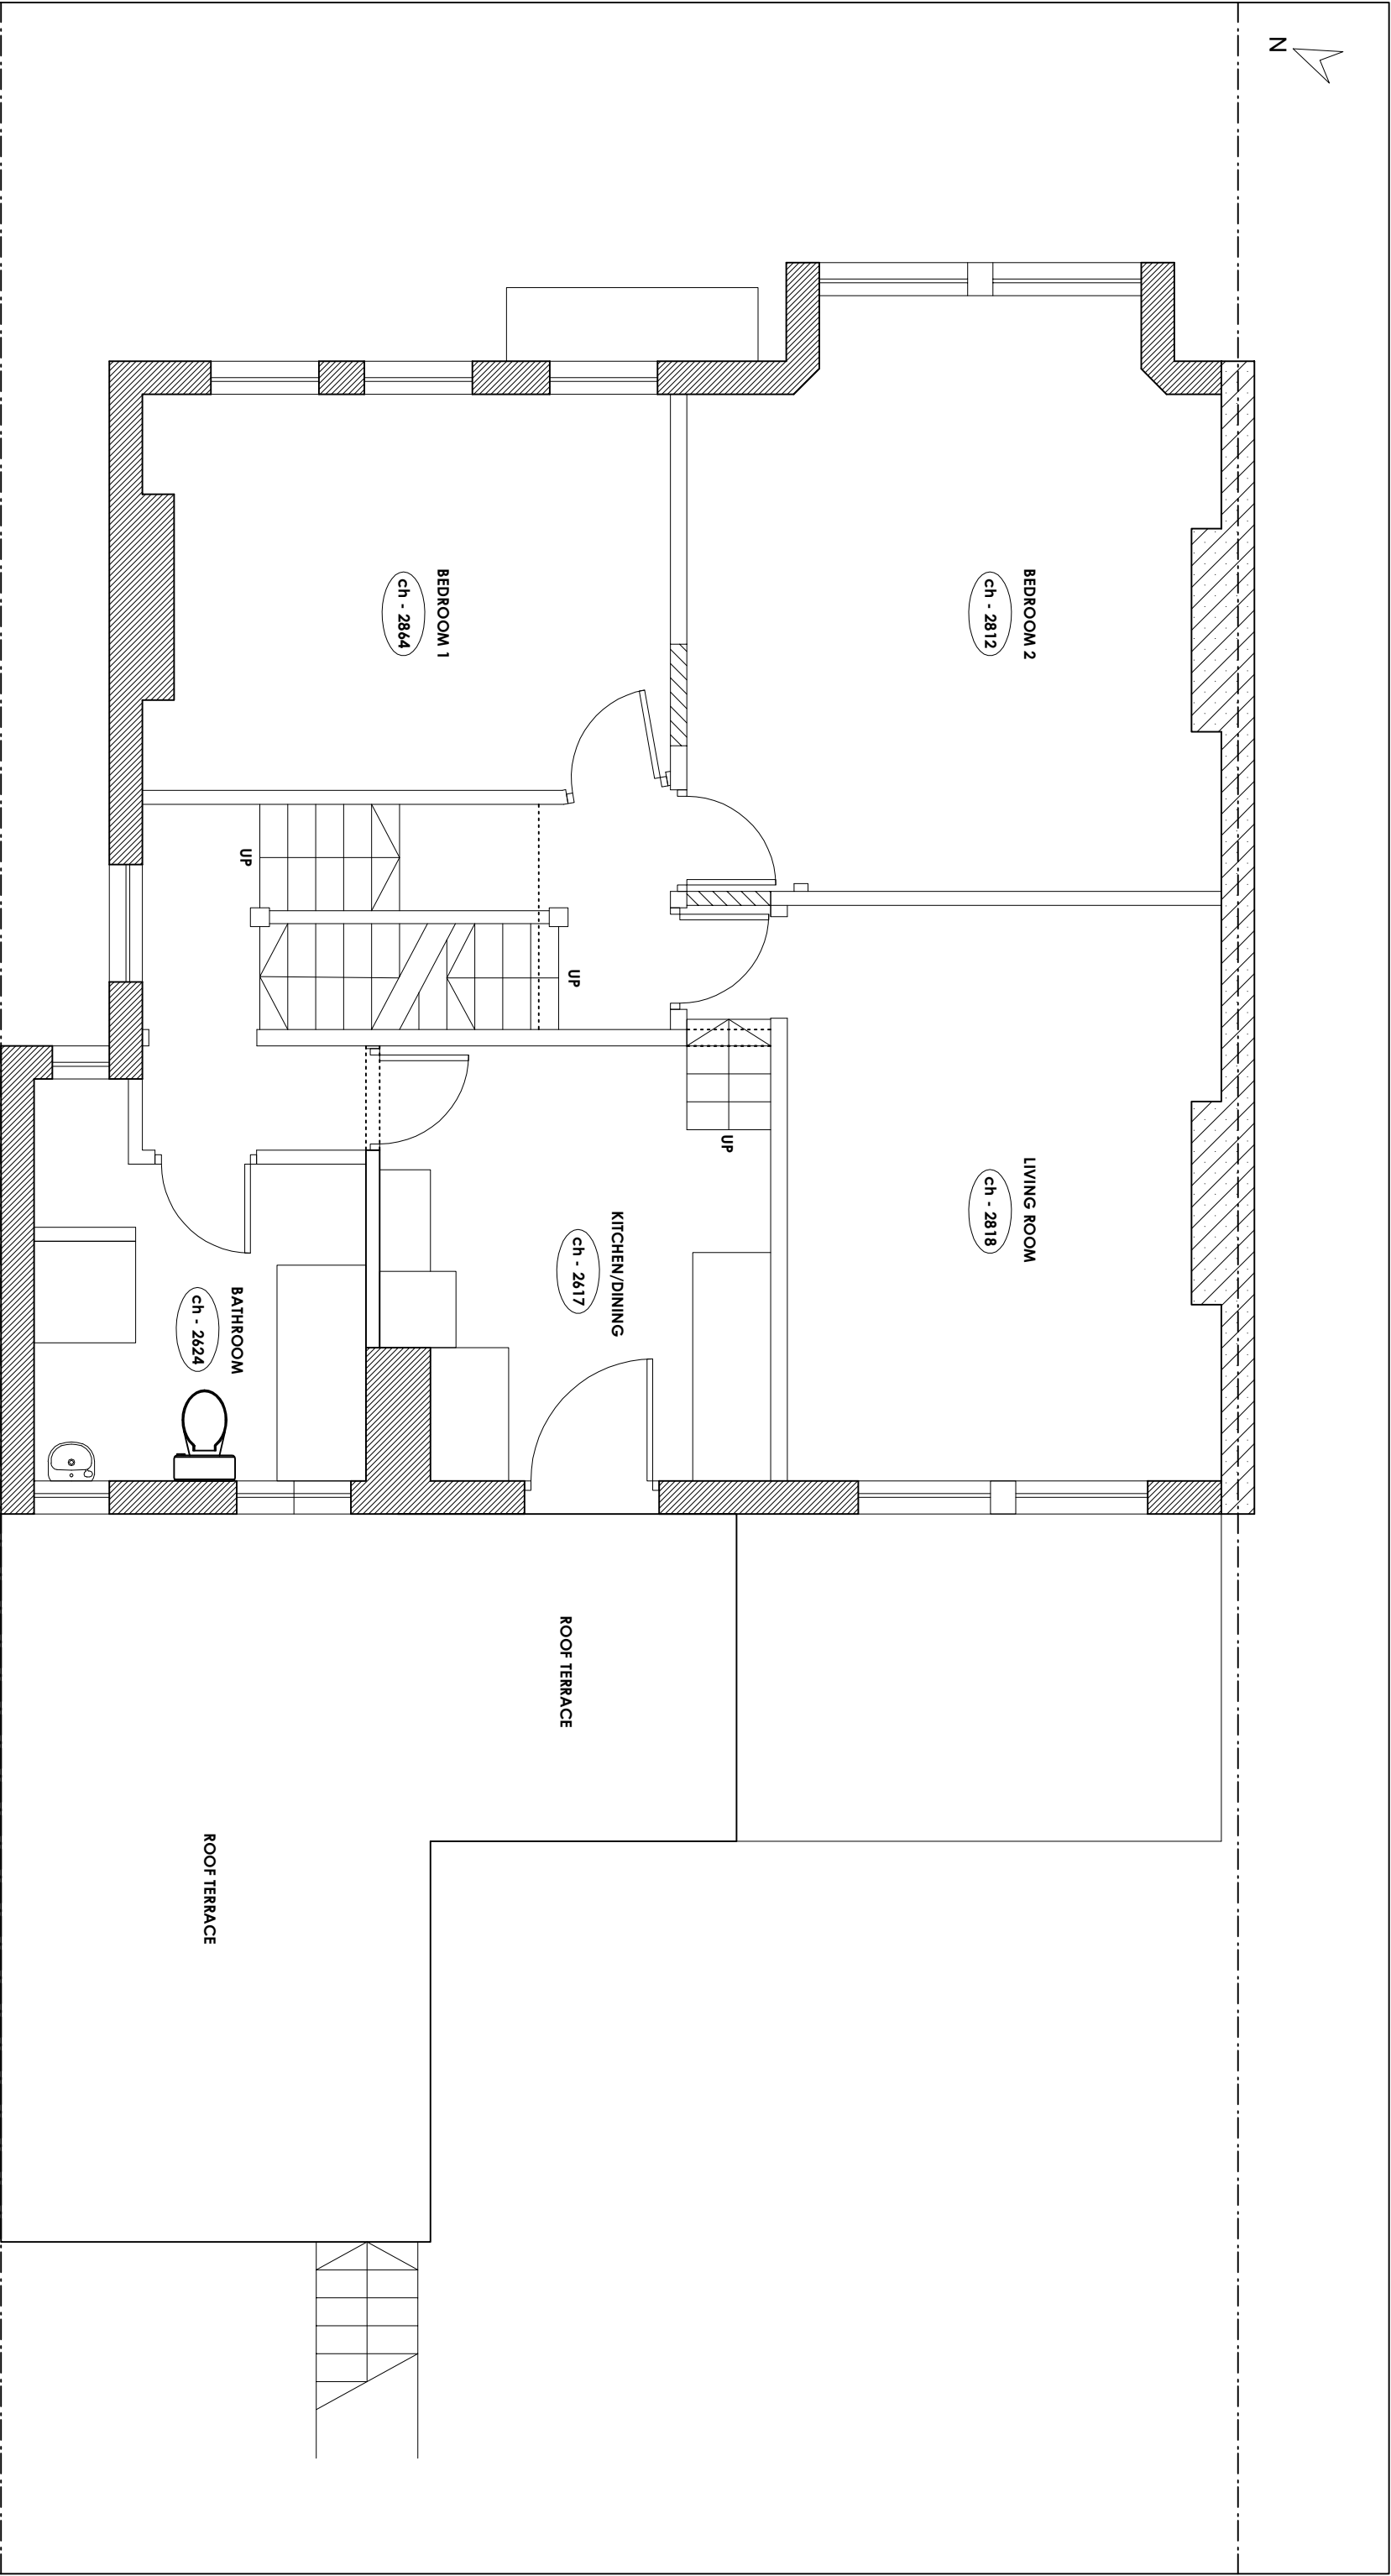

Title PROPOSED FIRST FLOOR PLAN 75 UPLANDS ROAD, LONDON N8 9NH Scale 1:50@A3 Date 04.23 Dm KC CHK -- Dwg No UR/PA-202 Rev -- ©	<table><tr><th>Rev</th><th>Date</th><th>Description</th></tr><tr><td>-</td><td>15.05.23</td><td>Issued for Planning Application</td></tr></table> Scale 1:50 0 0.5 1 1.5 2.5 5m	Rev	Date	Description	-	15.05.23	Issued for Planning Application	Notes: 1. All dimensions shown are approximate and require verification on site. 2. Not for Construction.	KEY: <table><tr><td></td><td>Existing party wall</td></tr><tr><td></td><td>Existing structural wall</td></tr><tr><td></td><td>Existing dormer/timber wall</td></tr><tr><td></td><td>Proposed partition wall</td></tr></table>		Existing party wall		Existing structural wall		Existing dormer/timber wall		Proposed partition wall	Kathleen Chan Architecture 65 Coppetts Road Muswell Hill London N10 1JH T +44 (0) 20 8292 1490 M +44 (0) 7773 971 381 kathleenchanarchitecture@gmail.com
Rev	Date	Description																
-	15.05.23	Issued for Planning Application																
	Existing party wall																	
	Existing structural wall																	
	Existing dormer/timber wall																	
	Proposed partition wall																	