


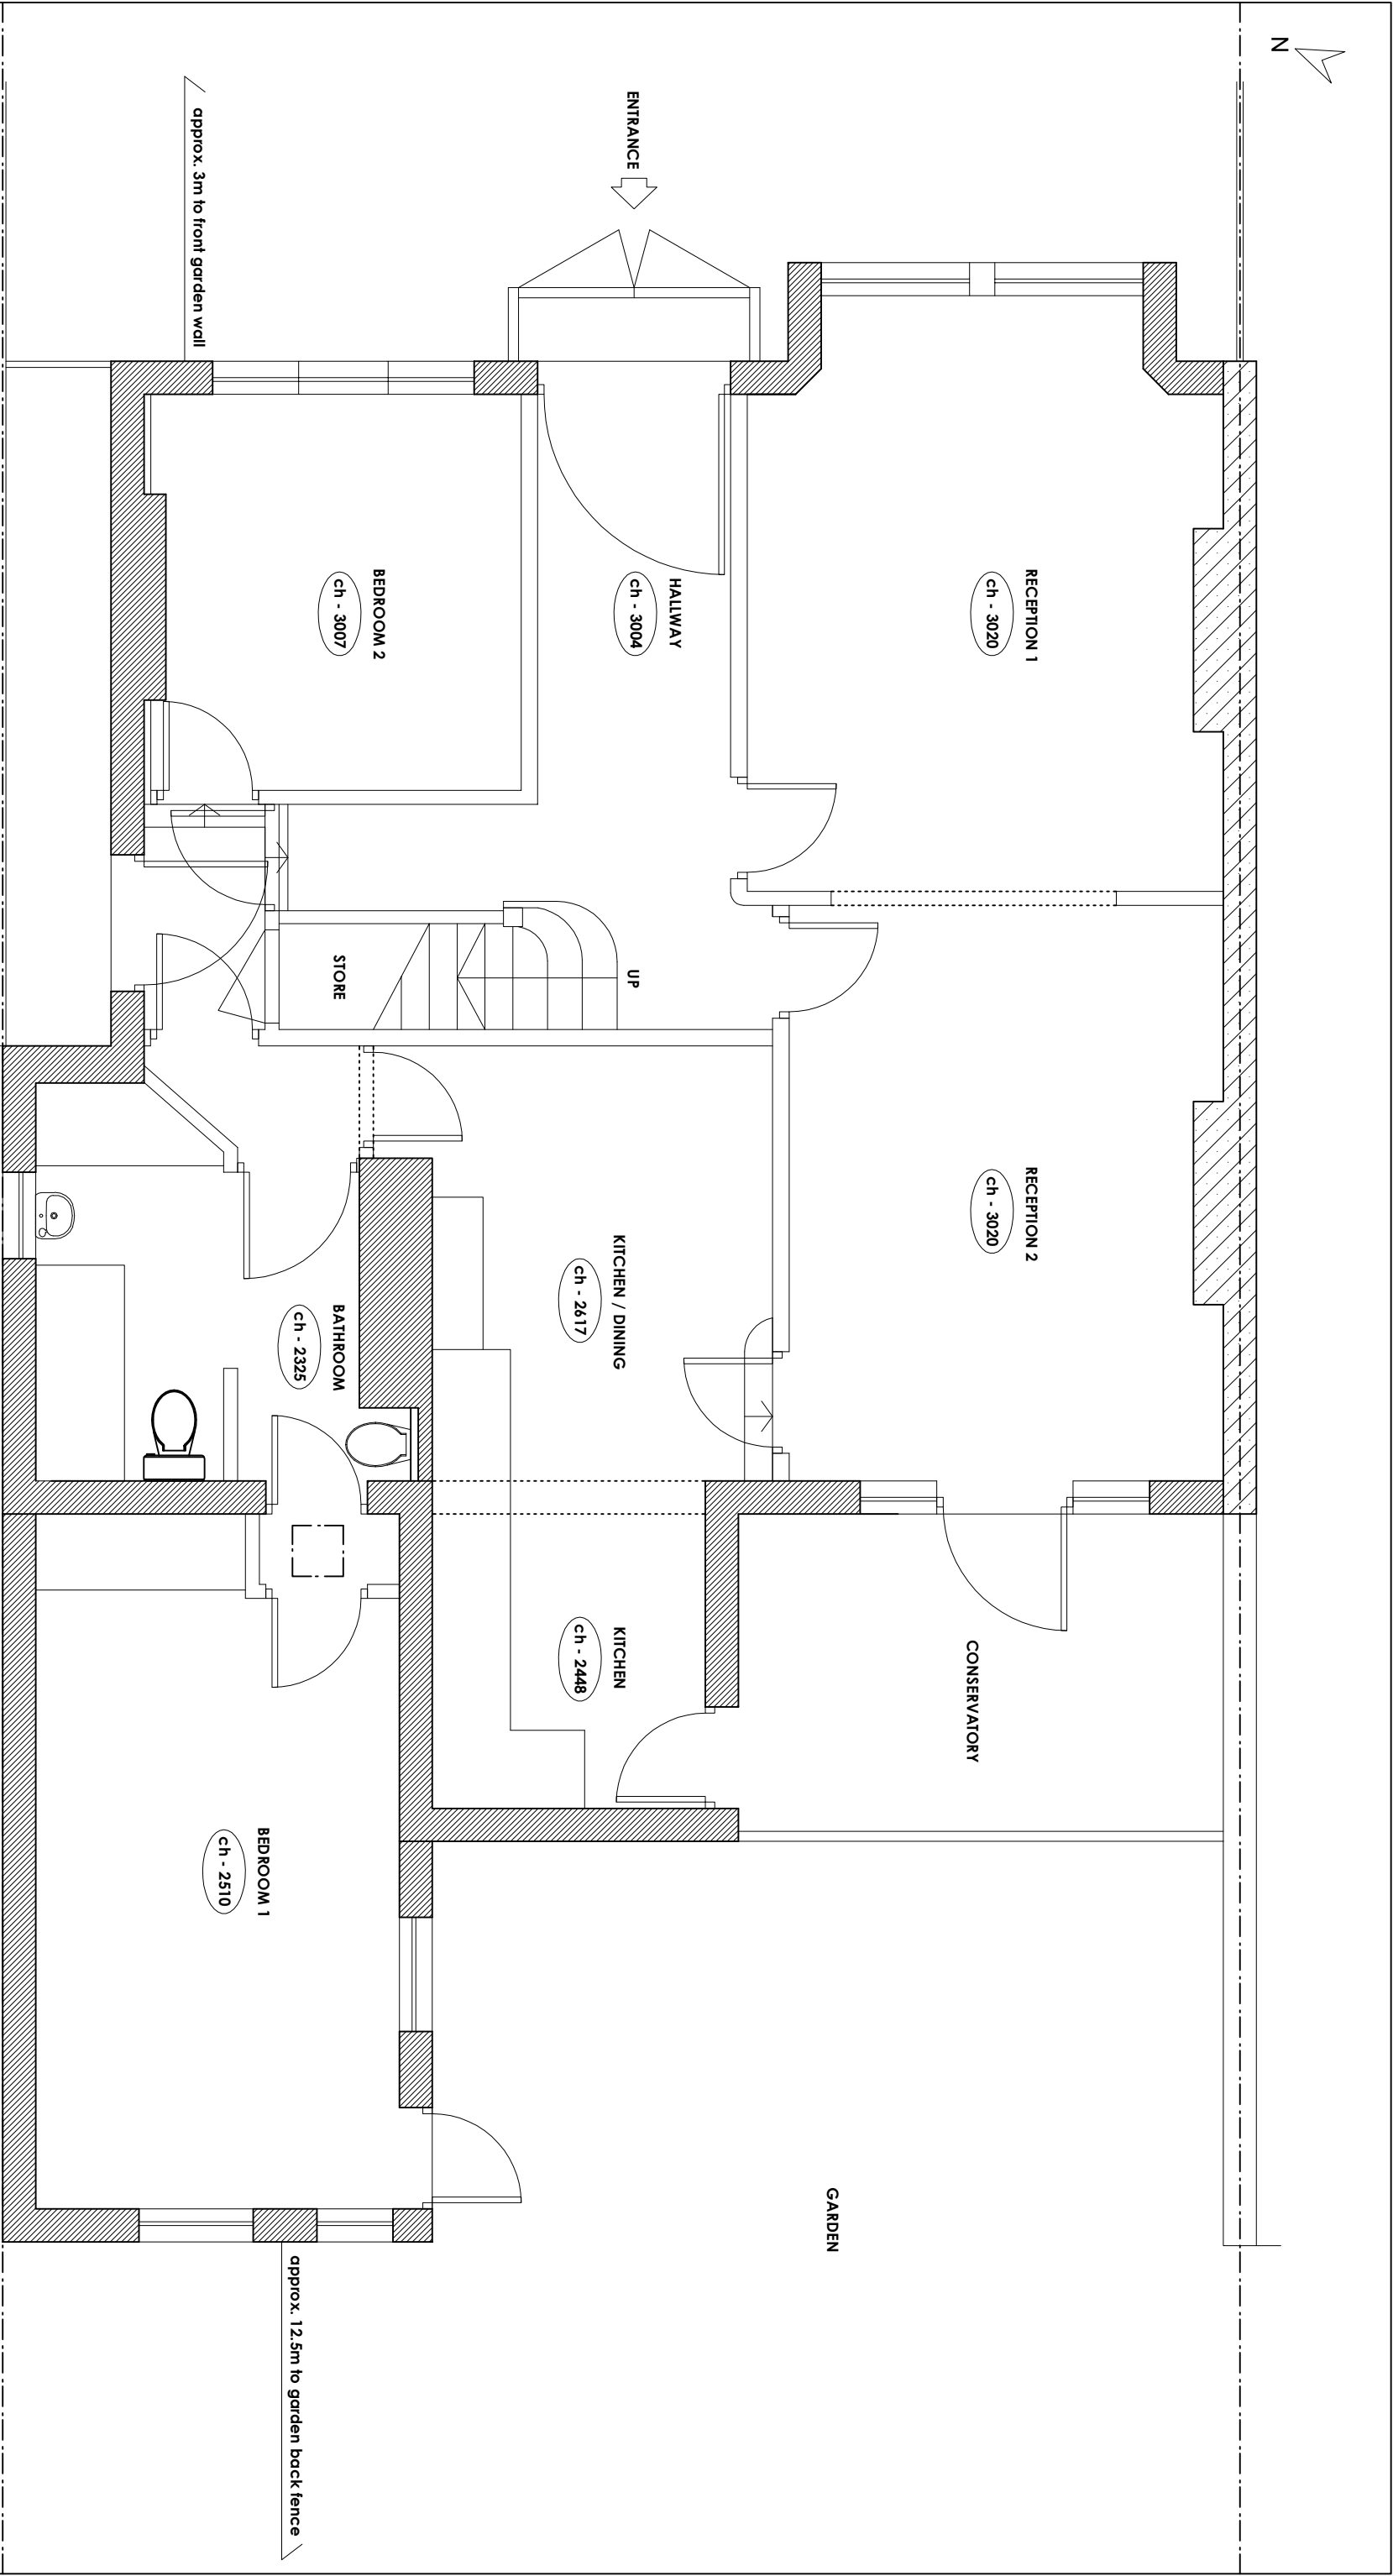

Title EXISTING GROUND FLOOR PLAN Job 75 UPLANDS ROAD, LONDON N8 9NH Scale 1:50@A3 Date 04.23 Dm KC CHK -- Dwg No UR/PA-101 Rev -- ©	<table><tr><th>Rev</th><th>Date</th><th>Description</th></tr><tr><td>-</td><td>15.05.23</td><td>Issued for Planning Application</td></tr></table> Notes: 1. All dimensions shown are approximate and require verification on site. 2. Not for Construction.	Rev	Date	Description	-	15.05.23	Issued for Planning Application	KEY: Existing party wall Existing structural wall Existing roof window	Kathleen Chan Architecture 65 Coppetts Road Muswell Hill London N10 1JH T +44 (0) 20 8292 1490 M +44 (0) 7773 971 381 kathleenchanarchitecture@gmail.com
Rev	Date	Description							
-	15.05.23	Issued for Planning Application							