


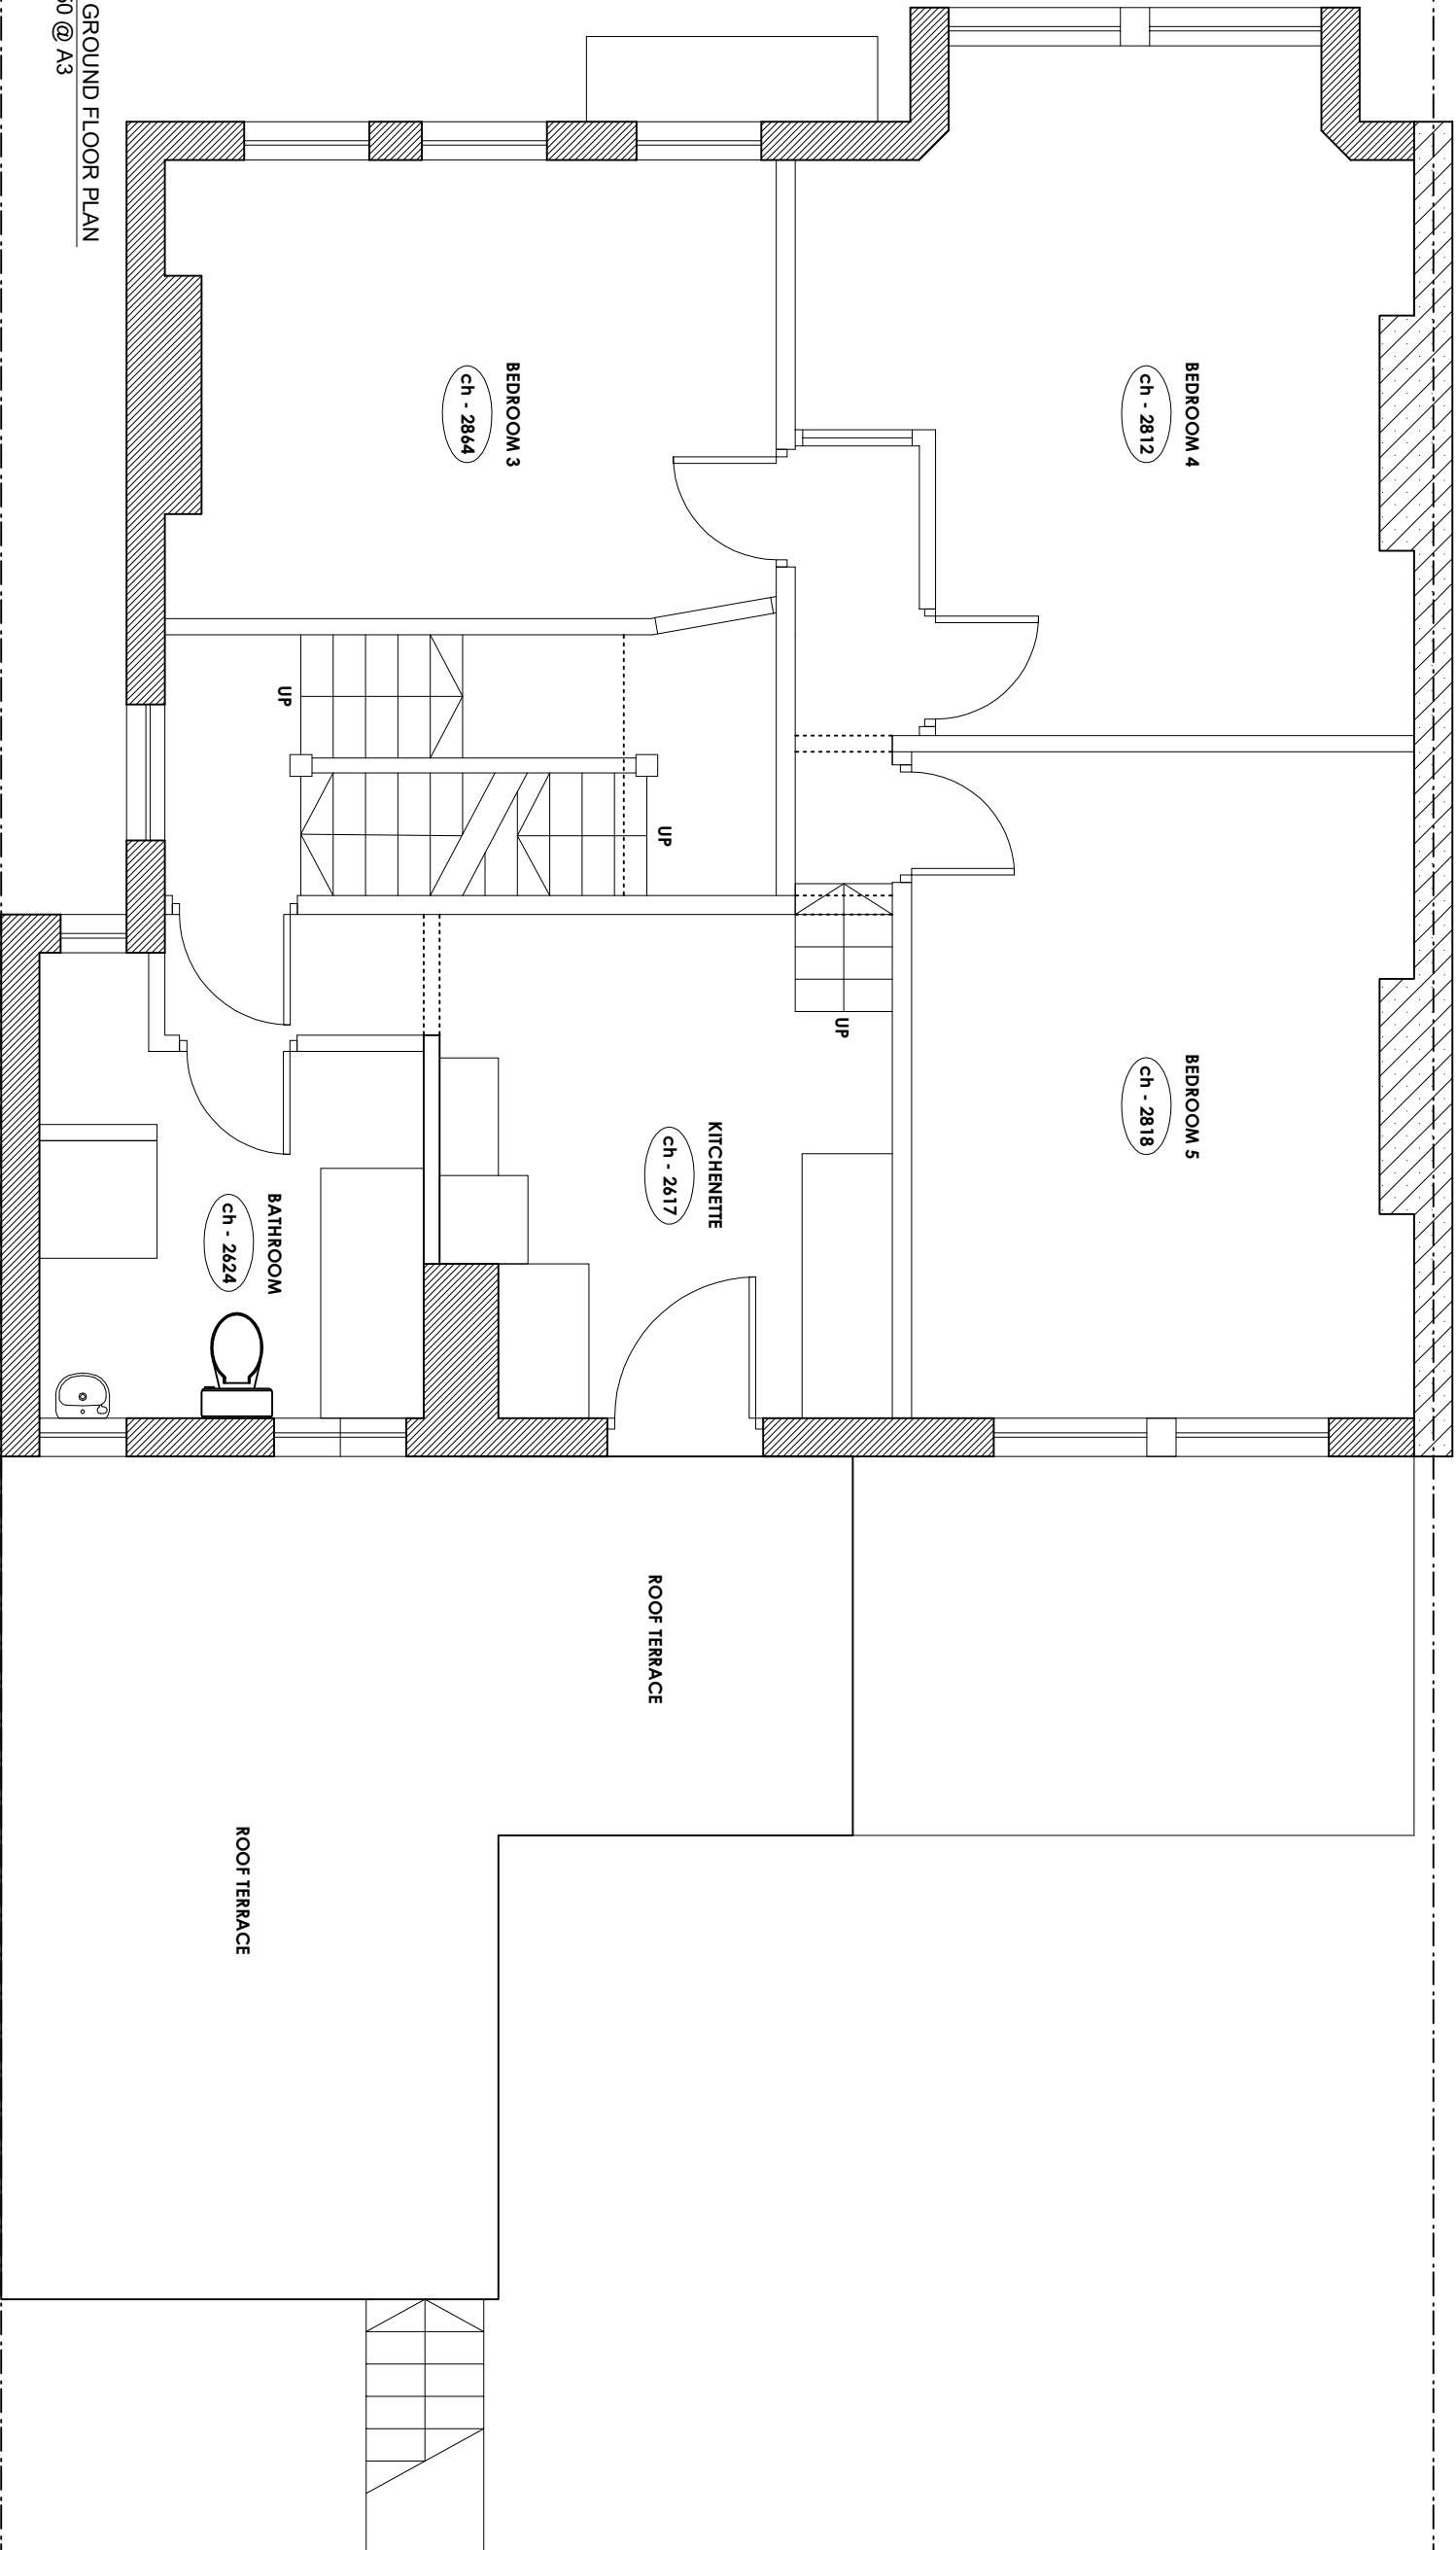

01 EXISTING GROUND FLOOR PLAN
SCALE 1:50 @ A3

EXISTING FIRST FLOOR PLAN

Title	Rev	Date	Description
Job	-	15.05.23	Issued for Planning Application
Scale			
Date			
Dm			
Chk			
Dwg No			
Rev			
©			

75 UPLANDS ROAD,
LONDON N8 9NH

1:50@A3

04.23

KC

--

UR/PA-102



Notes:

1. All dimensions shown are approximate and require verification on site.
2. Not for Construction.

KEY:

- Existing party wall
- Existing structural wall

Kathleen Chan Architecture
65 Coppetts Road
Muswell Hill
London N10 1JH
T +44 (0) 20 8292 1490
M +44 (0) 7773 971 381
kathleenchanarchitecture@gmail.com