


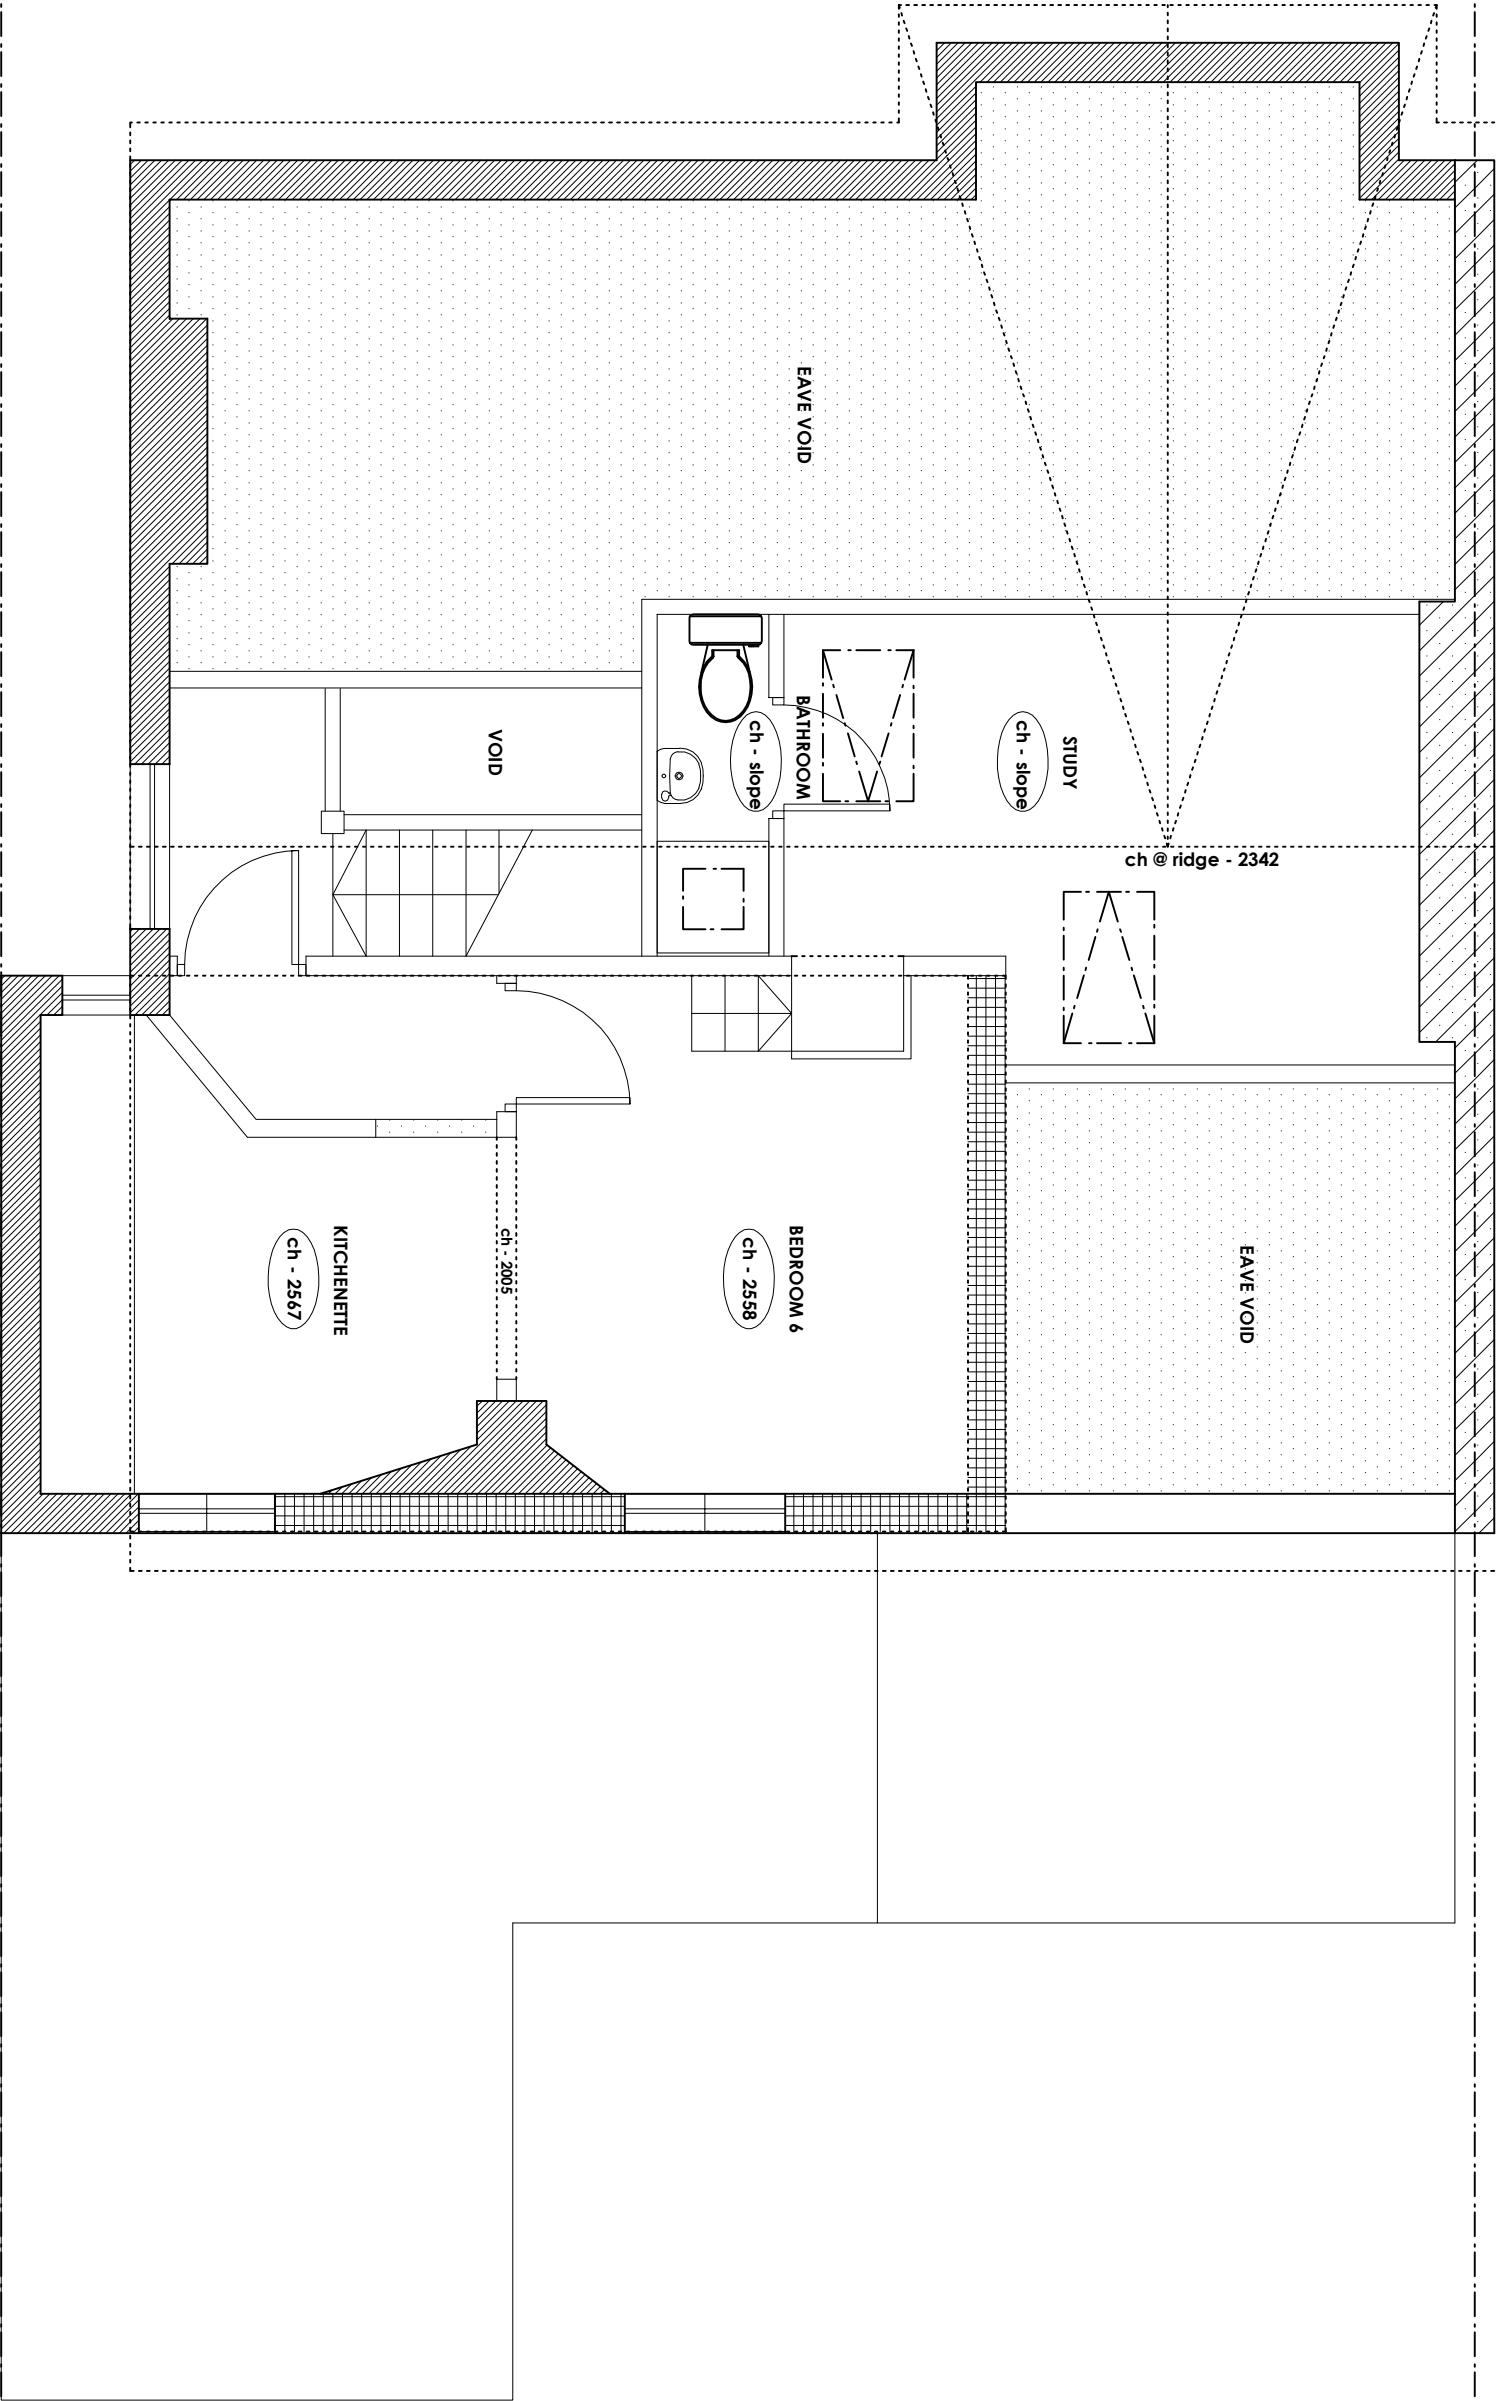

boundary line

boundary line

EXISTING LOFT FLOOR PLAN

Title	Rev	Date	Description
Job	-	15.05.23	Issued for Planning Application
Scale			
Date			
Dm			
CHK			
Dwg No	UR/PA-103		
Rev	--		

75 UPLANDS ROAD,
LONDON N8 9NH

1:50@A3

04.23

KC

--

UR/PA-103



Notes:

1. All dimensions shown are approximate and require verification on site.
2. Not for Construction.

KEY:

- Existing party wall
- Existing structural wall
- Existing dormer timber wall
- Existing roof window

Kathleen Chan Architecture

65 Coppetts Road

Muswell Hill

London N10 1JH

T +44 (0) 20 8292 1490

M +44 (0) 7773 971 381

kathleenchanarchitecture@gmail.com