


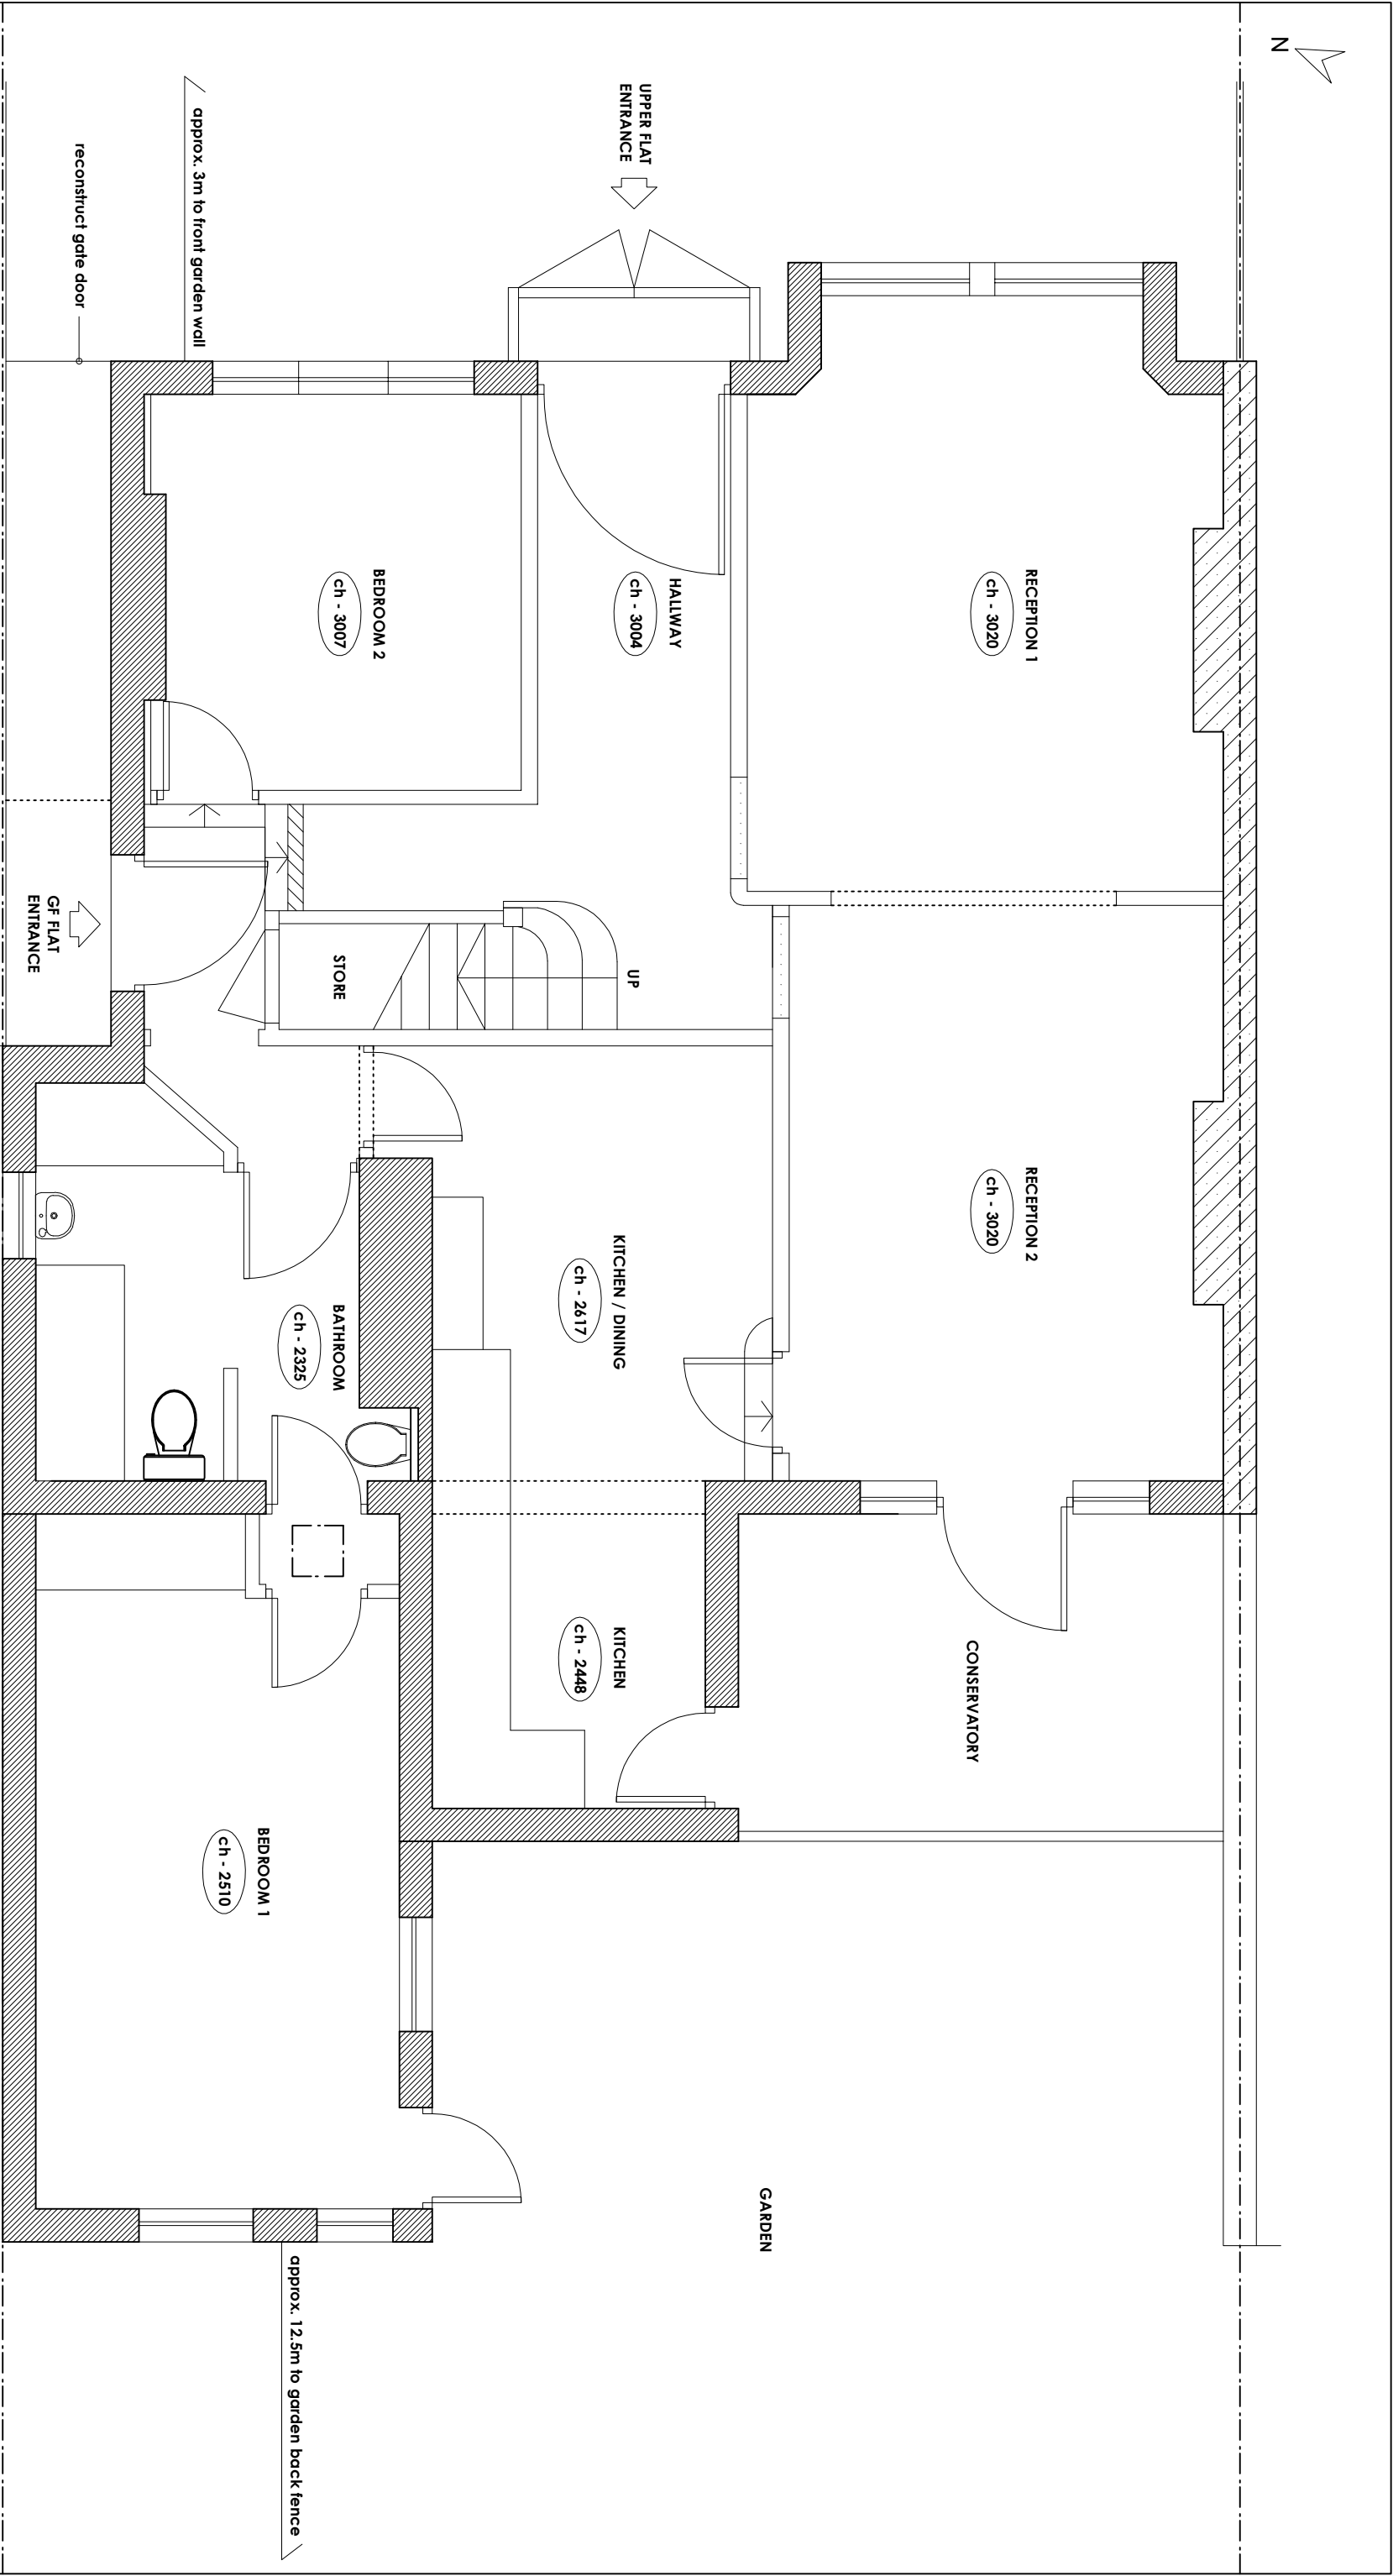

Title PROPOSED GROUND FLOOR PLAN Job 75 UPLANDS ROAD, LONDON N8 9NH Scale 1:50@A3 Date 04.23 Dm KC Chk -- Dwg No UR/PA-201 Rev --	<table><tr><th>Rev</th><th>Date</th><th>Description</th></tr><tr><td>-</td><td>15.05.23</td><td>Issued for Planning Application</td></tr></table> Notes: 1. All dimensions shown are approximate and require verification on site. 2. Not for Construction.	Rev	Date	Description	-	15.05.23	Issued for Planning Application	KEY: <table><tr><td></td><td>Existing party wall</td></tr><tr><td></td><td>Existing structural wall</td></tr><tr><td></td><td>Existing dormer / timber wall</td></tr><tr><td></td><td>Existing roof window</td></tr><tr><td></td><td>Proposed partition wall</td></tr><tr><td></td><td>Doorway / locked permanently</td></tr></table>		Existing party wall		Existing structural wall		Existing dormer / timber wall		Existing roof window		Proposed partition wall		Doorway / locked permanently	Kathleen Chan Architecture 65 Coppetts Road Muswell Hill London N10 1JH T +44 (0) 20 8292 1490 M +44 (0) 7773 971 381 kathleenchanarchitecture@gmail.com
Rev	Date	Description																			
-	15.05.23	Issued for Planning Application																			
	Existing party wall																				
	Existing structural wall																				
	Existing dormer / timber wall																				
	Existing roof window																				
	Proposed partition wall																				
	Doorway / locked permanently																				