


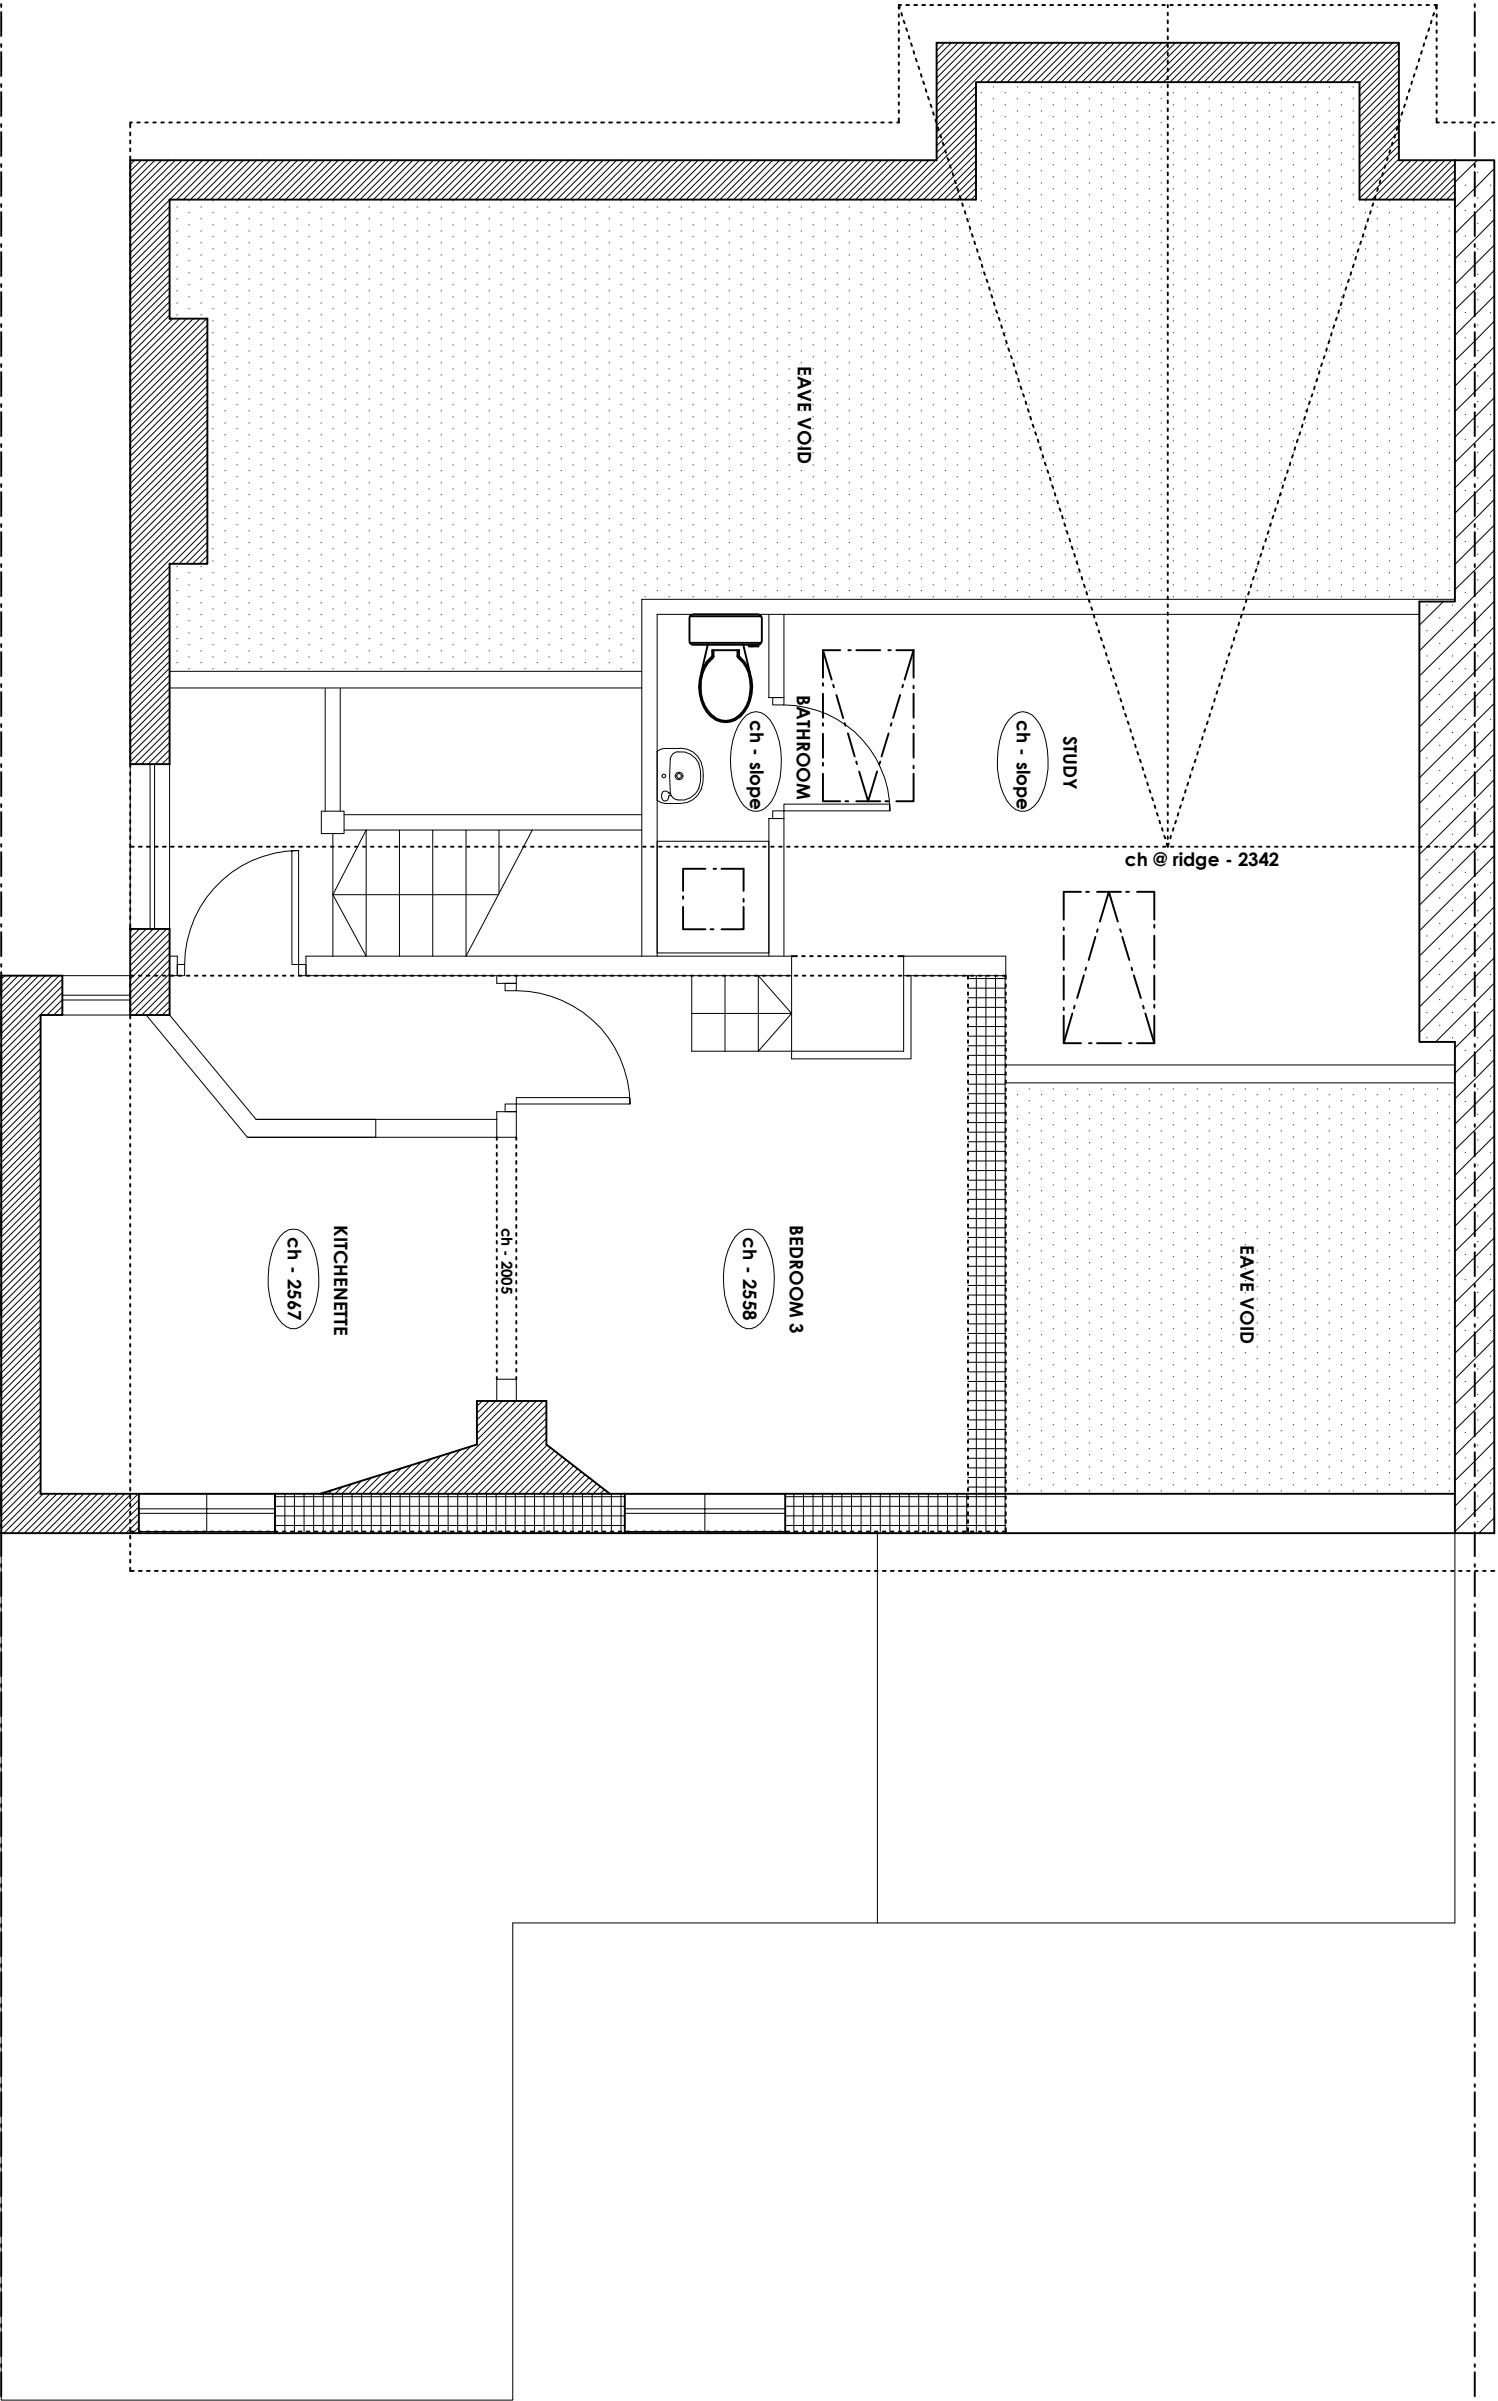

boundary line

boundary line

Title PROPOSED LOFT FLOOR PLAN Job 75 UPLANDS ROAD, LONDON N8 9NH Scale 1:50@A3 Date 04.23 Dm KC CHK -- Dwg No UR/PA-203 Rev -- ©	Rev - Date 15.05.23 Description Issued for Planning Application 0 0.5 1 1.5 2.5 5m Scale 1:50	Notes: 1. All dimensions shown are approximate and require verification on site. 2. Not for Construction.	KEY:  Existing party wall  Existing structural wall  Existing dormer timber wall  Existing roof window	Kathleen Chan Architecture 65 Coppetts Road Muswell Hill London N10 1JH T +44 (0) 20 8292 1490 M +44 (0) 7773 971 381 kathleenchanarchitecture@gmail.com
--	---	--	---	---