




Front Elevation
Scale 1:100@A1



Flank Elevation West
Scale 1:100@A1



Rear Elevation
Scale 1:100@A1

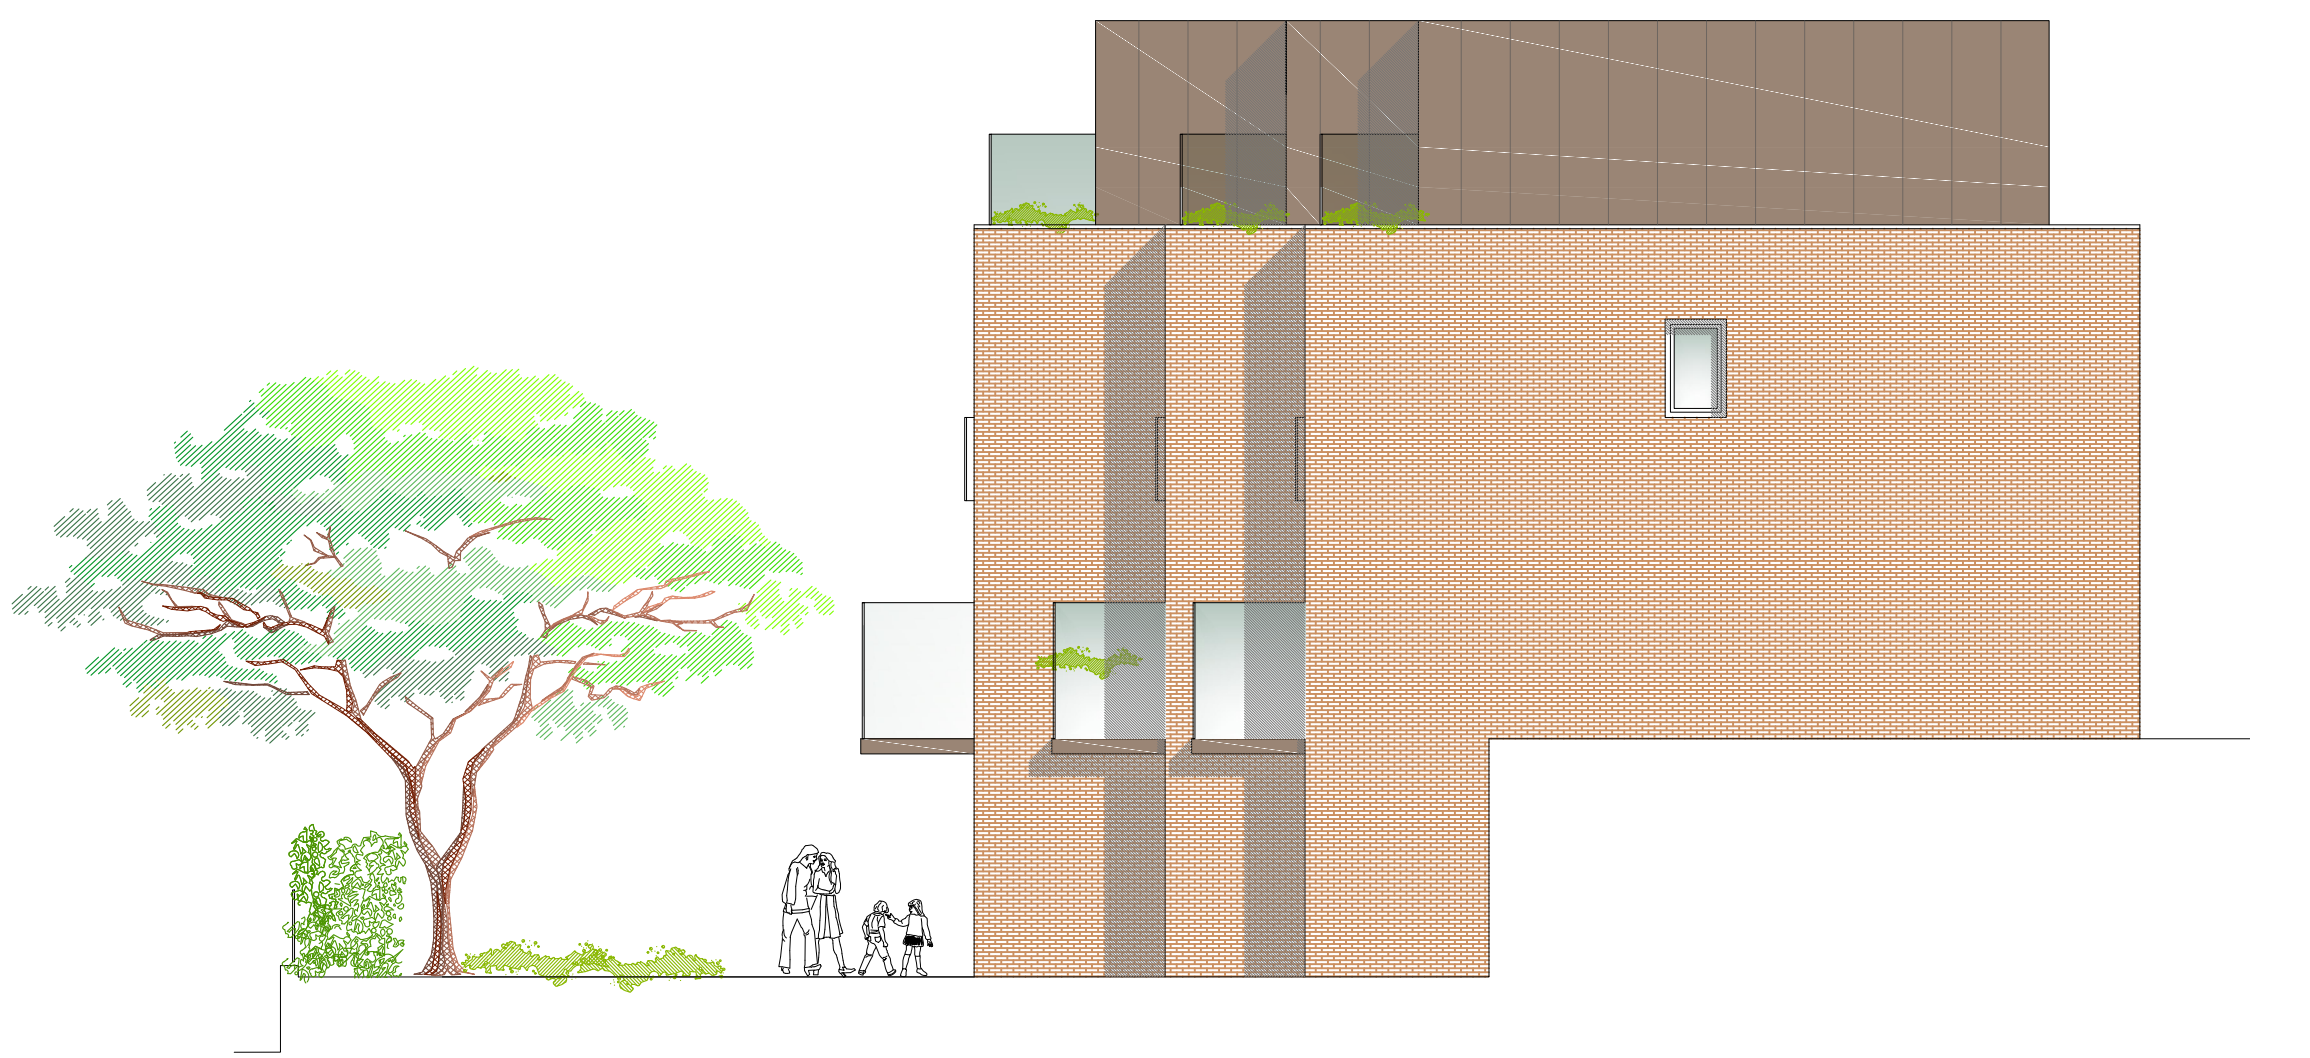


Flank Elevation East
Scale 1:100@A1

NOTE
This drawing is copyright.
Do not scale, use figured dimensions only.
The contractor is to check all dimensions on site before commencement of the works.
Discrepancies must be reported immediately to the architect before proceeding.


PLANNING

REV	CHK.	DATE.	DESCRIPTION.
-----	------	-------	--------------


MATERIALS KEY

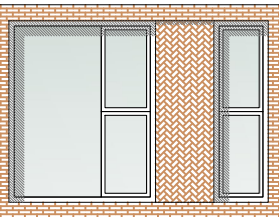

Brick wall
Powder coated metal windows
Herringbone brick panel
between windows

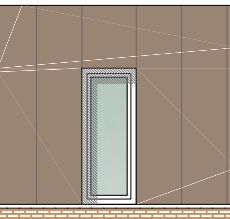

Powder coated metal cladding
Powder coated metal windows
Powder coated metal trim to
brick walls

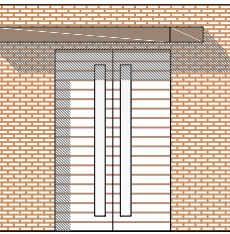

Stained timber doors
Powder coated metal canopy
Brick walls



Powder coated metal balcony
with glass balustrade and
frosted glass privacy panel
1800mm high
Brick walls

jane duncan architects+ interiors

The Old Warehouse
Chalfont Station Road
Little Chalfont, Amersham
Bucks HP7 9PN

+44 (0)1494 766 999
info@janeduncanarchitects.co.uk
janeduncanarchitects.co.uk

CLIENT
CLARKE PROPERTY GROUP

ADDRESS
10 ELLINGTON ROAD LONDON N10 3DG

PROJECT
RESIDENTIAL DEVELOPMENT

DRAWING TITLE
PROPOSED ELEVATIONS

DRAWING NO.
CER 209 PL 130

SCALE	DATE	DRAWN	CHECKED
1:100@A1	JAN 2023	ADB	

0m 5m 10m
Scale 1:100