

NOTE:
This drawing is copyright.
~~Do not scale~~ use figured dimensions only.
The contractor is to check all dimensions on site before commencement of the works.
Discrepancies must be reported immediately to the architect before proceeding.



PLANNING

REV	DATE	DESCRIPTION
-----	------	-------------


--	--	--





First Floor Plan 1:100

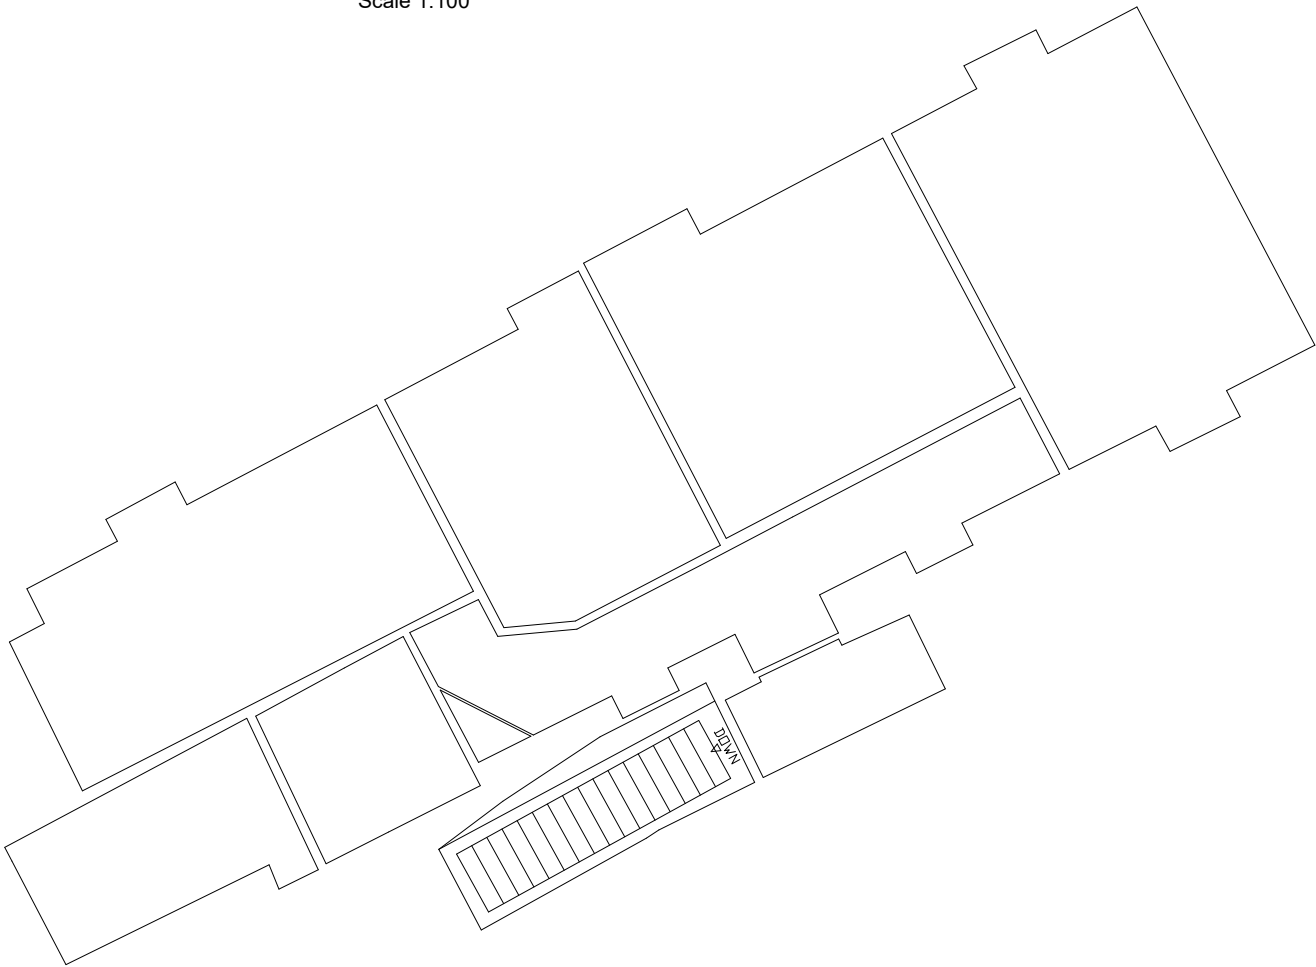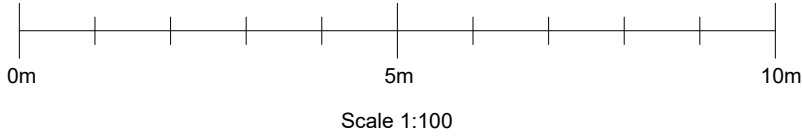

Ground Floor Plan 1:100

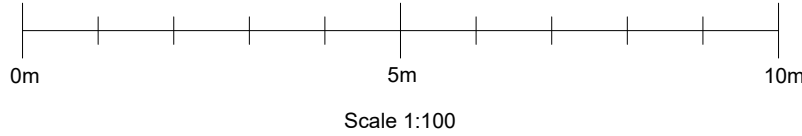

Roof Plan 1:100

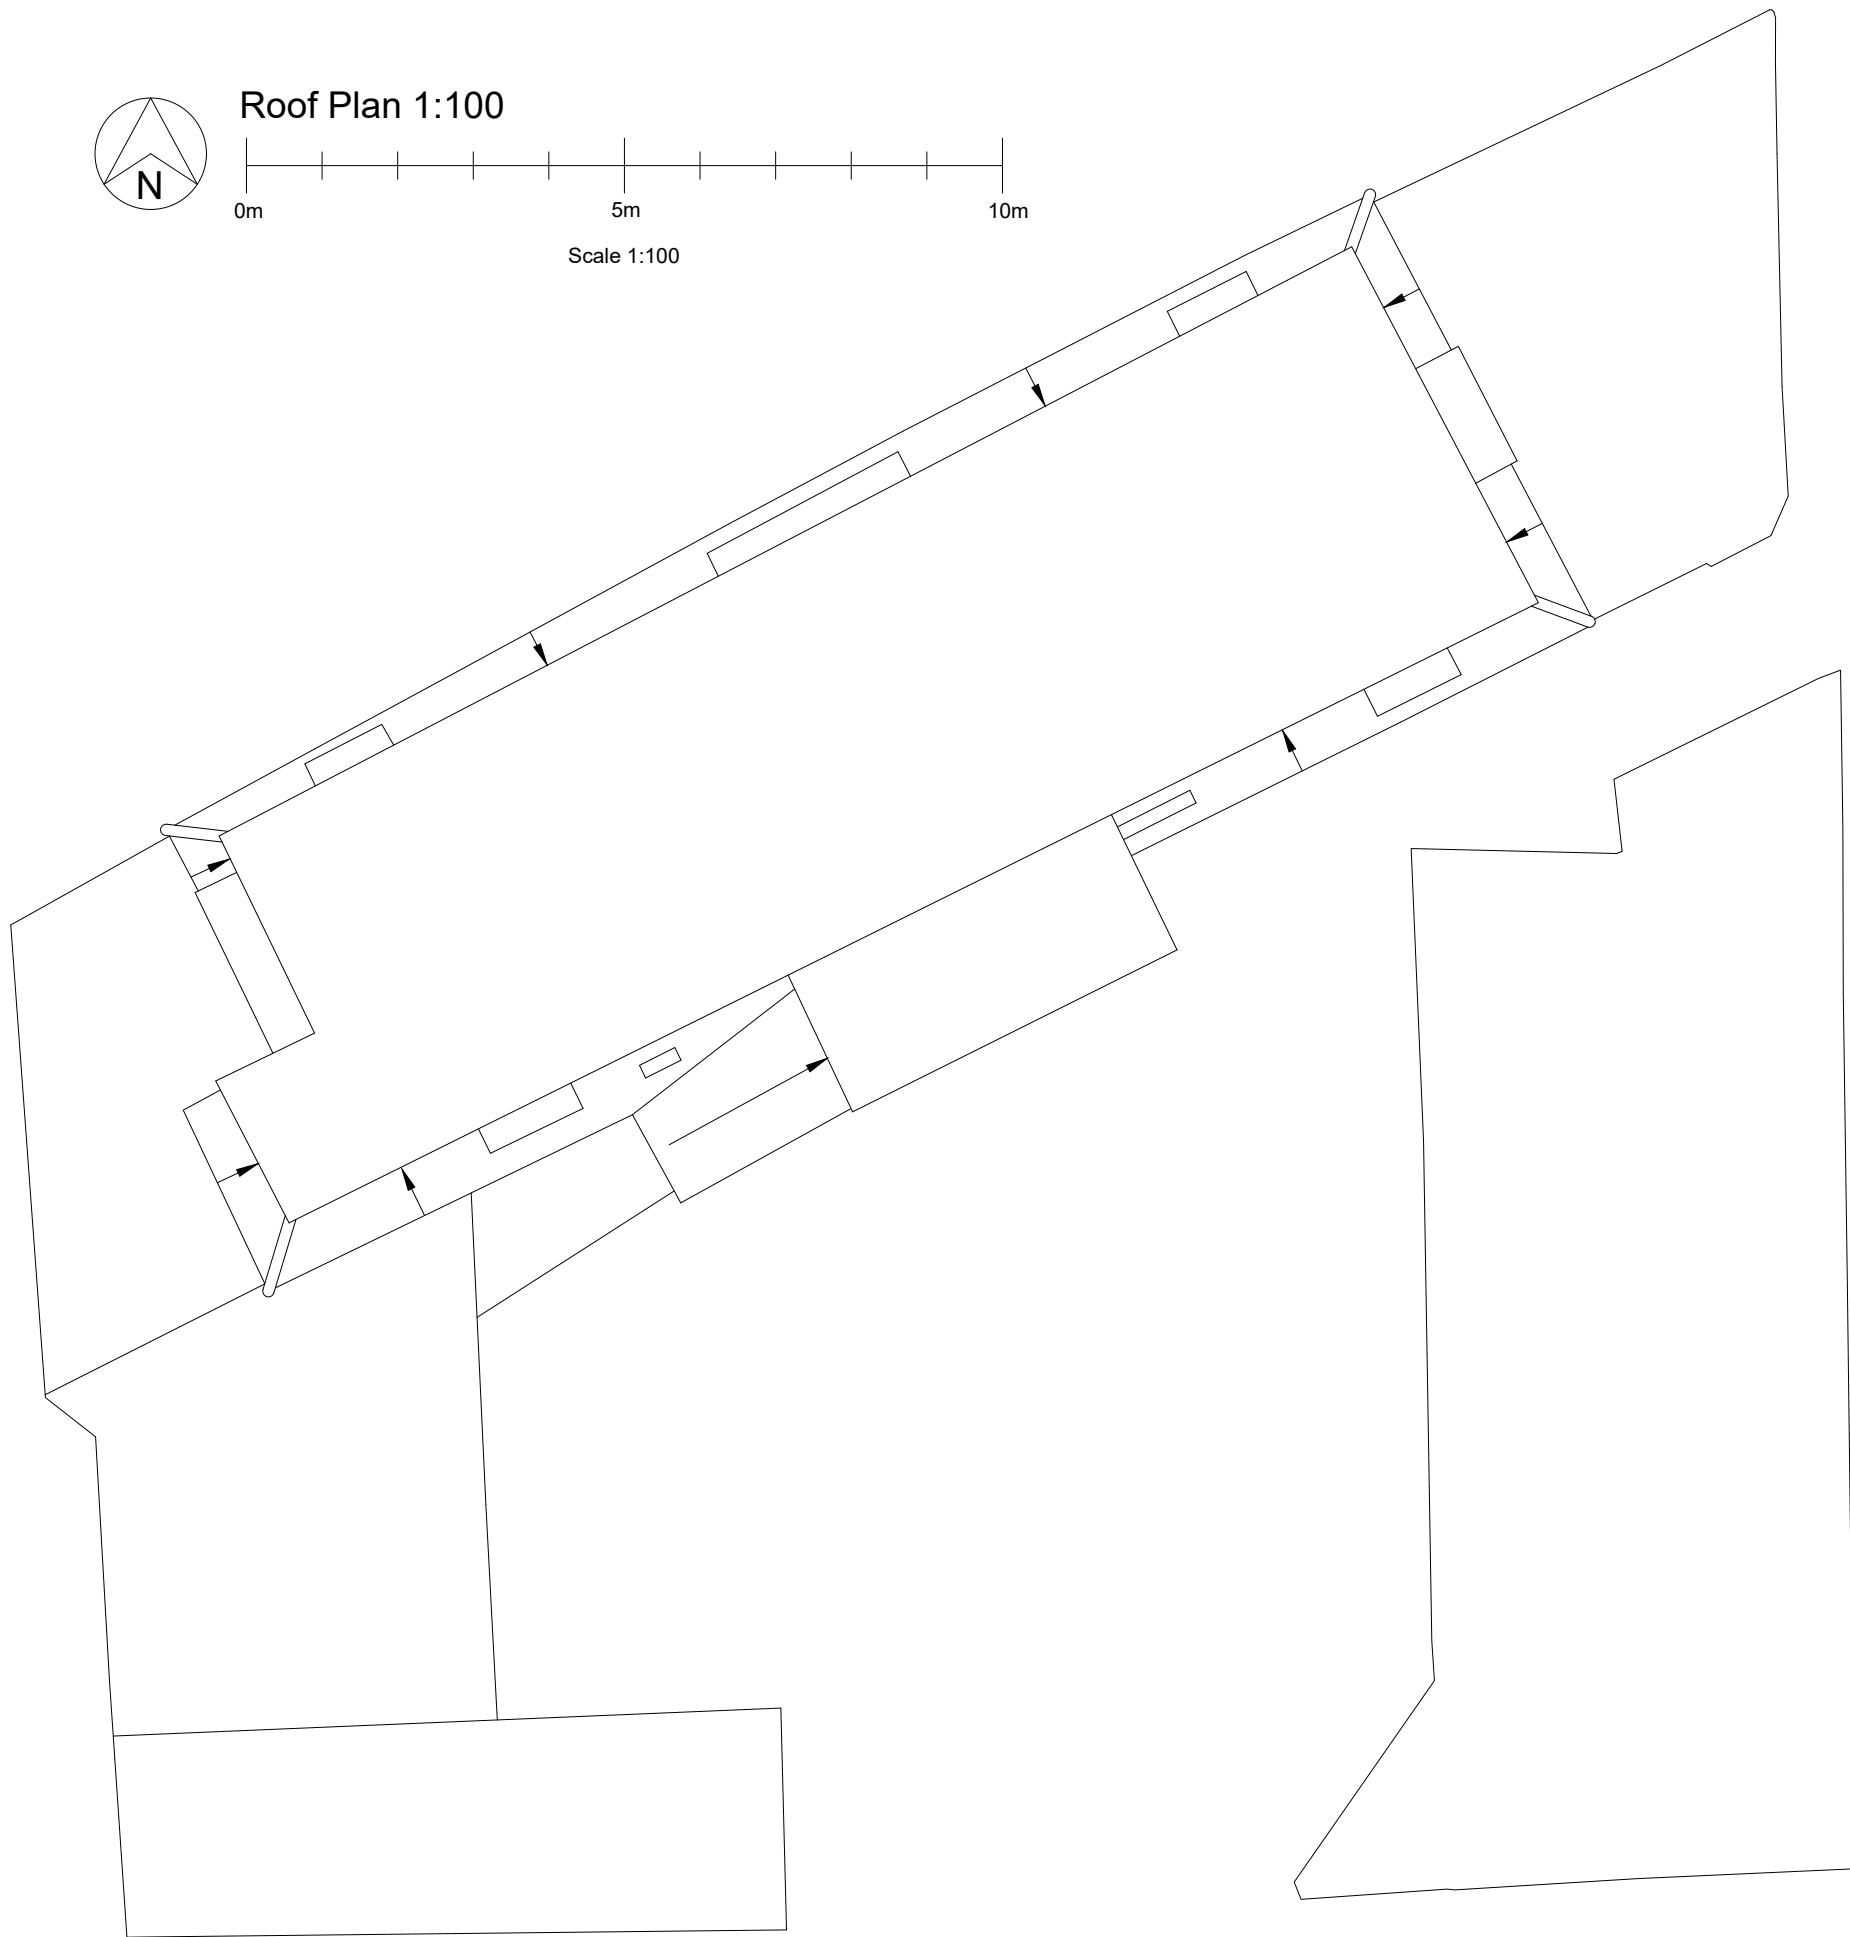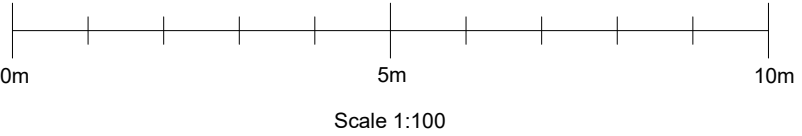

jane duncan
architects+
interiors

The Old Warehouse
Chalfont Station Road
Little Chalfont, Amersham
Bucks HP7 9PN

+44 (0)1494 768 999
info@janeduncanarchitects.co.uk
janeduncanarchitects.co.uk

CLIENT
CLARKE PROPERTY GROUP

ADDRESS
10 ELLINGTON ROAD LONDON N10 3DG

PROJECT
RESIDENTIAL DEVELOPMENT

DRAWING TITLE
EXISTING PLANS

DRAWING NO. REV.
CER 209 PL 011

SCALE DATE DRAWN CHECKED
1:100@A1 OCT 2022 ADB