




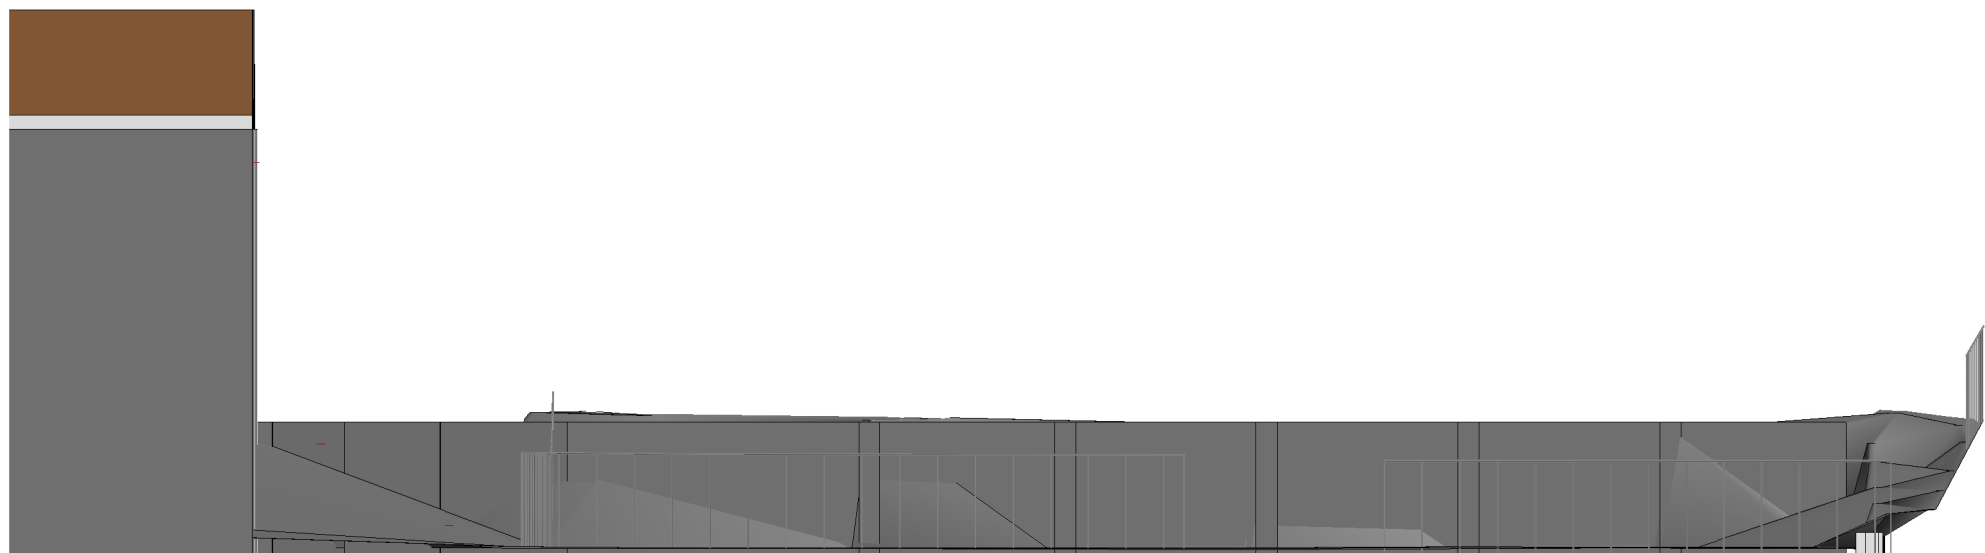


Existing Contextual Elevation - Viewer Facing North
1 : 200

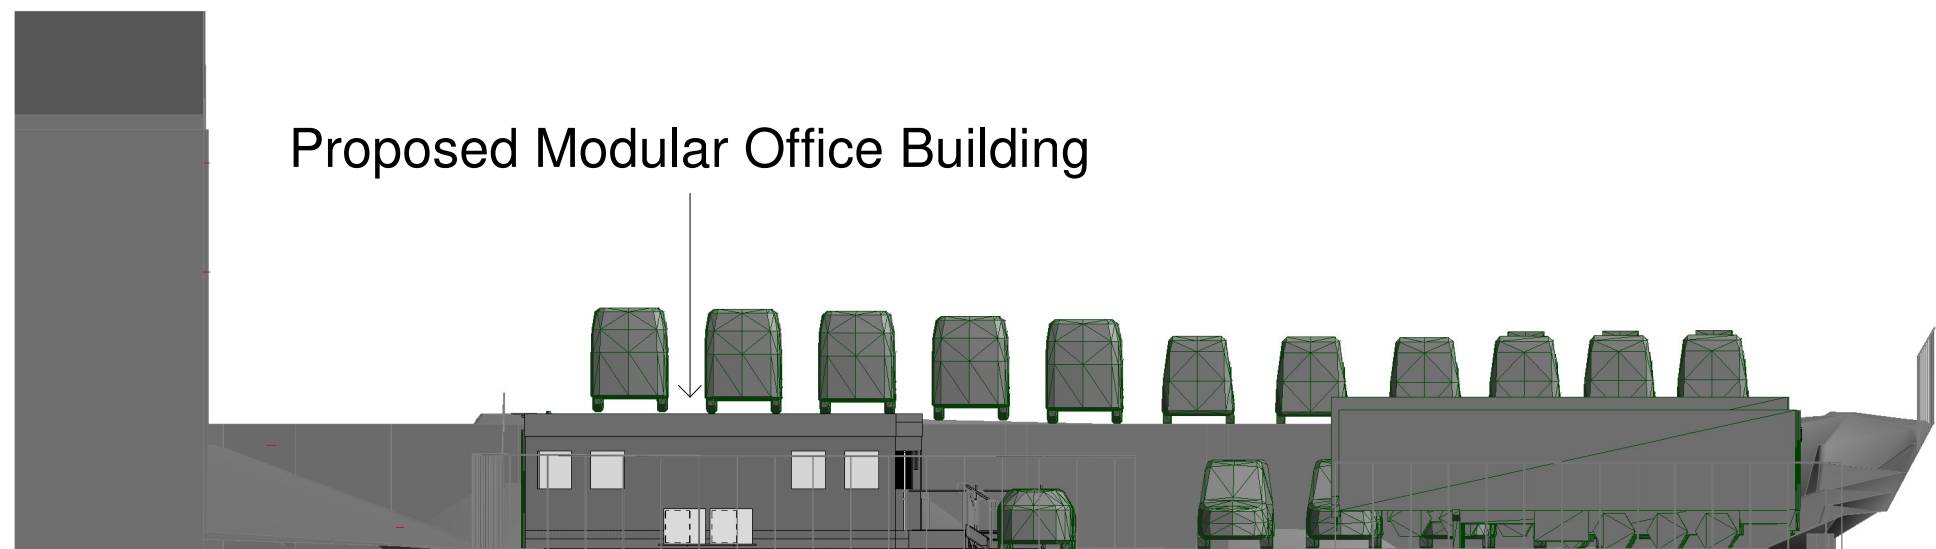


Proposed Contextual Elevation - Viewer Facing North
1 : 200

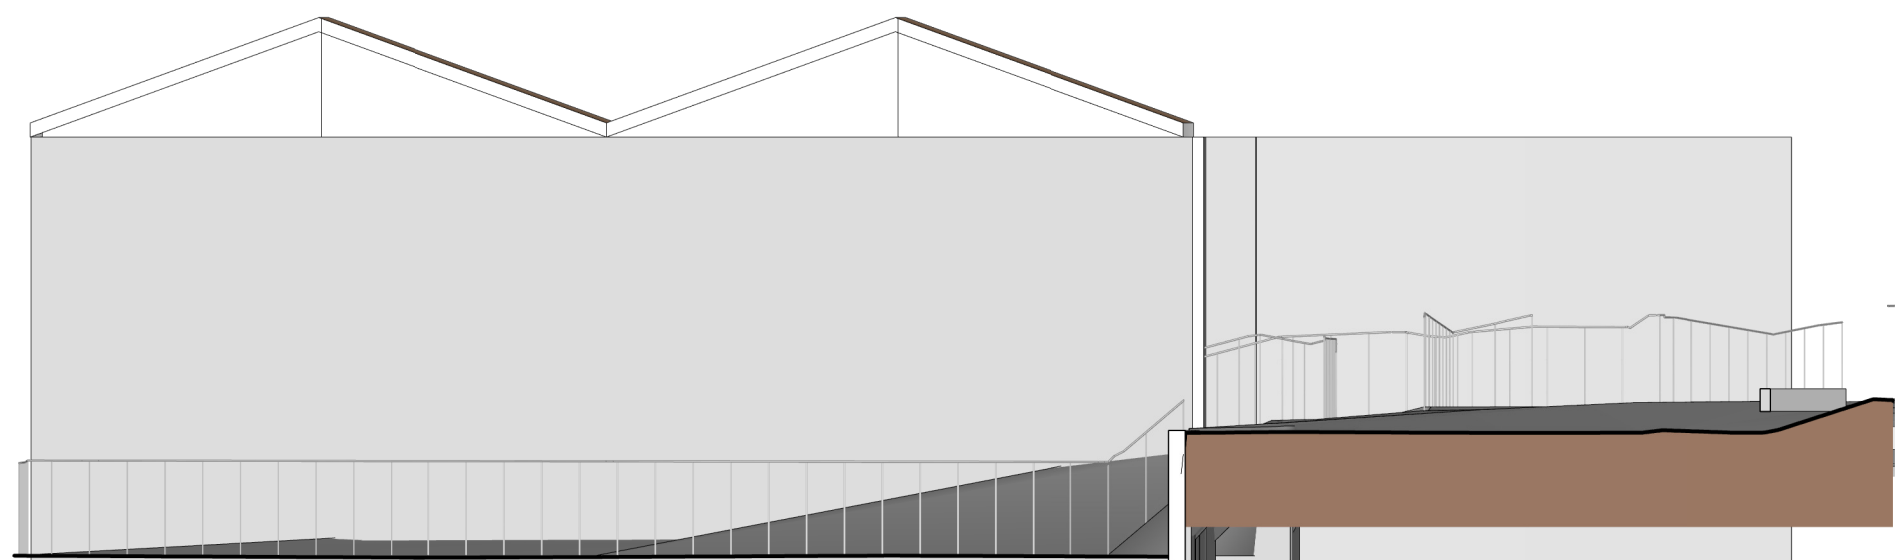

Existing Section A
1 : 200

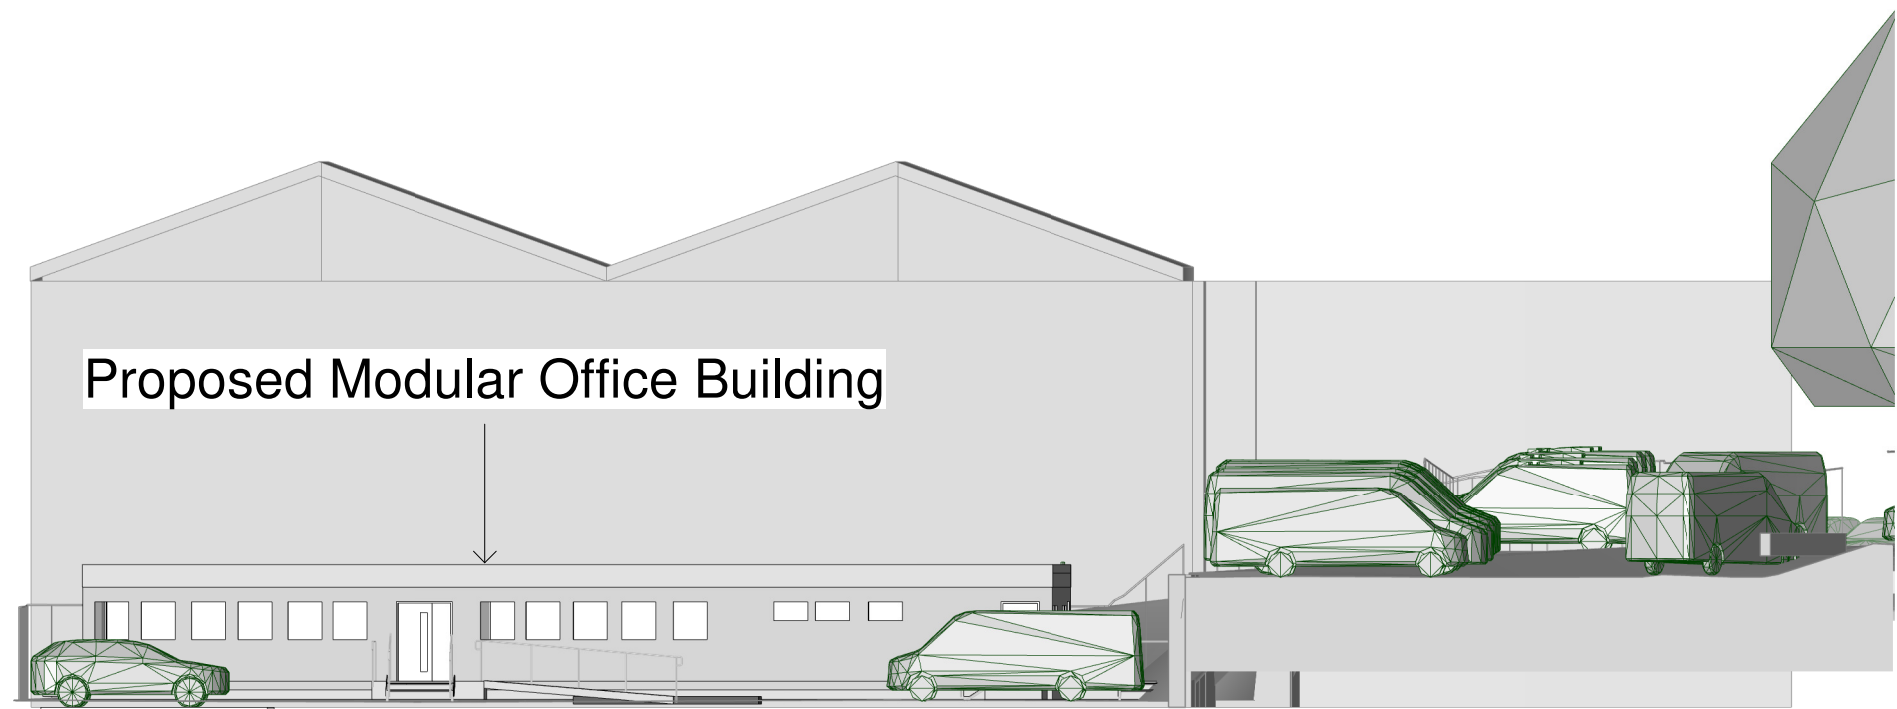

Proposed Section A
1 : 200

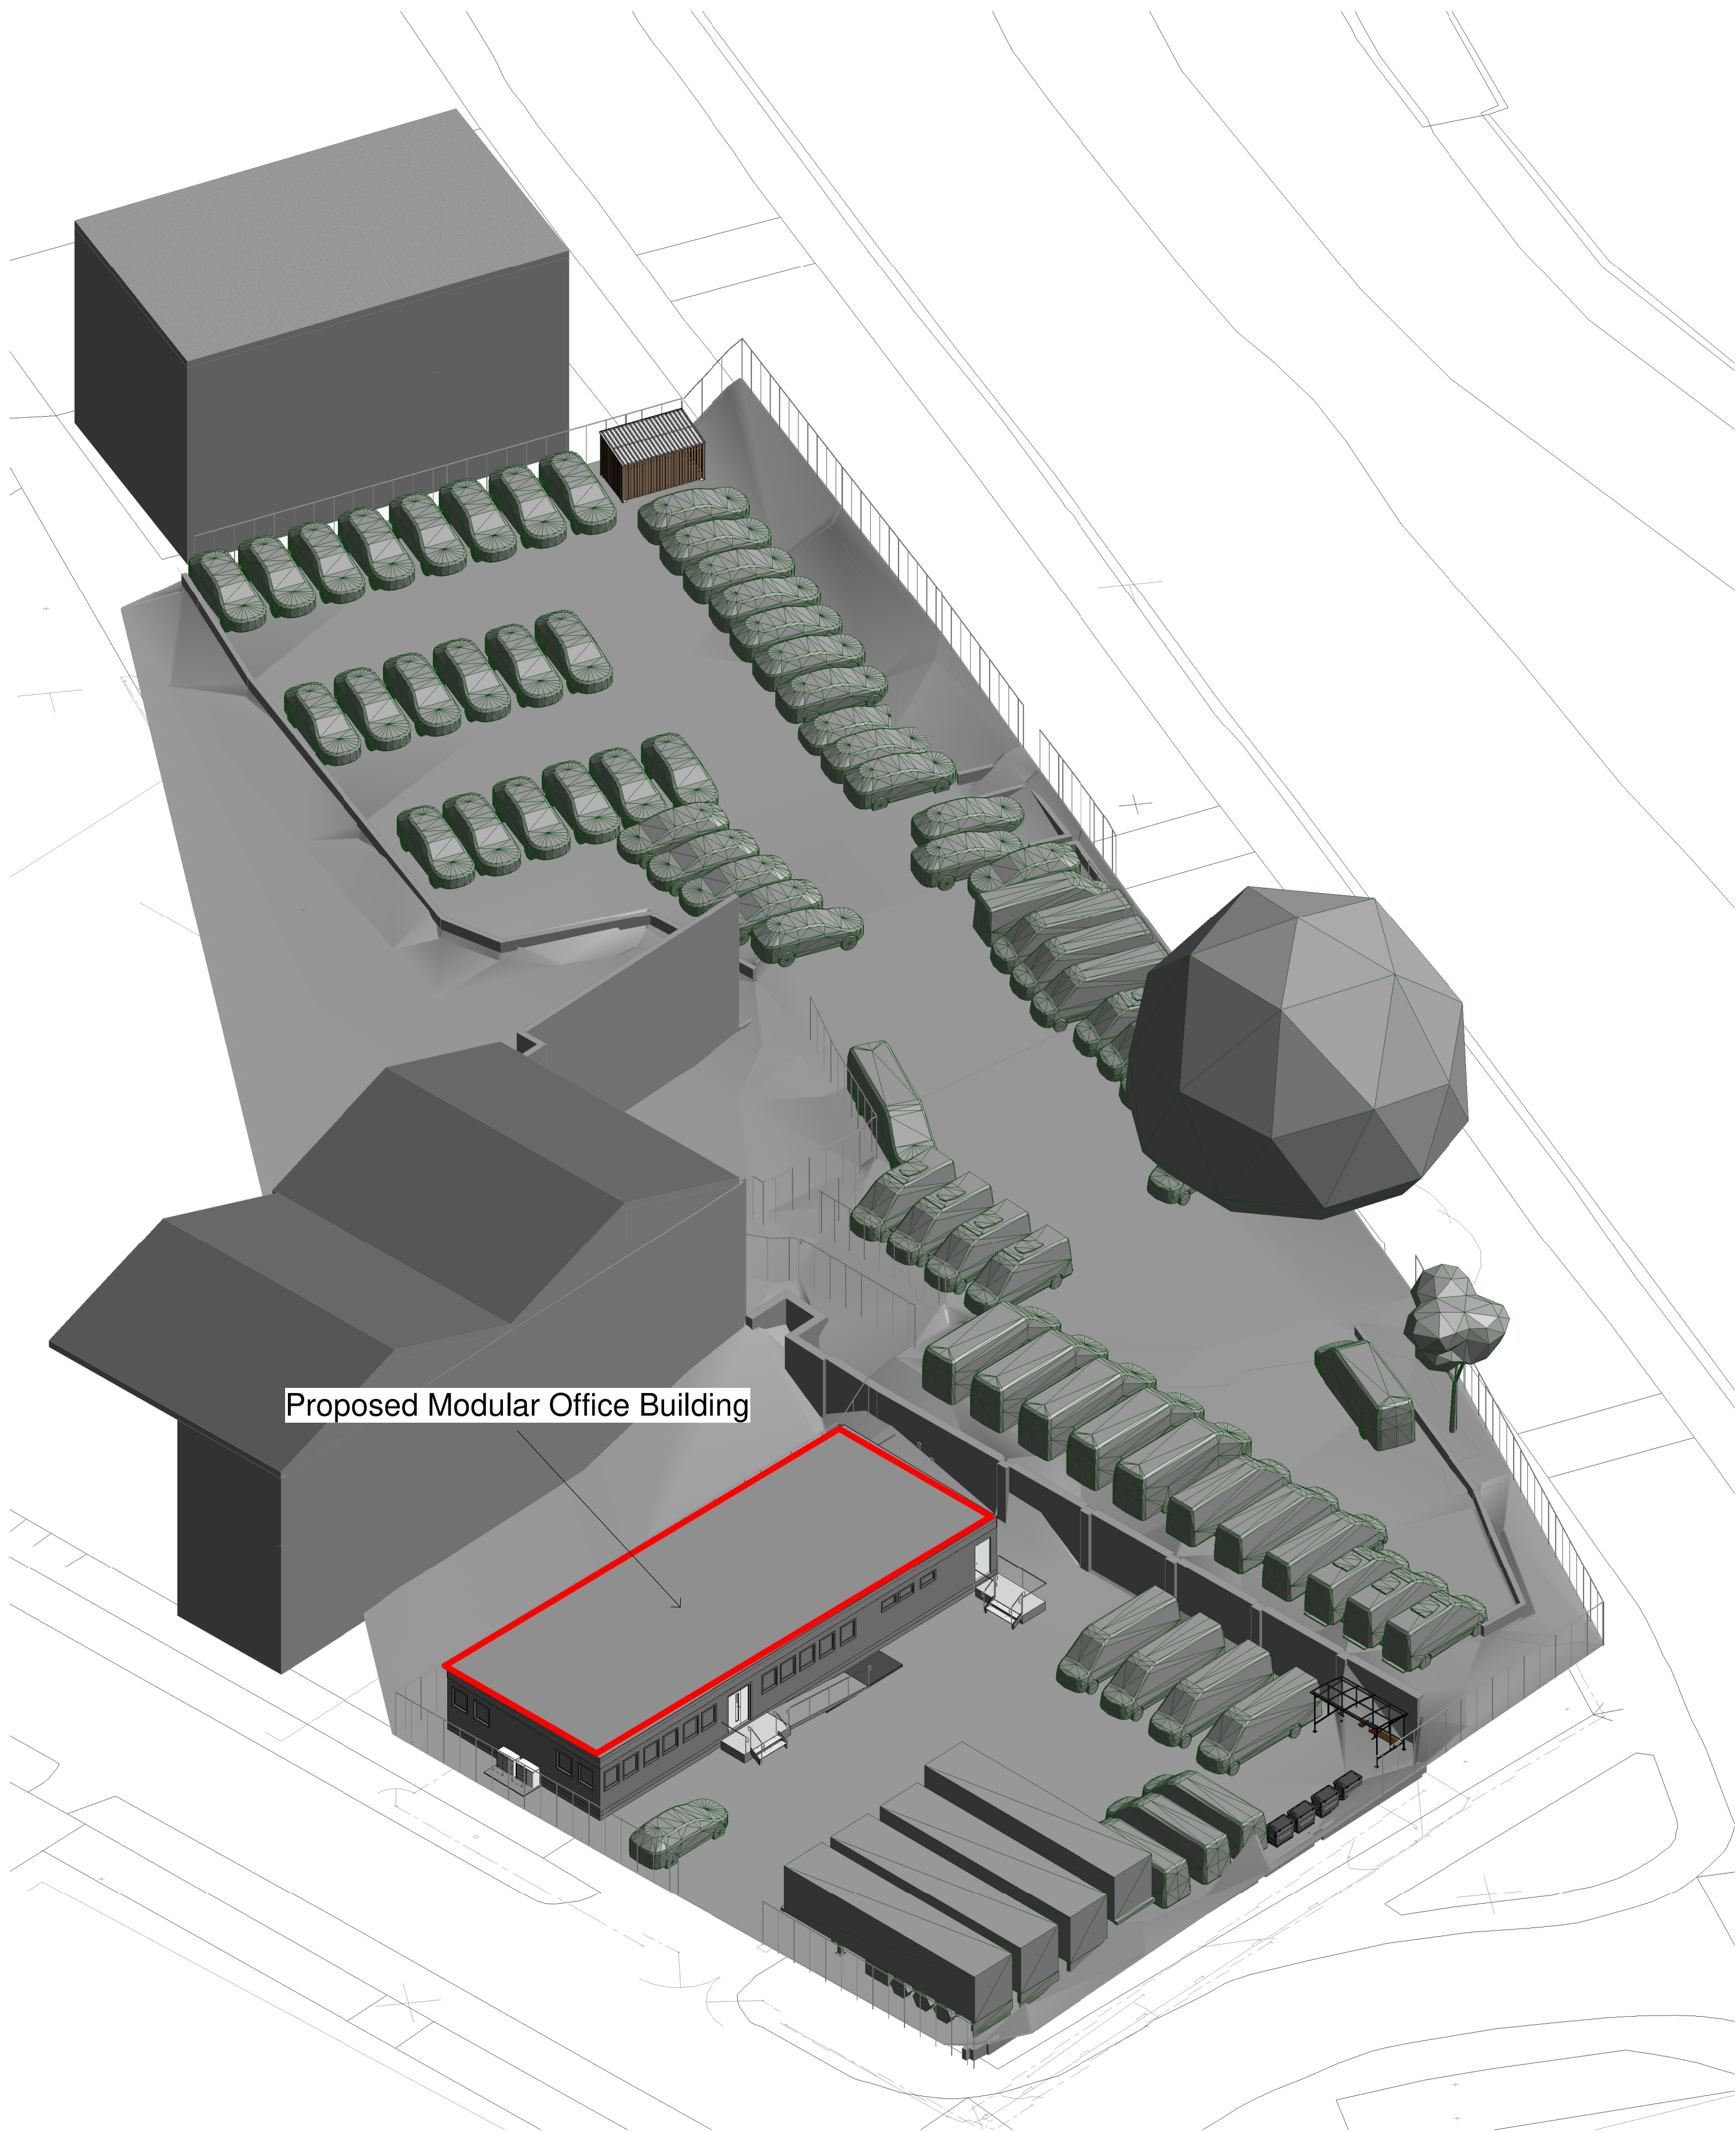

Proposed Indicative 3D Site Plan

RESPONSIBILITY IS NOT ACCEPTED FOR OTHERS SCALING DIRECTLY FROM THIS DRAWING. DO NOT SCALE FROM THIS DRAWING, USE WRITTEN DIMENSIONS ONLY.

KEY PLAN

NOTES

0m 2m 10m
1:200

ORIGINAL SHEET SIZE
A1

THIS DRAWING IS PRODUCED FOR USE IN THIS PROJECT ONLY AND MAY NOT BE USED FOR ANY OTHER PURPOSE. THE ORIGINATOR ACCEPTS NO LIABILITY FOR THE USE OF THIS DRAWING OTHER THAN THE PURPOSE FOR WHICH IT WAS INTENDED IN CONNECTION WITH THIS PROJECT AS RECORDED IN THE 'PURPOSE FOR ISSUE' AND 'FILE STATUS CODE'.

THIS DRAWING MAY NOT BE REPRODUCED IN ANY FORM WITHOUT PRIOR WRITTEN AGREEMENT.

© CROWN COPYRIGHT AND DATABASE RIGHTS 2019 ORDNANCE SURVEY LICENCE NUMBER 100019340.

CLIENT
Serco

PROJECT
Proposed New Modular Office Building, Serco
PECS Depot, Eade Road, Tottenham

TITLE
Existing & Proposed Contextual Elevations,
Section & 3D

SCALE
1 : 200

DISCIPLINE

PROJECT NUMBER
114396

DRAWING NUMBER
HBS-00-00-DR-B-64

REV CODE
P02

STATUS CODE
A3

PURPOSE OF ISSUE
Planning

Drawn by
MP
Checked by
JA (Serco)

Hamson Barron Smith
office@hamsonbarronsmith.com
www.hamsonbarronsmith.com
Haywards Heath
Hayworthe House, Market Place
Haywards Heath
West Sussex RH16 1DB
+44 (0)1444 449400
RIBA Chartered Practice | RIBA Client Advisor | ISO9001 | ISO14001
Green Register | AECB | Passivhaus Trust Patron Member

P02	Red line revised	9/5/23	MP	Client
P01	Planning	5/5/23	MP	Client
Rev	Description	Date	Drawn	Chkd/Appd