
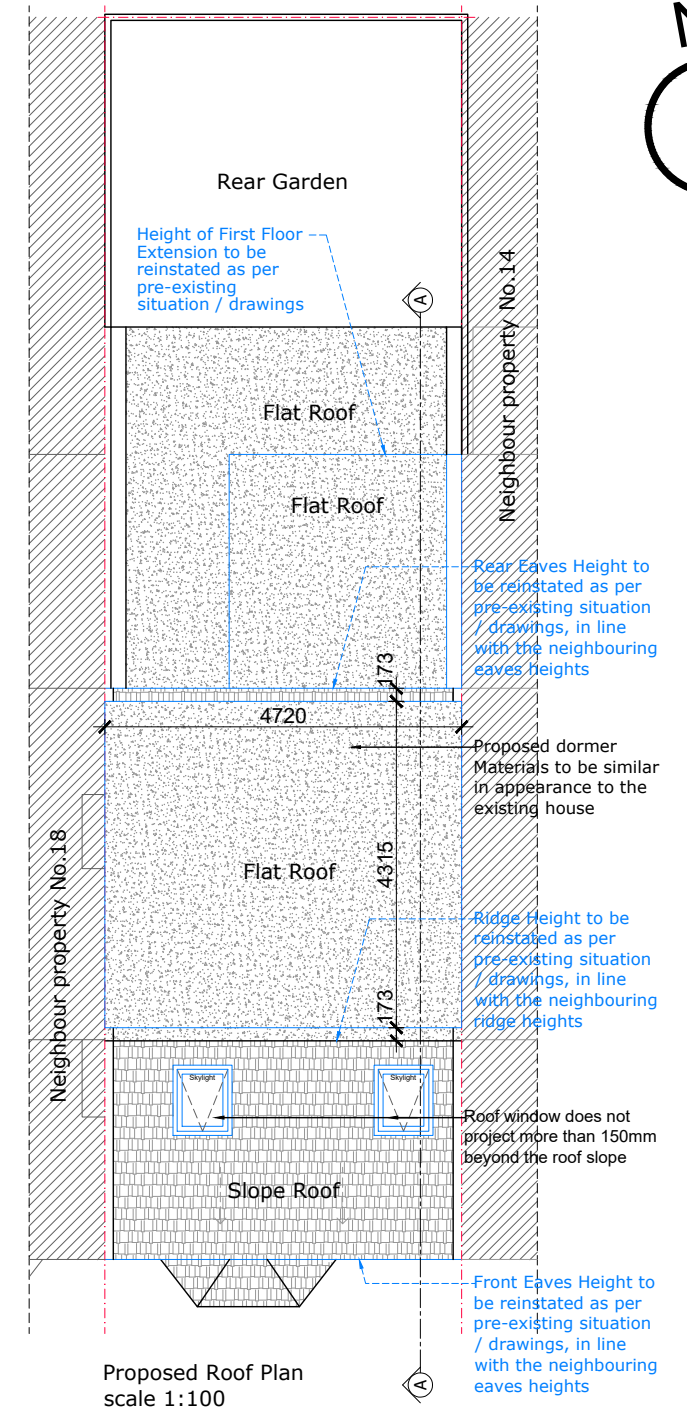
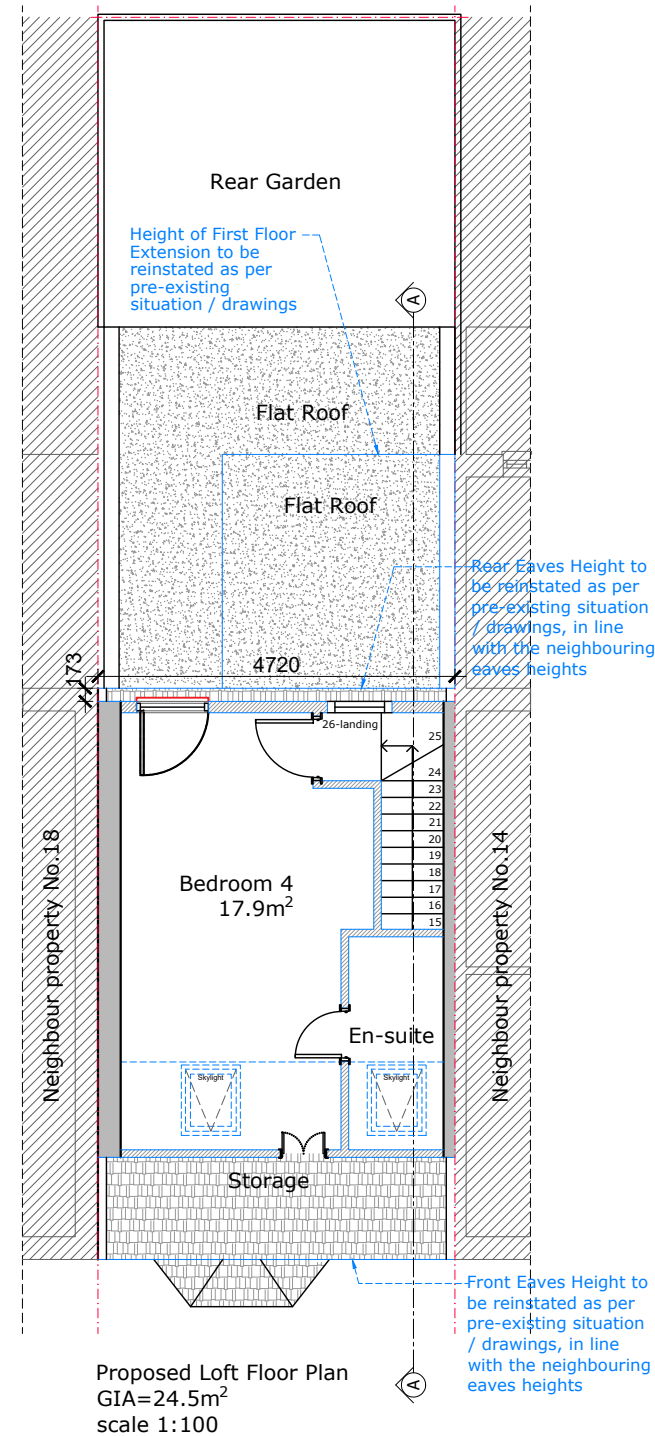
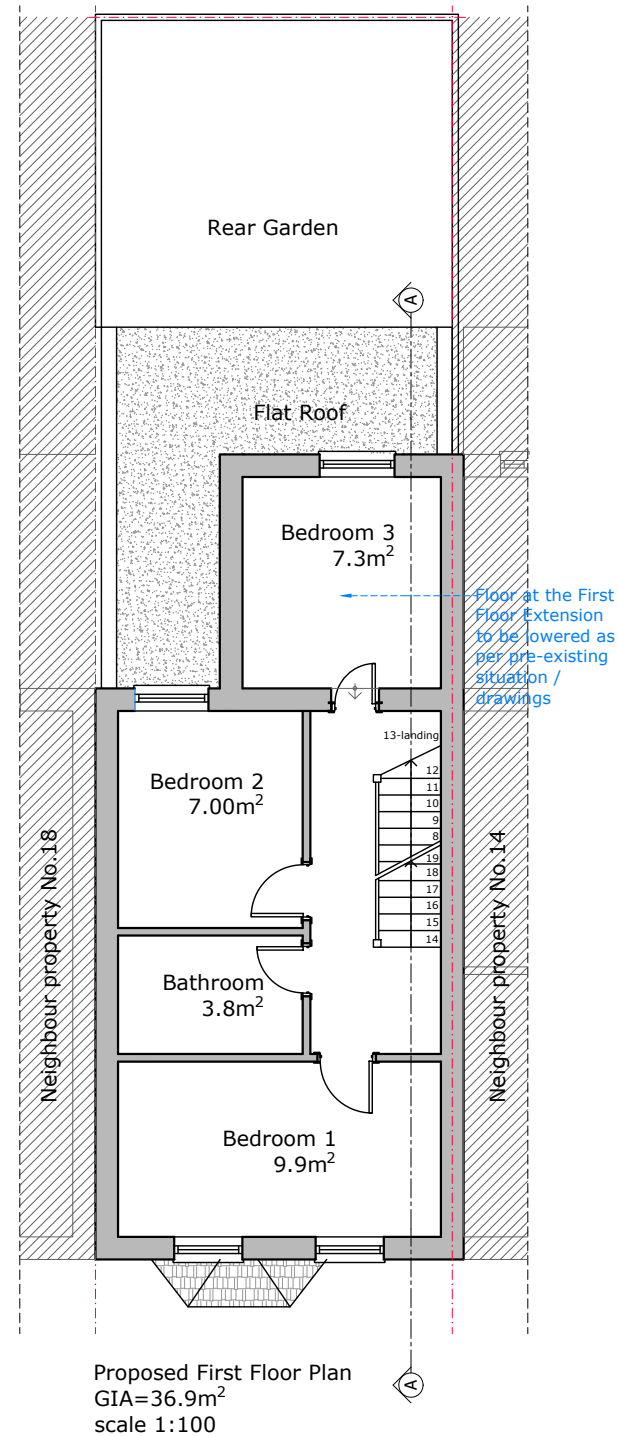
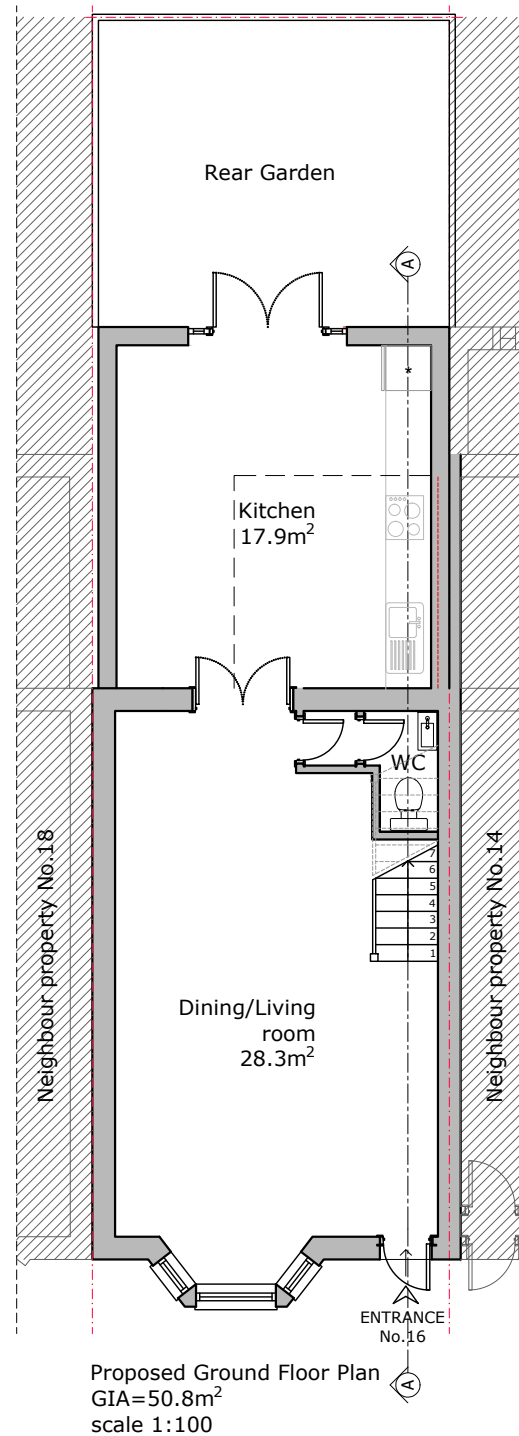


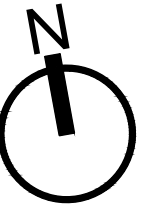


WALLS / CEILINGS LEGEND:

- EXISTING WALLS / CEILINGS
- WALLS / PARTITION TO BE REMOVED
- PROPOSED WALLS / CEILINGS

LINES / HATCHES LEGEND:



- REMOVING INTERVENTIONS
- PROPOSED INTERVENTIONS

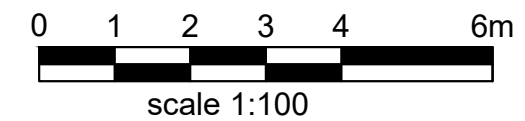

Notes

- 1- This drawing is prepared solely for design and planning submission purposes. It is not intended or suitable for either Building Regulations or Construction purposes and should not be used for such.
- 2- All Dimensions are in millimeters.
- 3- Dimensions are not to be scaled directly from drawings other than for Planning Purposes.
- 4- All dimensions are to be checked on site and the Architect is to be informed of any discrepancies before construction commences.
- 5- All references to drawings refer to current revision of that drawing.
- 6- The Copyright of this drawing belongs to Archpl Ltd.

Rev.	Date	Revisions
PLANNING		
 ARCH ARCHITECTURAL DESIGN STUDIO 400 West Green Road, West Green, London, N15 3PX Tel: 07842410527 Web: www.archpl.co.uk		
Client Goldmount Limited		
Project 16 Elmar Road, London N15 5DJ		
Scale	1/100@A3	Date 05/2023
Drawn By	AEC	Checked By AEC
Project No.	18003-23	Drawing No. A105
Drawing title		Revision -
Proposed Floor Plans		

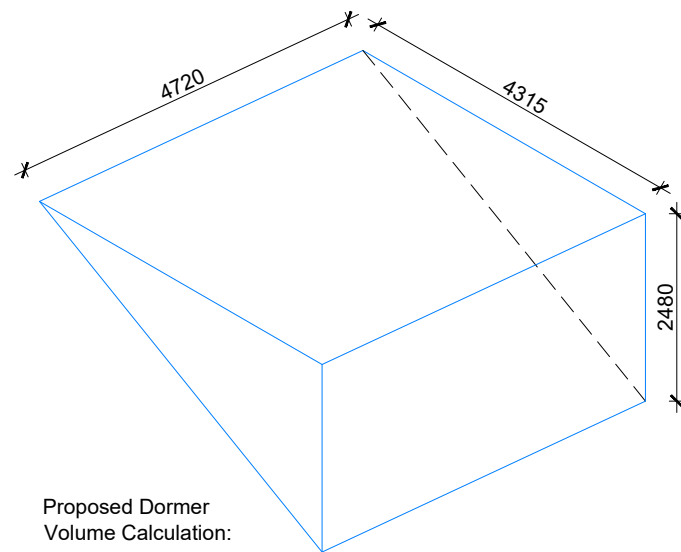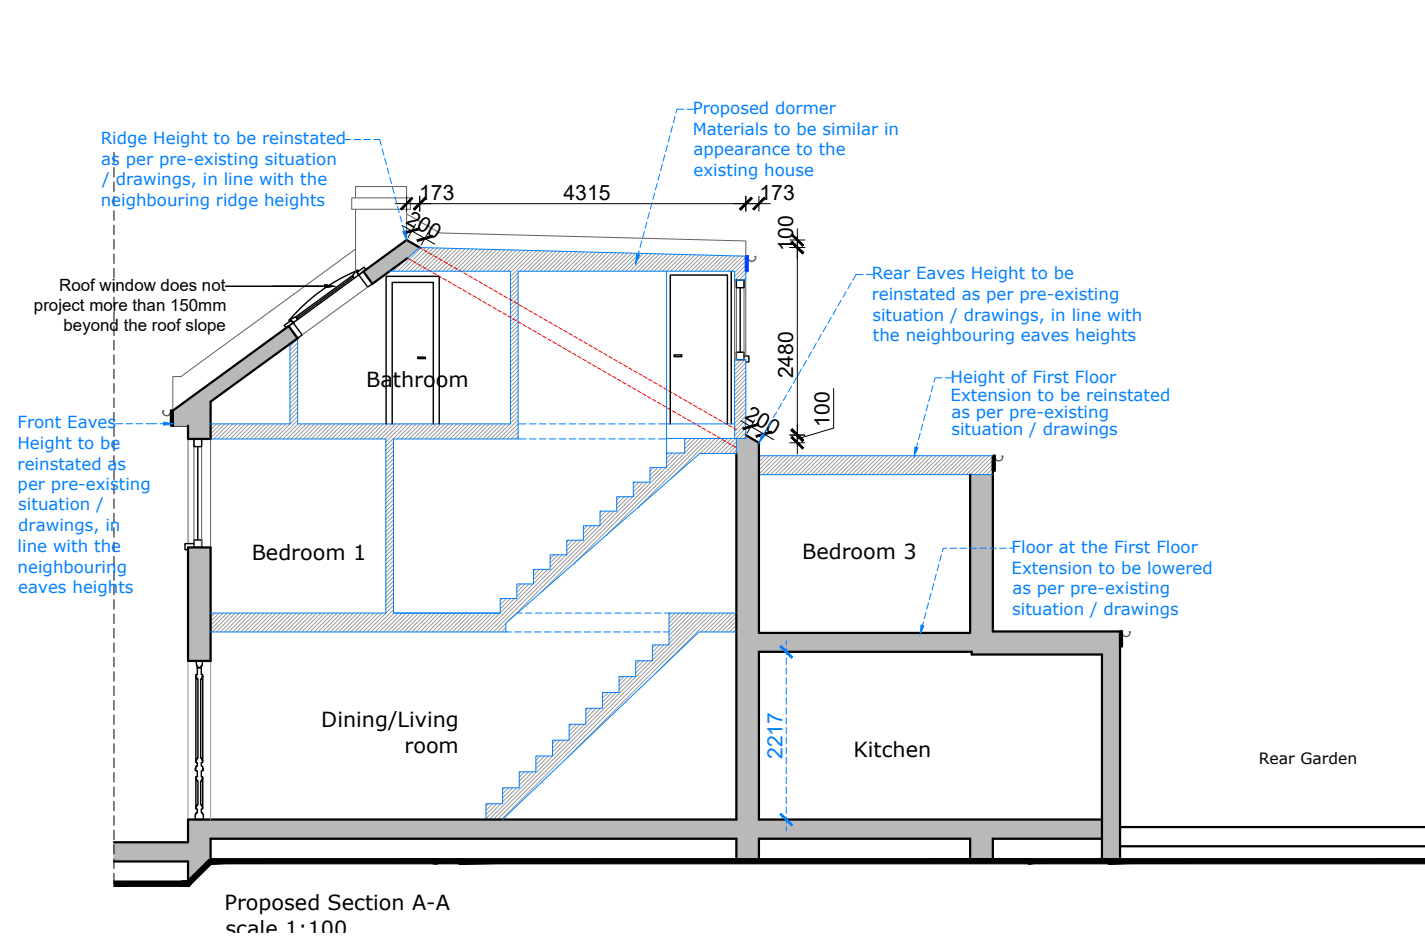

Proposed Dormer
Volume Calculation:

$$\text{VOLUME} = \frac{1}{2} \times (4.720 \times 4.315 \times 2.480)$$
$$= 25.25 \text{ m}^3$$


$$\text{VOLUME} = 25.25 \text{ m}^3 < 40.00 \text{ m}^3$$

WALLS / CEILINGS LEGEND:


- EXISTING WALLS / CEILINGS
- WALLS / PARTITION TO BE REMOVED
- PROPOSED WALLS / CEILINGS

LINES / HATCHES LEGEND:


- REMOVING INTERVENTIONS
- PROPOSED INTERVENTIONS

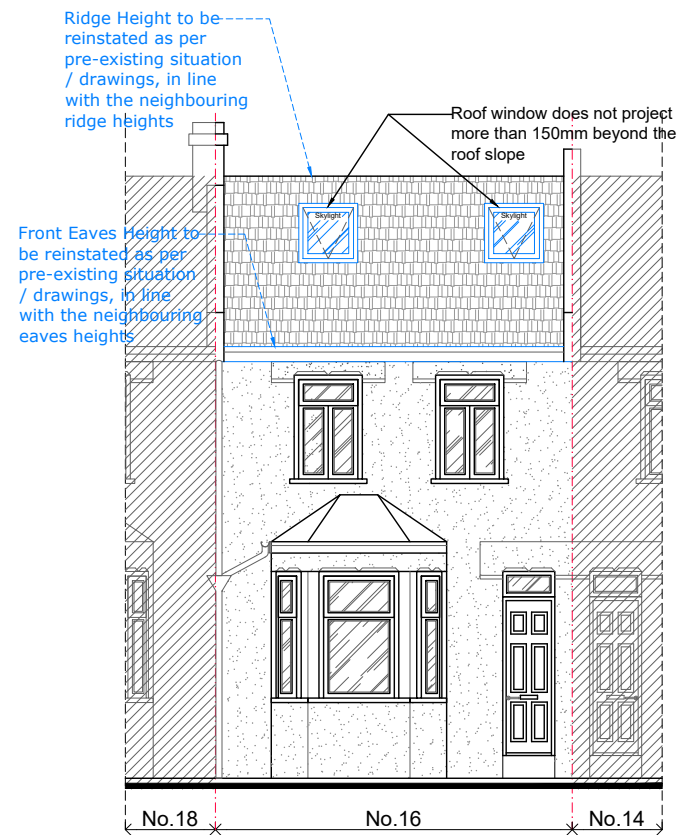

Proposed Front Elevation
scale 1:100

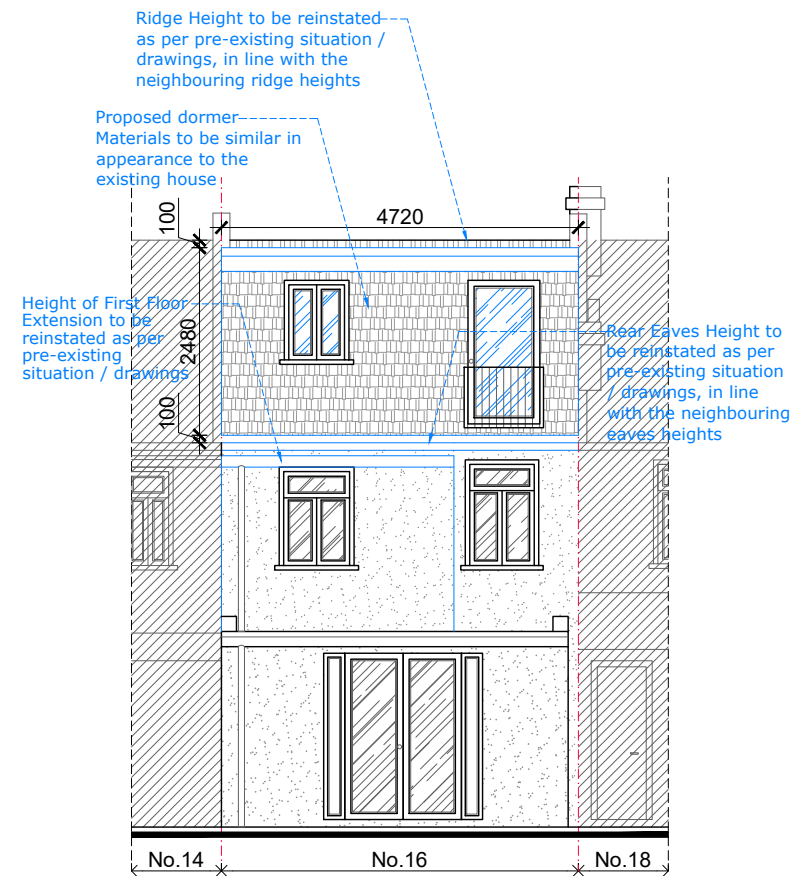

Proposed Rear Elevation
scale 1:100

 

Notes

- 1- This drawing is prepared solely for design and planning submission purposes. It is not intended or suitable for either Building Regulations or Construction purposes and should not be used for such.
- 2- All Dimensions are in millimeters.
- 3- Dimensions are not to be scaled directly from drawings other than for Planning Purposes.
- 4- All dimensions are to be checked on site and the Architect is to be informed of any discrepancies before construction commences.
- 5- All references to drawings refer to current revision of that drawing.
- 6- The Copyright of this drawing belongs to Archpl Ltd.

Rev.	Date	Revisions
PLANNING		
 ARCHITECTURAL DESIGN STUDIO 400 West Green Road, West Green, London, N15 3PX Tel: 07842410527 Web: www.archpl.co.uk		
Client Goldmount Limited		
Project 16 Elmar Road, London N15 5DJ		
Scale	1/100@A3	Date 05/2023
Drawn By	AEC	Checked By AEC
Project No.	18003-23	Drawing No. A106
Drawing title		Revision -
Proposed Section A-A, Front and Rear Elevations		