
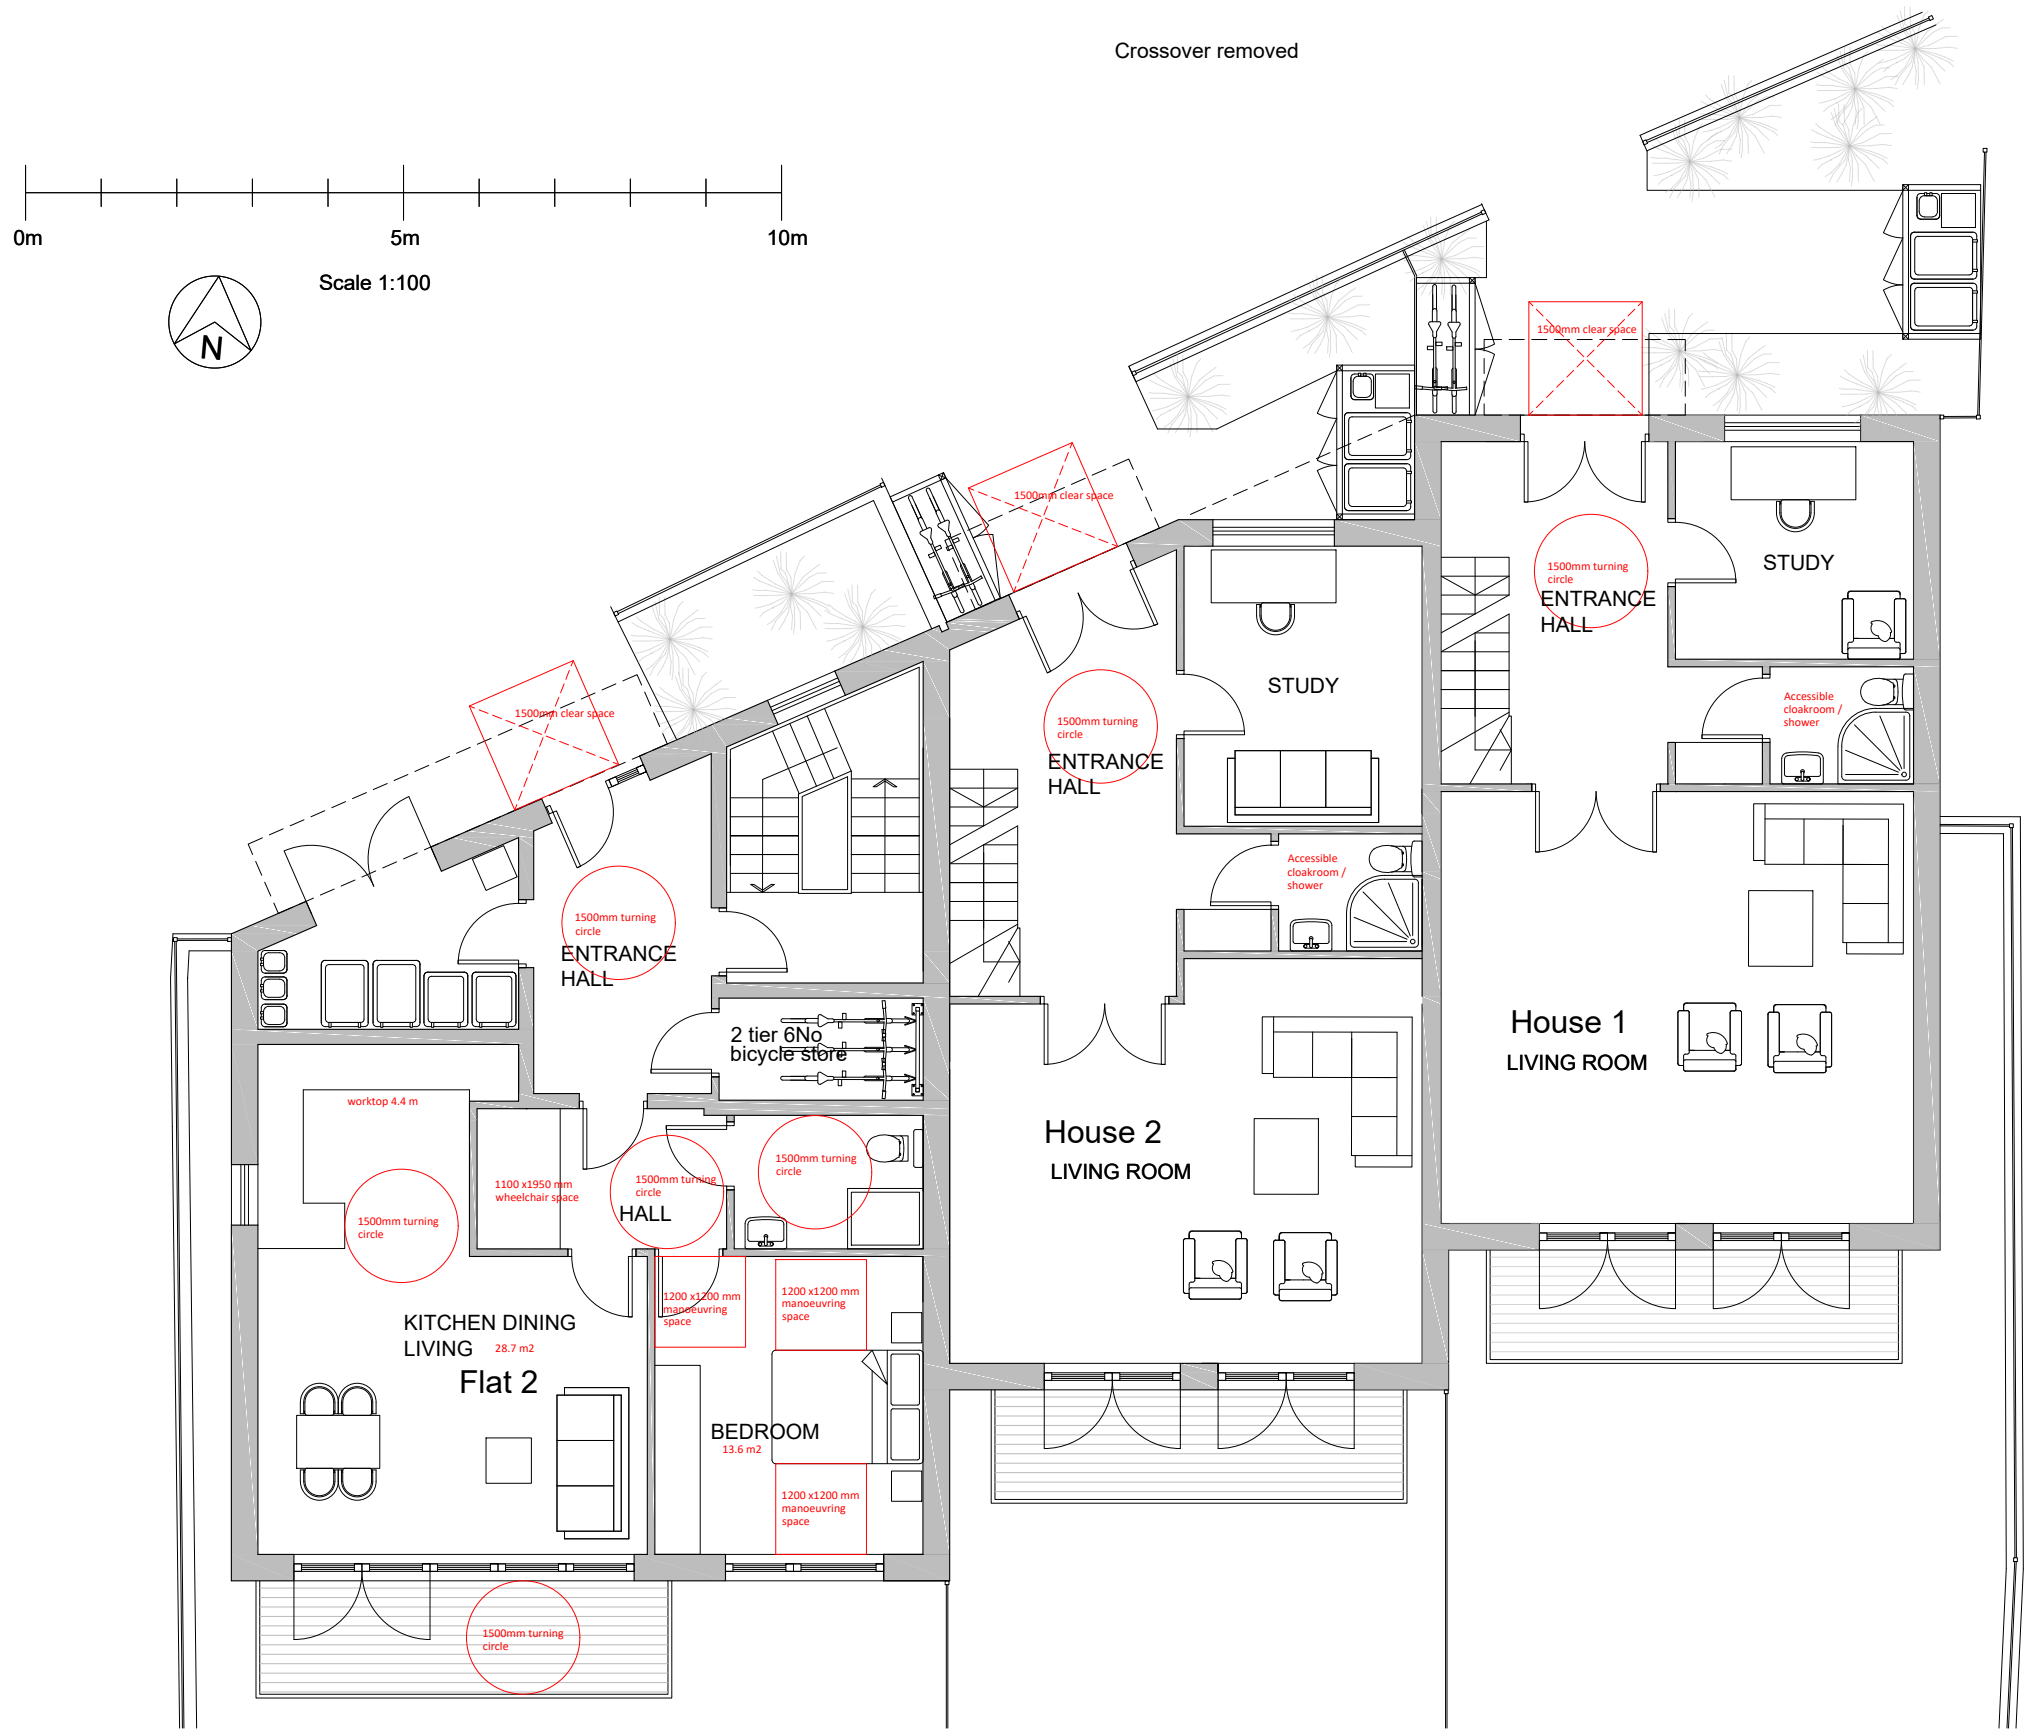
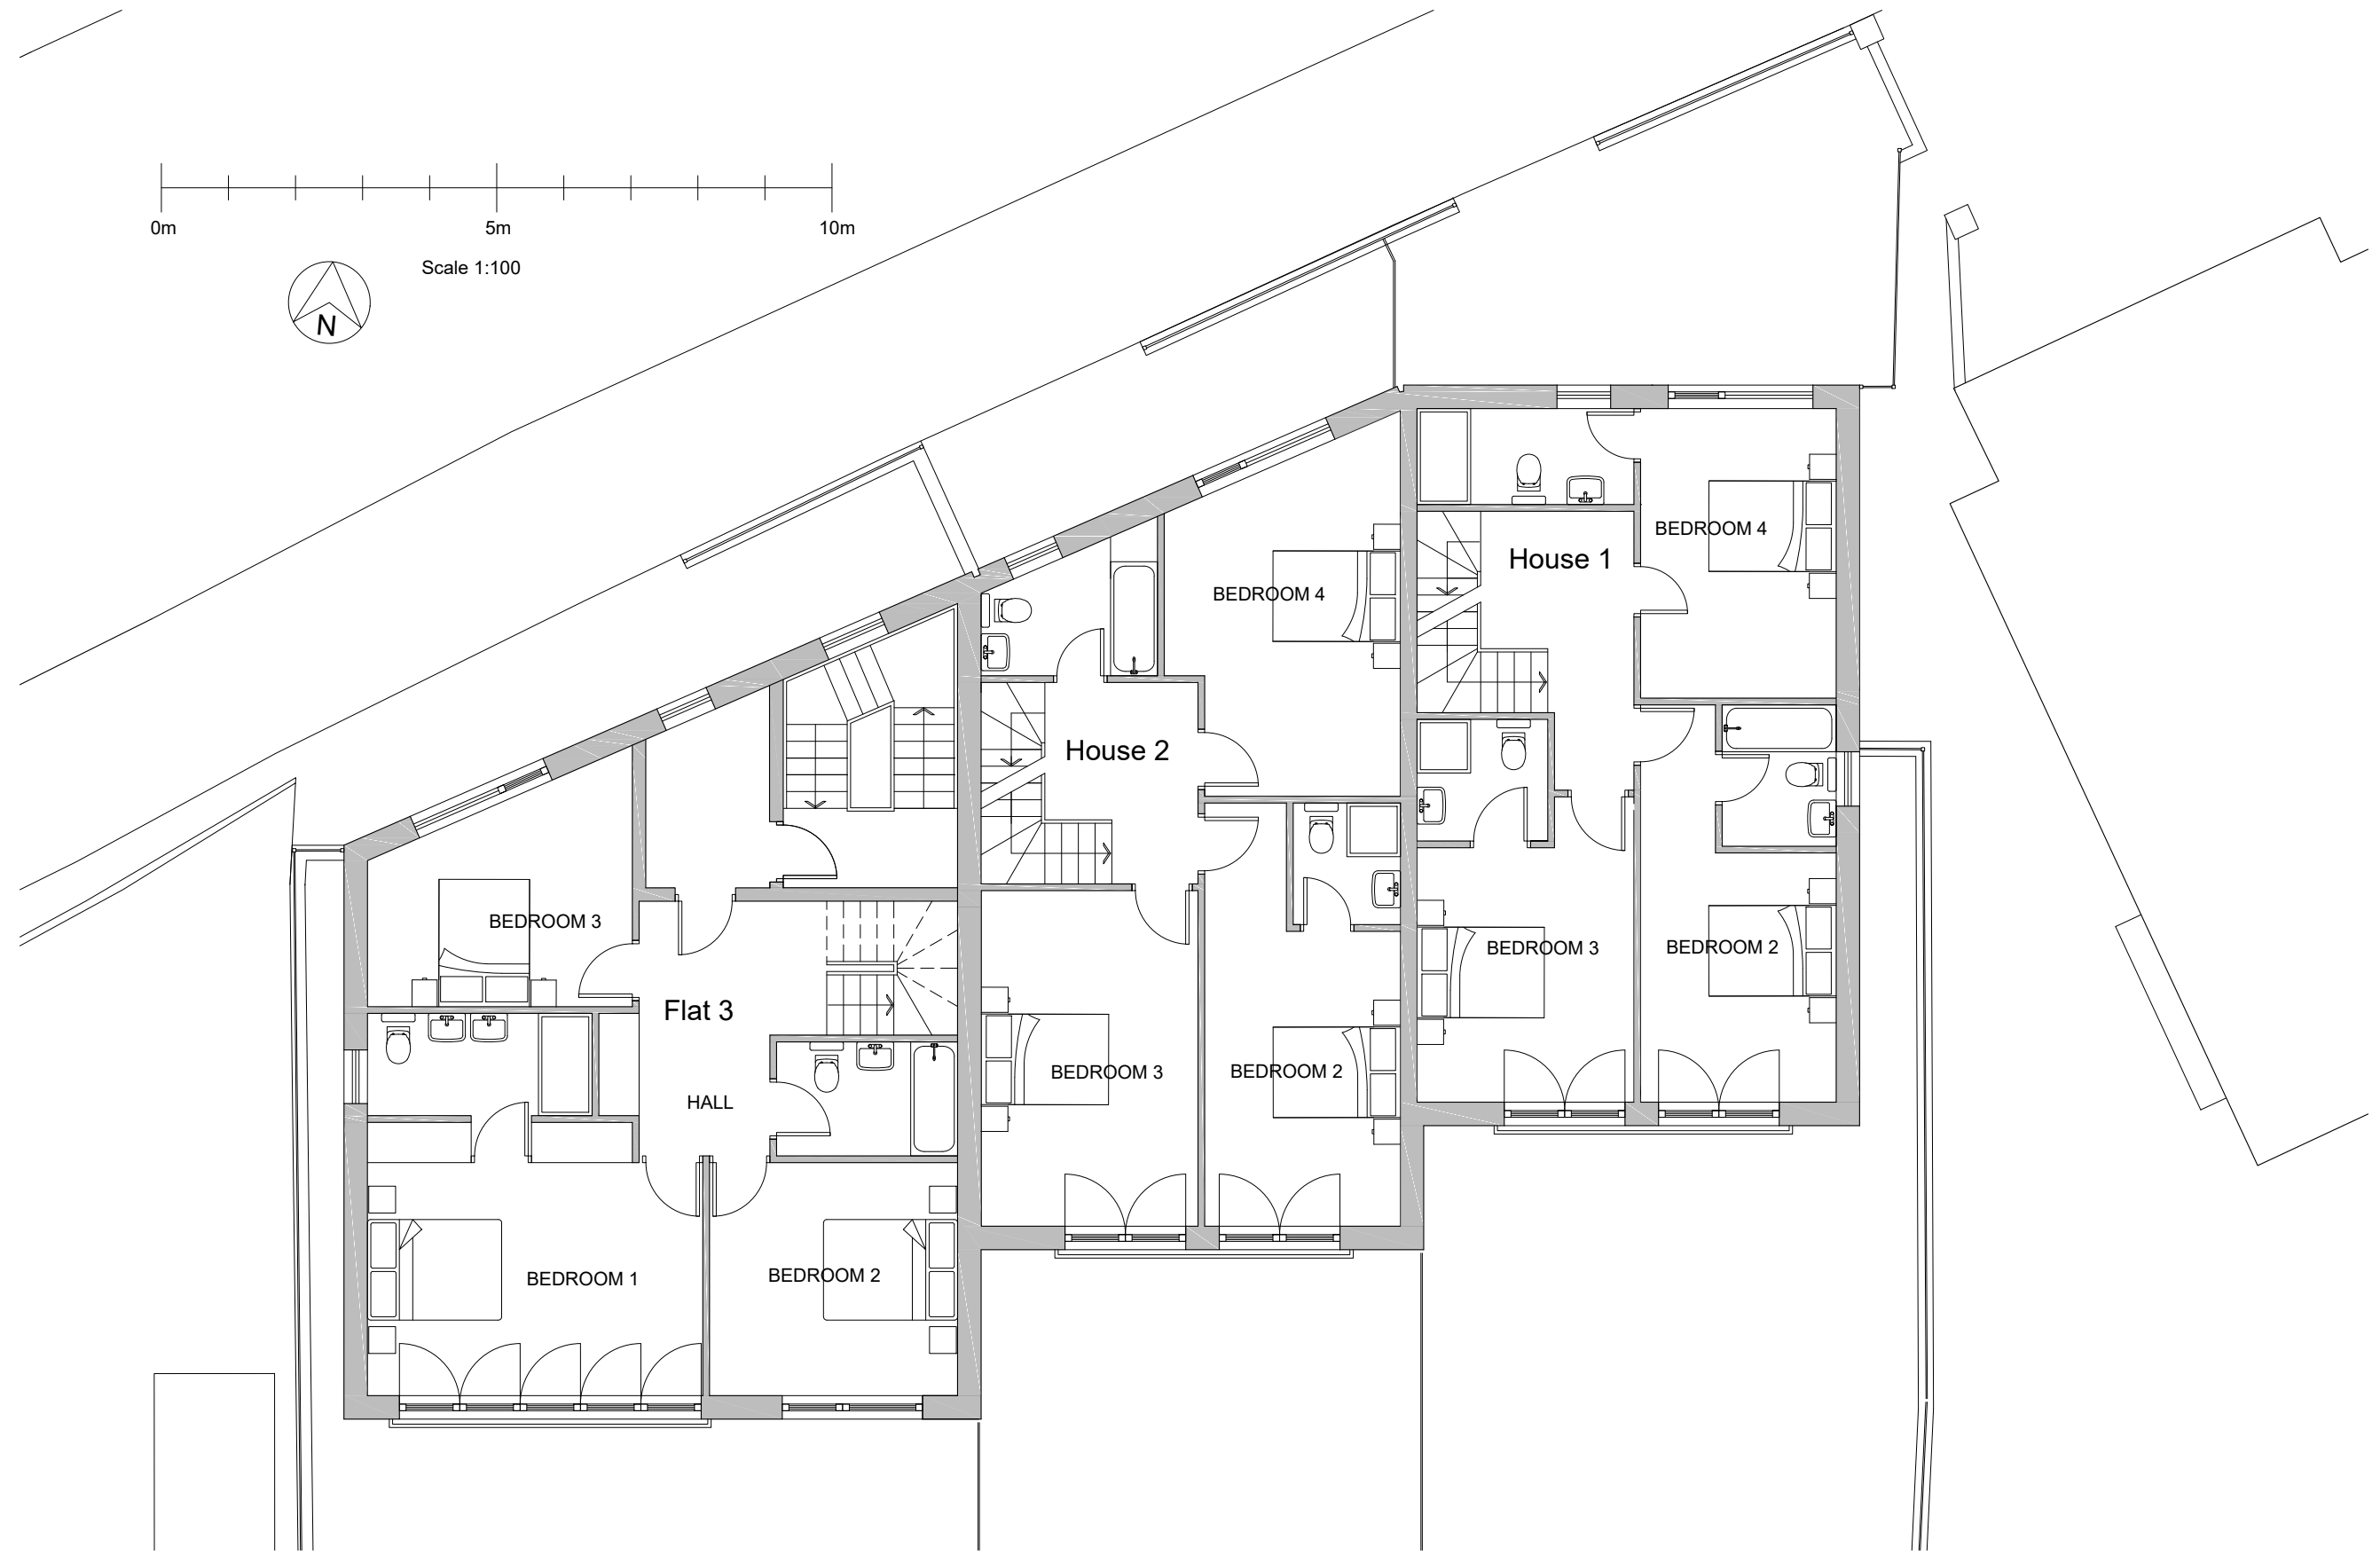
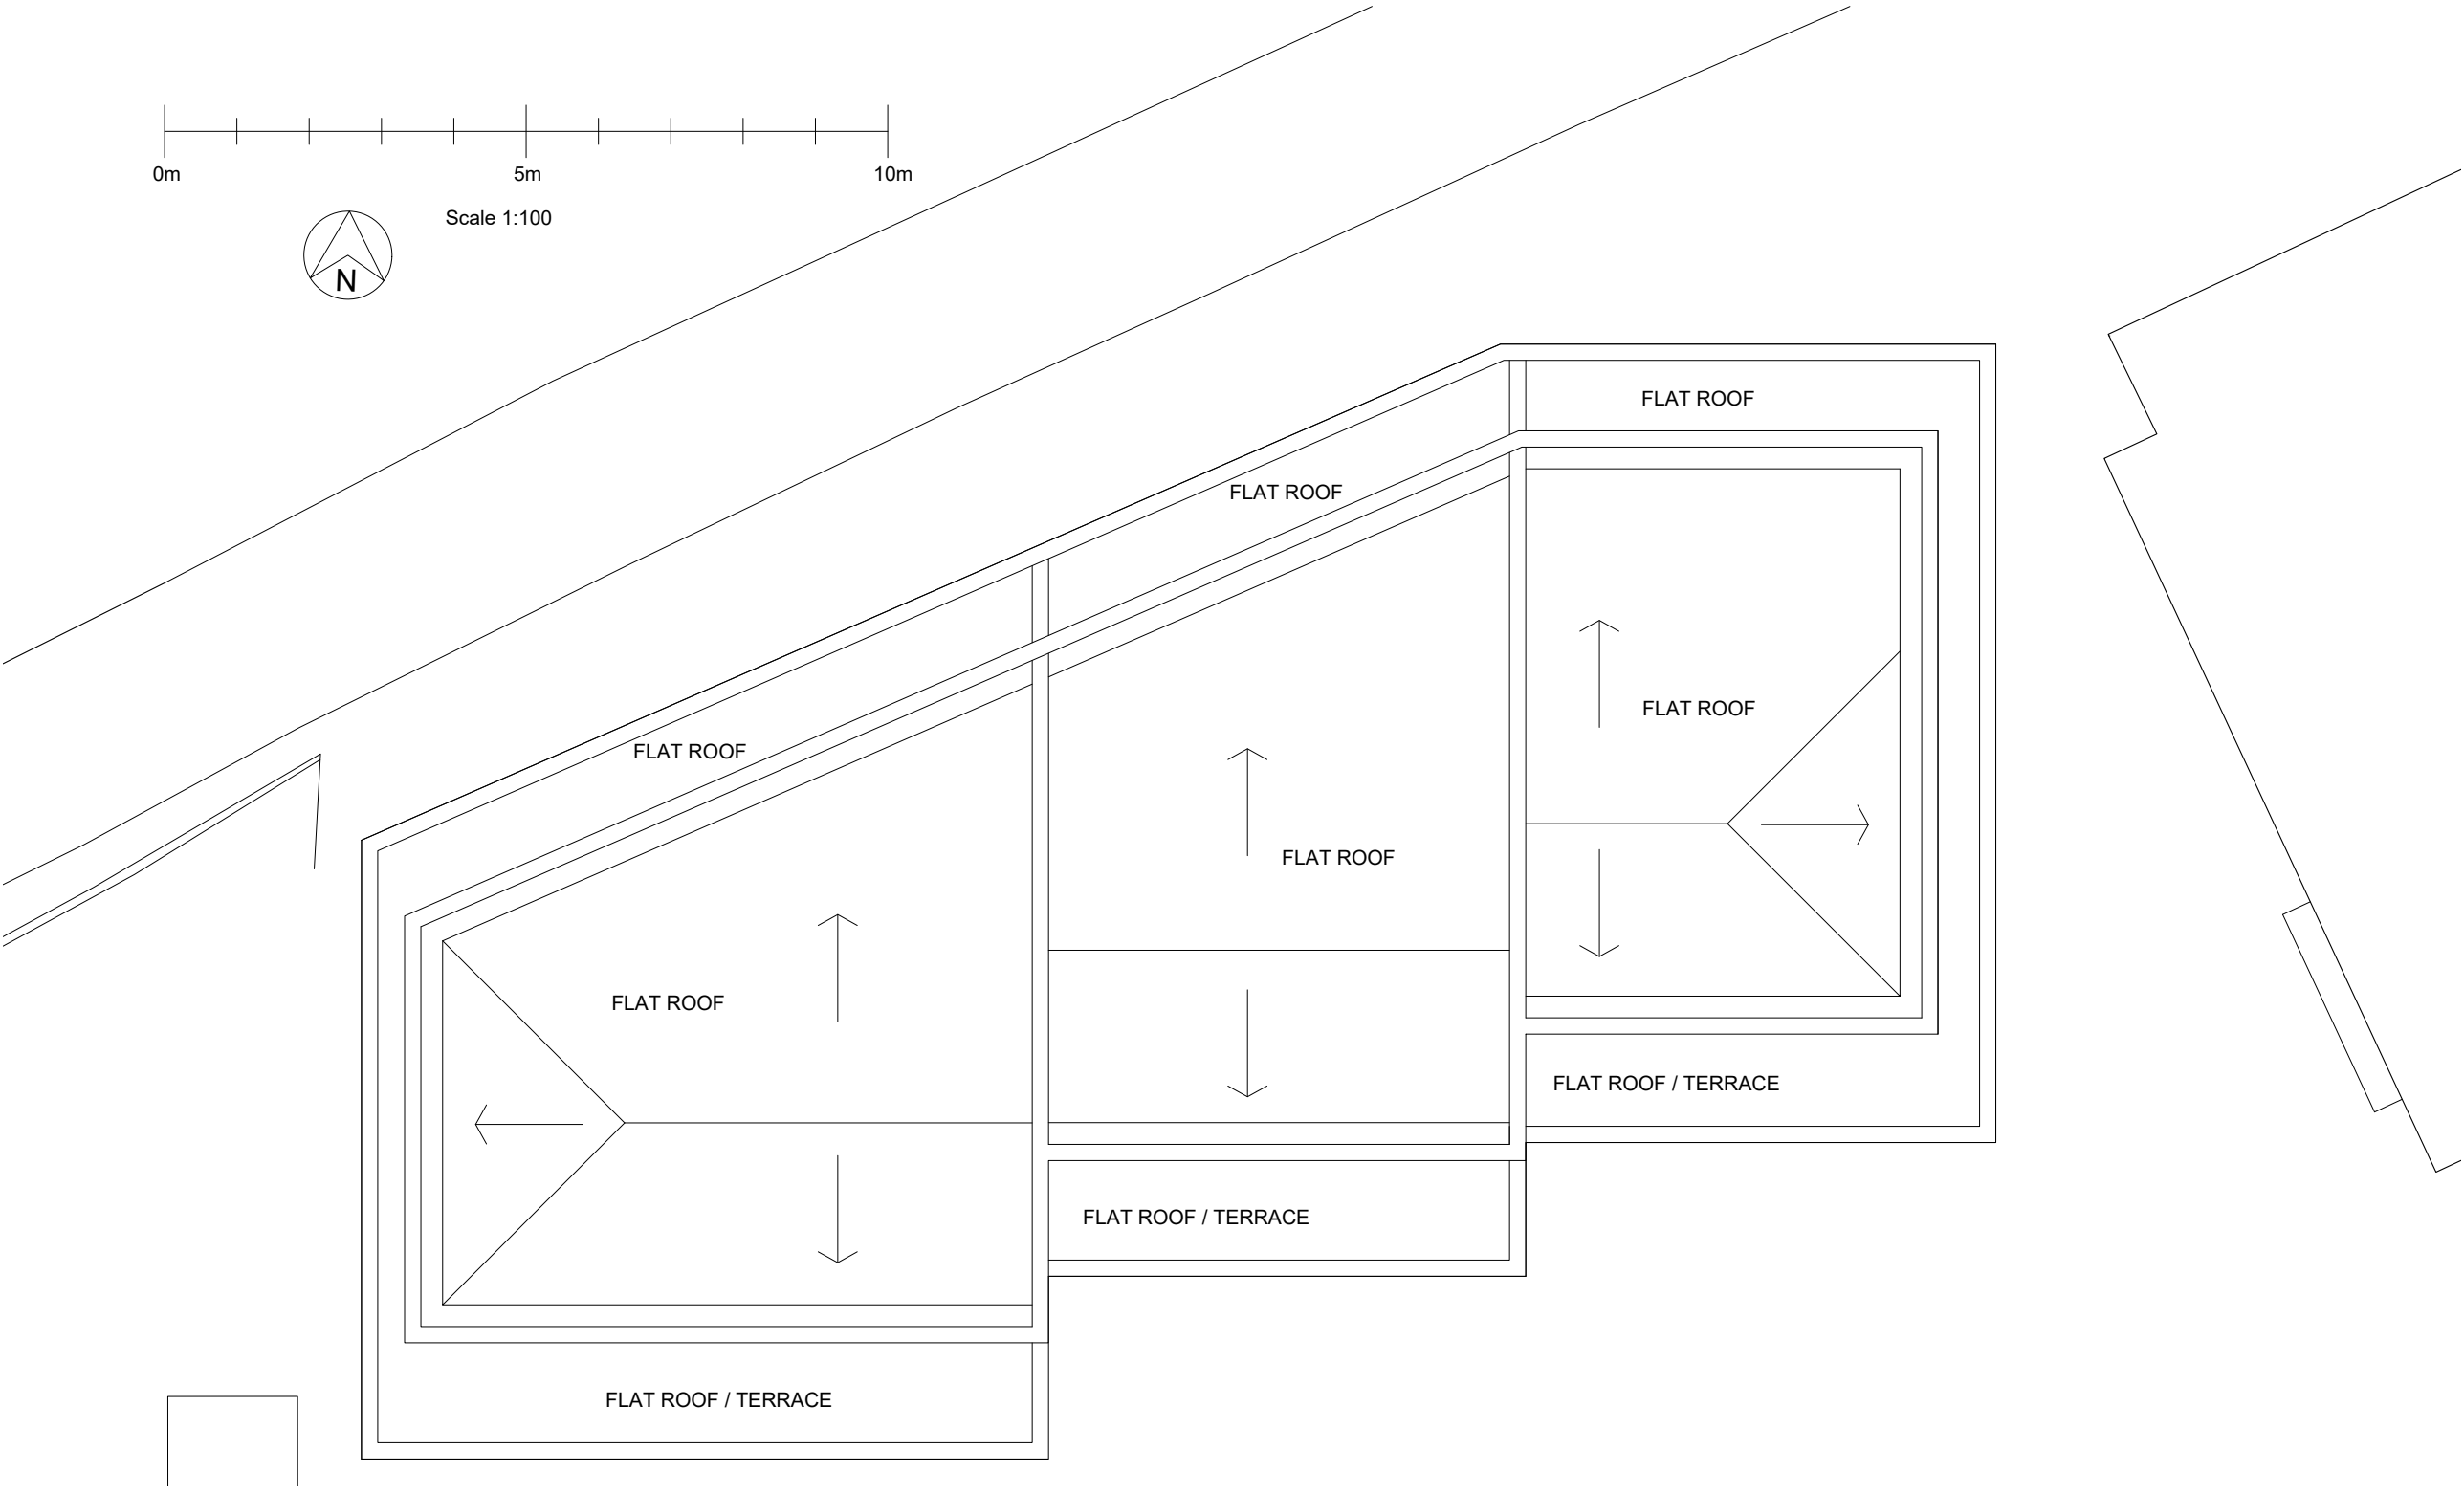


NOTE
This drawing is copyright.
~~Do not scale~~ use figured dimensions only.
The contractor is to check all dimensions on site before commencement of the works.
Discrepancies must be reported immediately to the architect before proceeding.

PLANNING

REV	CHK.	DATE.	DESCRIPTION.
-----	------	-------	--------------

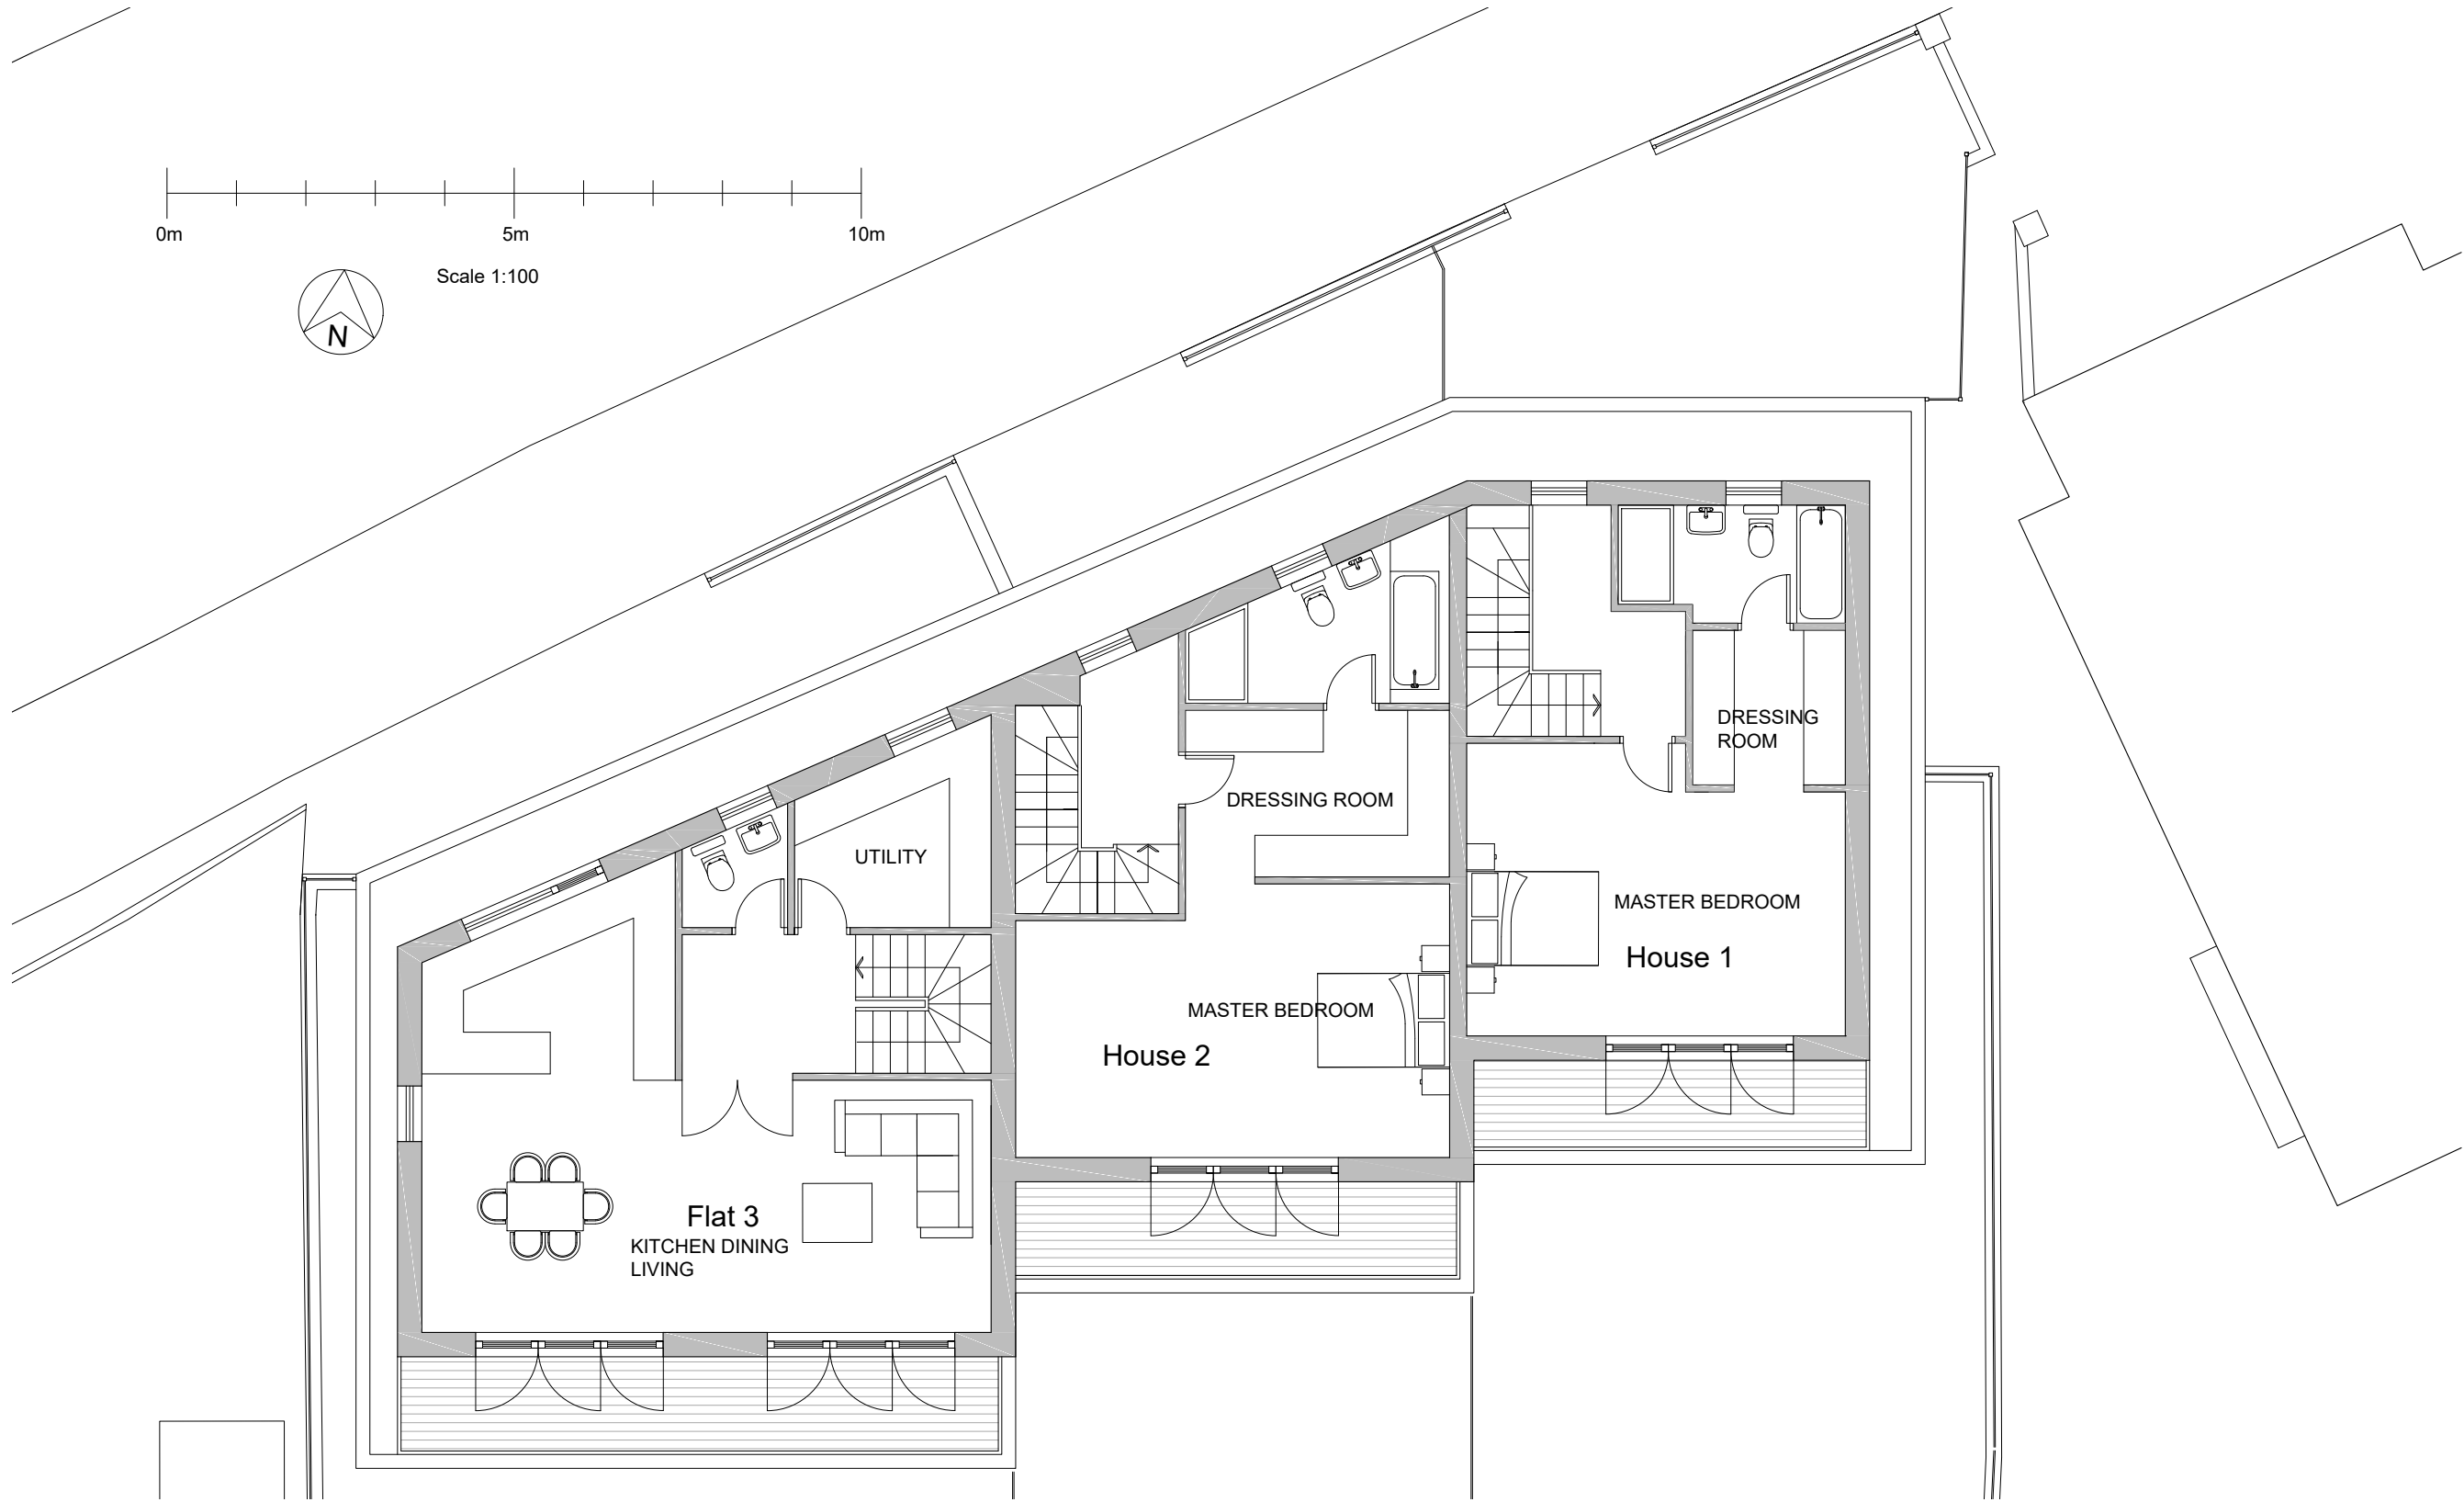

jane duncan
architects+
interiors

The Old Warehouse
Chalfont Station Road
Little Chalfont, Amersham
Bucks HP7 9PN

+44 (0) 1494 766 999
info@janeduncanarchitects.co.uk
janeduncanarchitects.co.uk

CLIENT
CLARKE PROPERTY GROUP

ADDRESS
10 ELLINGTON ROAD LONDON N10 3DG

PROJECT
RESIDENTIAL DEVELOPMENT

DRAWING TITLE
PROPOSED FLOOR&ROOF PLANS

DRAWING NO. REV.
CER 209 PL 111

SCALE DATE DRAWN CHECKED
1:100@A1 FEB 2023 ADB