


ALL MATERIALS ARE TO MATCH
THE EXISTING.

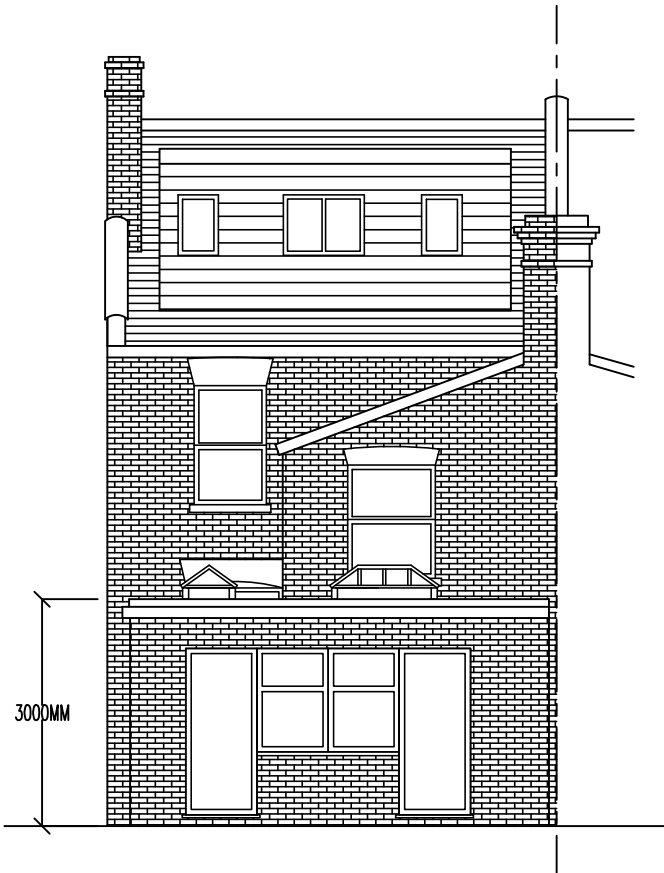


PROPOSED REAR ELEVATION



PROPOSED SIDE ELEVATION

CONVERSION INTO THREE FLATS
ISSUED FOR PLANNING PERMISSION ONLY

 

THE COPYRIGHT OF THIS DRAWING BELONGS TO THE ARCHITECT AND MAY NOT BE ALTERED WITHOUT THE ARCHITECT’S WRITTEN CONSENT

BUILDING REGULATION APPROVAL IS REQUIRED PRIOR TO CONSTRUCTION COMMENCING THE CONTRACTOR IS TO CHECK ALL DIMENSIONS ON SITE PRIOR TO CONSTRUCTION COMMENCING AND REPORT ANY DISCREPANCIES TO THE ARCHITECT

REV	DATE	DESCRIPTION

WWW.IBIDESIGN.COM

IBI DESIGN ASSOCIATES

CHARTERED ARCHITECTS AND DESIGNERS
59 CHELMSFORD ROAD, LONDON N14 5PY
T: 020 8447 8434 F: 020 8447 8448
e-mail: ibides@aol.com

PROJECT 26 RAVENSTONE ROAD, LONDON, N8 0JP

DRAWING TITLE
PROPOSED ELEVATIONS

SCALE 1:100 @ A3
PROJECT No.
HM/26/PP05

DATE APRIL 2023