


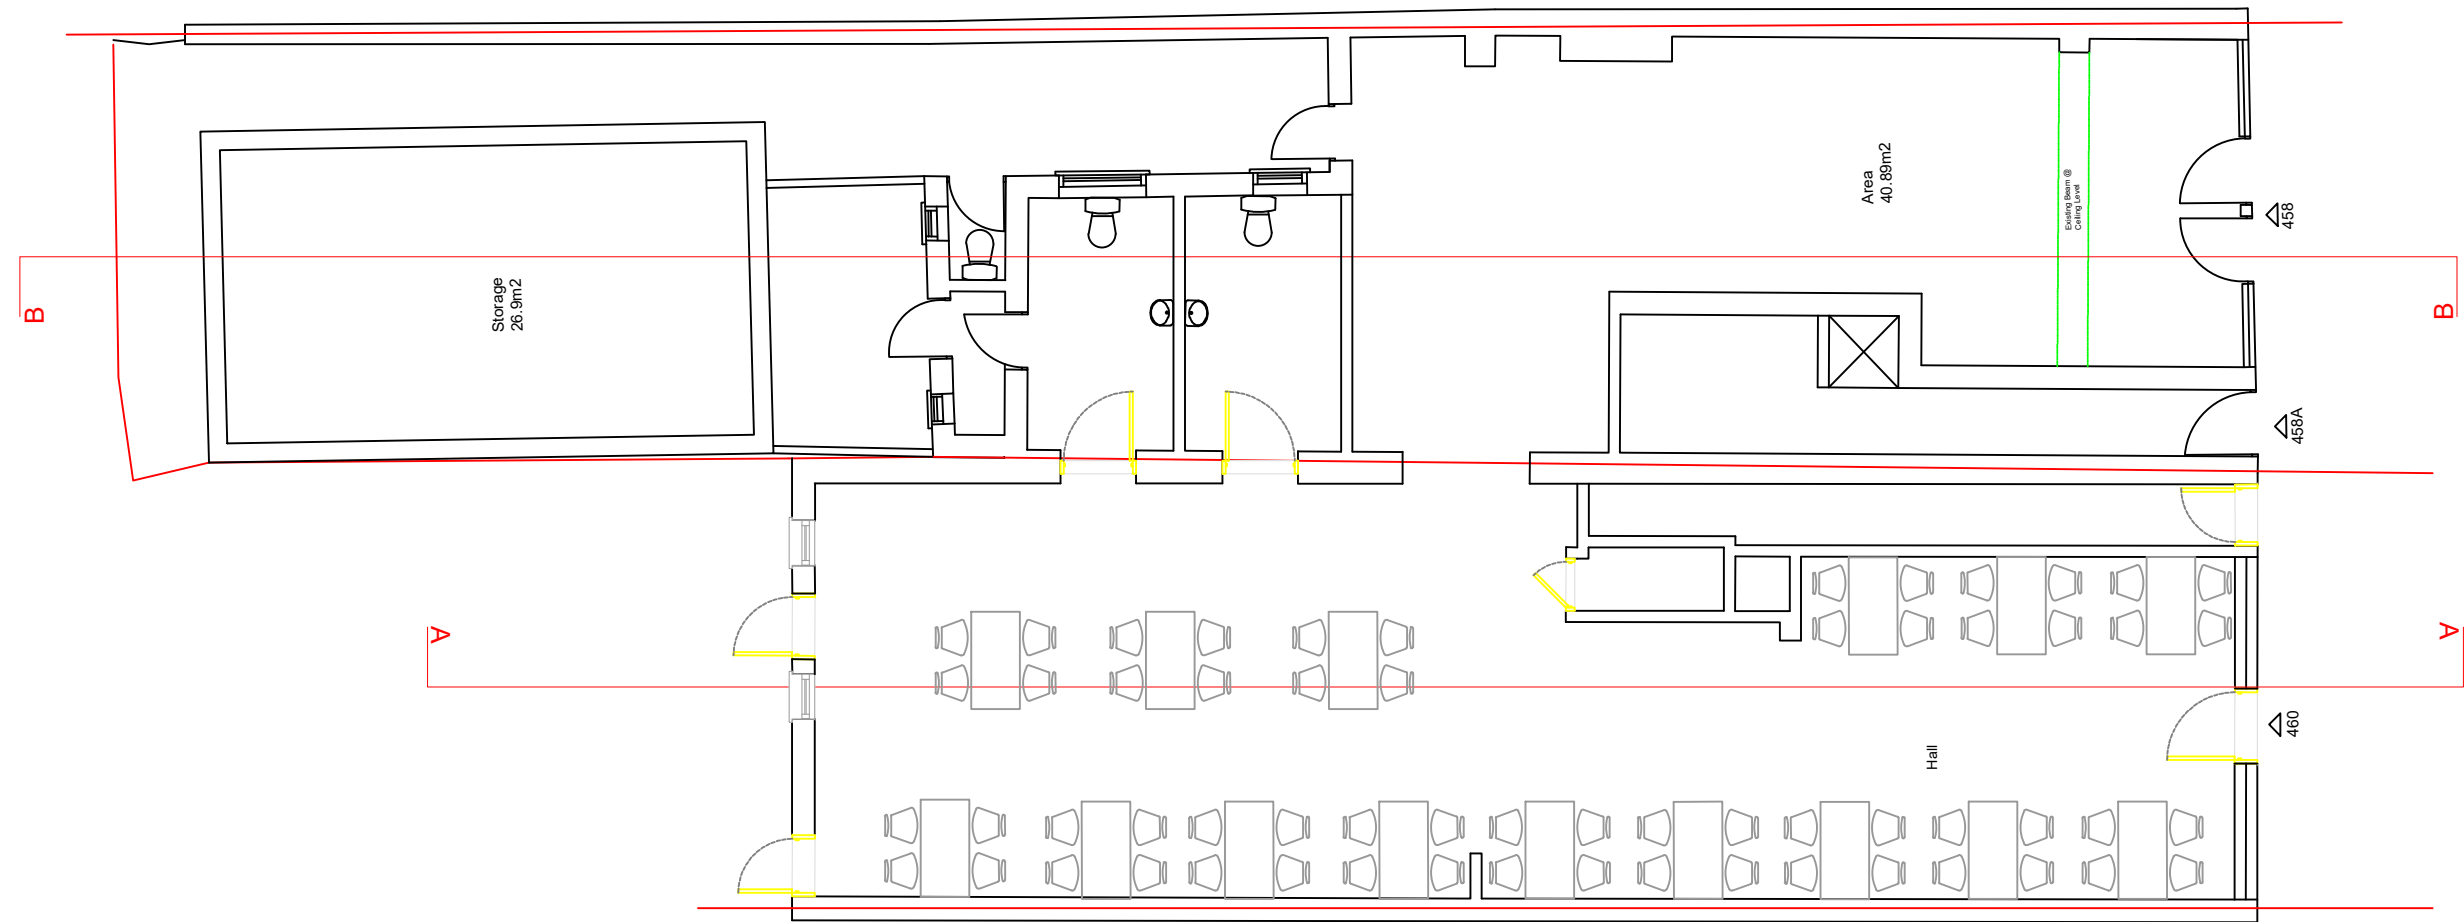


PROPOSED GROUND
FLOOR PLAN




CONTACT:MR T. GULBAHAR
ADDRESS:
9 Hazlewood Close, Hackney, London, E5 0SW
EMAIL:
INFO@TMGCONSULTANCIES.CO.UK
TEL : 07716178378

PROJECT : 460-458 West Green Road London N15 3PT				
DWG TITLE : PROPOSED GROUND FLOOR PLAN				REVISION A
STAGE : PL	DATE ISSUED: 26/04/2022	DRAWN BY : B.G	REFERENCE NO: 20220110-PL05A	SCALE : A3 1:100

 

THIS DRAWING IS COPYRIGHT OF TMG CONSULTANCIES LTD

PARTY WALL etc Act 1996 Written notice must be given to adjoining owners prior to start of work on site, two month's notice for works to party wall or party structure, one month's notice for all other works.
HEALTH AND SAFETY GENERALLY All works to be carried out in accordance with the Health and Safety Act and Construction Regulations 2007 and prevailing Health & Safety requirements in force at the time of the works.

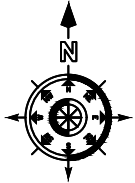

NOTES:THE CONTRACTORS ARE TO CHECK ALL DIMENSIONS, DRAIN RUNS AND GENERAL CONDITIONS ON SITE BEFORE WORKS COMMENCE, AND INFORM MR TANYEL GULBAHAR IMMEDIATELY UPON DISCOVERY OF ANY ERRORS, OMISSIONS OR DISCREPANCIES.ALL WORKS ARE TO BE CARRIED OUT IN ACCORDANCE WITH CURRENT BUILDING REGULATIONS, BRITISH STANDARDS, CODE OF PRACTICE AND LOCAL AUTHORITY REQUIREMENTS.