

TIMBER FRAMED

uPVC FRAMED


The contractor is responsible to ensure that no products are to be utilised that do not comply with relevant British and/or European Standards and/or Codes of Practice, COSHH Regulations, Construction Regulations, or which are known or suspected at the time of product selection and/or construction to be deleterious to health and safety or to the durability of the work or not in accordance with good building practices.

The contractor is responsible for checking dimensions, tolerances, levels and references. This drawing/model is to be read in conjunction with all relevant Other Project Team Members' or specialists' drawings/models/any Federated Model. Any discrepancy is to be notified to Baily Garner LLP and is to be rectified before proceeding with the works on site or shop drawings. Where an item is covered by drawings to different scales, the larger scale drawing is to be worked to.

Any rights (including copyright) in this drawing/model and any proprietary work contained therein belong to Baily Garner LLP and may only be used in accordance with the licence granted to the Employer and with attribution to Baily Garner LLP.

The drawing to be read in conjunction with: Document Suitability Codes page or at www.bailygarner.co.uk/disclaimer/

A3

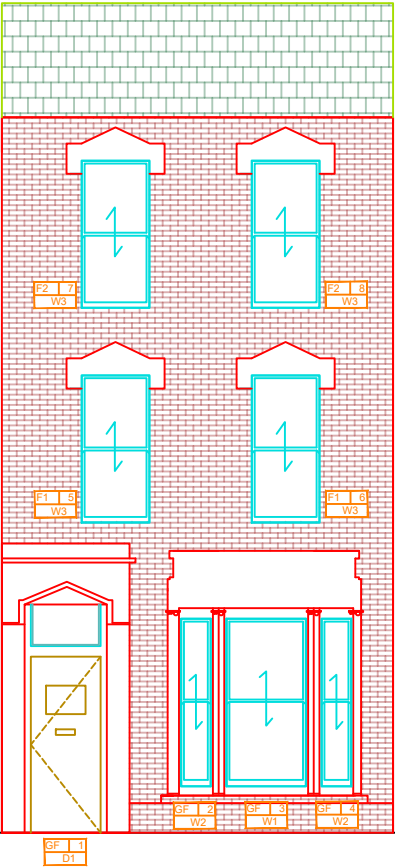


FRONT

PROPOSED FRONT ELEVATION:
1:50


75 Lancaster Road

Poposed Front Elevations

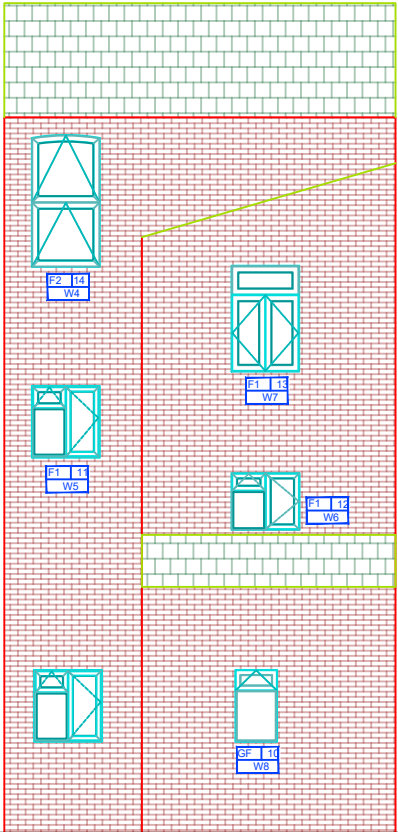

REAR

PROPOSED REAR ELEVATION:
1:50

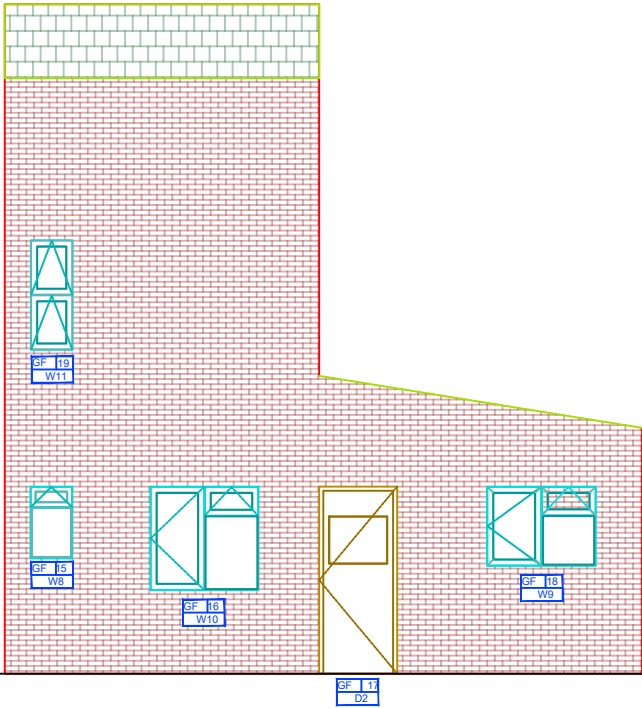

LEFT FLANK

PROPOSED FLANK ELEVATION:
1:50



CLIENT NAME Axis plc.				PROJECT NAME Window and Door Replacement Works			
PROJECT ADDRESS 75 Lancaster Road London N4 4PL				DRAWING TITLE Proposed Front Rear and Flank Elevations			
SCALE: 1:50				DATE 09/2021			
PROJ NO 34053	AUTHOR BGR	VOLUME A1	LEVEL ZZ	DCTYP DR	ROLE A	DRAW NO 7410	REV STAT P.0
				REV NO A			



LONDON HEAD OFFICE
146-148 ELTHAM HILL
LONDON SE9 6DY
t. 020 8294 1000
e. general@bailygarner.co.uk