


NUMBER OF BIKE SPACES


According to Approved Planning Application Ref. HGY/2021/2727
Design Document: Design & Access Statement

Building B

- Total number of bike spaces: **12**.
- Residential units at ground floor level: bike lockers for 2 bike spaces at rear private patios.
 - Residential units at all upper levels: bike parking provision within the cycle store located at the back of core B.
 - Two short-stay cycle parking sheffields stands located next to Building B ground floor entrance.

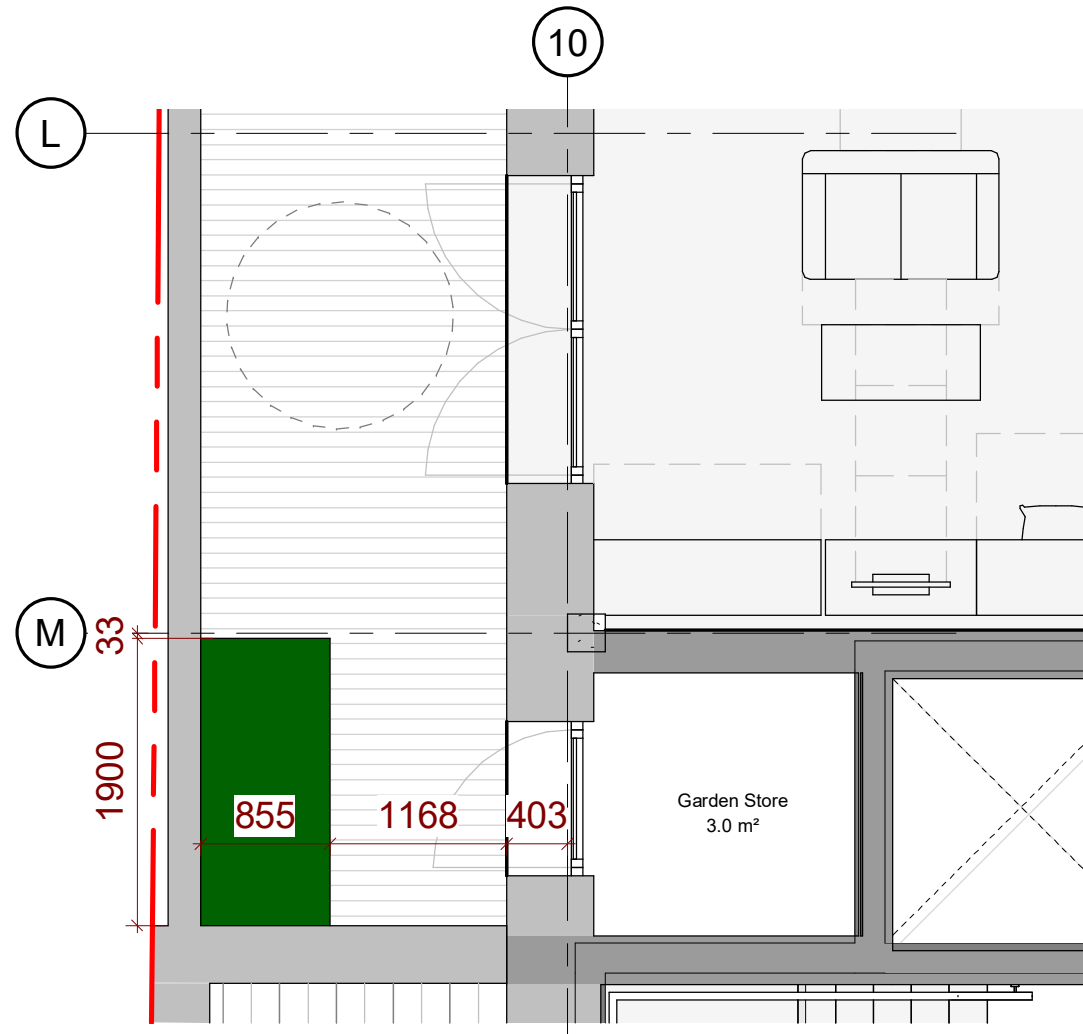


1 Building B Cycle Store Unit B0.01
1 : 50

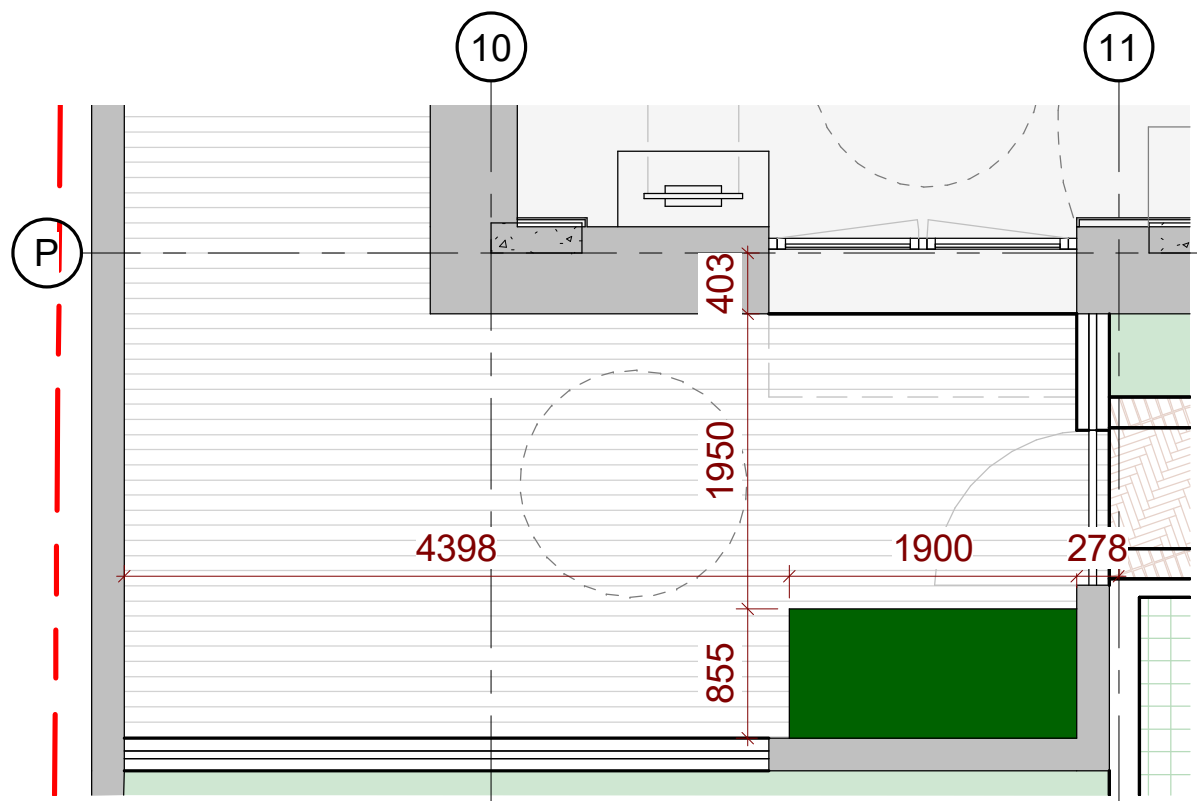


2 Building B Cycle Store Unit B0.02
1 : 50




0 Building B Cycle Store Location Plan
1 : 250

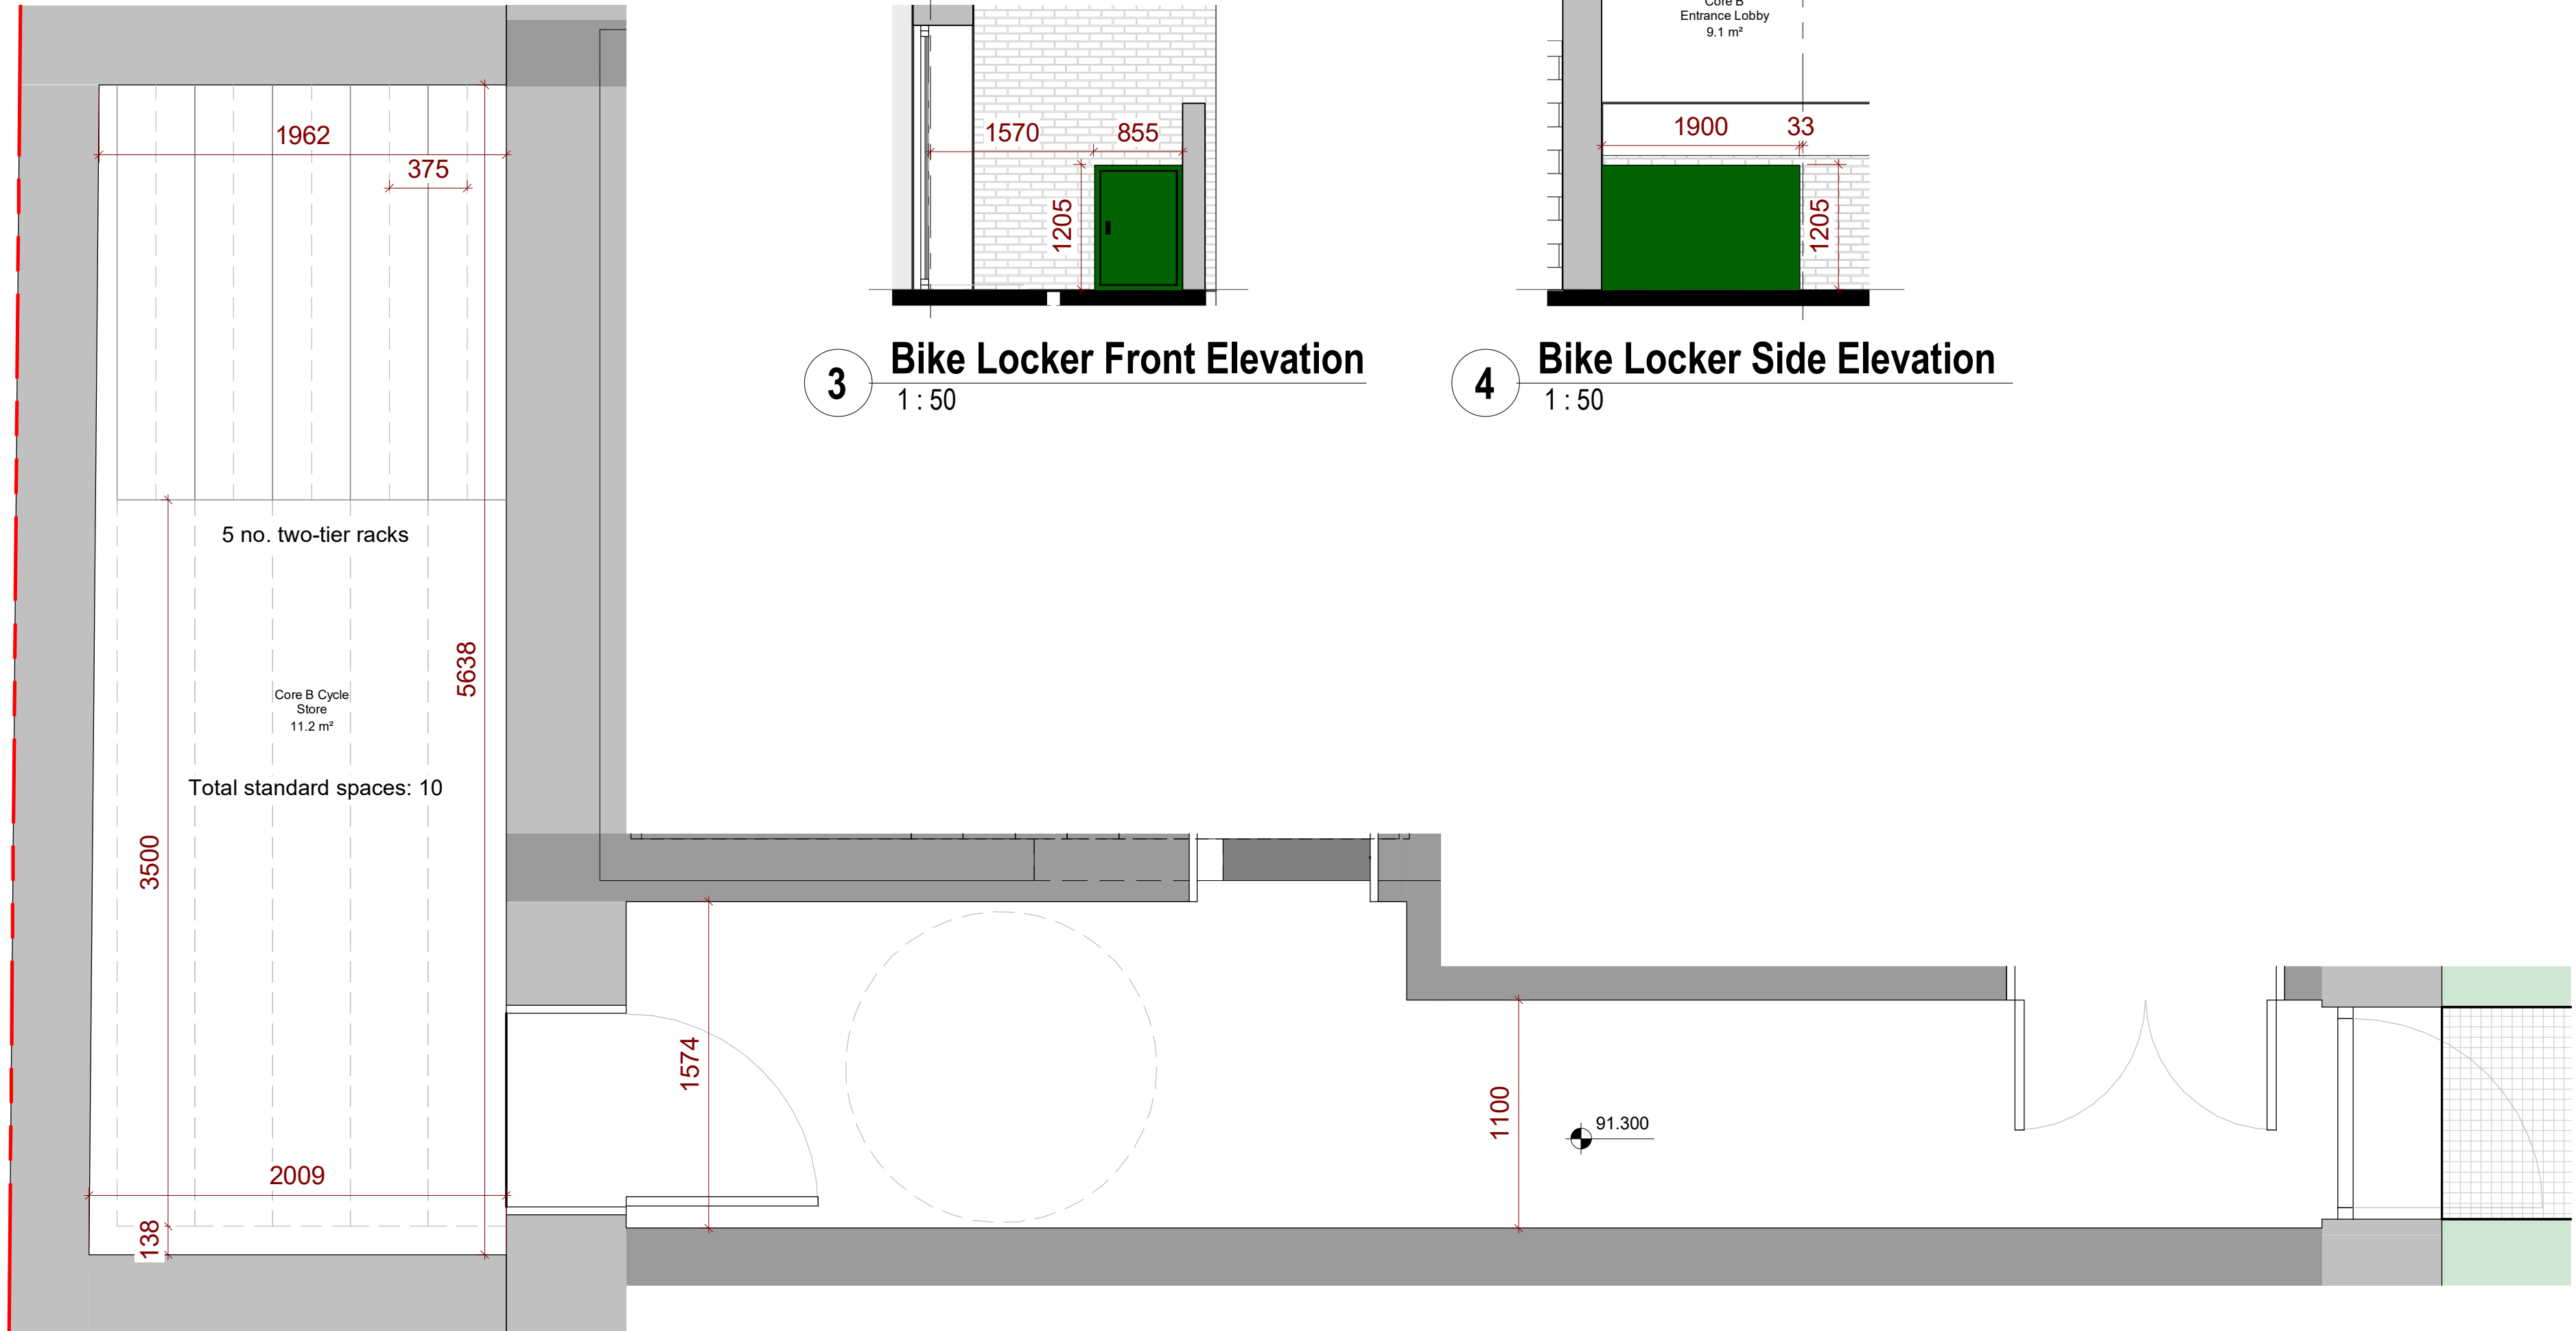

5 Building B Cycle Store Plan
1 : 25

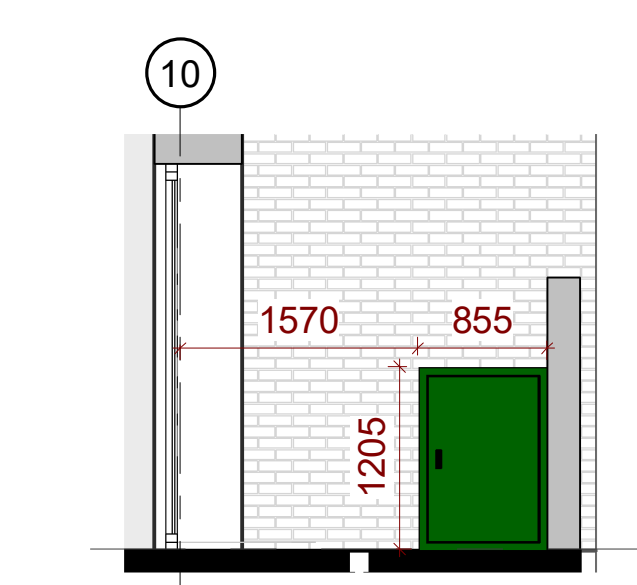

3 Bike Locker Front Elevation
1 : 50

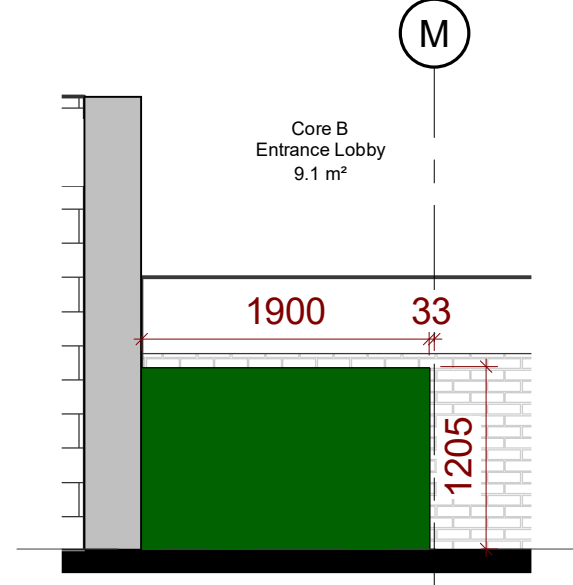


4 Bike Locker Side Elevation
1 : 50

Copyright reserved

All dimensions to be checked on site before work commences.
Figured dimensions to be taken in preference to scaled dimensions.
If in doubt please ask.

KEY PLAN

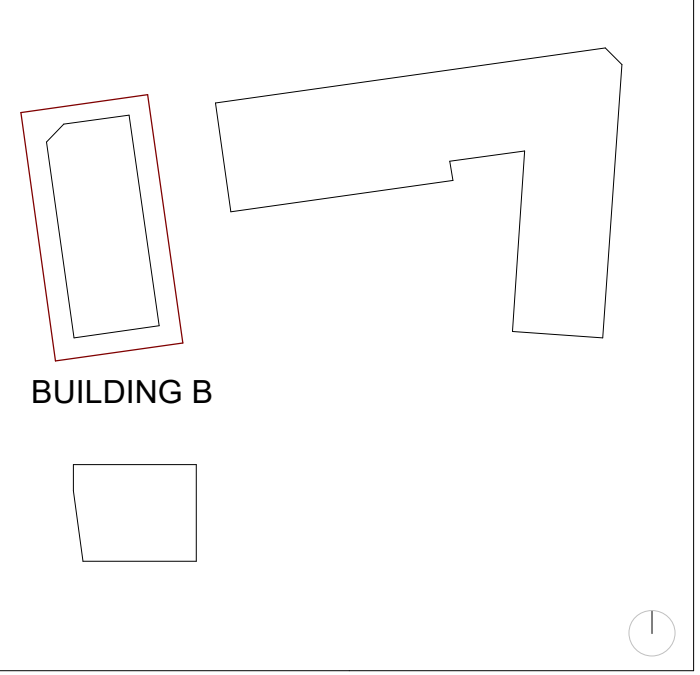

KEY LEGEND

- BUILDING B CYCLE STORE
- BUILDING B CORE
- ACCESS ROUTE
- BUILDING B GROUND FLOOR UNITS BIKE LOCKERS
- VISITORS CYCLE STANDS

P2	First Issue / Revised as clouded	26/05/23
P1	First Issue / Revised as clouded	24/05/23
Revision	Description	Date

STATUS

Preliminary

PROJECT

Cranwood

DRAWING

Building B Cycle Store

DRAWN BY	CHECKED BY	DATE
LB	CB	May 2023

SCALE (@ A1)	PROJECT NUMBER
As indicated	22026

DRAWING NUMBER	REV
CRA - DAR - XX - XX - DR - A - 0410	P2

Project Identifier	Originator	Zone	Level	Type	Discipline	Number	Revision
--------------------	------------	------	-------	------	------------	--------	----------



www.deltaarchitects.co.uk

200 0 200 400 600 800 1000
SCALE 1:25 mm