


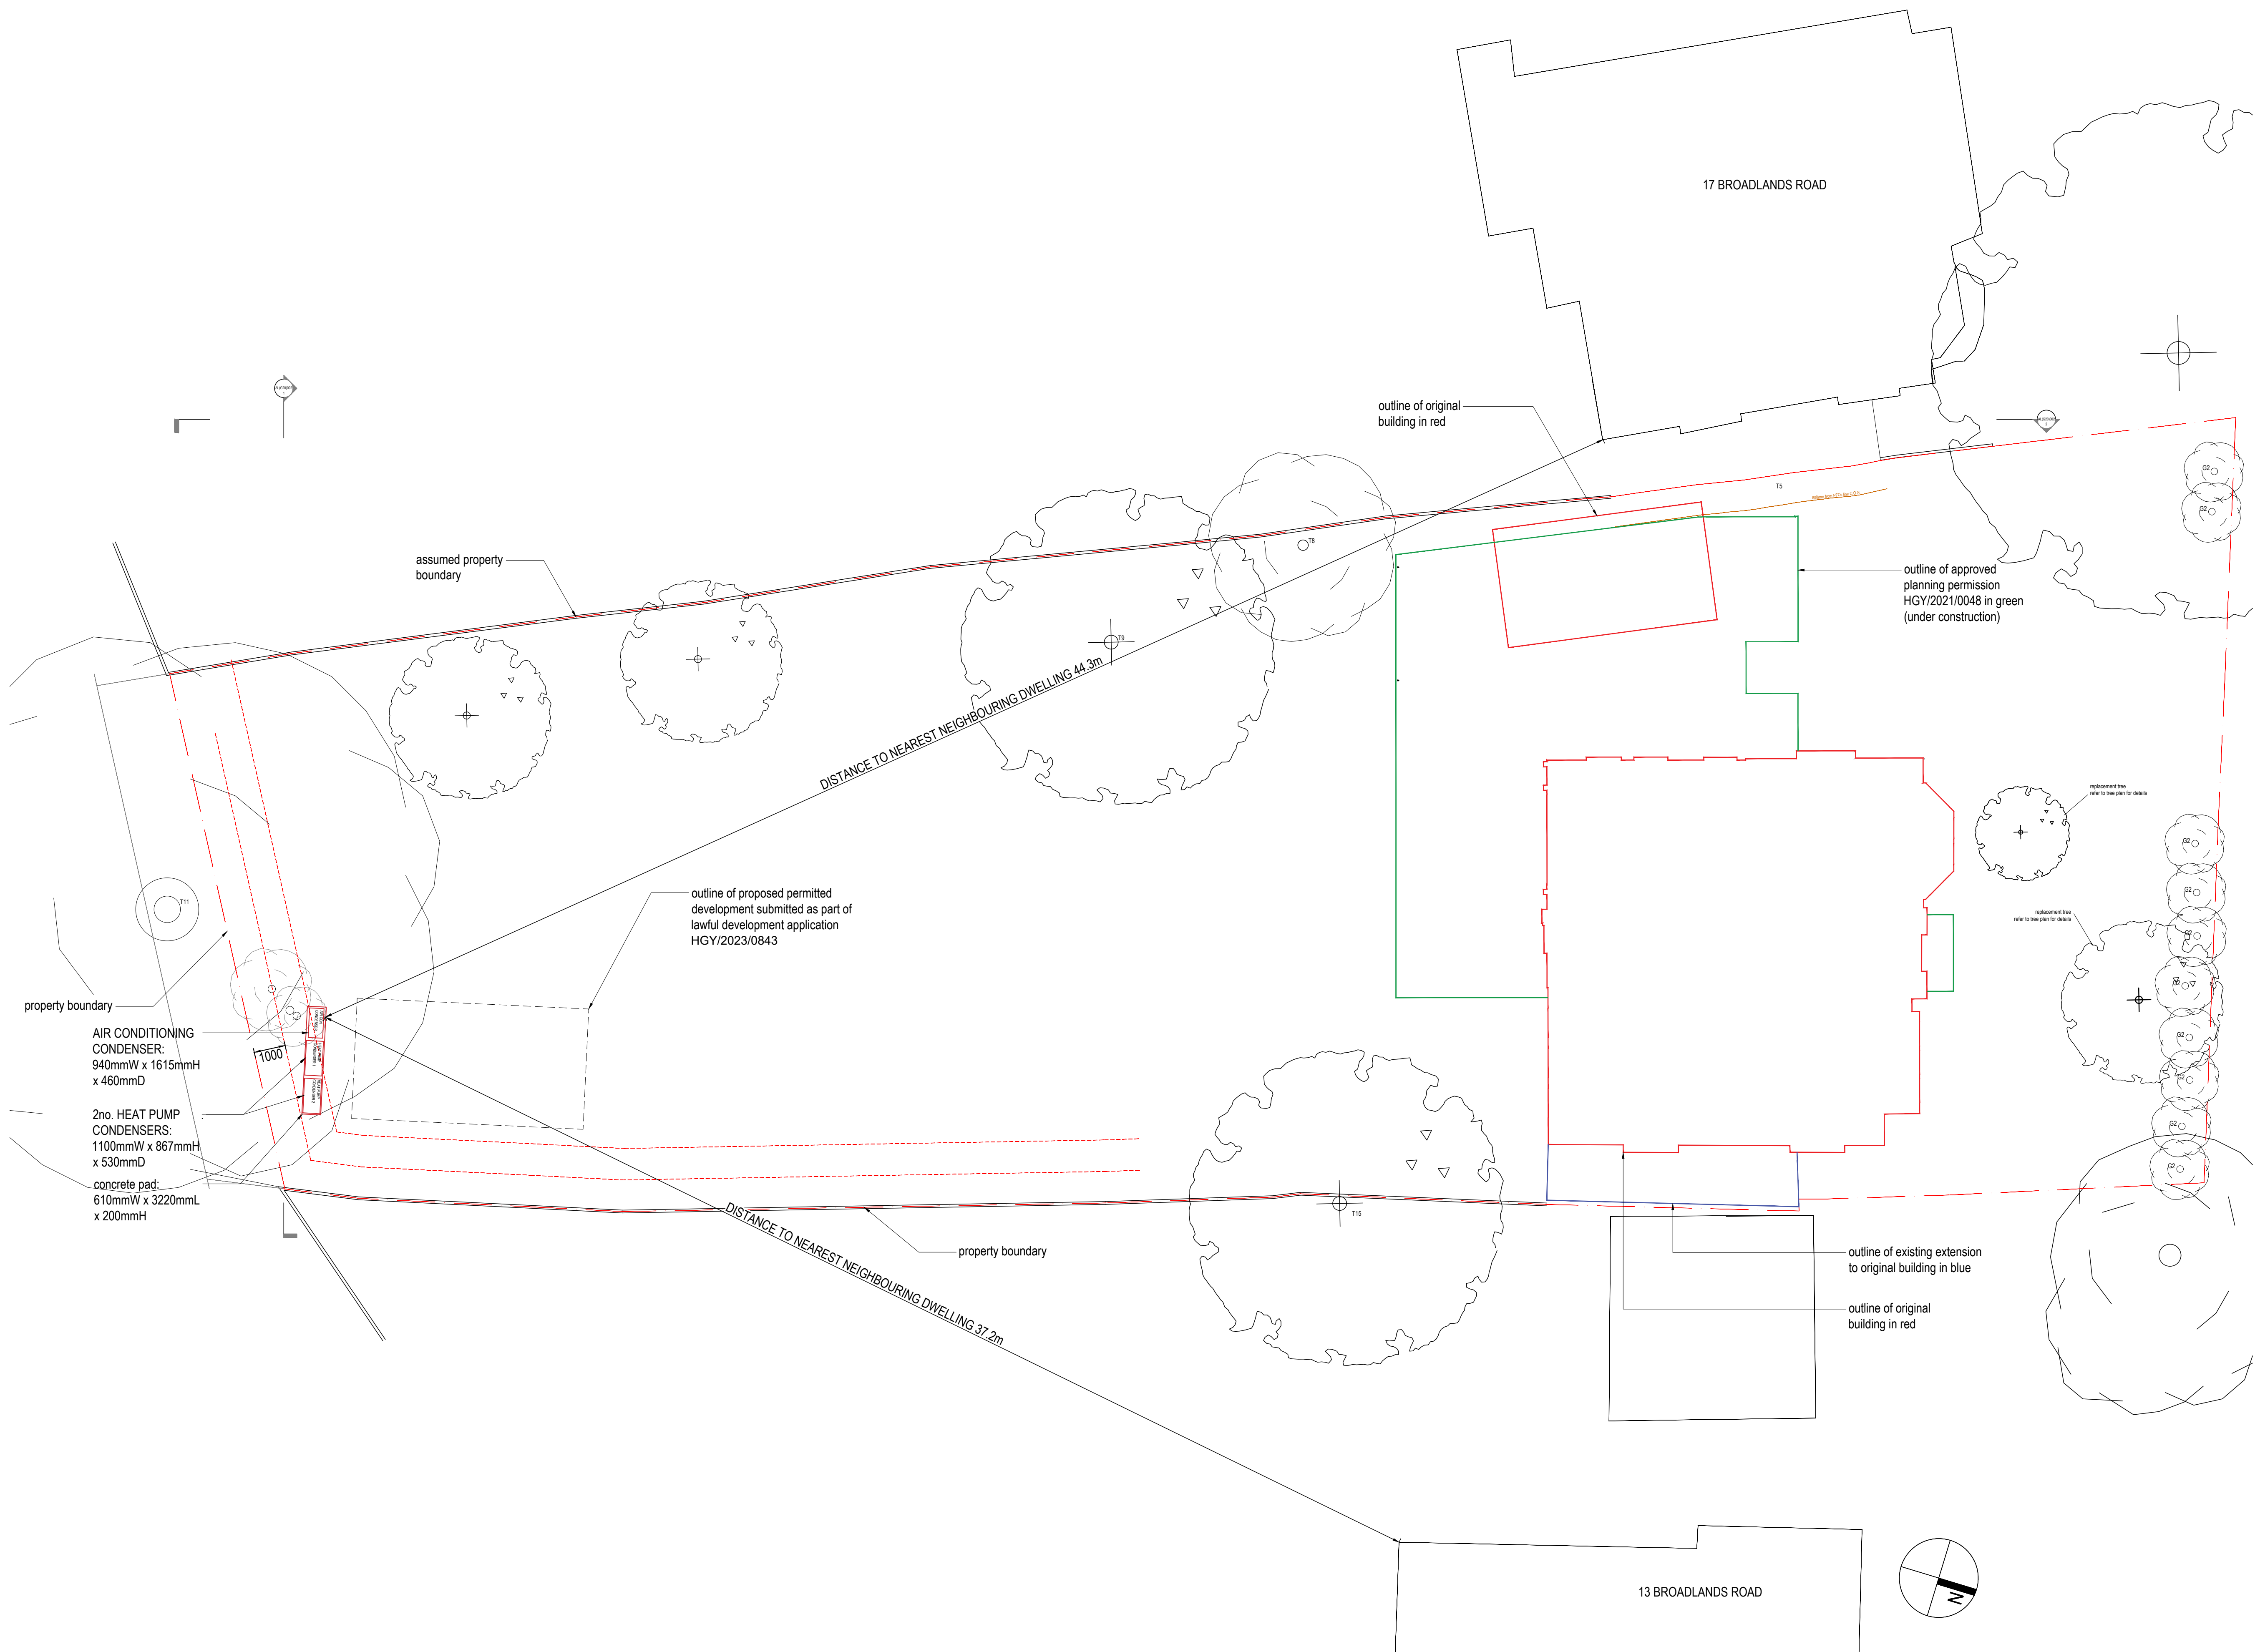

PLANNING ISSUE



McGUINNESS ARCHITECTS
unit d 163-167 bermondsey st
london se1 3uw
+44 (0) 7460 3367
info@mcguinnessarchitects.co.uk

15 Broadlands Rd, N6 4AE
TITLE: GROUND FLOOR PLAN
SCALE: 1:100 @ A1, 1:200 @ A3
DATE: AUGUST 2020

AL(G00)051