


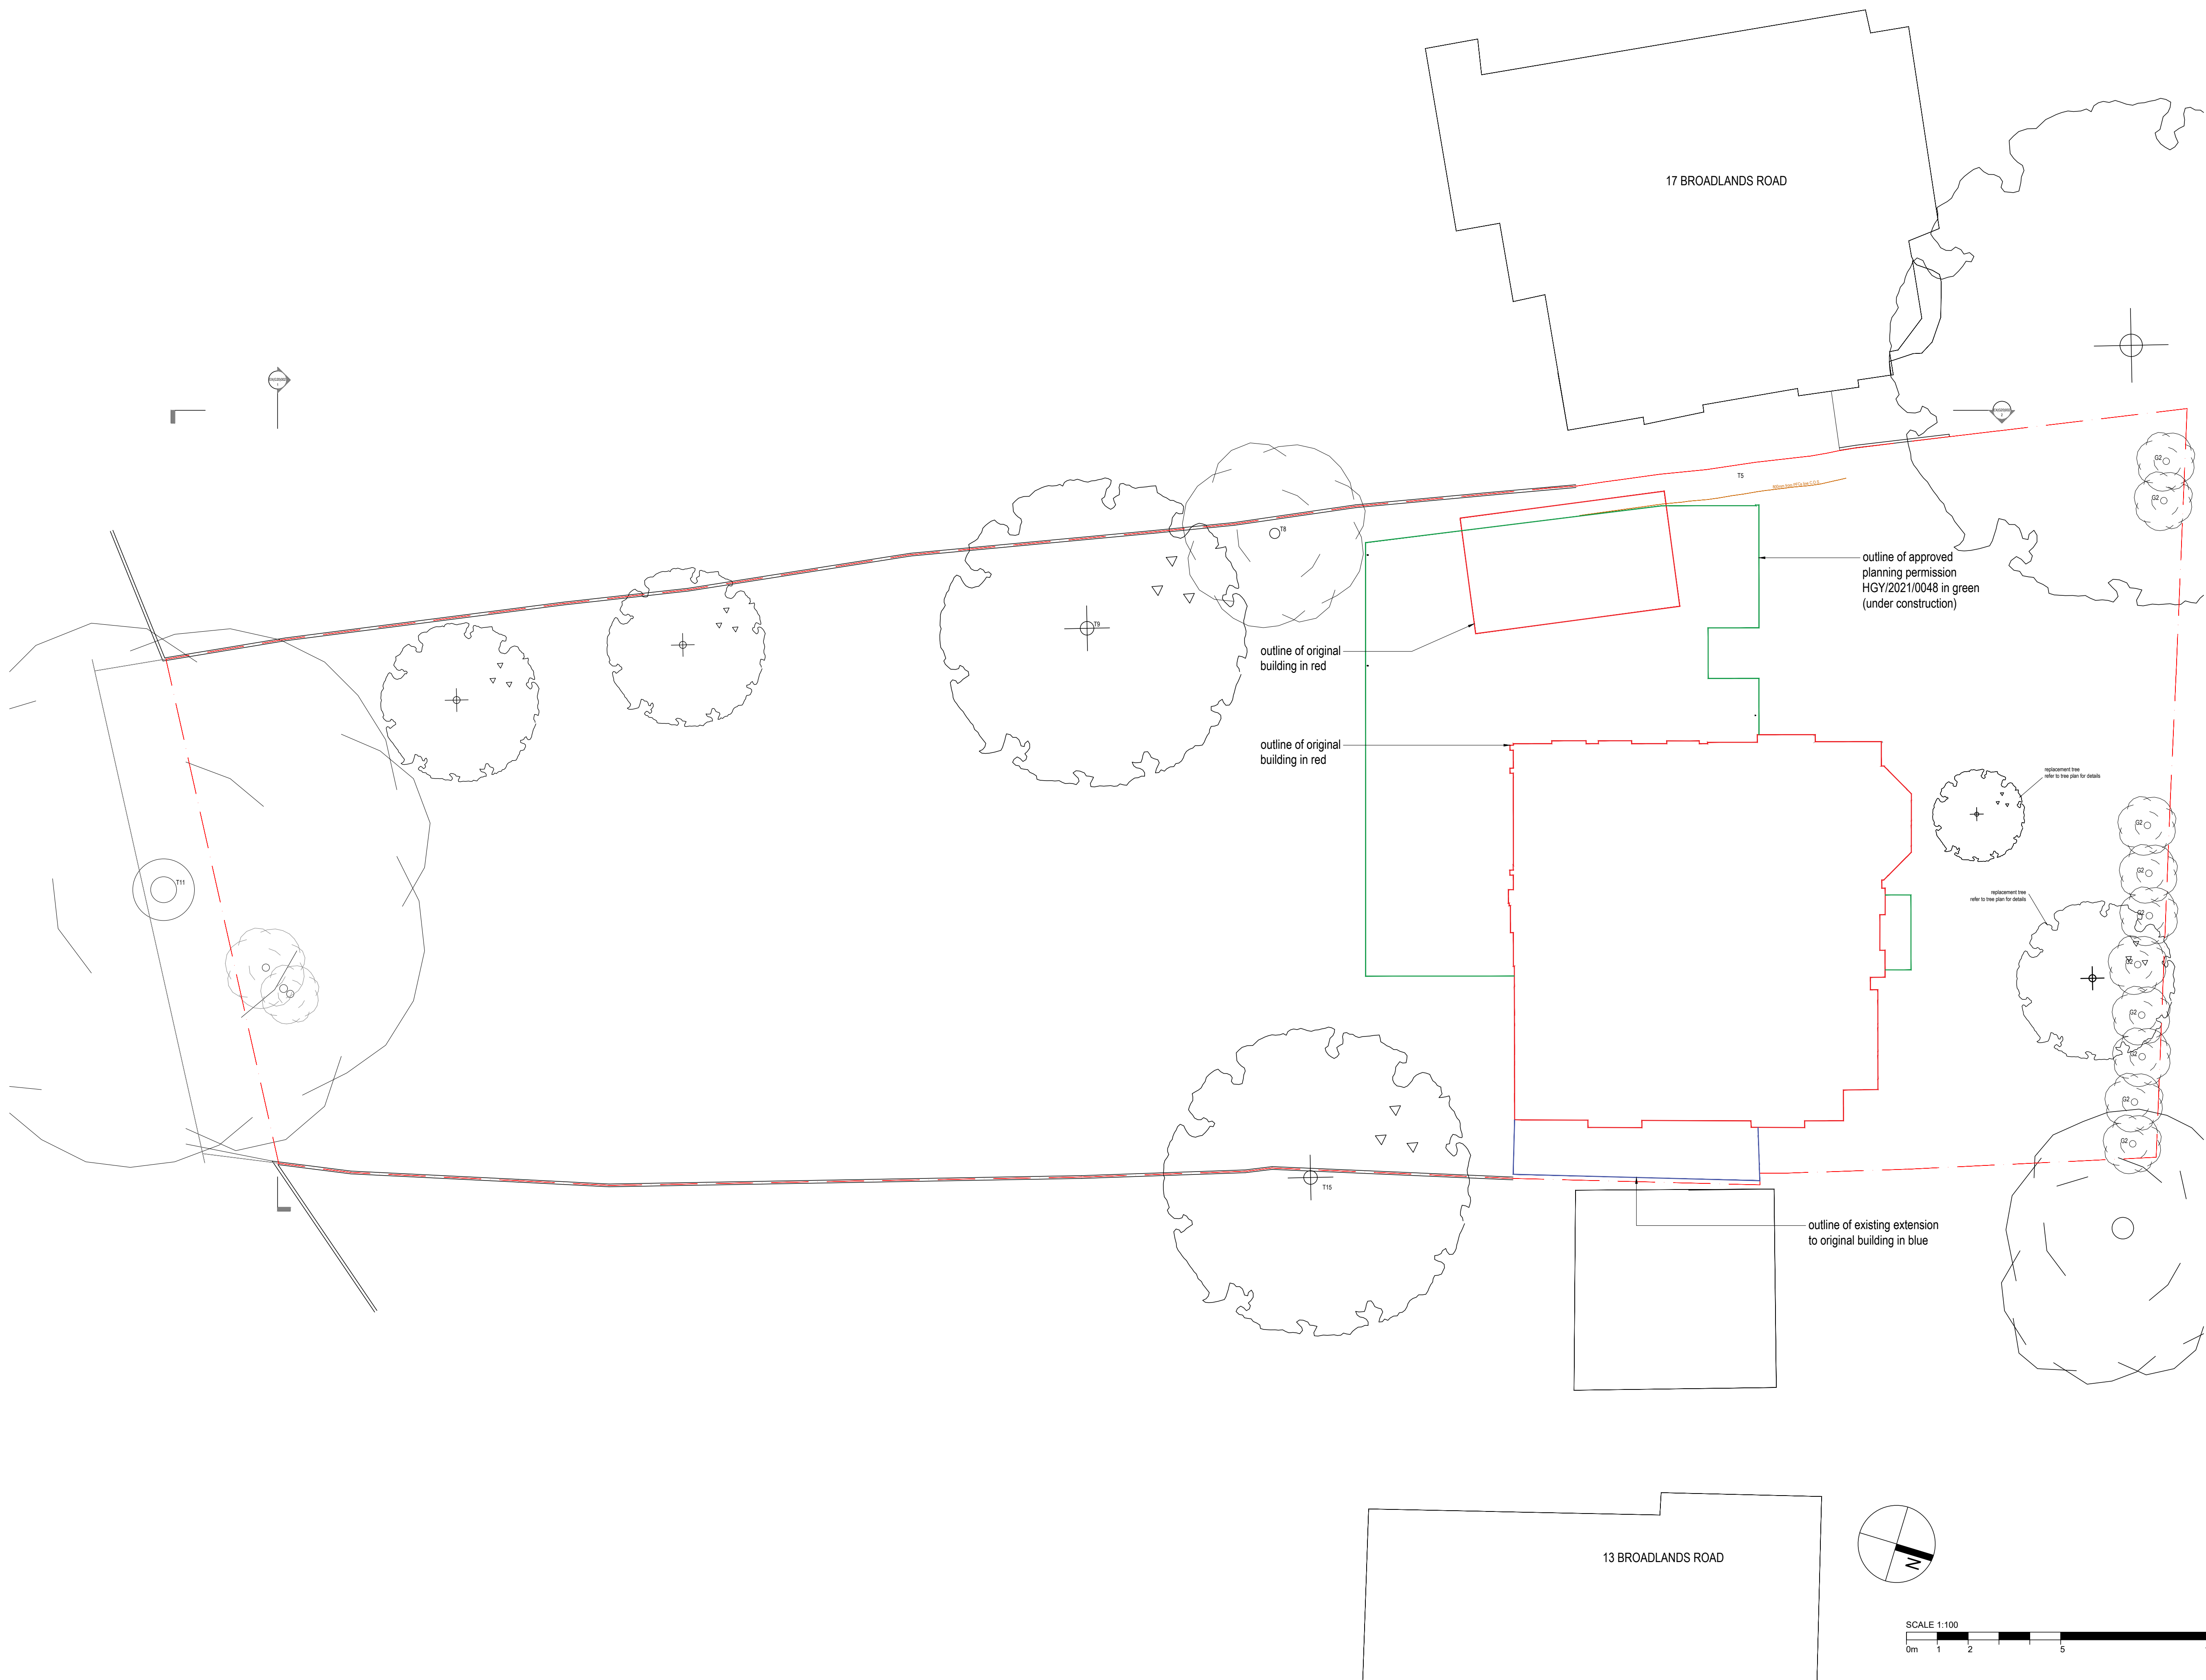

EXISTING



McGUINNESS
ARCHITECTS
unit d 163-167 bermondsey st
london se1 3uw
t 020 7460 3367
a 020 7460 3367

15 Broadlands Rd, N6 4AE

TITLE: GROUND FLOOR PLAN
SCALE: 1:100 @ A1, 1:200 @ A3
DATE: AUGUST 2020

ex(G00)051