


NOTES

Do not scale off this drawing unless for planning purposes.
All dimensions to be checked on site



01

REAR ELEVATION
1:100 @A1, 1:200@A3

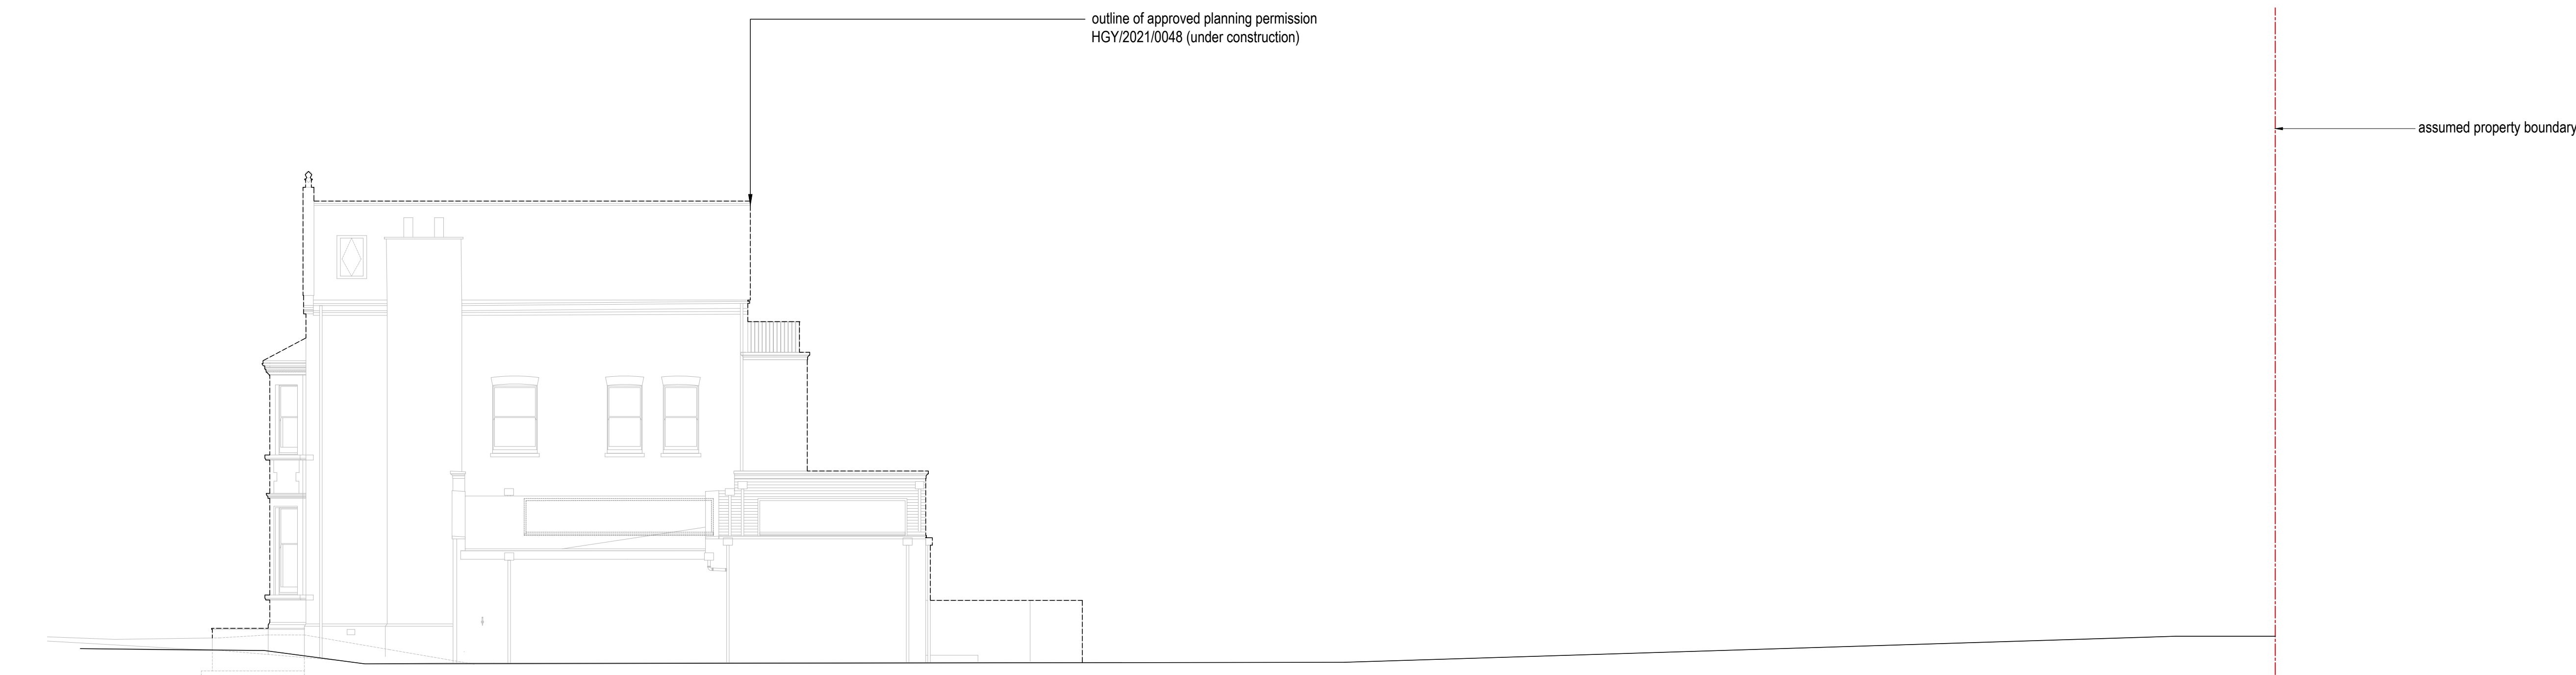

02

SIDE ELEVATION
1:100 @A1, 1:200@A3

PLANNING ISSUE



**McGUINNESS
ARCHITECTS**
unit d 163-167 harmondey st
london se1 3uw
t 0207 407 8543
info@mcguinnessarch.co.uk

15 Broadlands Rd, N6 4AE

TITLE: Condenser Elevations - Existing

SCALE: 1:100 @ A1

DATE: April 2023

EX(G20)002