



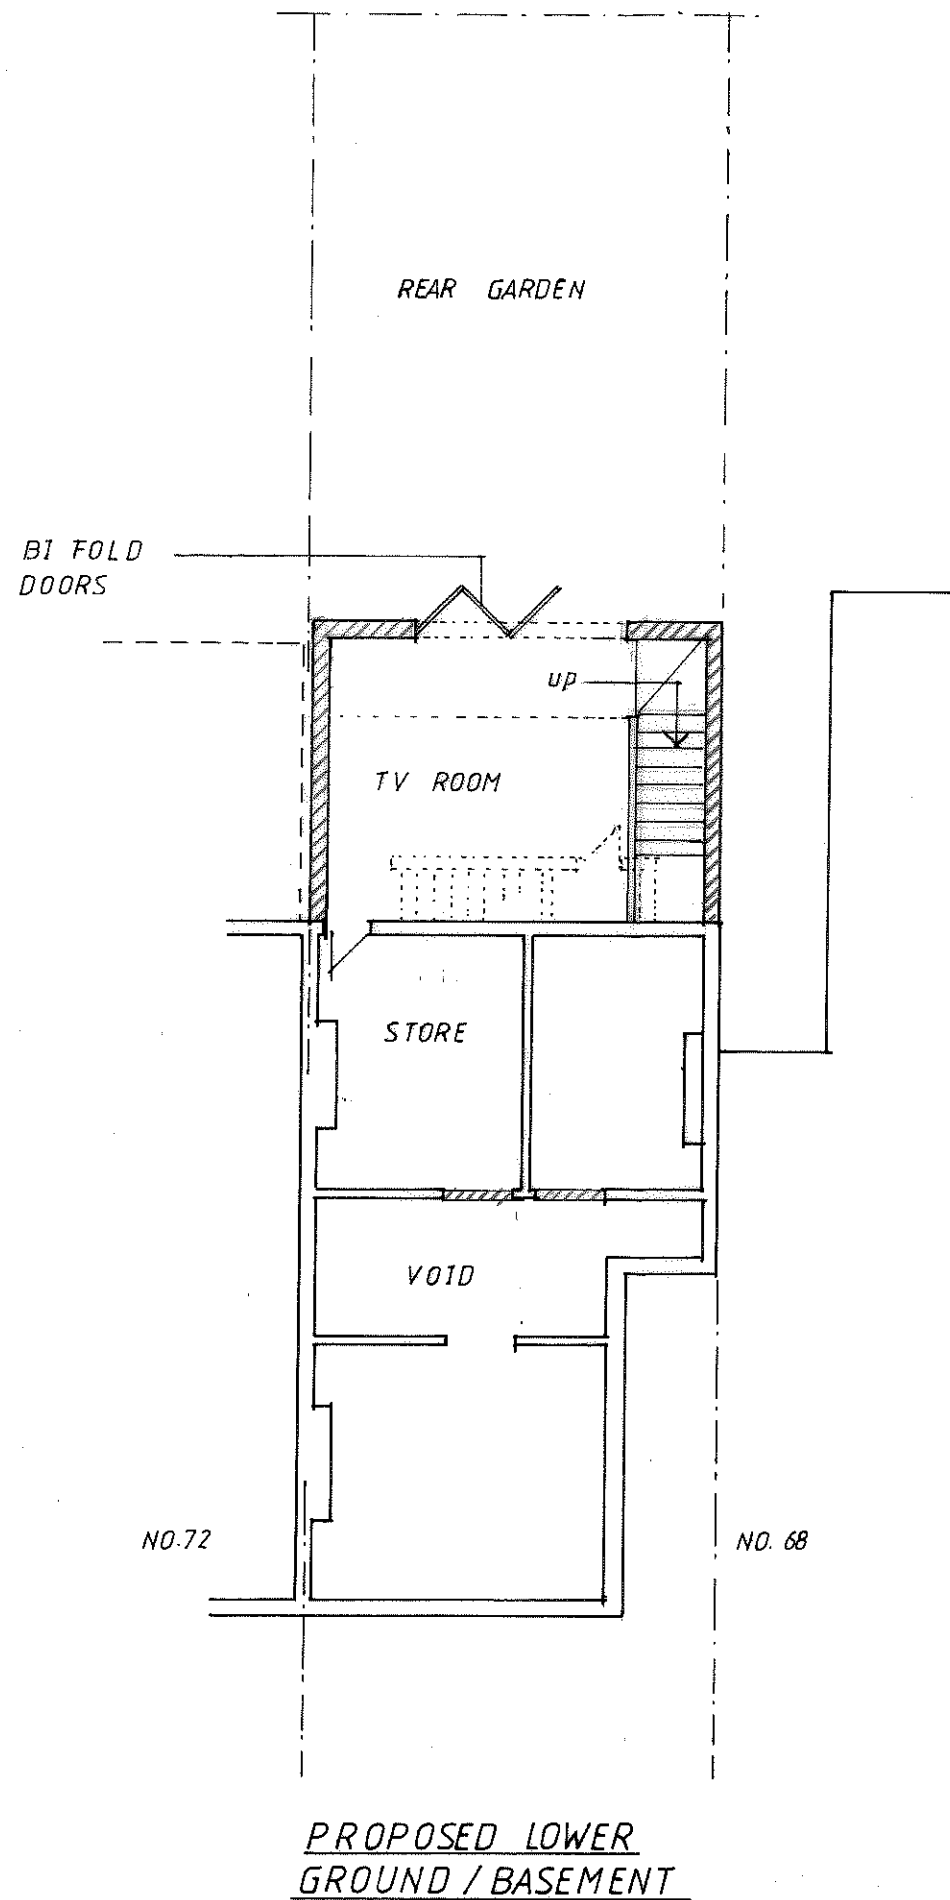

PROPOSED LOWER
GROUND / BASEMENT

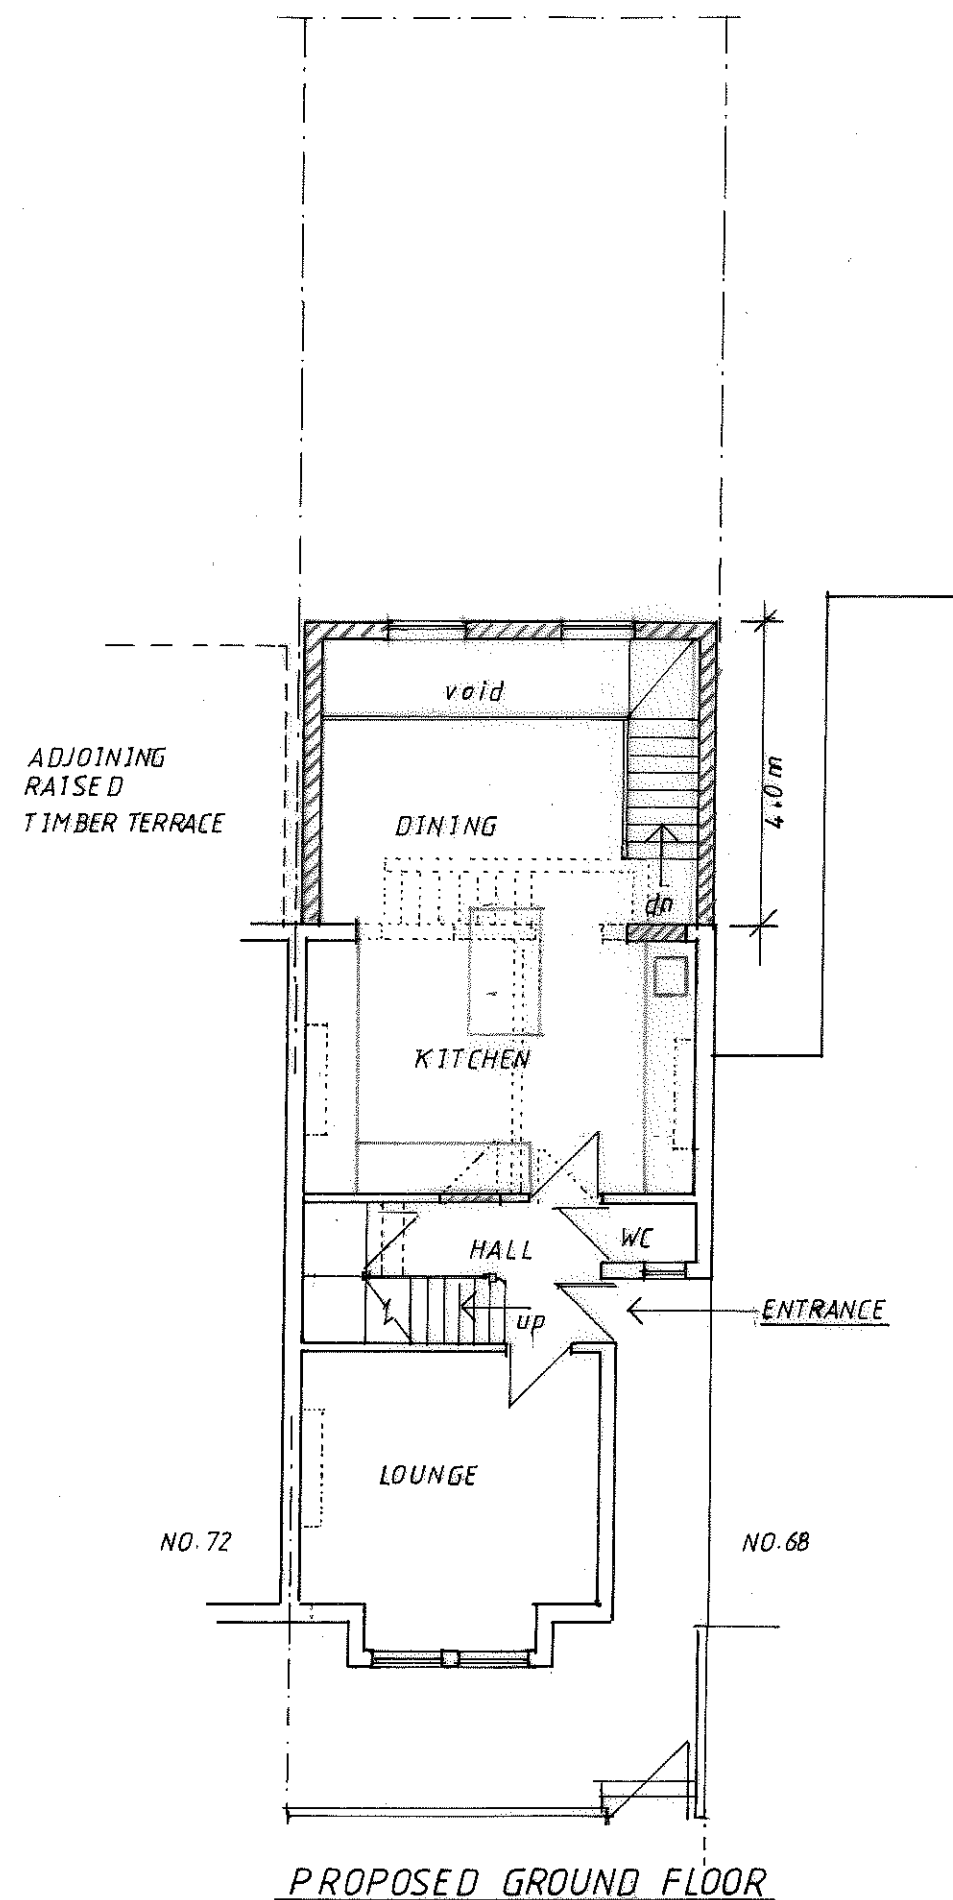

PROPOSED GROUND FLOOR

0 1 2 3 4 5 6 7 8 9 10m

SCALE BAR = 1:100

PROPOSED LOWER GROUND /
BASEMENT & GROUND FLOOR


70 MUSWELL HILL PLACE
LONDON, N10 3RR

SCALE = 1:100


DATE = MAY. 2023

DRG NO = KS/2023/03


REV

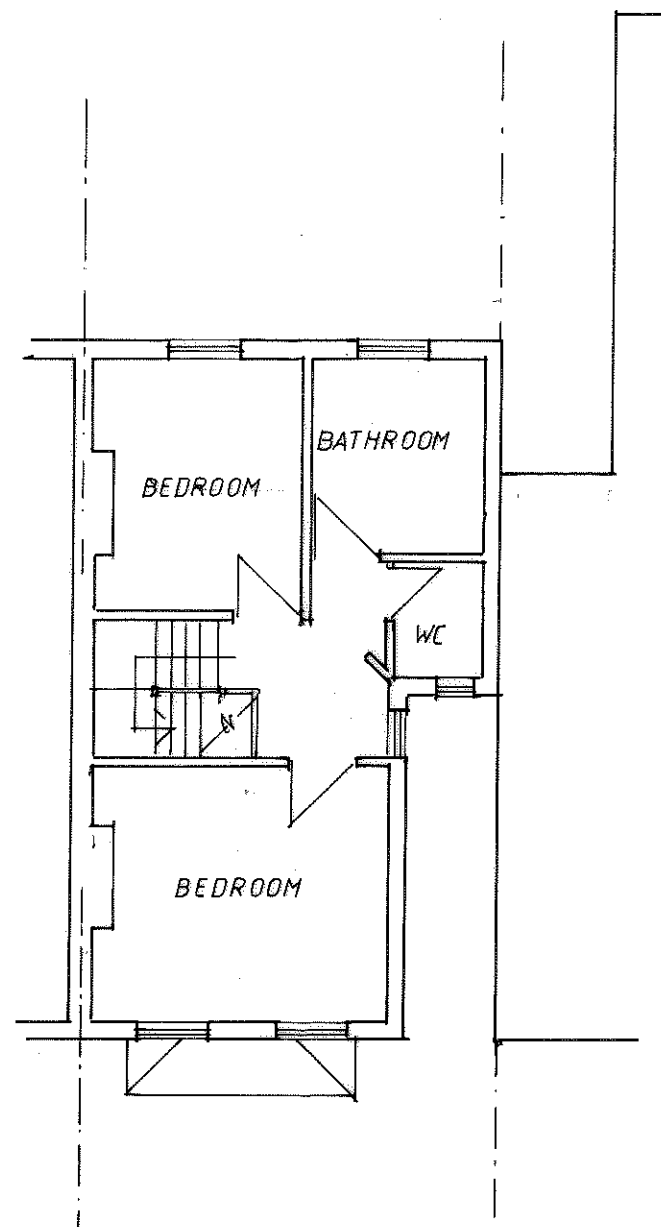

EXISTING FIRST FLOOR

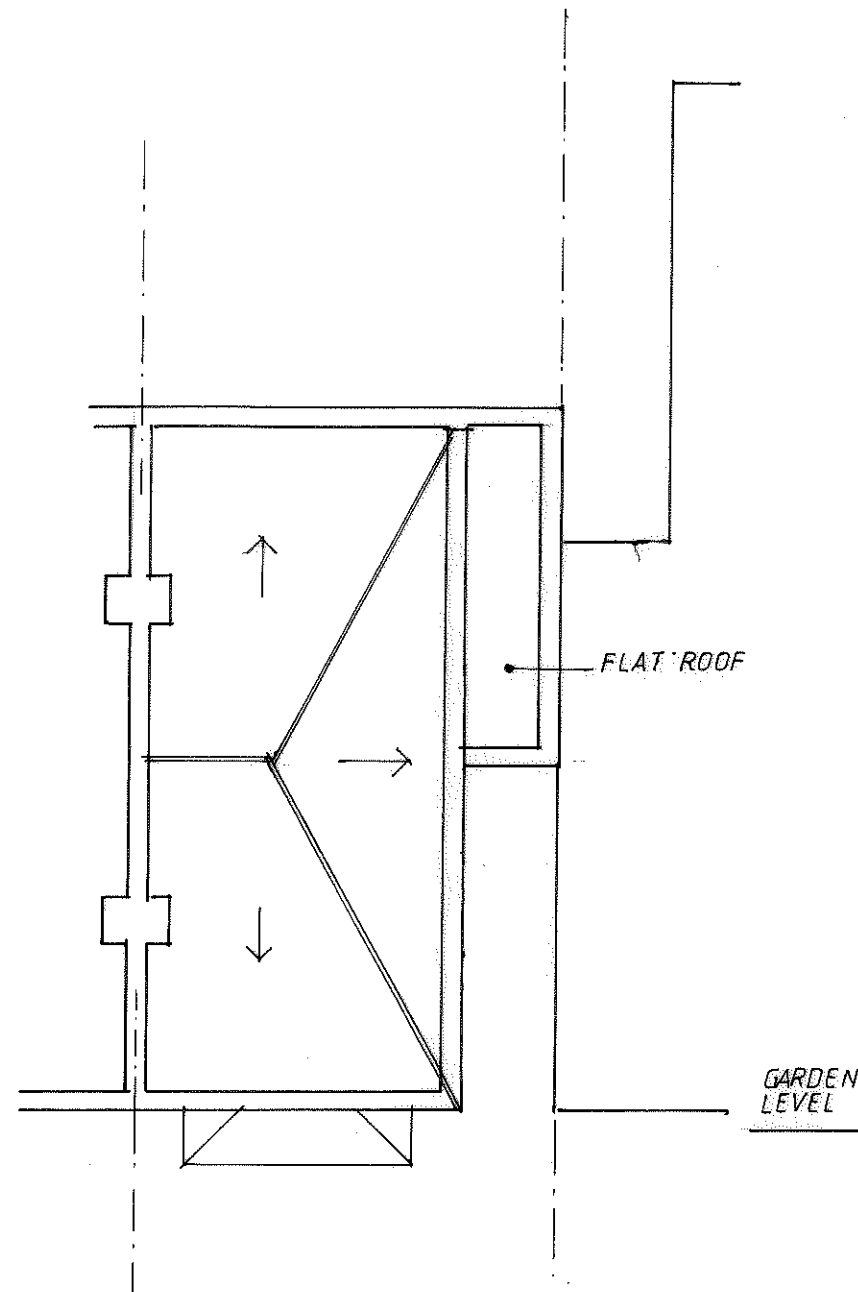

EXISTING ROOF PLAN

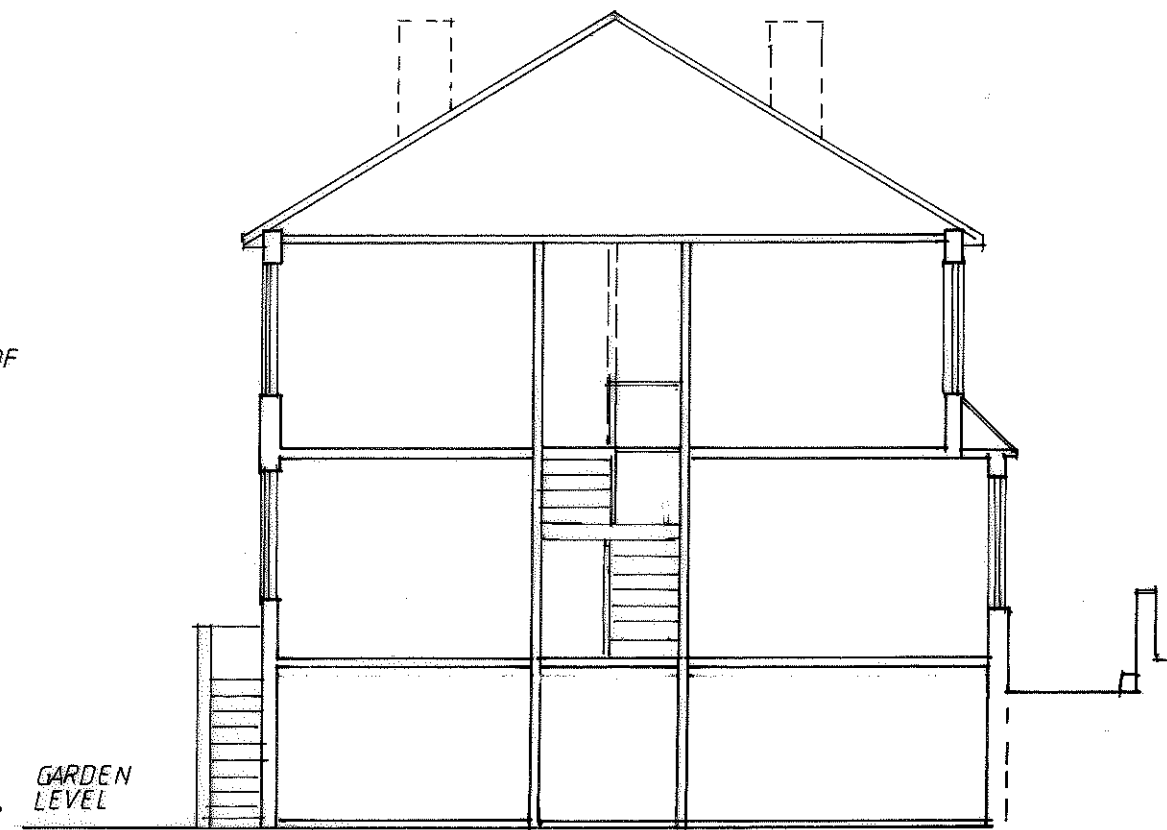

SECTION

0 1 2 3 4 5 6 7 8 9 10 m.

SCALE BAR = 1:100

EXISTING FIRST FLOOR, EXISTING
ROOF PLAN AND SECTION




70 MUSWELL HILL PLACE
LONDON, N10 3RR

SCALE = 1:100

DATE = MAY 2023

DRG. NO. KS/2023/02

REV=

 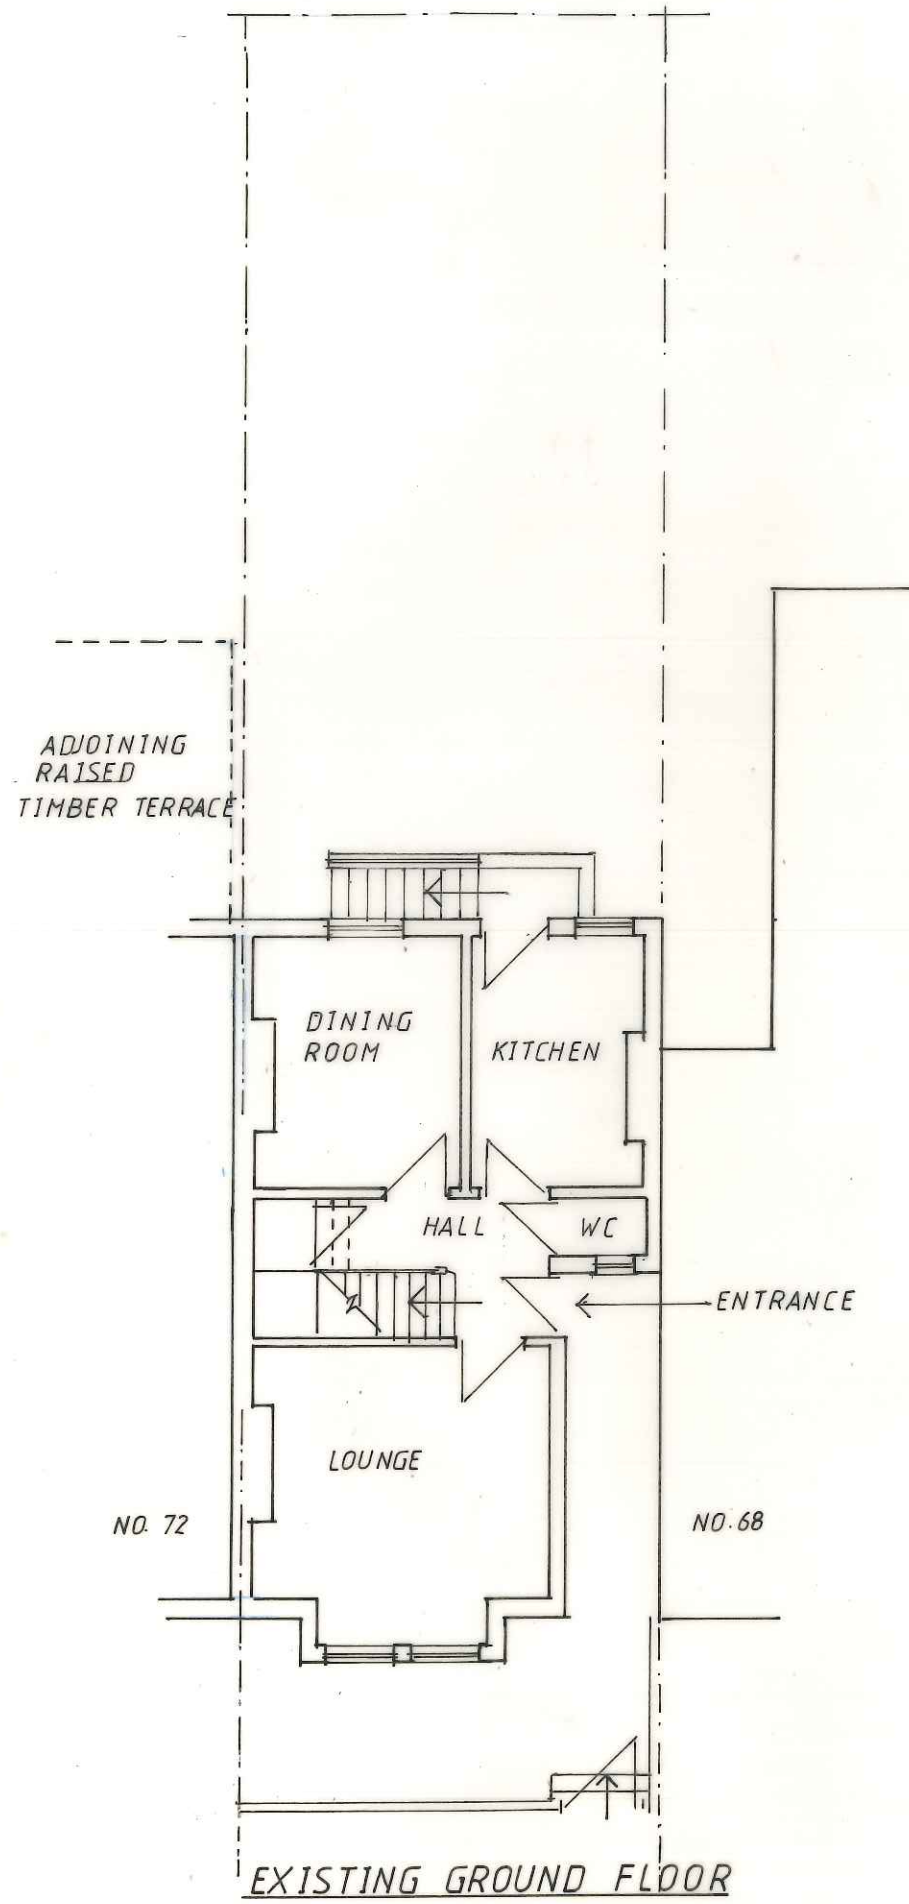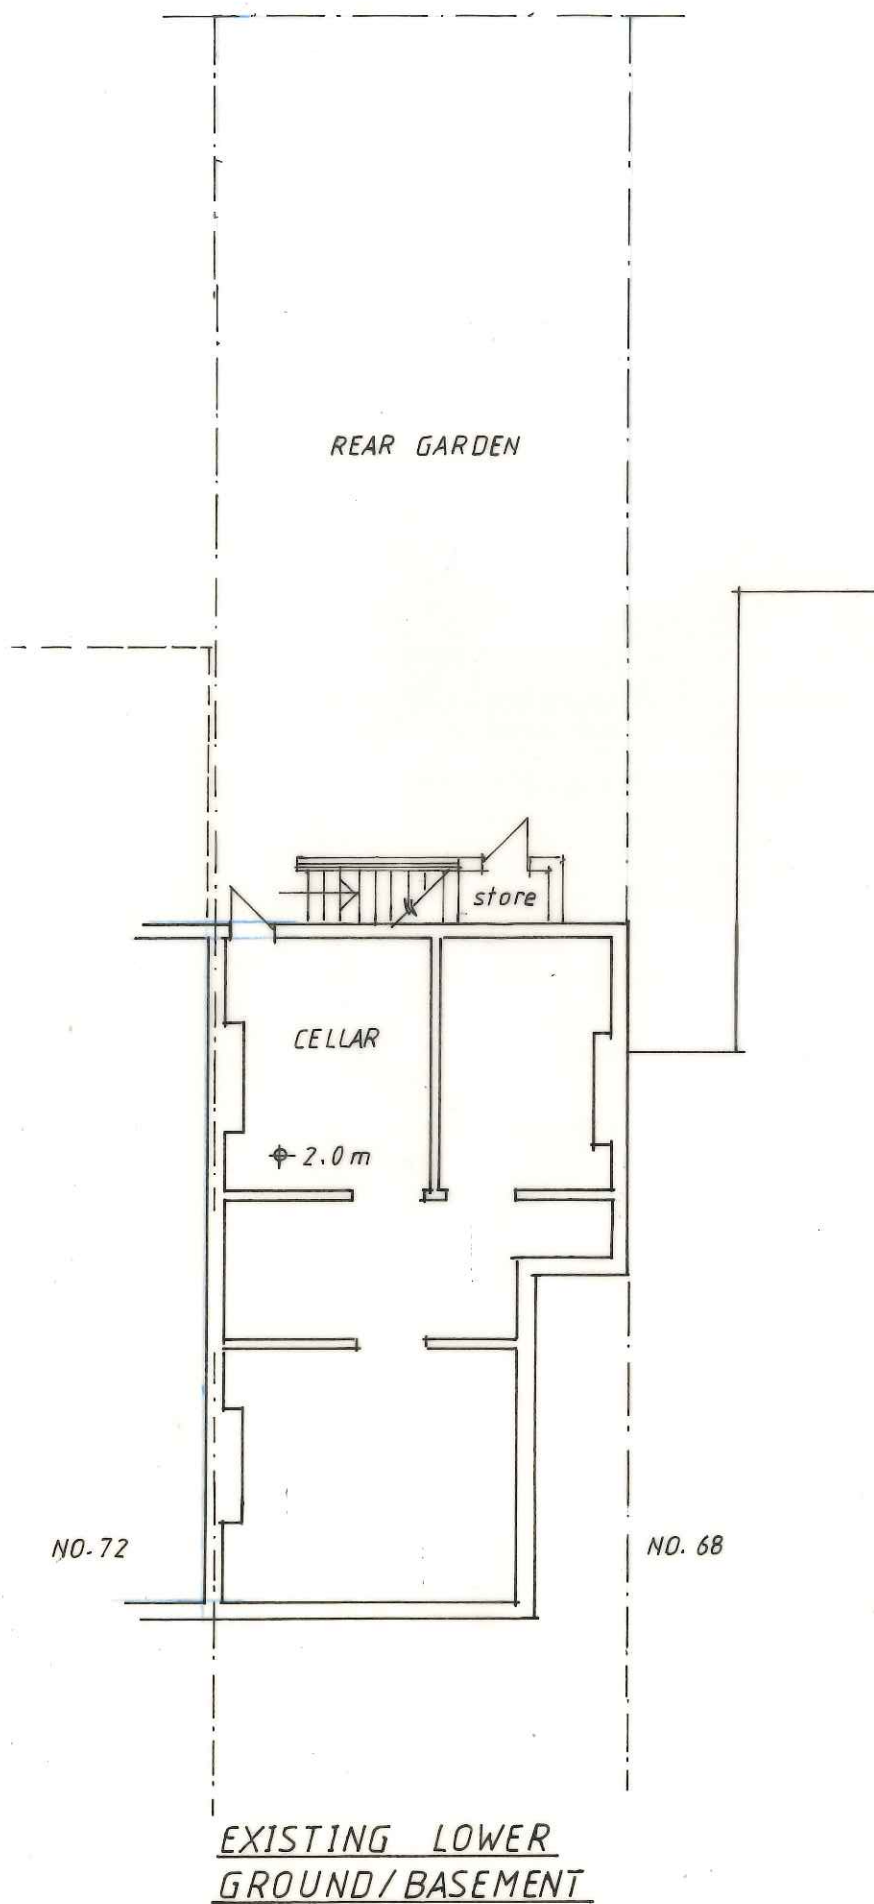

EXISTING LOWER GROUND /
BASEMENT & GROUND FLOOR

70 MUSWELL HILL PLACE
LONDON, N10 3RR

SCALE = 1:100

DATE = MAY 2023


DRG. NO = KS/2023/01 REV =



EXISTING REAR

PROPOSED REAR

EXISTING SIDE

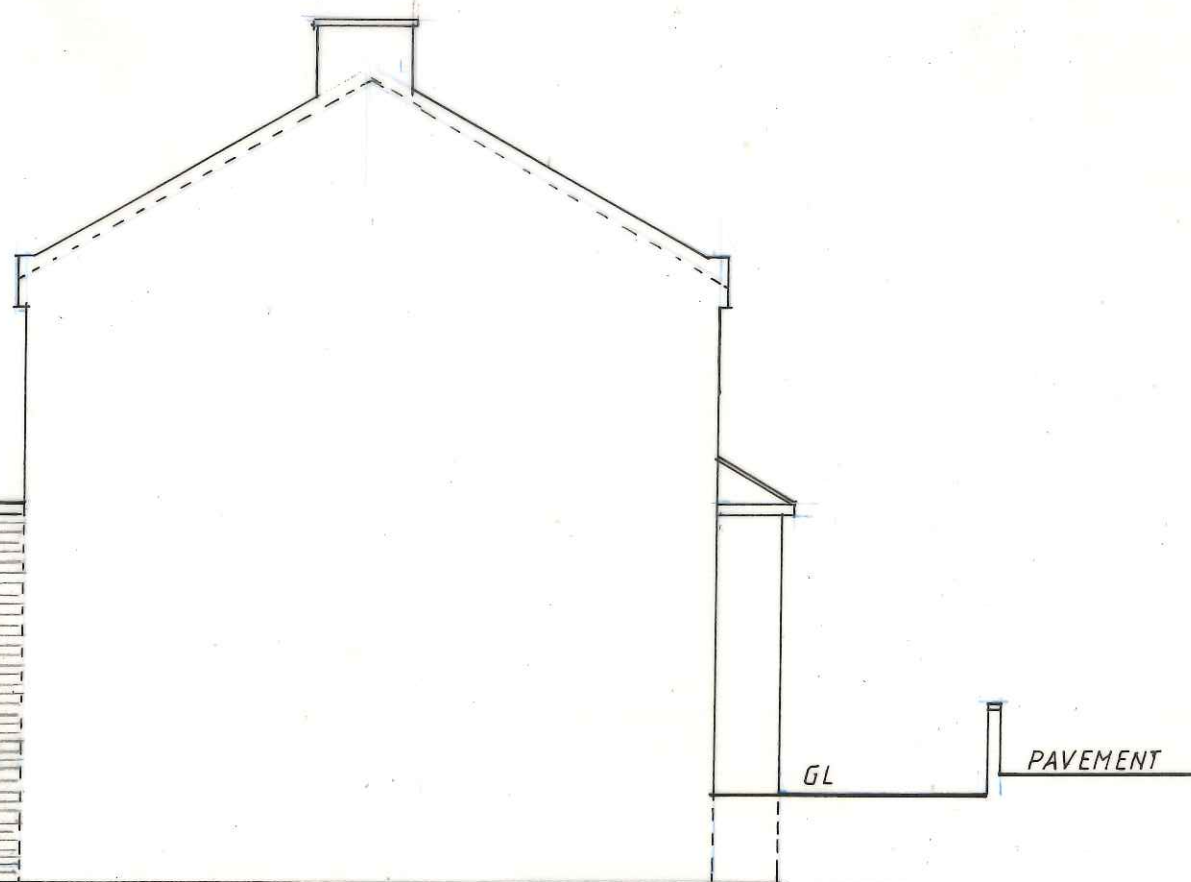

PROPOSED SIDE

0 1 2 3 4 5 6 7 8 9 10 m

SCALE BAR = 1:100

EXISTING & PROPOSED ELEVATIONS

70 MUSWELL HILL PLACE
LONDON , N10 3RR

SCALE = 1:100

DATE = MAY 2023

DRG.NO = KS/2023/04

REV =