



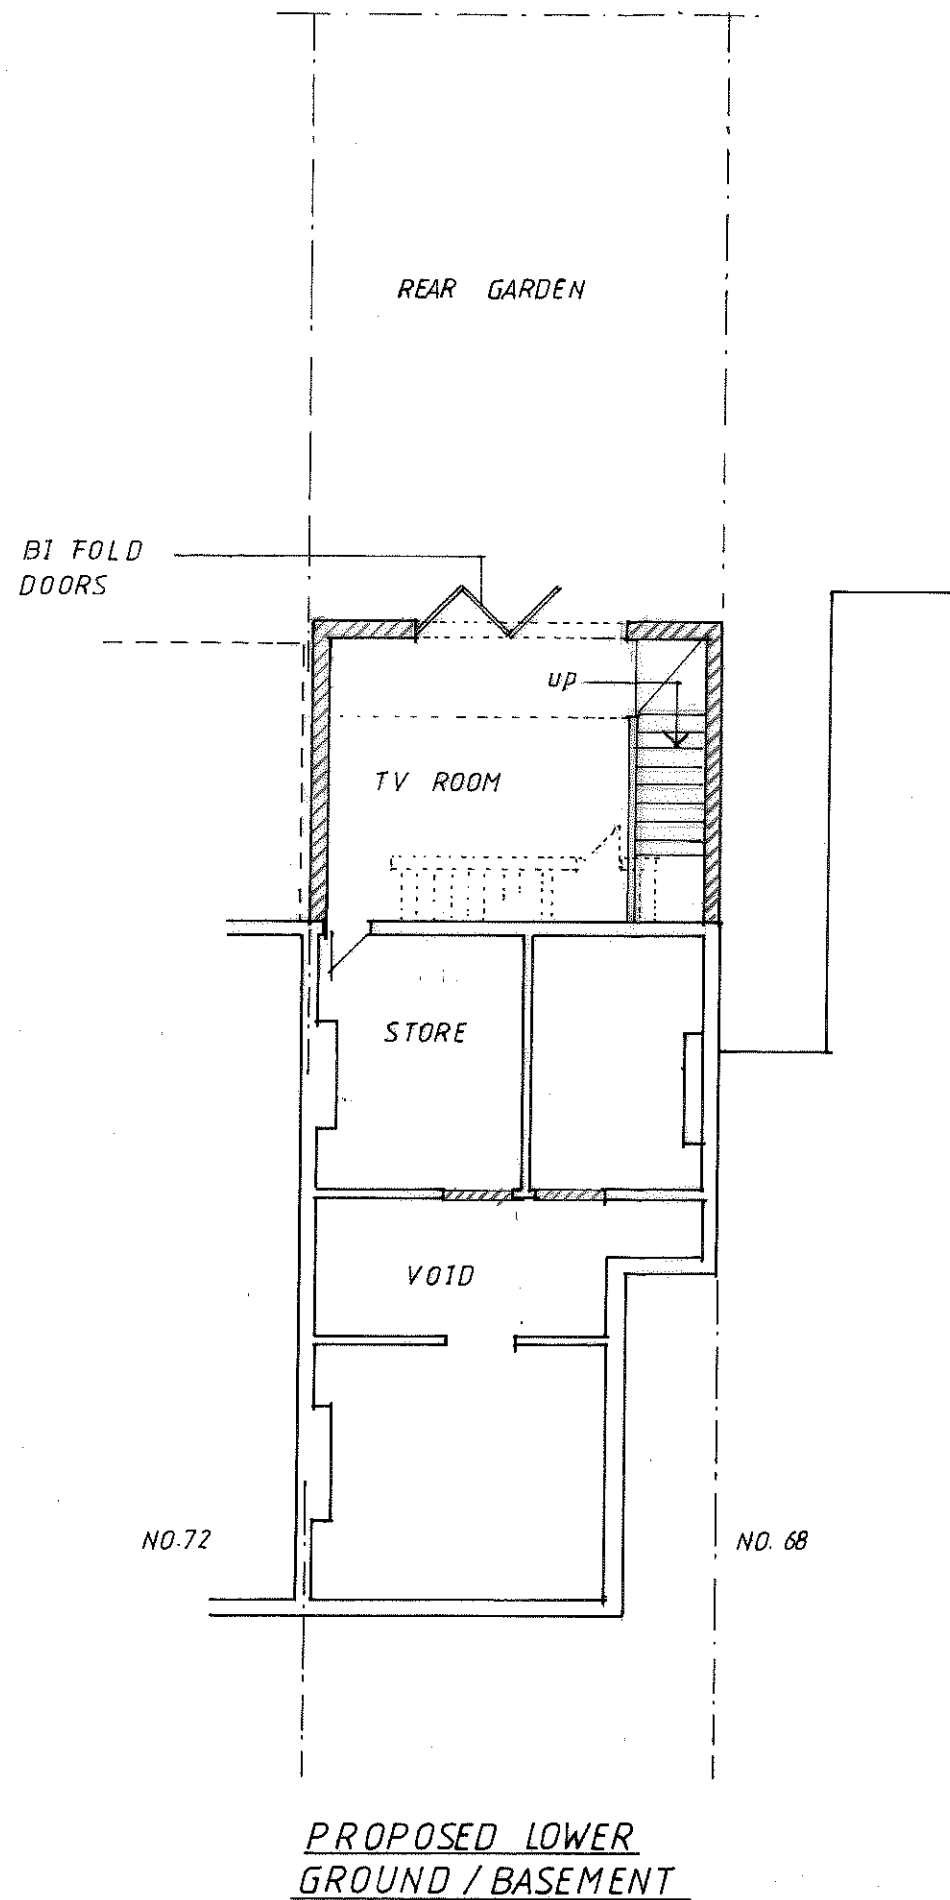

PROPOSED LOWER  
GROUND / BASEMENT

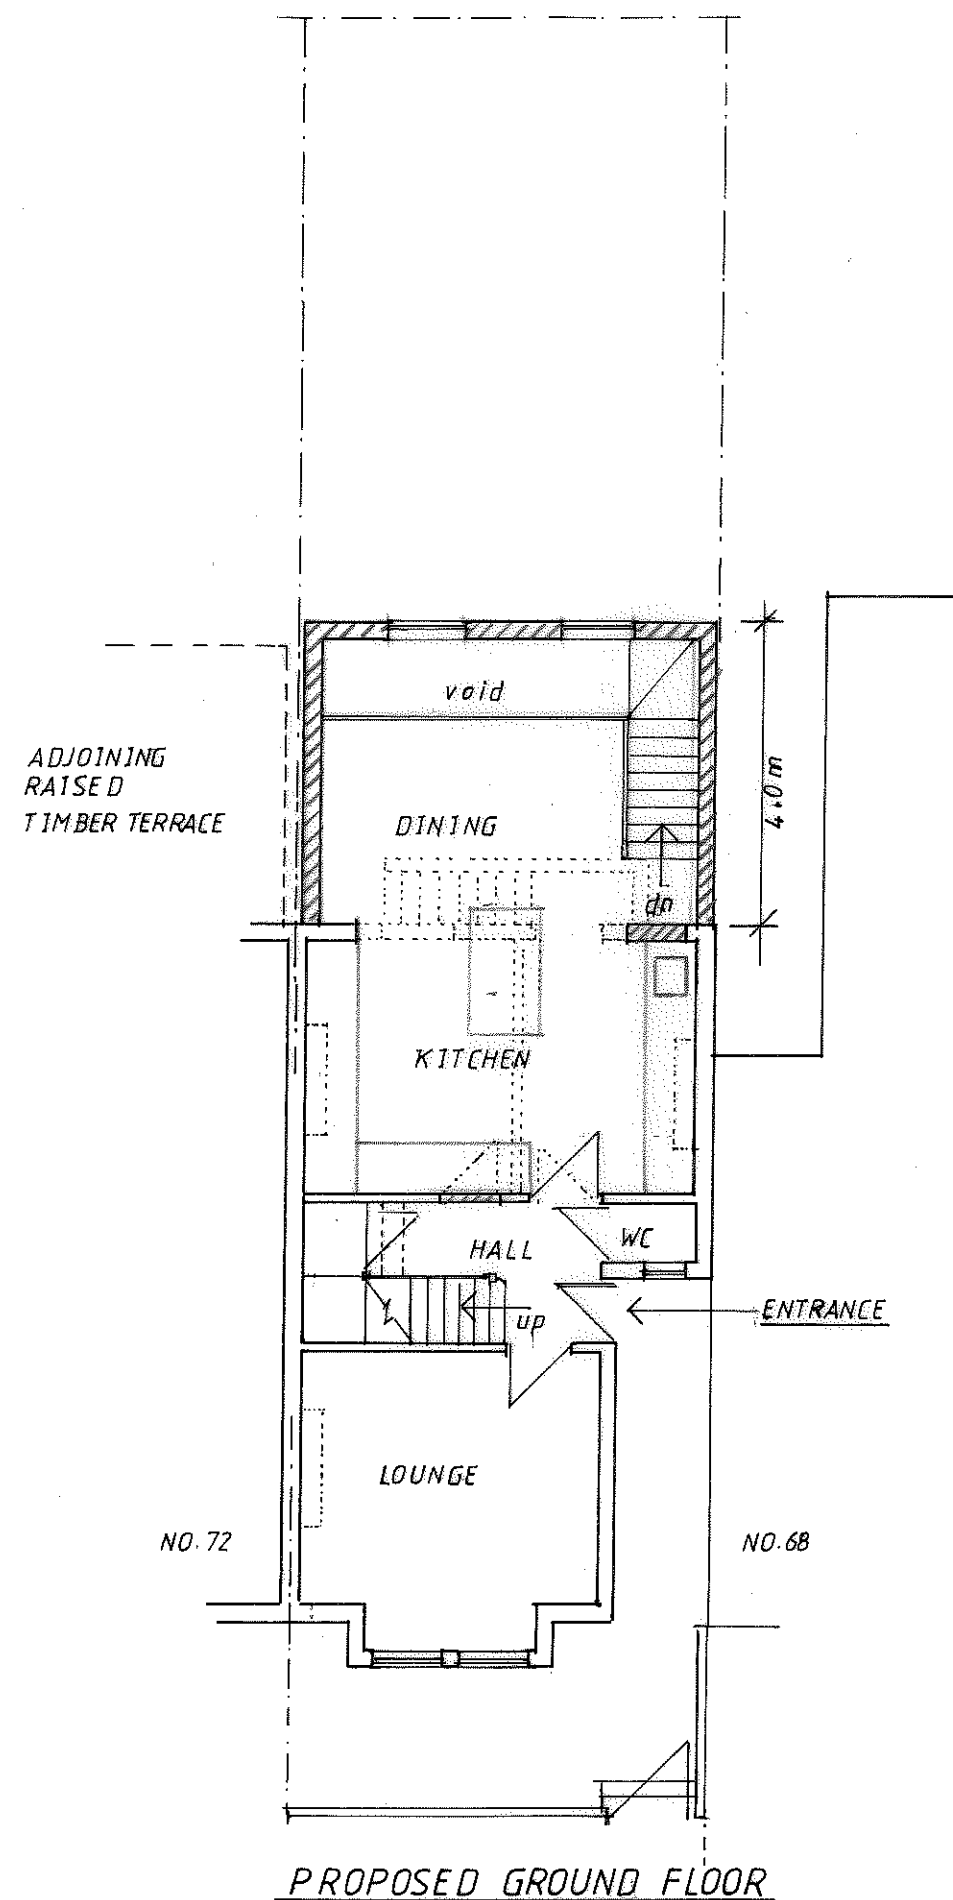

PROPOSED GROUND FLOOR

0 1 2 3 4 5 6 7 8 9 10m

SCALE BAR = 1:100

PROPOSED LOWER GROUND /  
BASEMENT & GROUND FLOOR





70 MUSWELL HILL PLACE  
LONDON, N10 3RR

SCALE = 1:100




DATE = MAY. 2023

DRGNO = KS/2023/03

REV =

 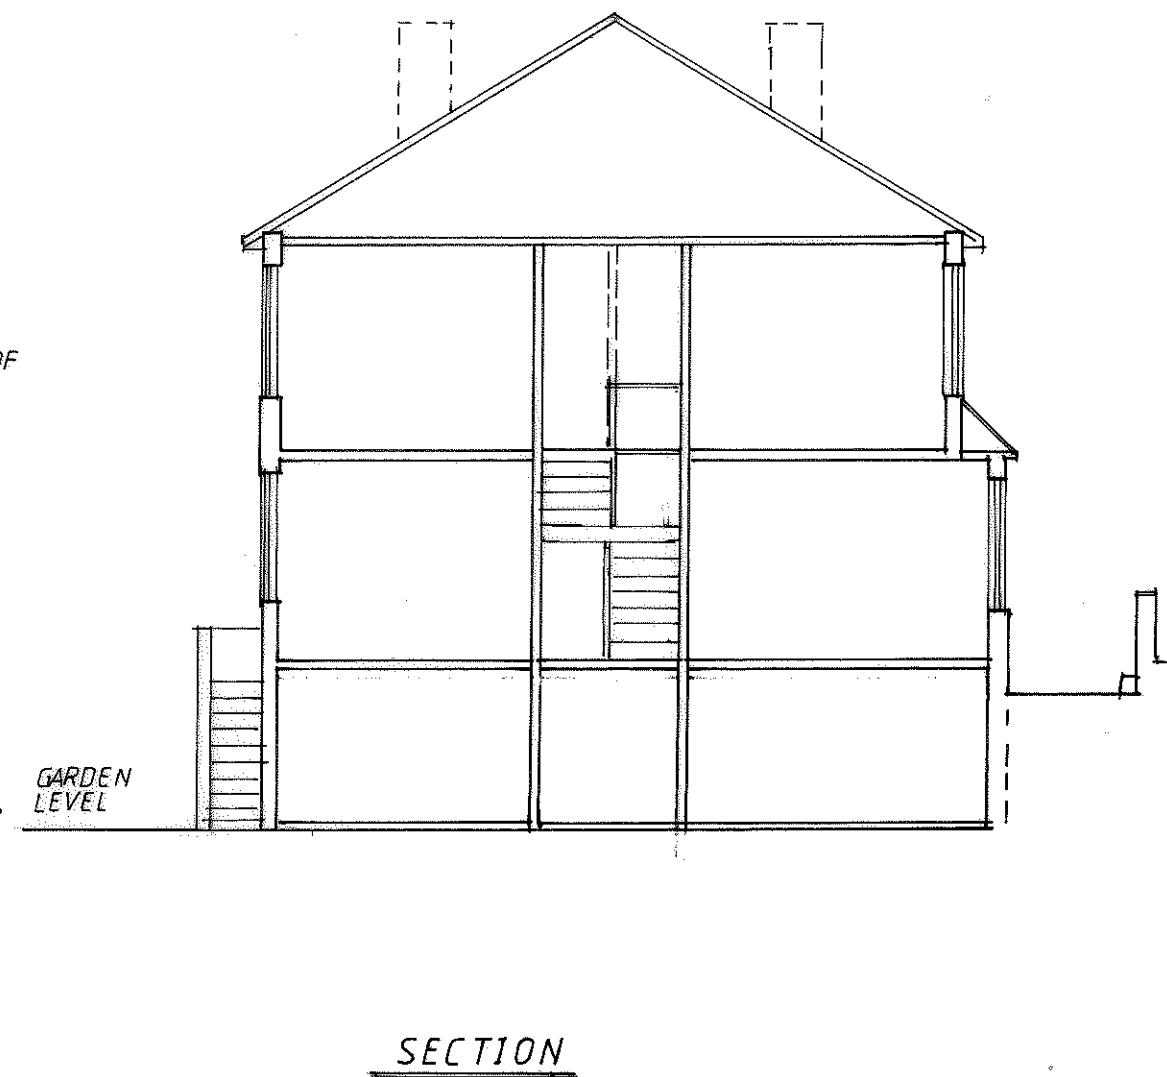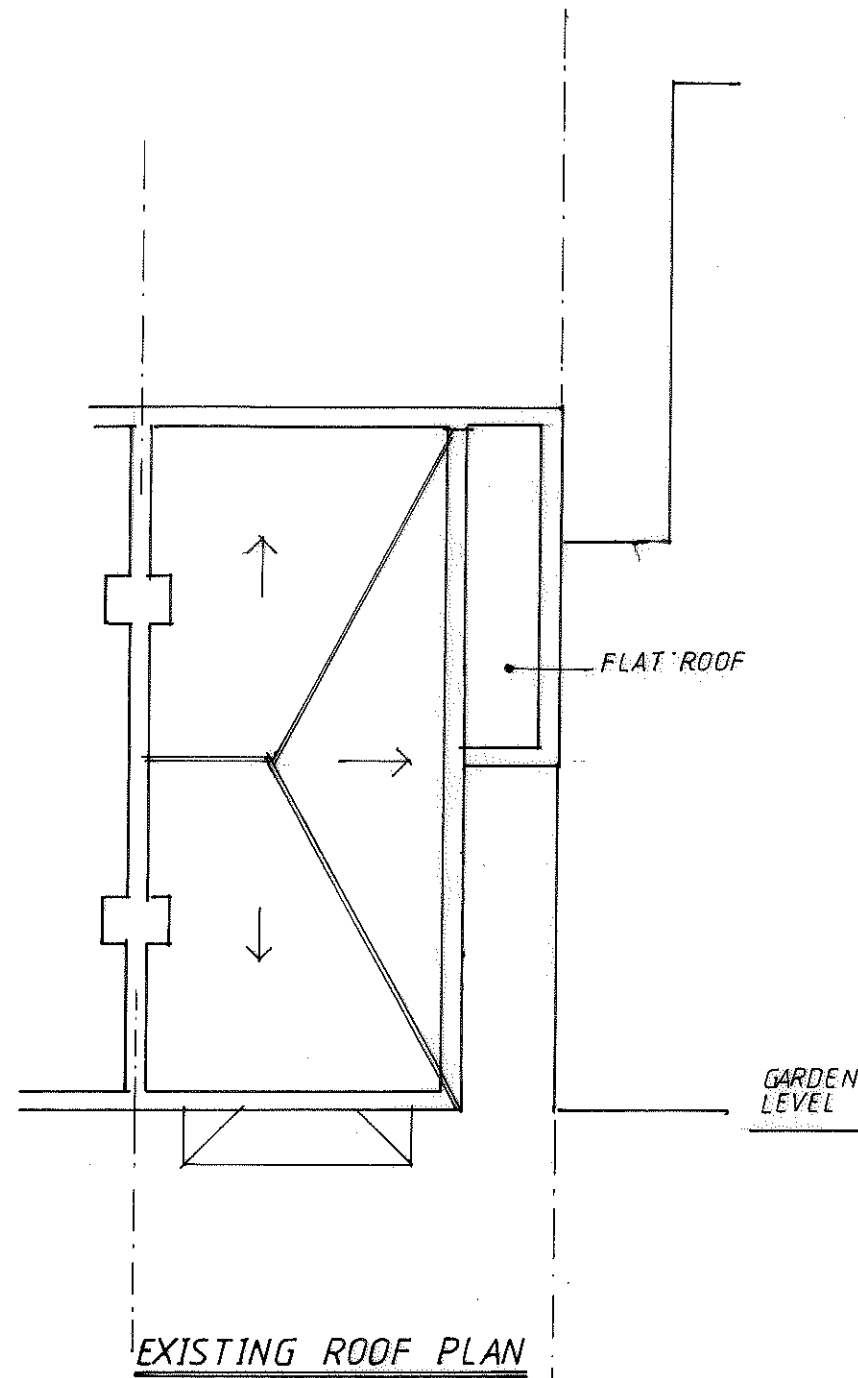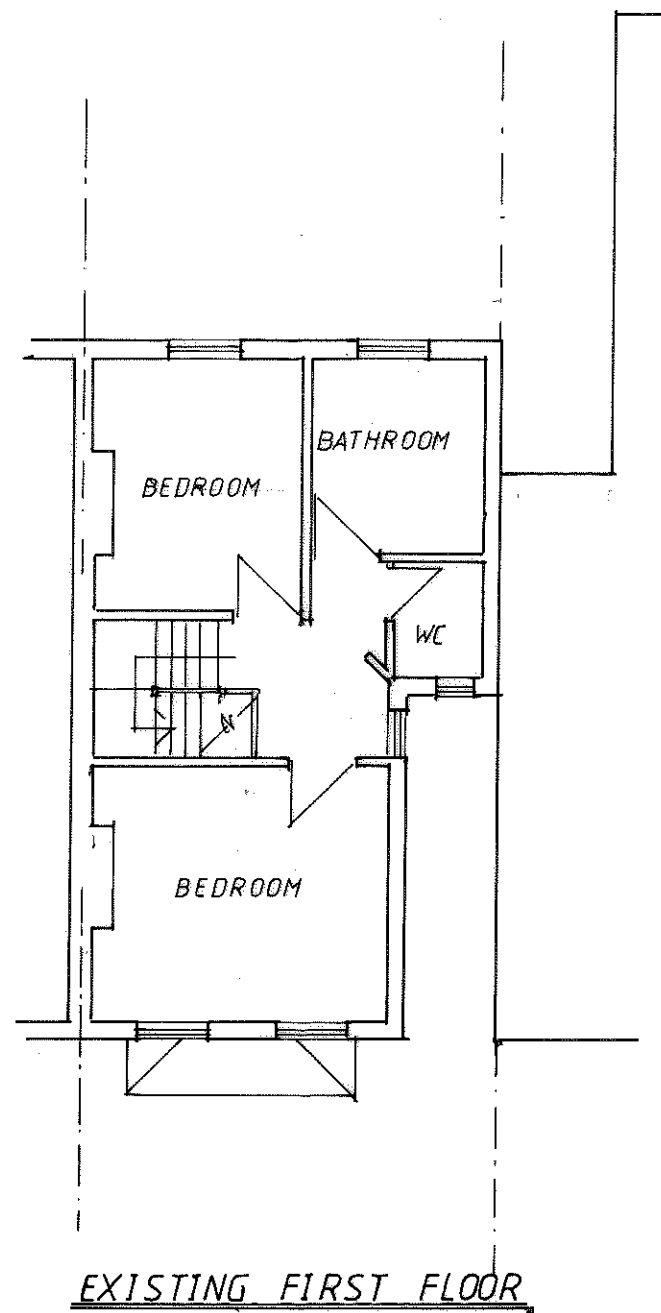

|                                                         |                 |
|---------------------------------------------------------|-----------------|
| EXISTING FIRST FLOOR, EXISTING<br>ROOF PLAN AND SECTION |                 |
| 70 MUSWELL HILL PLACE<br>LONDON, N10 3RR                |                 |
| SCALE = 1:100                                           | DATE = MAY 2023 |
| DRG. NO. KS/2023/02                                     | REV =           |

 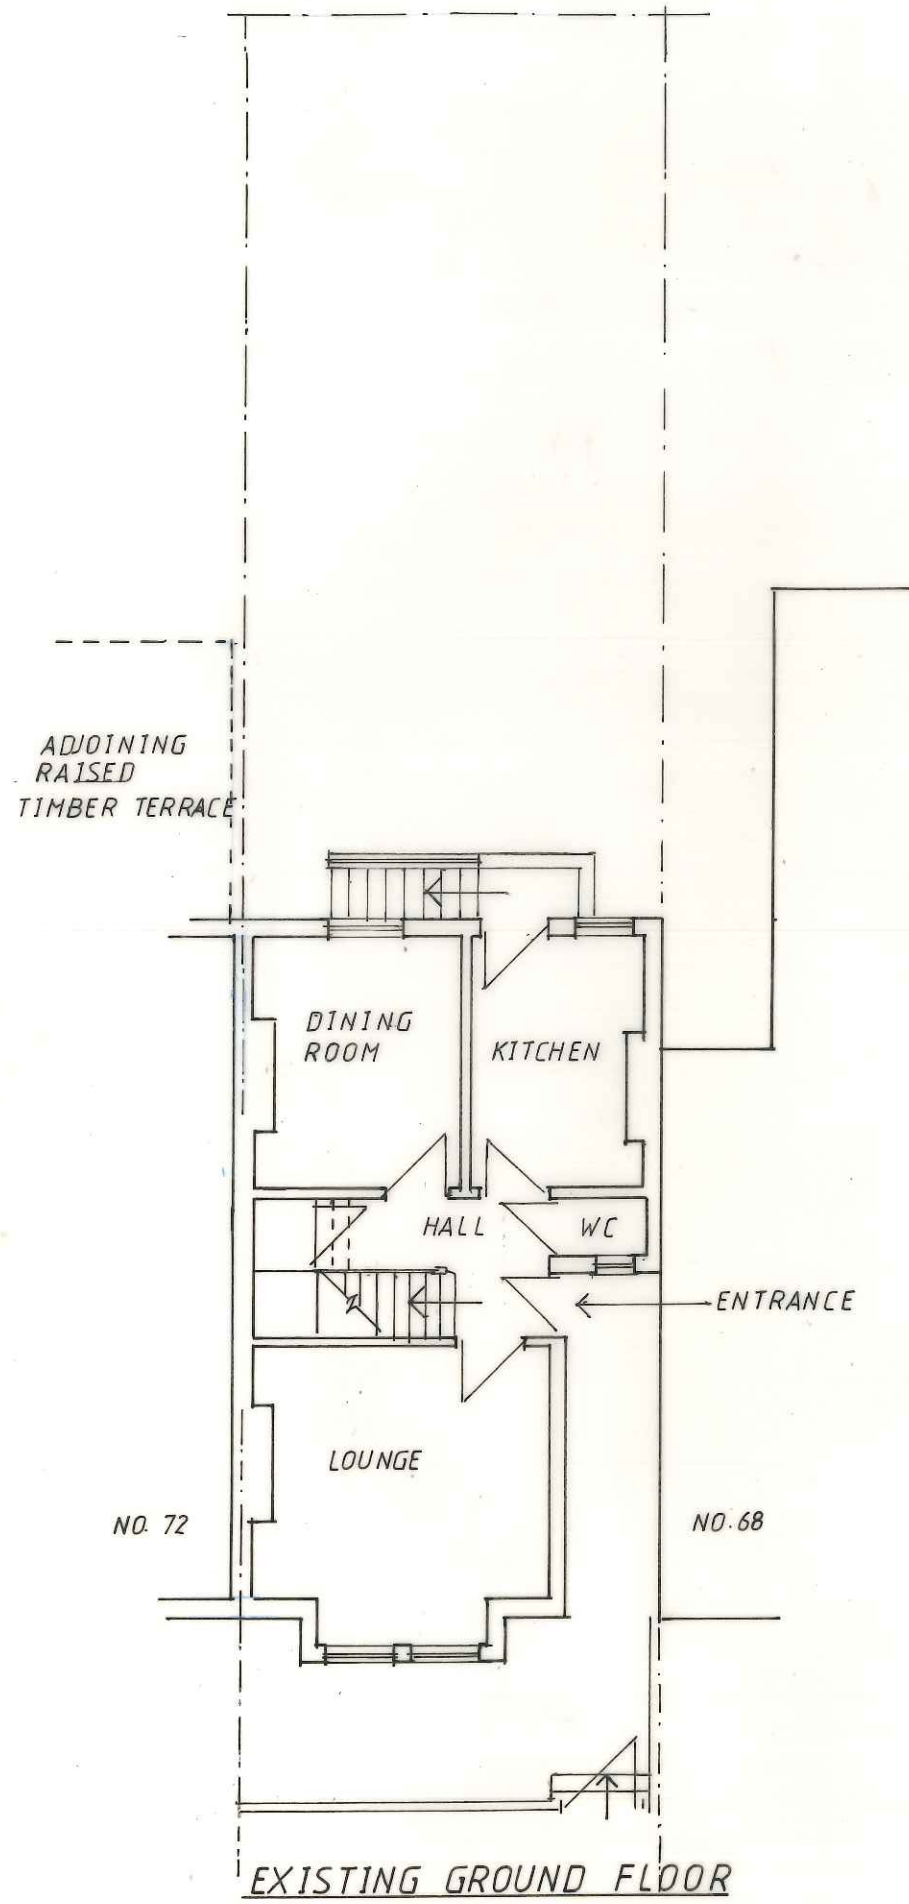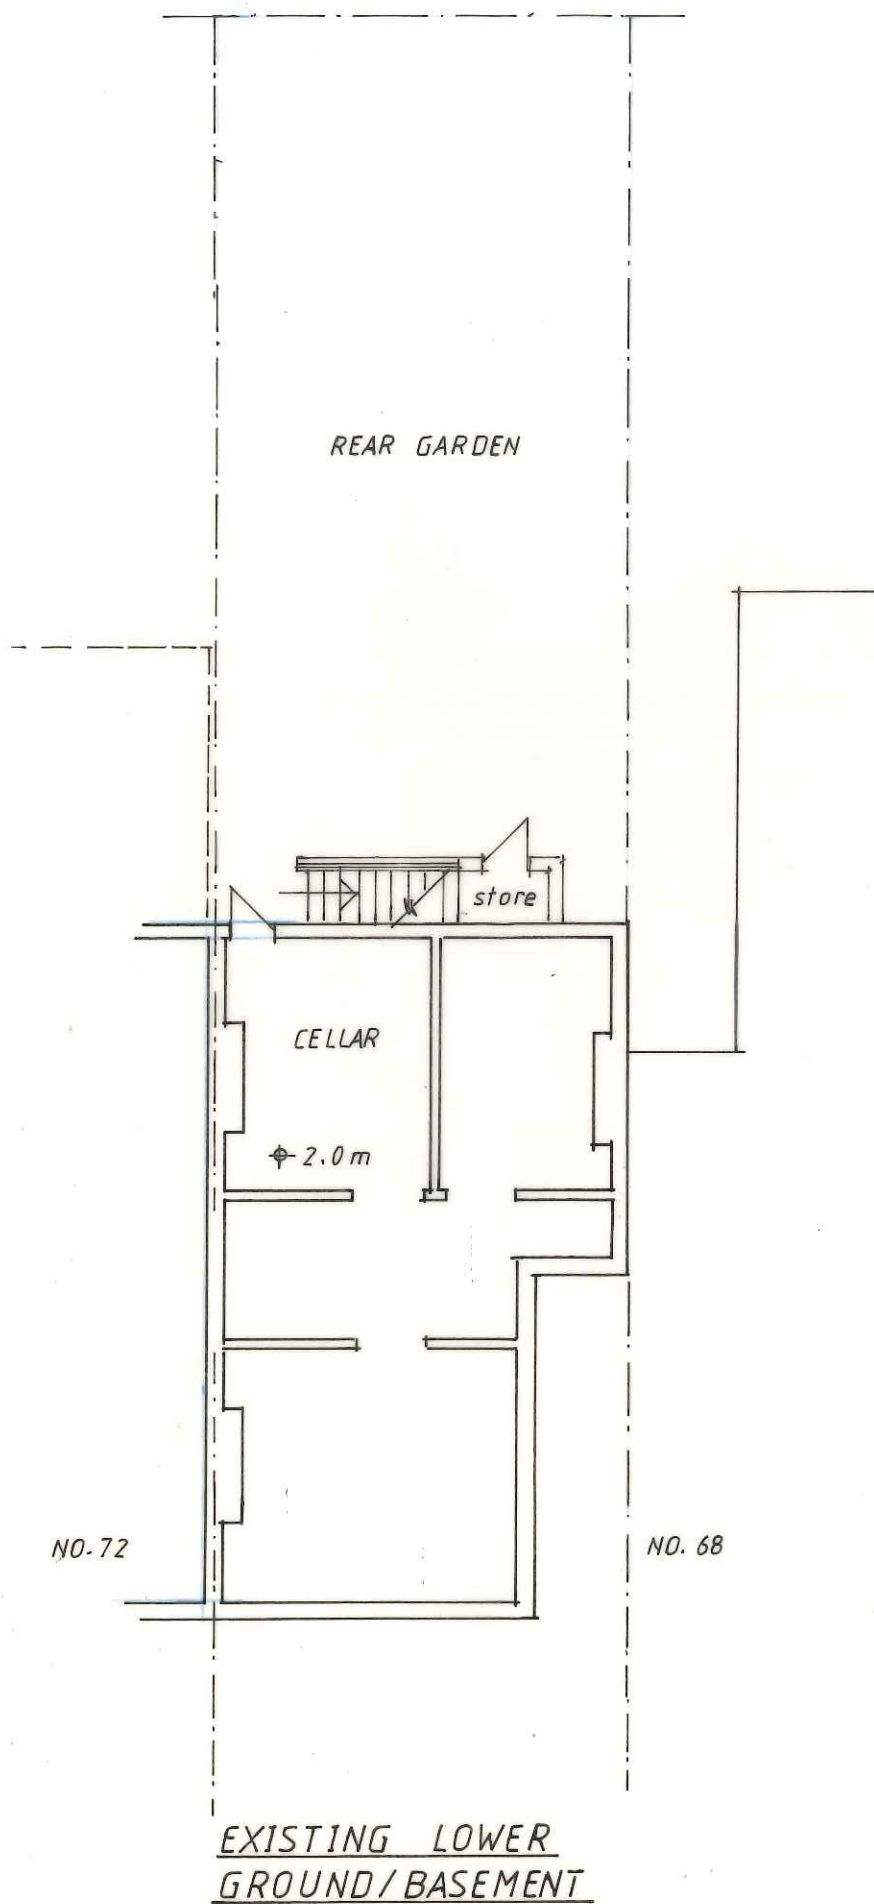

EXISTING LOWER GROUND /  
BASEMENT & GROUND FLOOR

70 MUSWELL HILL PLACE  
LONDON, N10 3RR

SCALE = 1:100

DATE = MAY 2023


DRG. NO = KS/2023/01 REV =



EXISTING REAR

PROPOSED REAR

EXISTING SIDE

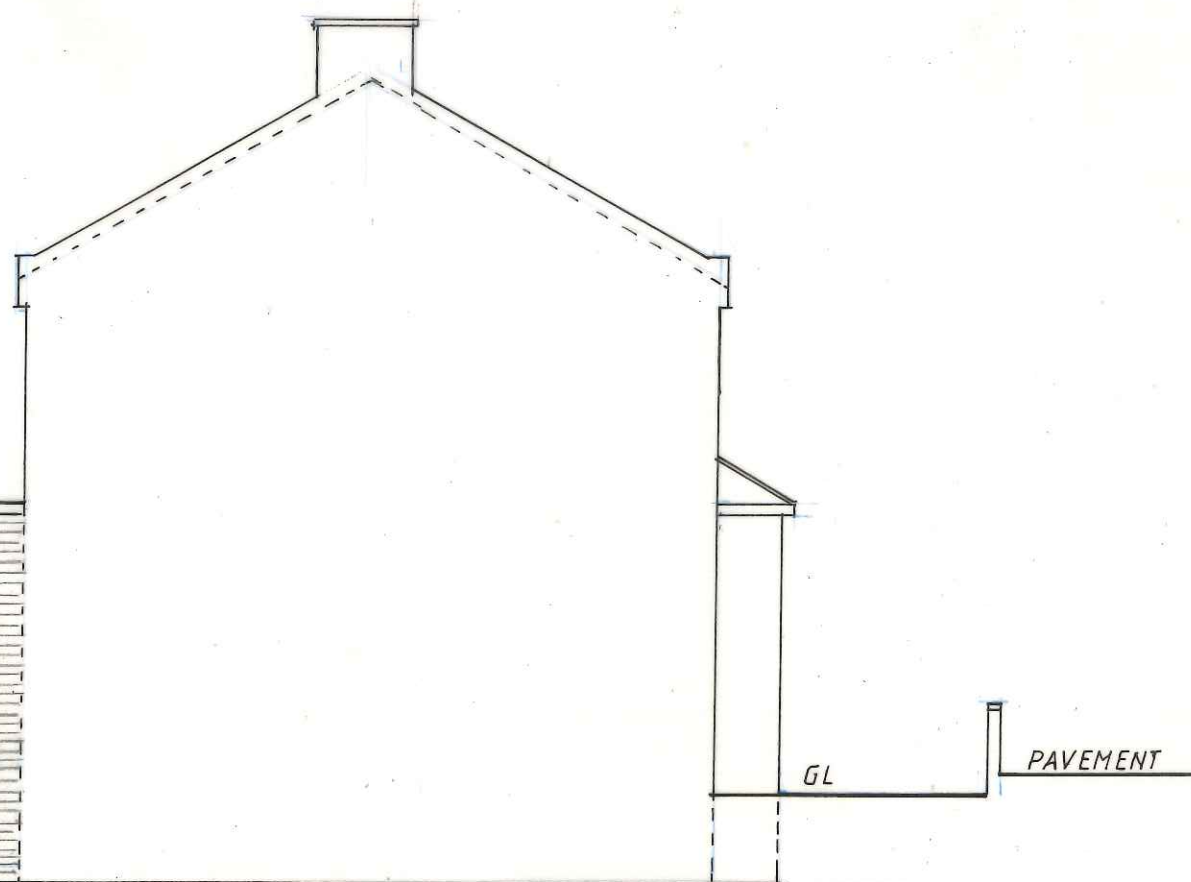

PROPOSED SIDE

0 1 2 3 4 5 6 7 8 9 10 m

SCALE BAR = 1:100

EXISTING & PROPOSED ELEVATIONS

70 MUSWELL HILL PLACE  
LONDON, N10 3RR

SCALE = 1:100

DATE = MAY 2023

DRG. NO = KS/2023/04

REV =