




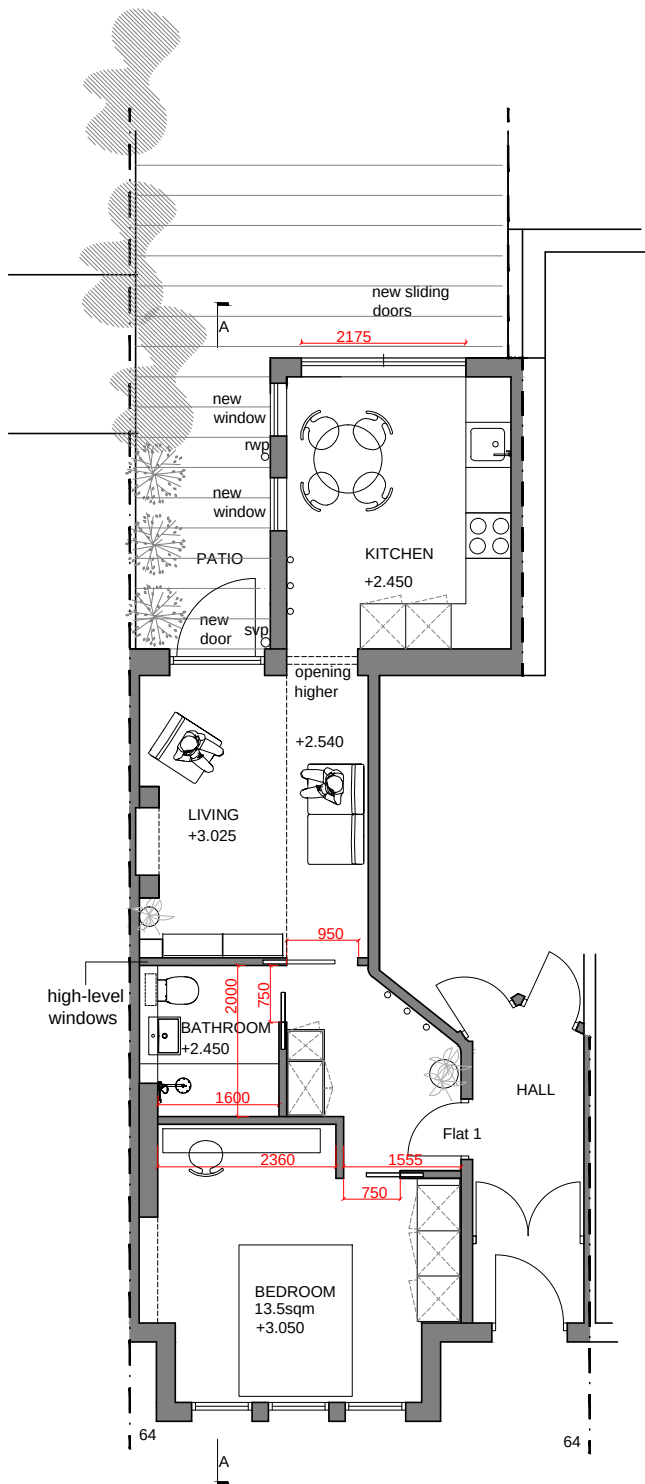


GROUND FLOOR PLAN

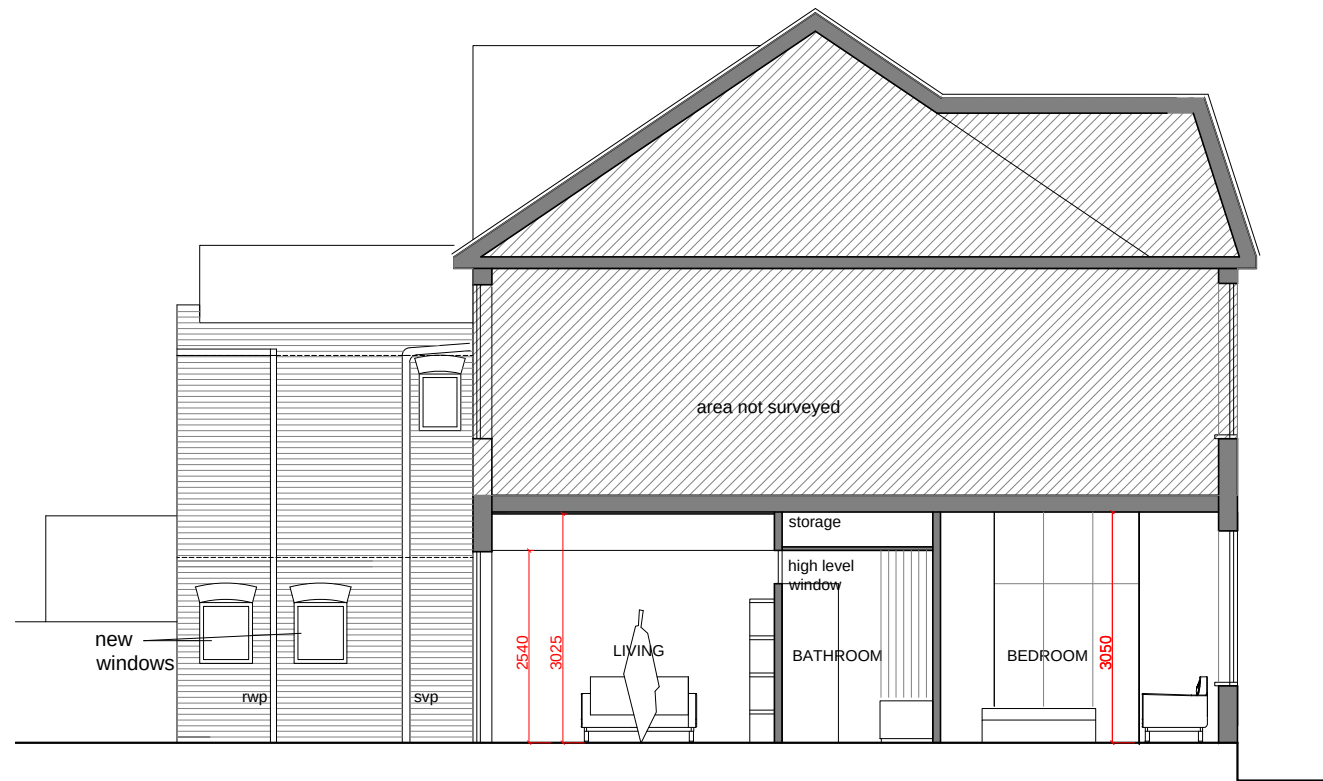


SECTION AA

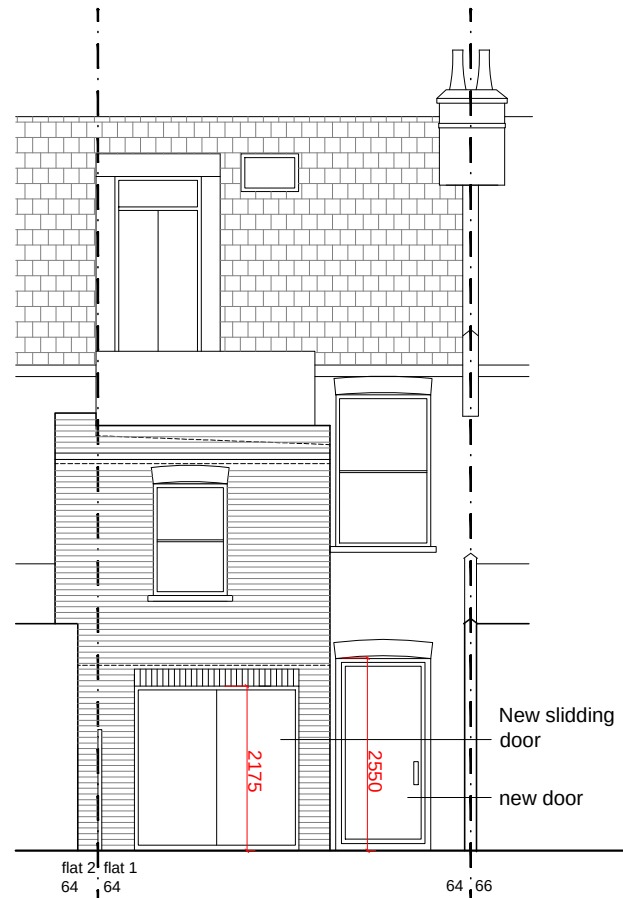


REAR ELEVATION

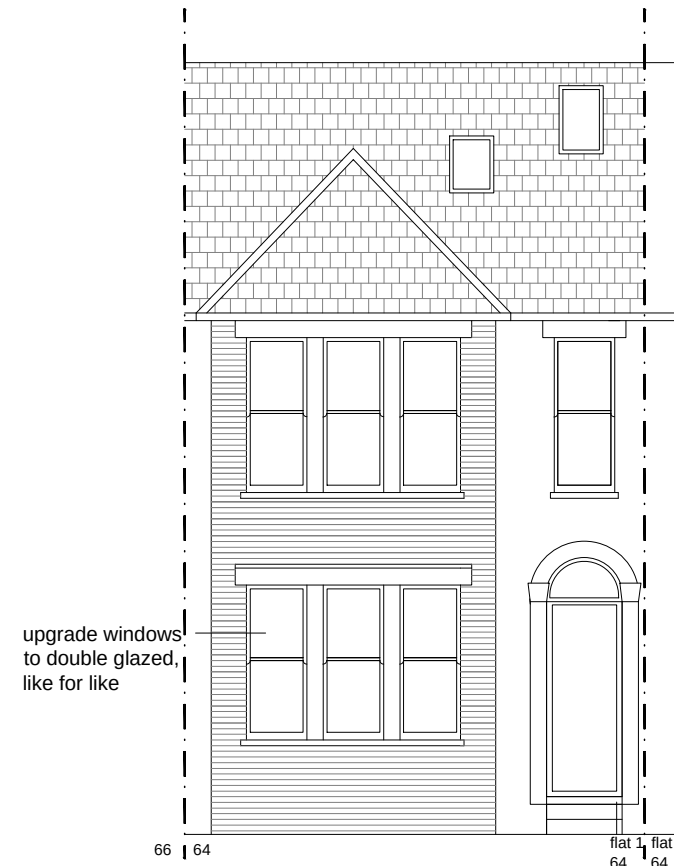

REAR ELEVATION

 

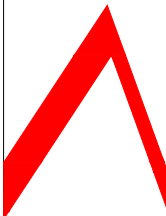	revision	date		
A	Issue for planning	02.03.23		
B	Proposal amended, front elevation added	12.04.23		
C	Drawing amended as per client´s comments	14.04.23		
D	Door to garden amended as per client´s comments	28.04.23		
E	Plans/sections/elevations amended to client´s comments	11.05.23		
FOR PLANNING				
Flat 1, 64 Muswell Road				
Proposed				
 ana alonso architect Dipl Arch ARB T 1 07754888138 E 1 anatruan@yahoo.com facebook.com/ana.alonso.architect ana alonso architect muswell hill				
Scale	1:100@A3	Job No	Dwg No	Rev
Date	Dec'22	2022/114	AP(00)03	E
Drawn	AAT			
Checked	AAT	© COPYRIGHT This drawing is the copyright of Ana Alonso.		