




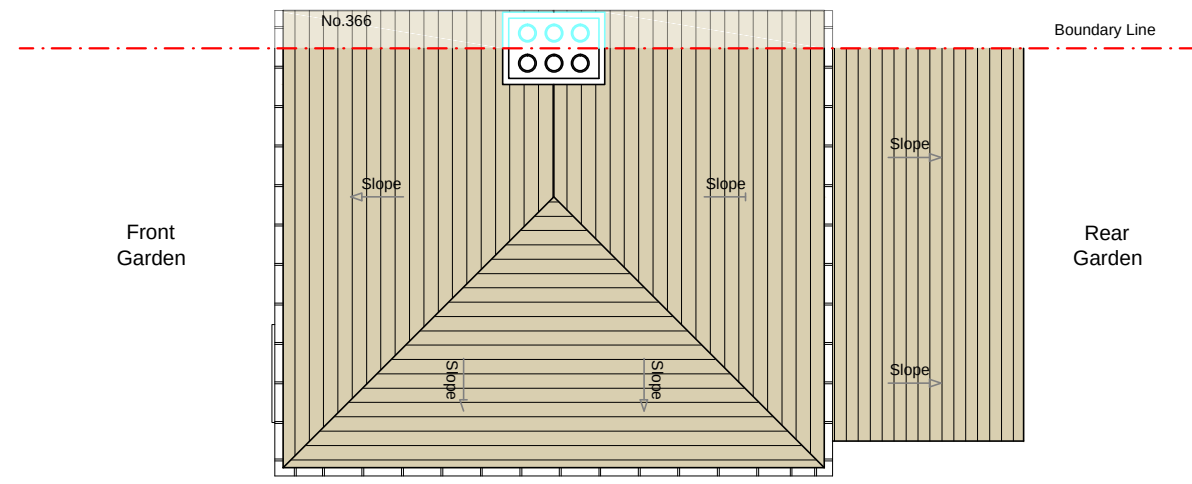


Existing Roof Plan 1:100

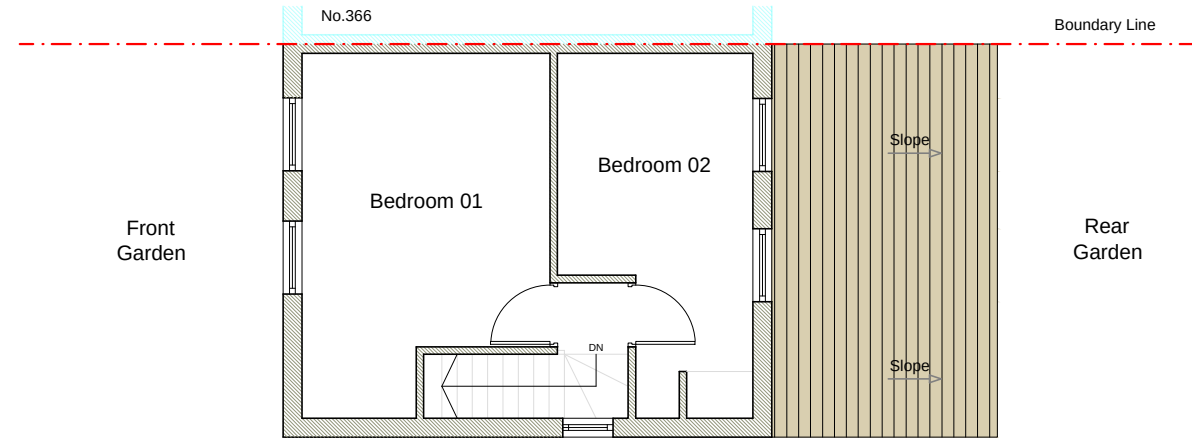

Existing First Floor Plan 1:100

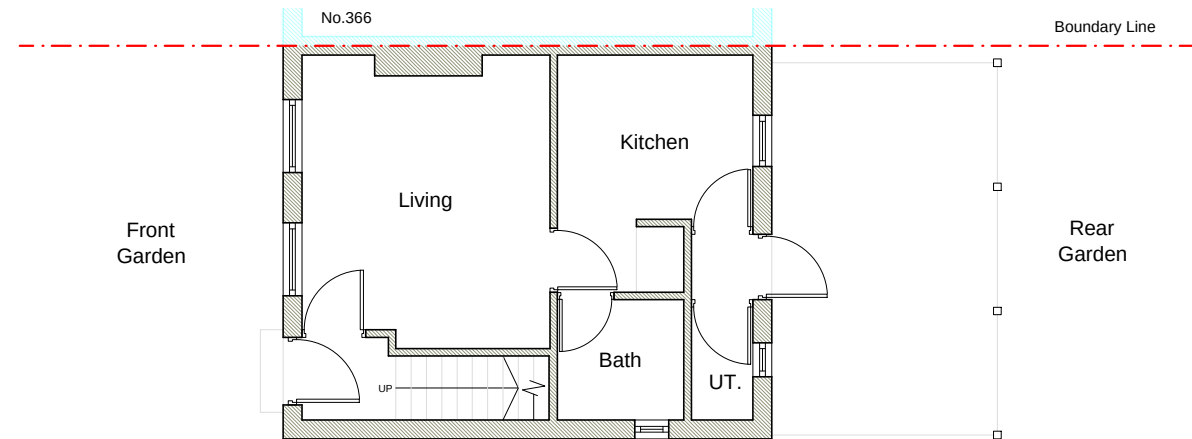


Existing Ground Floor Plan 1:100

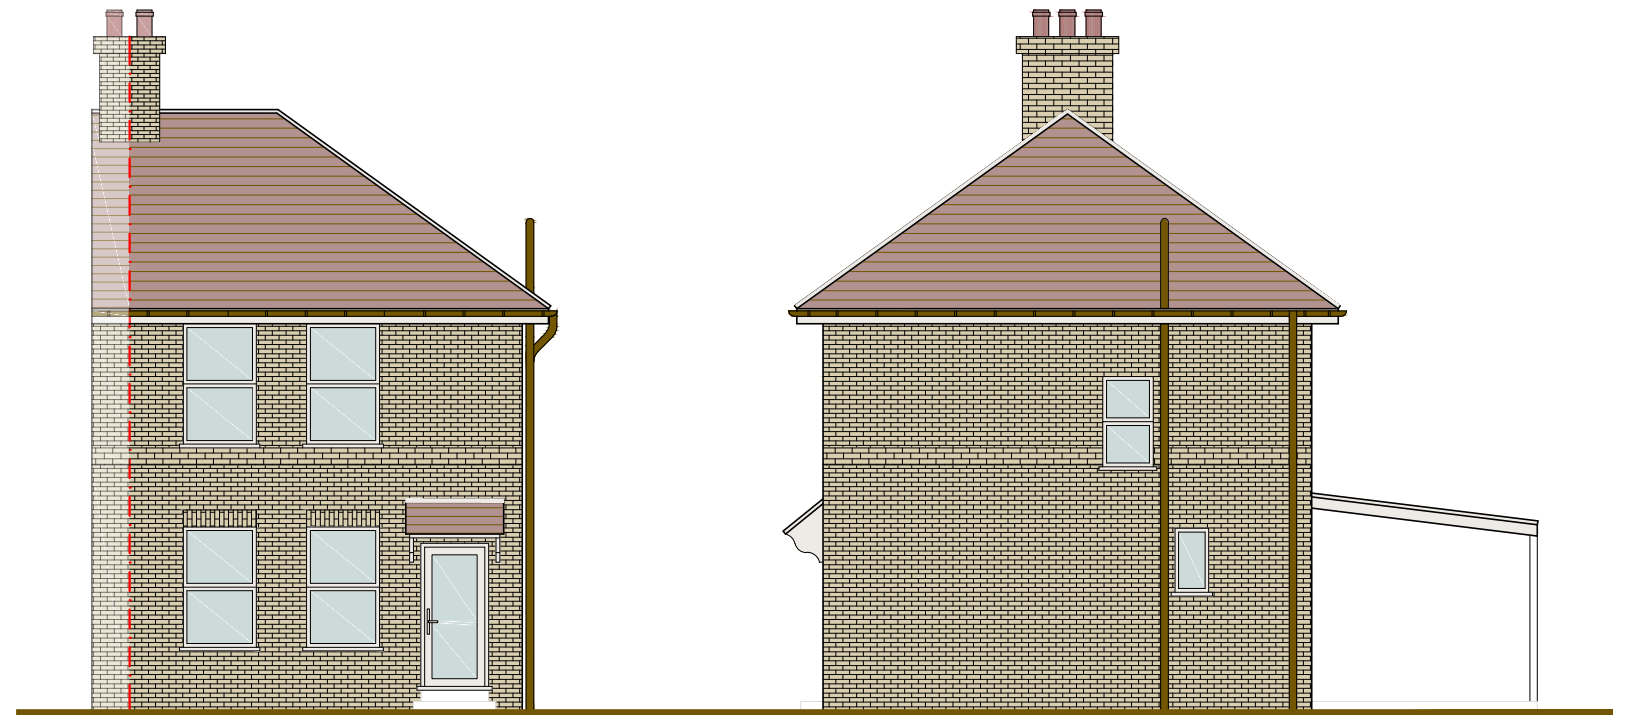

Existing Front Elevation 1:100

Existing Side Elevation(1) 1:100

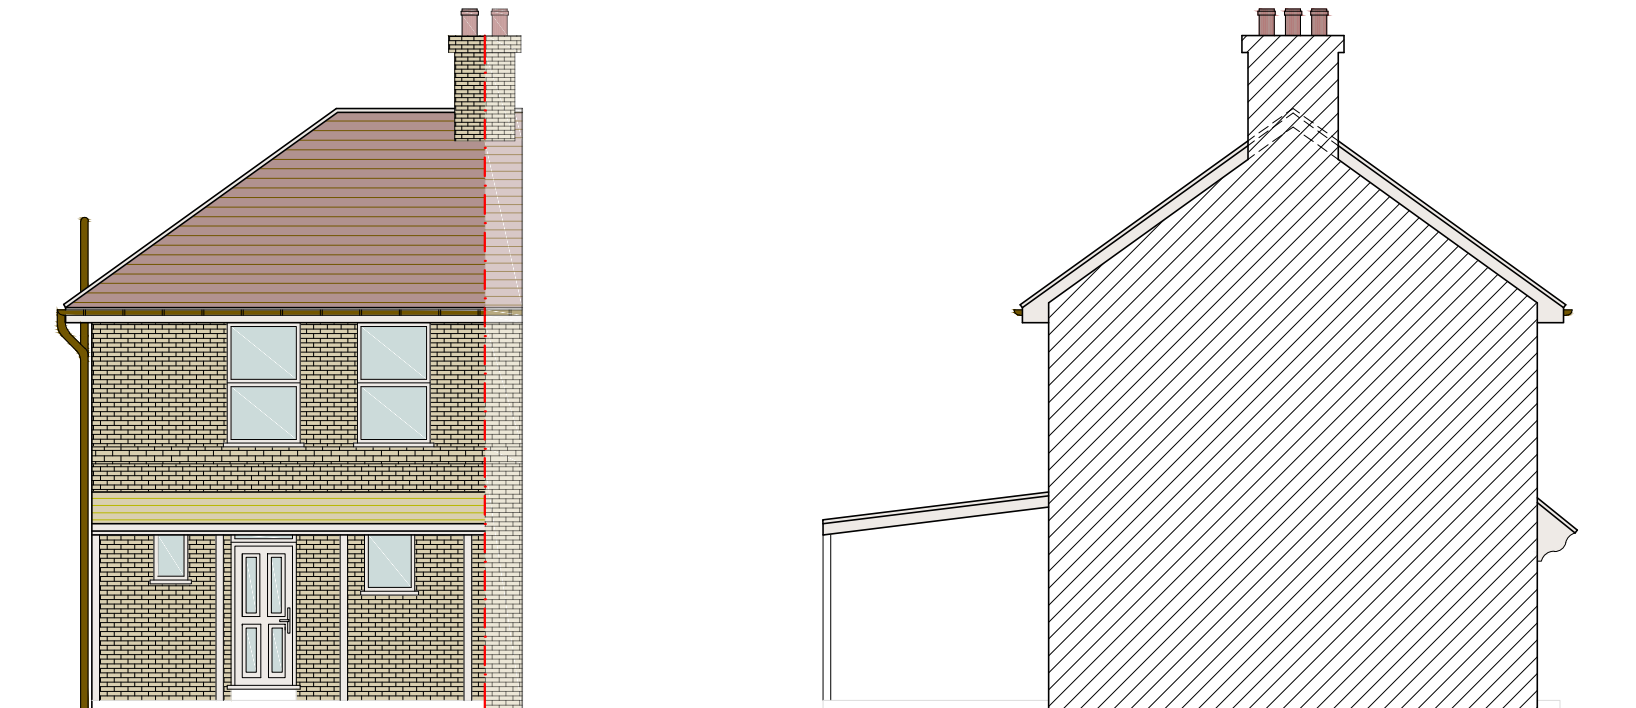


Existing Rear Elevation 1:100

Existing Flank Elevation(2) 1:100

Existing Plans Proposed Rear Extension

SCALE 1:100@A3

 


Project : Proposed Rear Extension
Address : 364 WHITE HART LANE
LONDON
N17 8LN

Drawing no : 364_WHL_PA_01
Issue :
Date : 31.03.23




A	31.03.23	DA ISSUE	BL
ISSUE DATE		AMENDMENT	BY

Note: "All side facing ground floor windows are opaque or frosted"

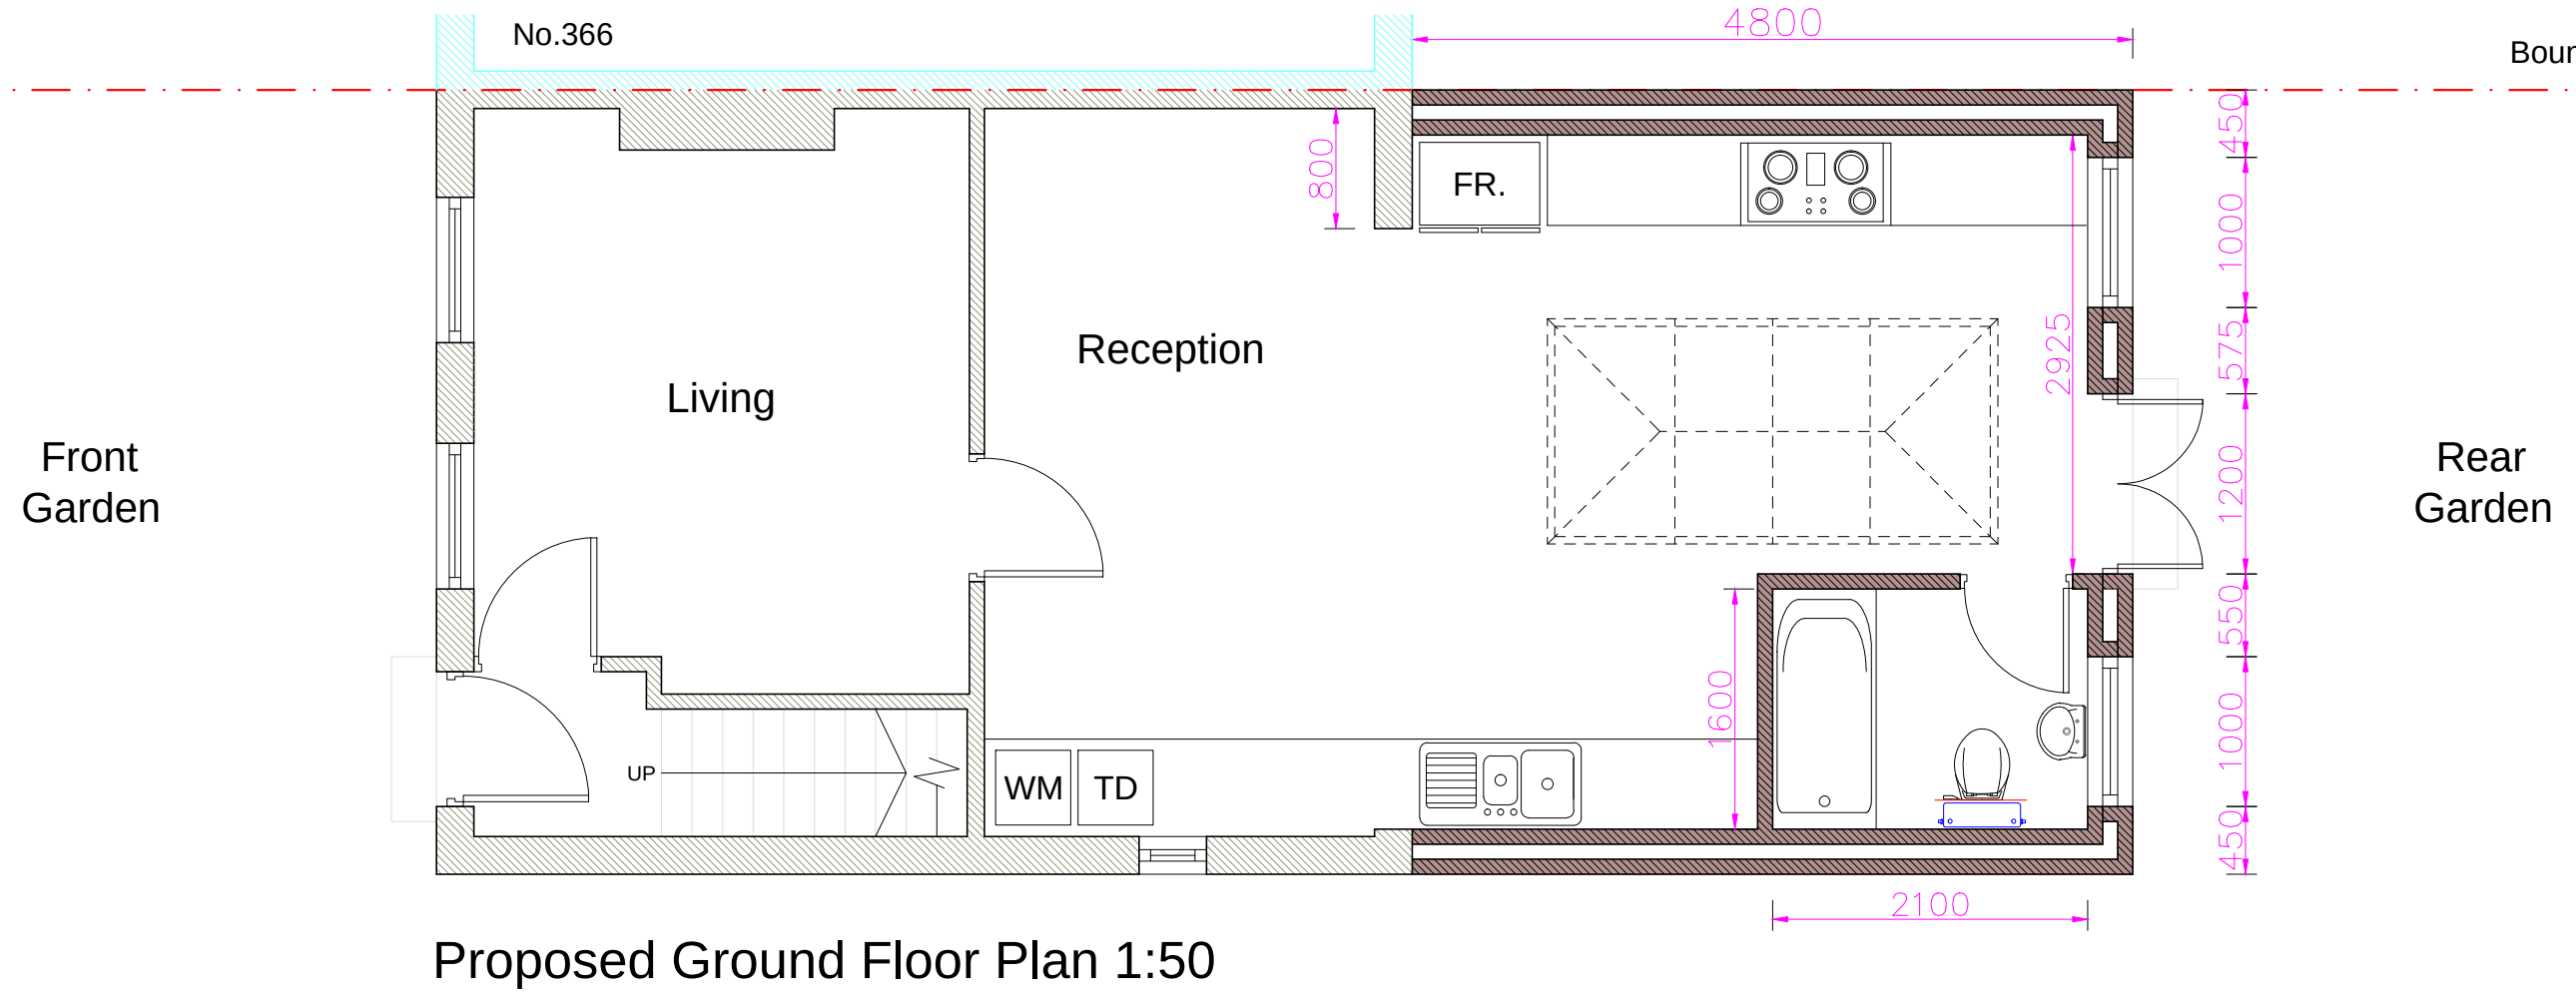

Proposed Plan
Proposed Rear Extension

SCALE 1:50@A3

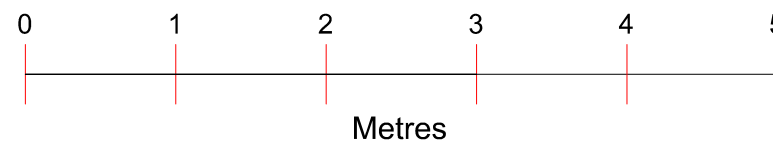


Project : Proposed Rear Extension
Address : 364 WHITE HART LANE
LONDON
N17 8LN

Drawing no : 364_WHL_PA_02
Issue :
Date : 31.03.23



A	31.03.23	DA ISSUE	BL
ISSUE DATE		AMENDMENT	BY

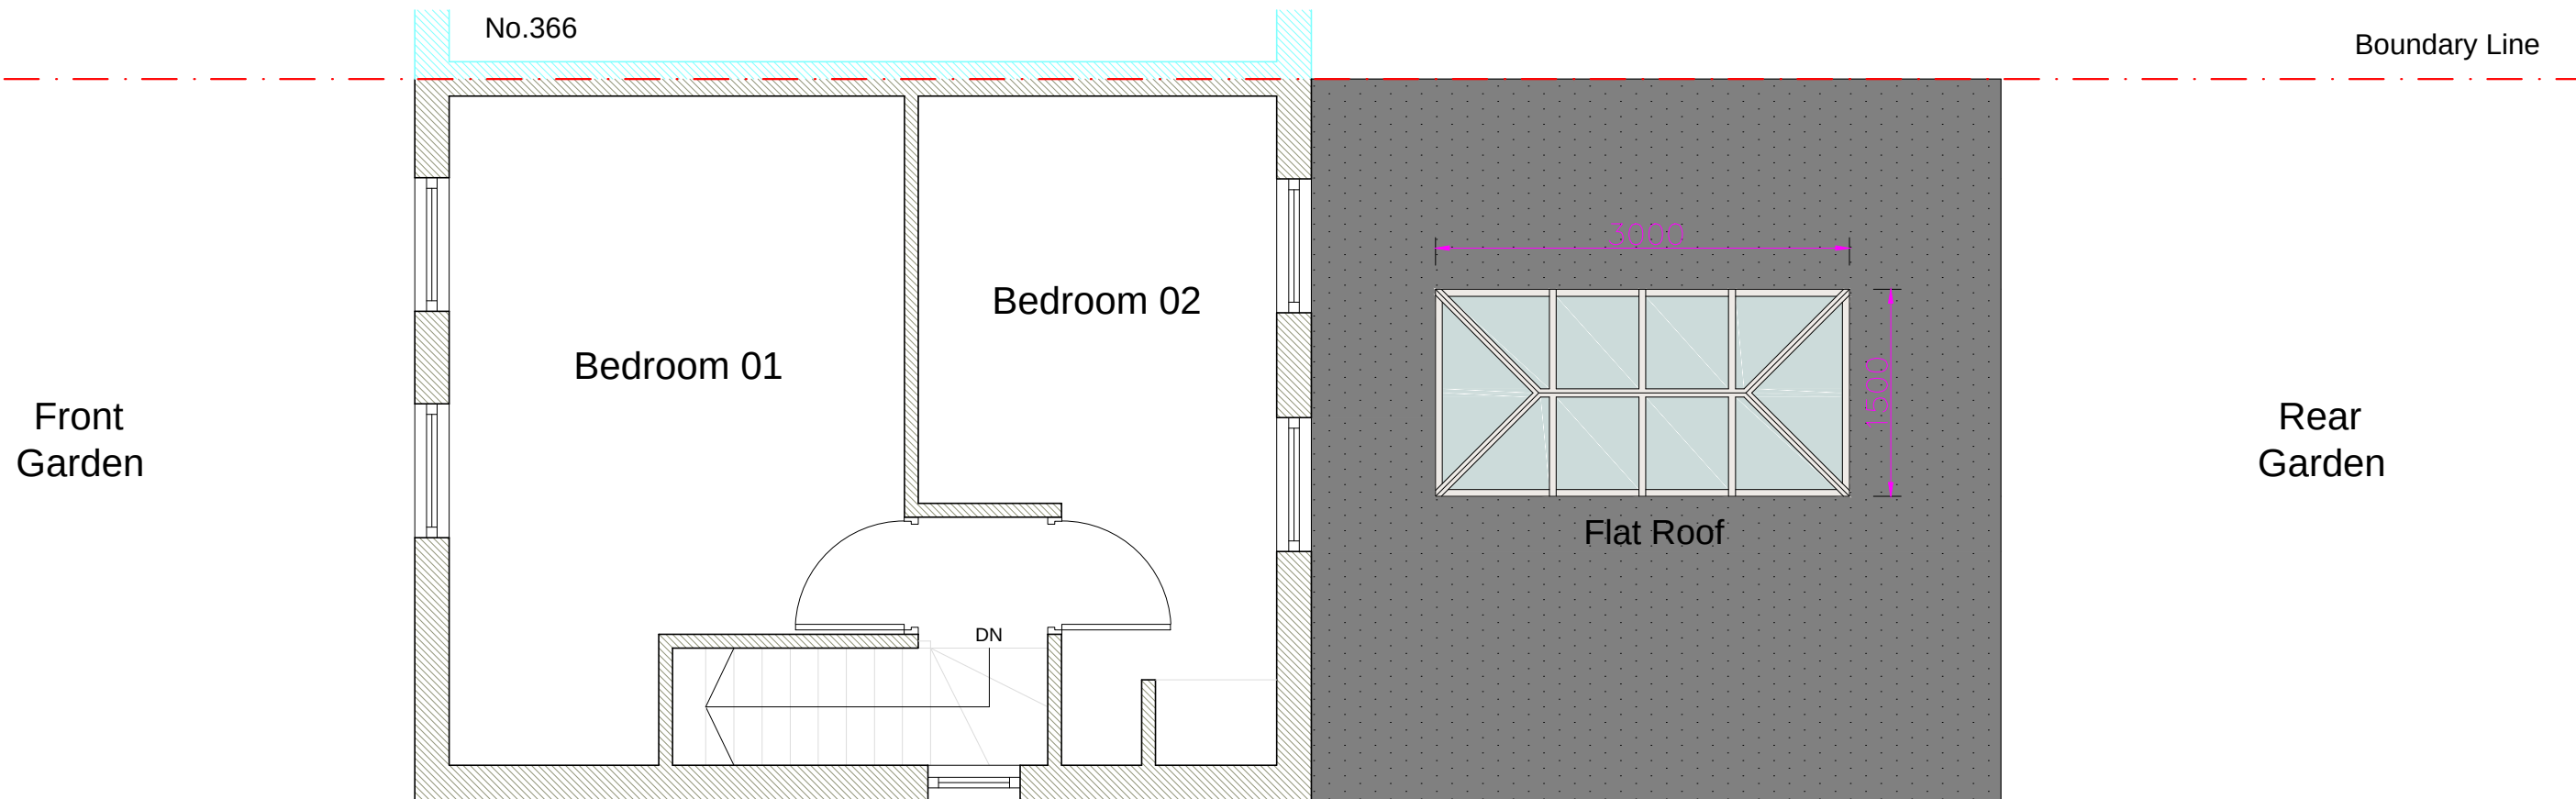


Proposed First Floor Plan 1:50

A	31.03.23	DA ISSUE	BL
ISSUE DATE		AMENDMENT	BY

Proposed Plan
Proposed Rear Extension


SCALE 1:50@A3

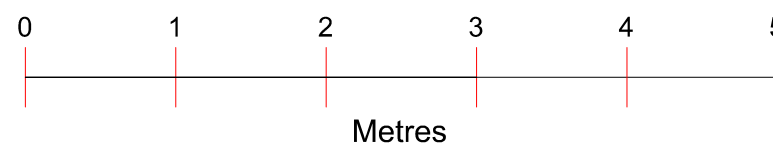

Project : Proposed Rear Extension
Address : 364 WHITE HART LANE
LONDON
N17 8LN

Drawing no : 364_WHL_PA_03
Issue :
Date : 31.03.23




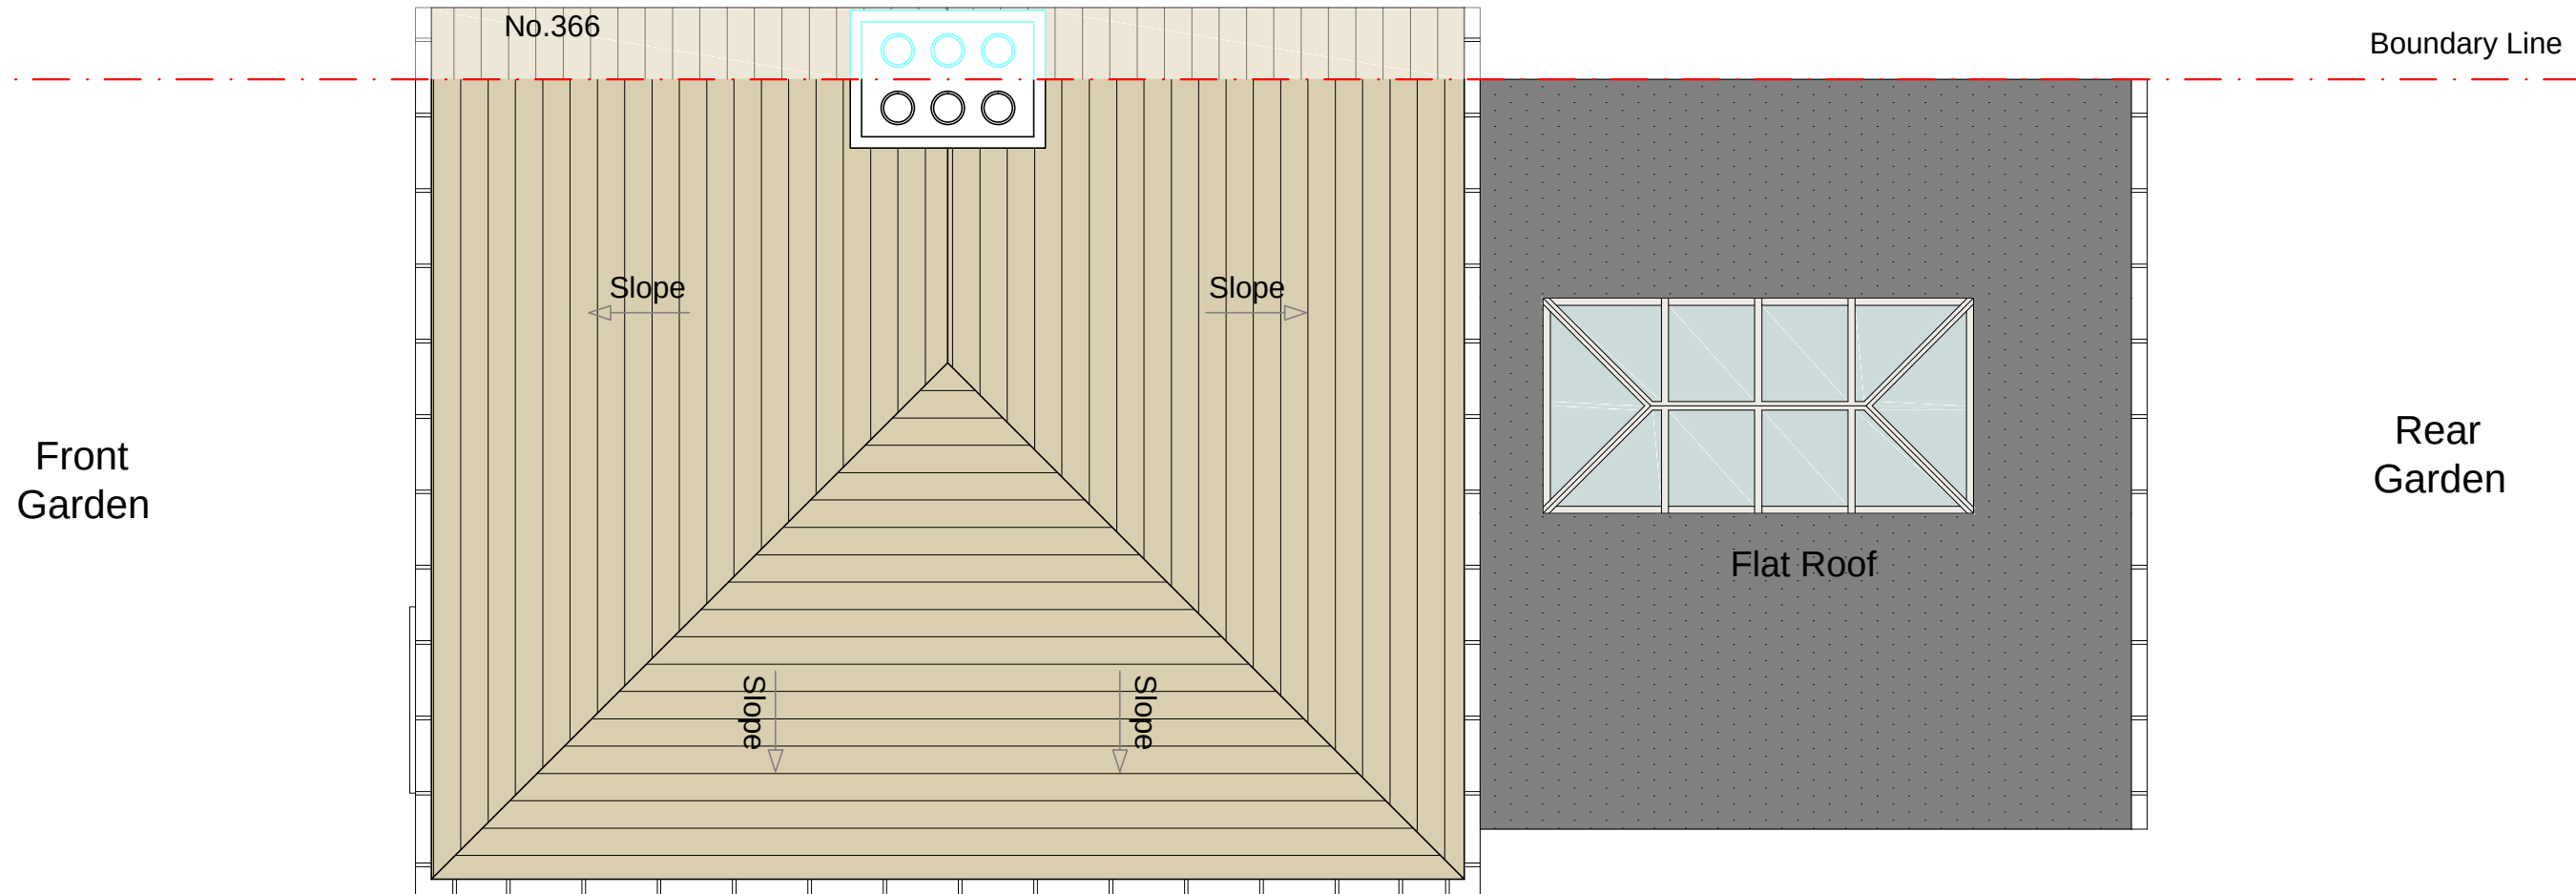

Proposed Roof Plan 1:50

Proposed Roof Plan
Proposed Rear Extension

SCALE 1:50@A3

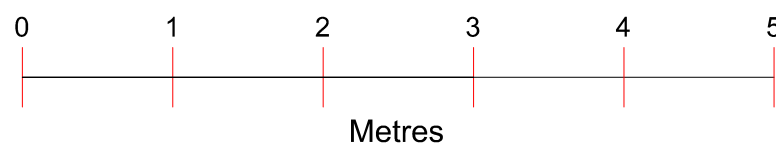


Project : Proposed Rear Extension
Address : 364 WHITE HART LANE
LONDON
N17 8LN


Drawing no : 364_WHL_PA_04
Issue :
Date : 31.03.23




A	31.03.23	DA ISSUE	BL
ISSUE DATE		AMENDMENT	BY

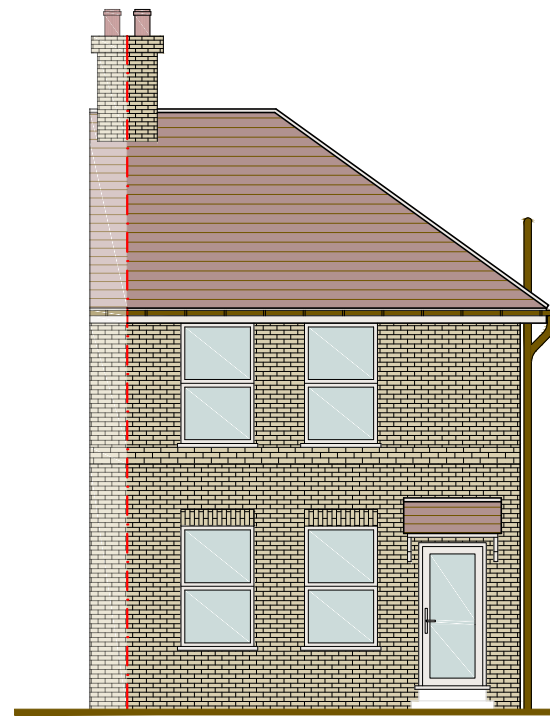


Front Elevation 1:100
(No Change Proposed)

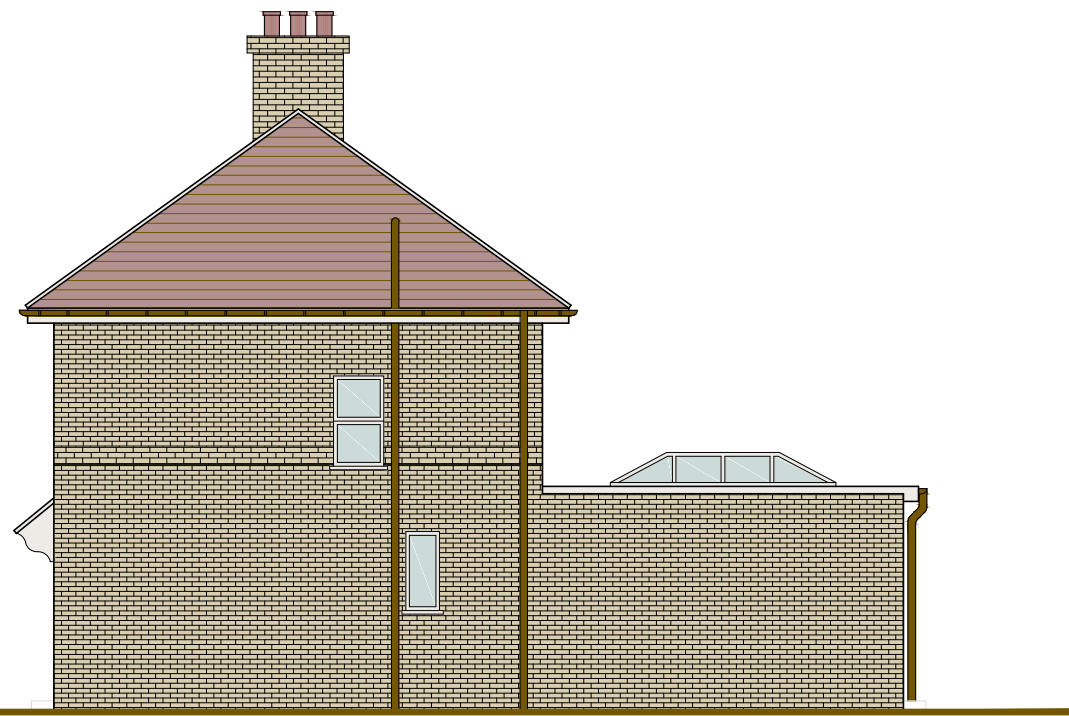

Proposed Side Elevation(1) 1:100

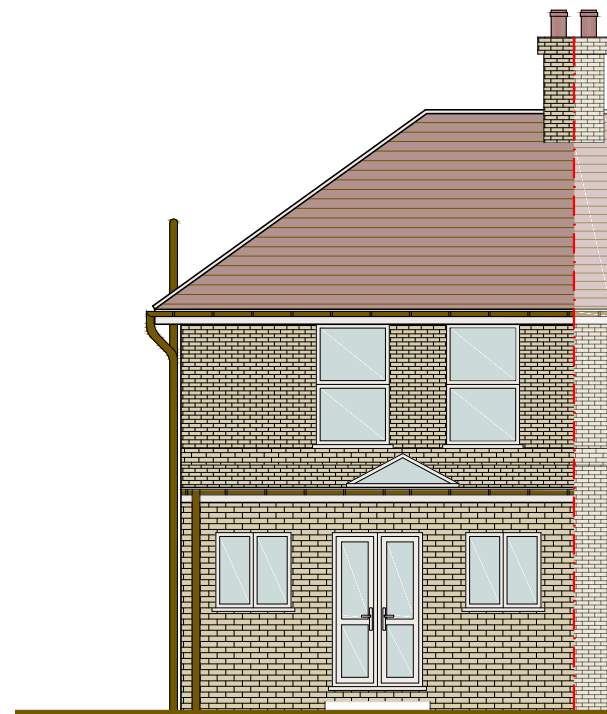


Proposed Rear Elevation 1:100

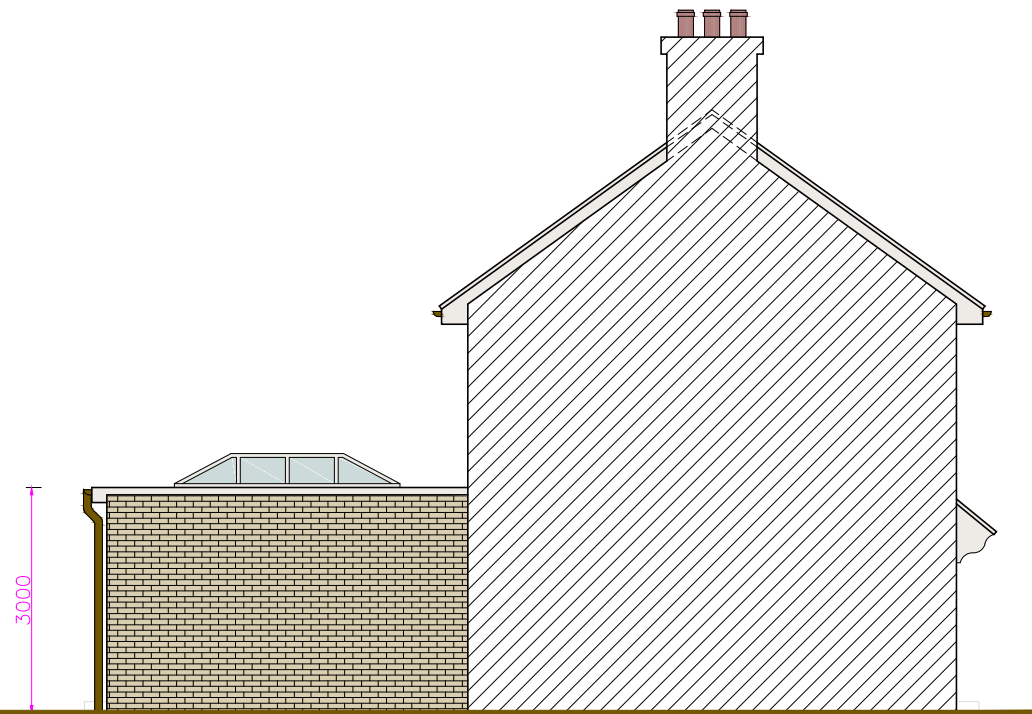

Proposed Flank Elevation(2) 1:100


Proposed Elevations Proposed Rear Extension

SCALE 1:100@A3

 

Project : Proposed Rear Extension
Address : 364 WHITE HART LANE
LONDON
N17 8LN

Drawing no : 364_WHL_PA_05
Issue :
Date : 31.03.23

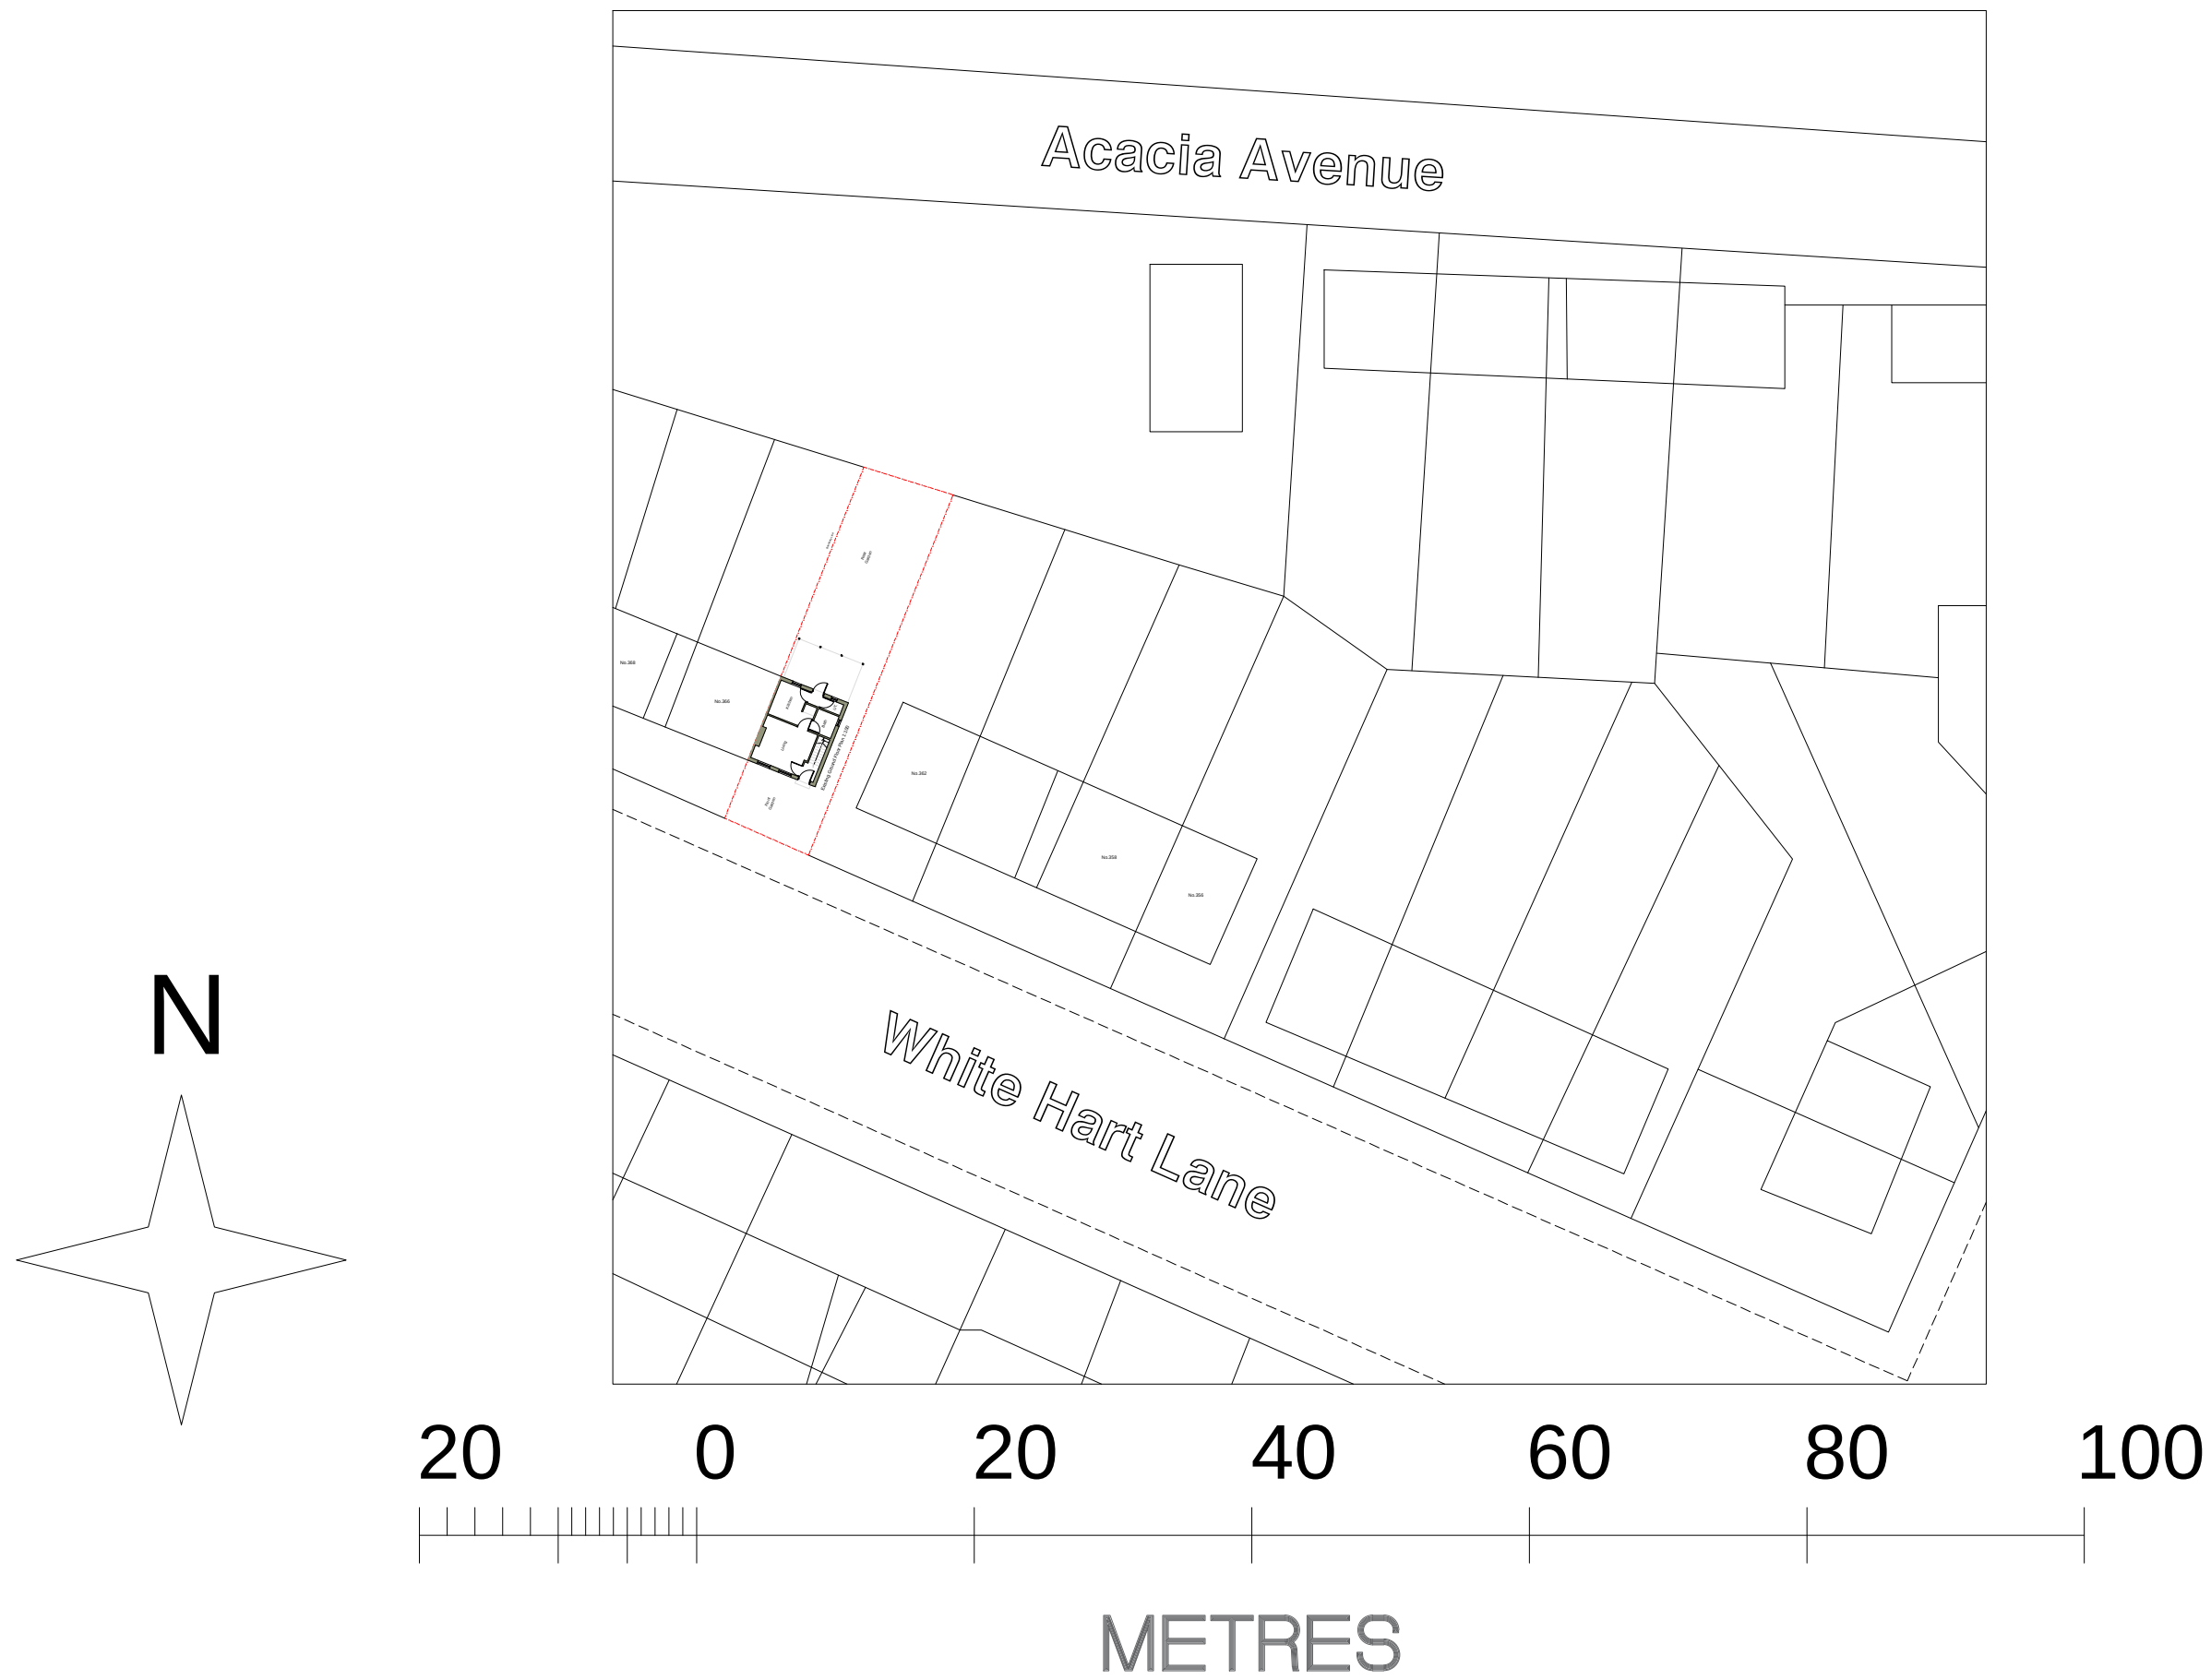

A	31.03.23	DA ISSUE	BL
ISSUE DATE		AMENDMENT	BY


Existing Site Plan
Proposed Rear Extension

SCALE 1:500@A3

Project : Proposed Rear Extension
Address : 364 WHITE HART LANE
LONDON
N17 8LN

Drawing no : 364_WHL_PA_06
Issue :
Date : 31/03/23



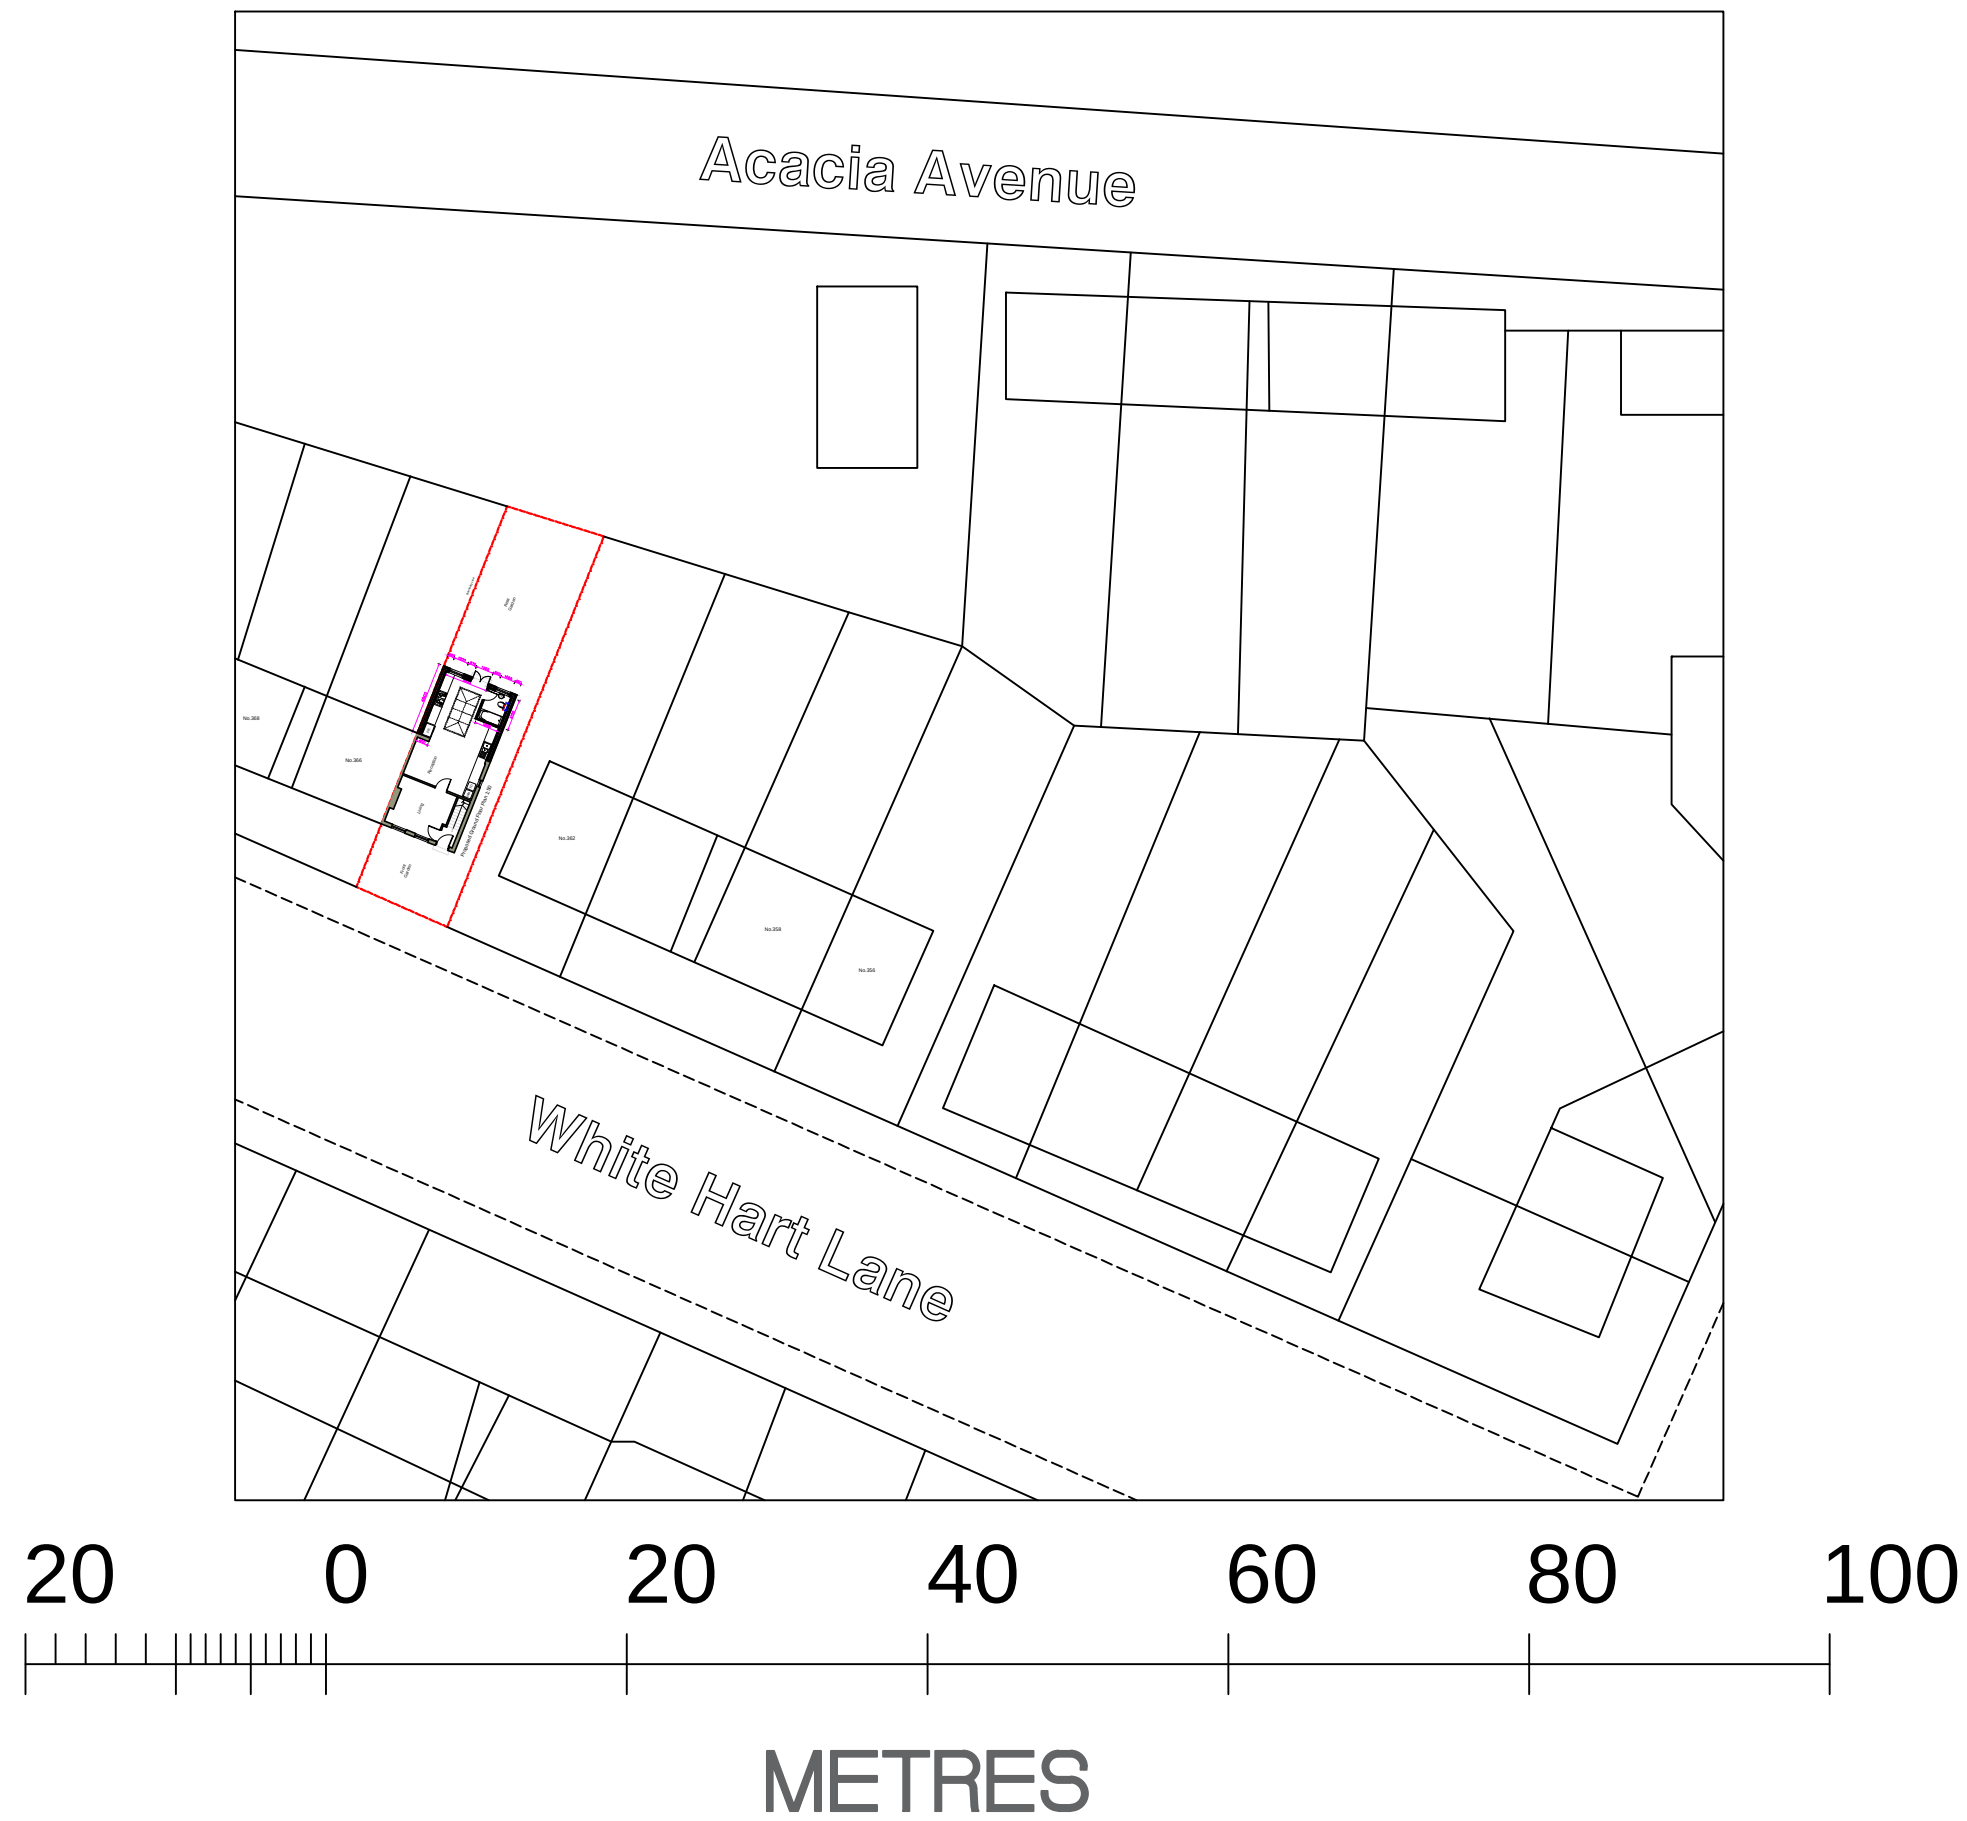

A	31.03.23	DA ISSUE	BL
ISSUE DATE		AMENDMENT	BY



Proposed Site Plan
Proposed Rear Extension

SCALE 1:500@A3


Project : Proposed Rear Extension
Address : 364 WHITE HART LANE
LONDON
N17 8LN

Drawing no : 364_WHL_PA_07
Issue :
Date : 31/03/23



 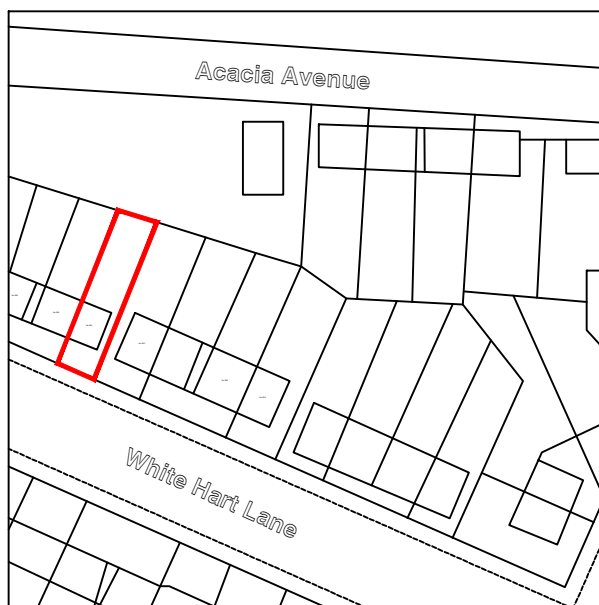

Metres

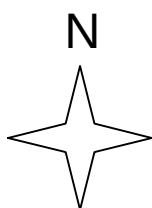

ADDRESS:

364 WHITE HART LANE
LONDON
N17 8LN

SCALE:

1:1250@A4

