


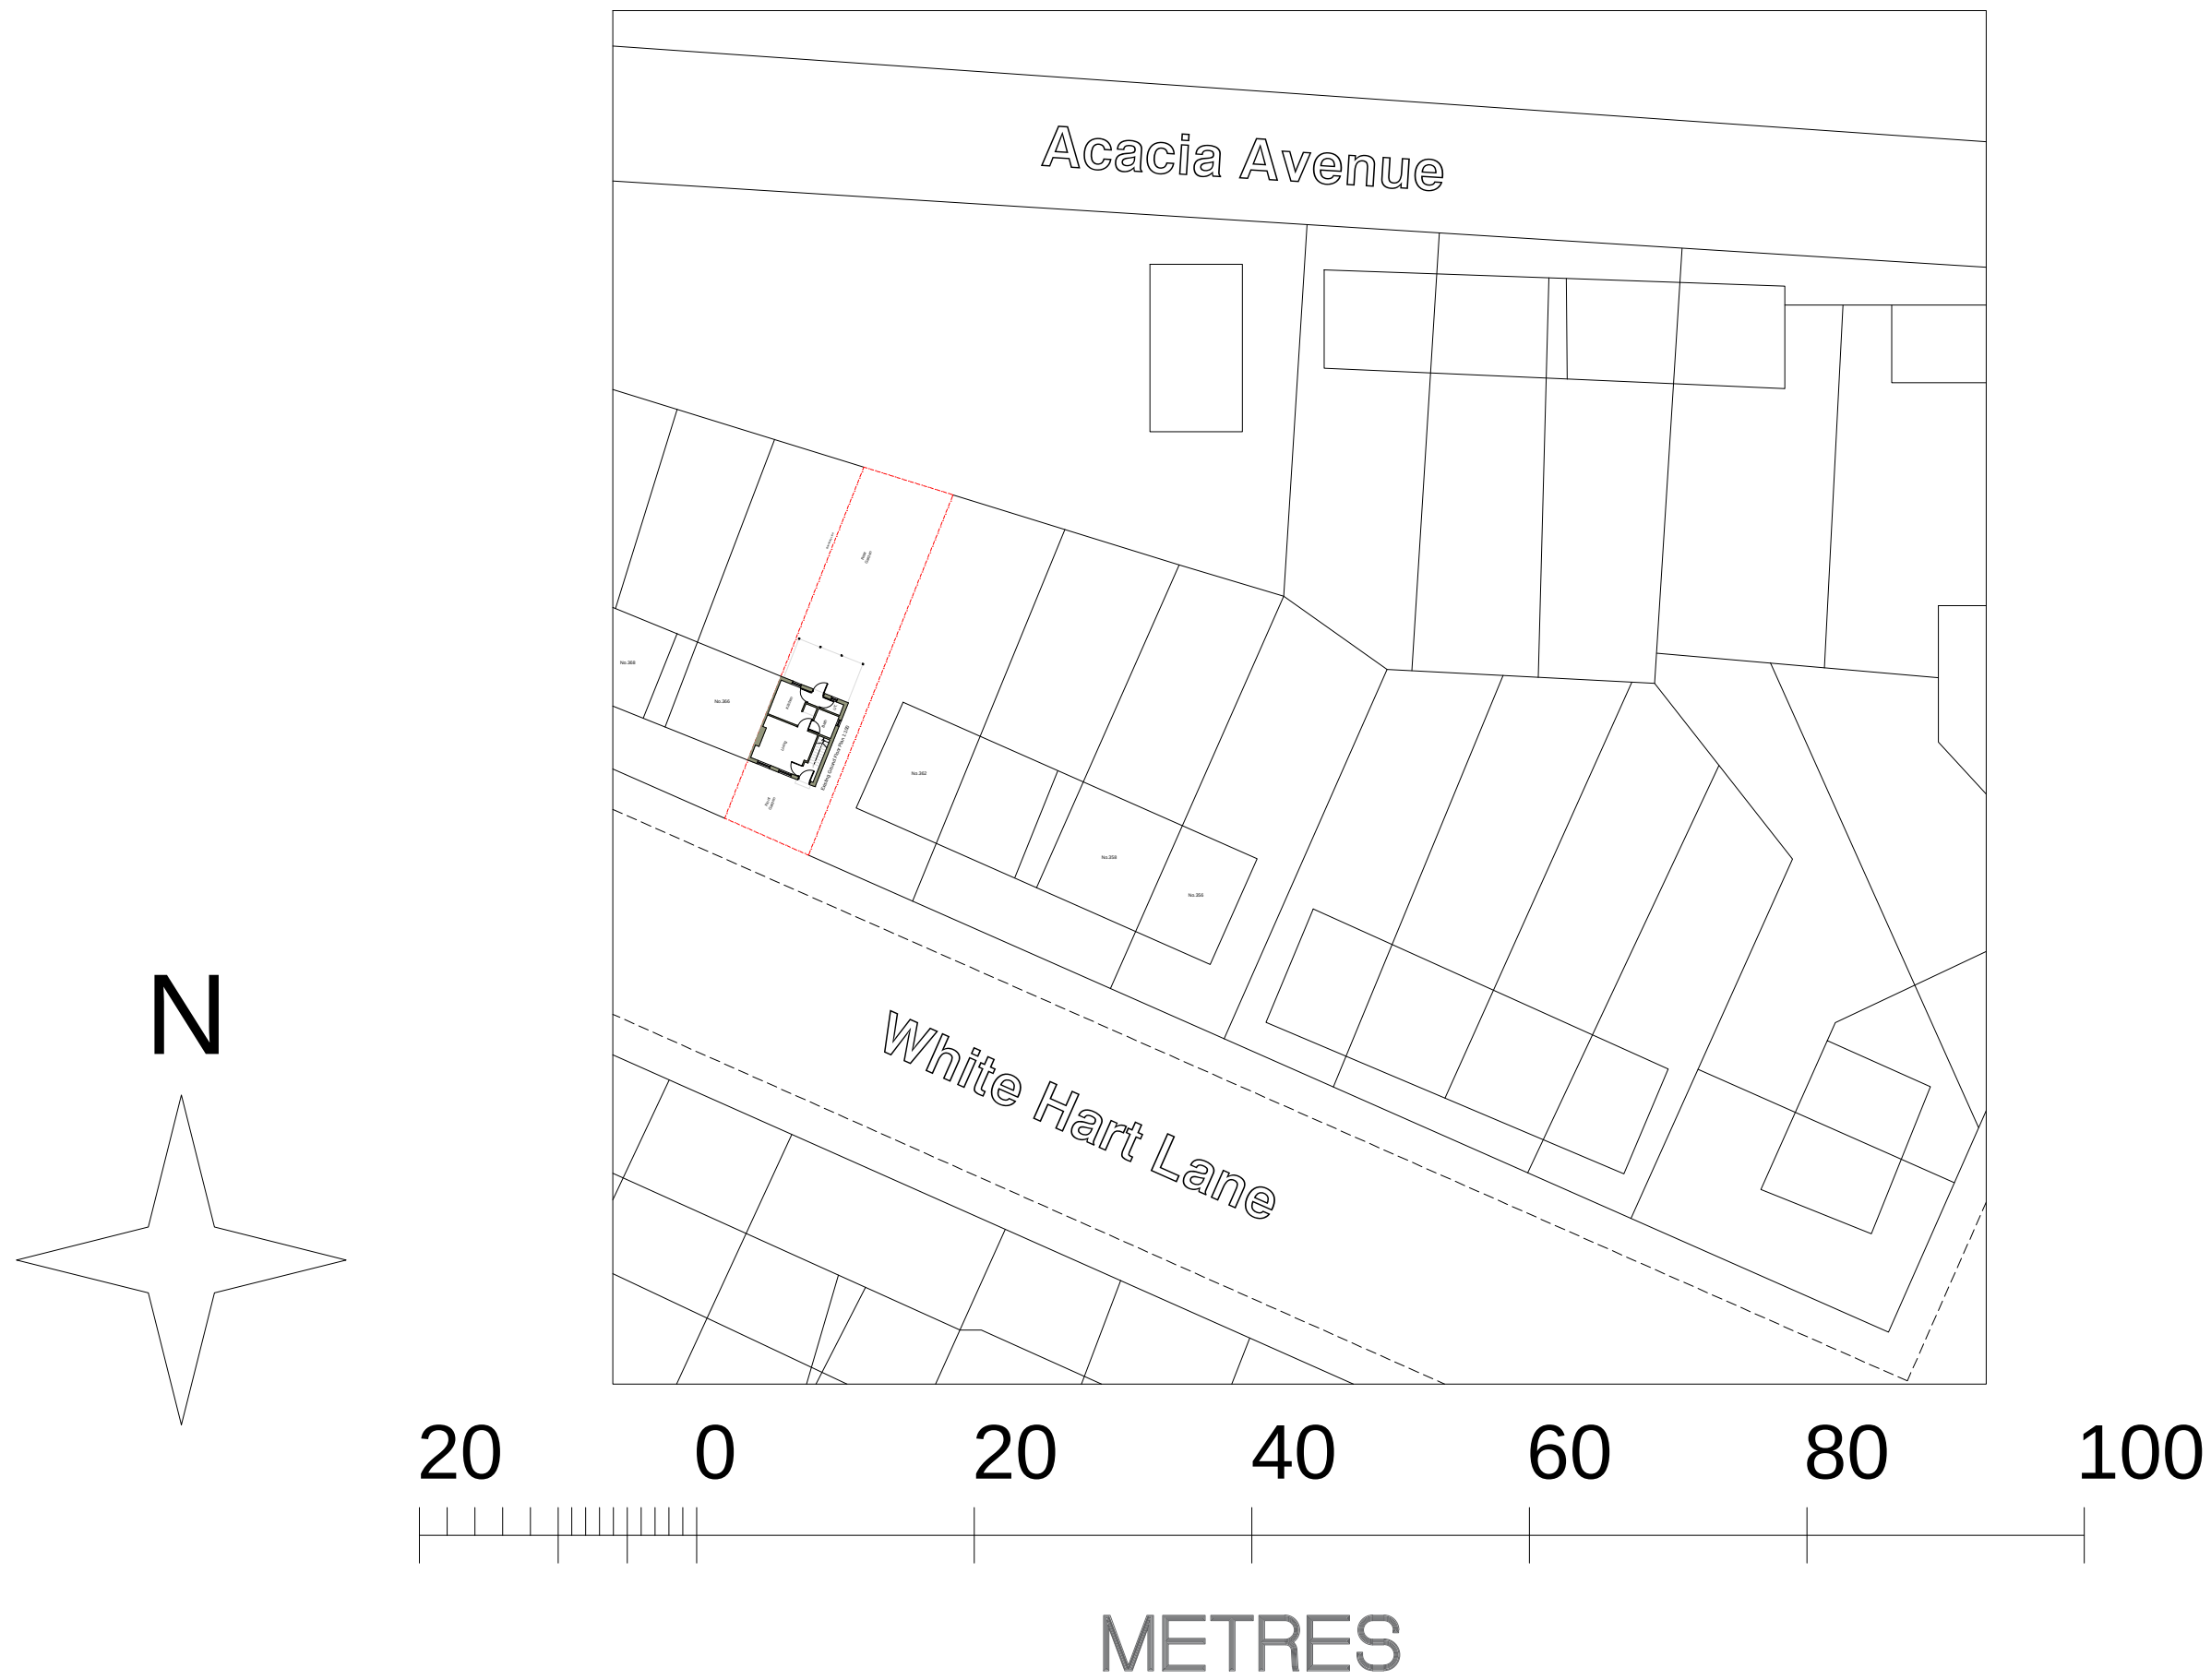

A	31.03.23	DA ISSUE	BL
ISSUE DATE		AMENDMENT	BY


Existing Site Plan
Proposed Rear Extension

SCALE 1:500@A3

Project : Proposed Rear Extension
Address : 364 WHITE HART LANE
LONDON
N17 8LN

Drawing no : 364_WHL_PA_06
Issue :
Date : 31/03/23



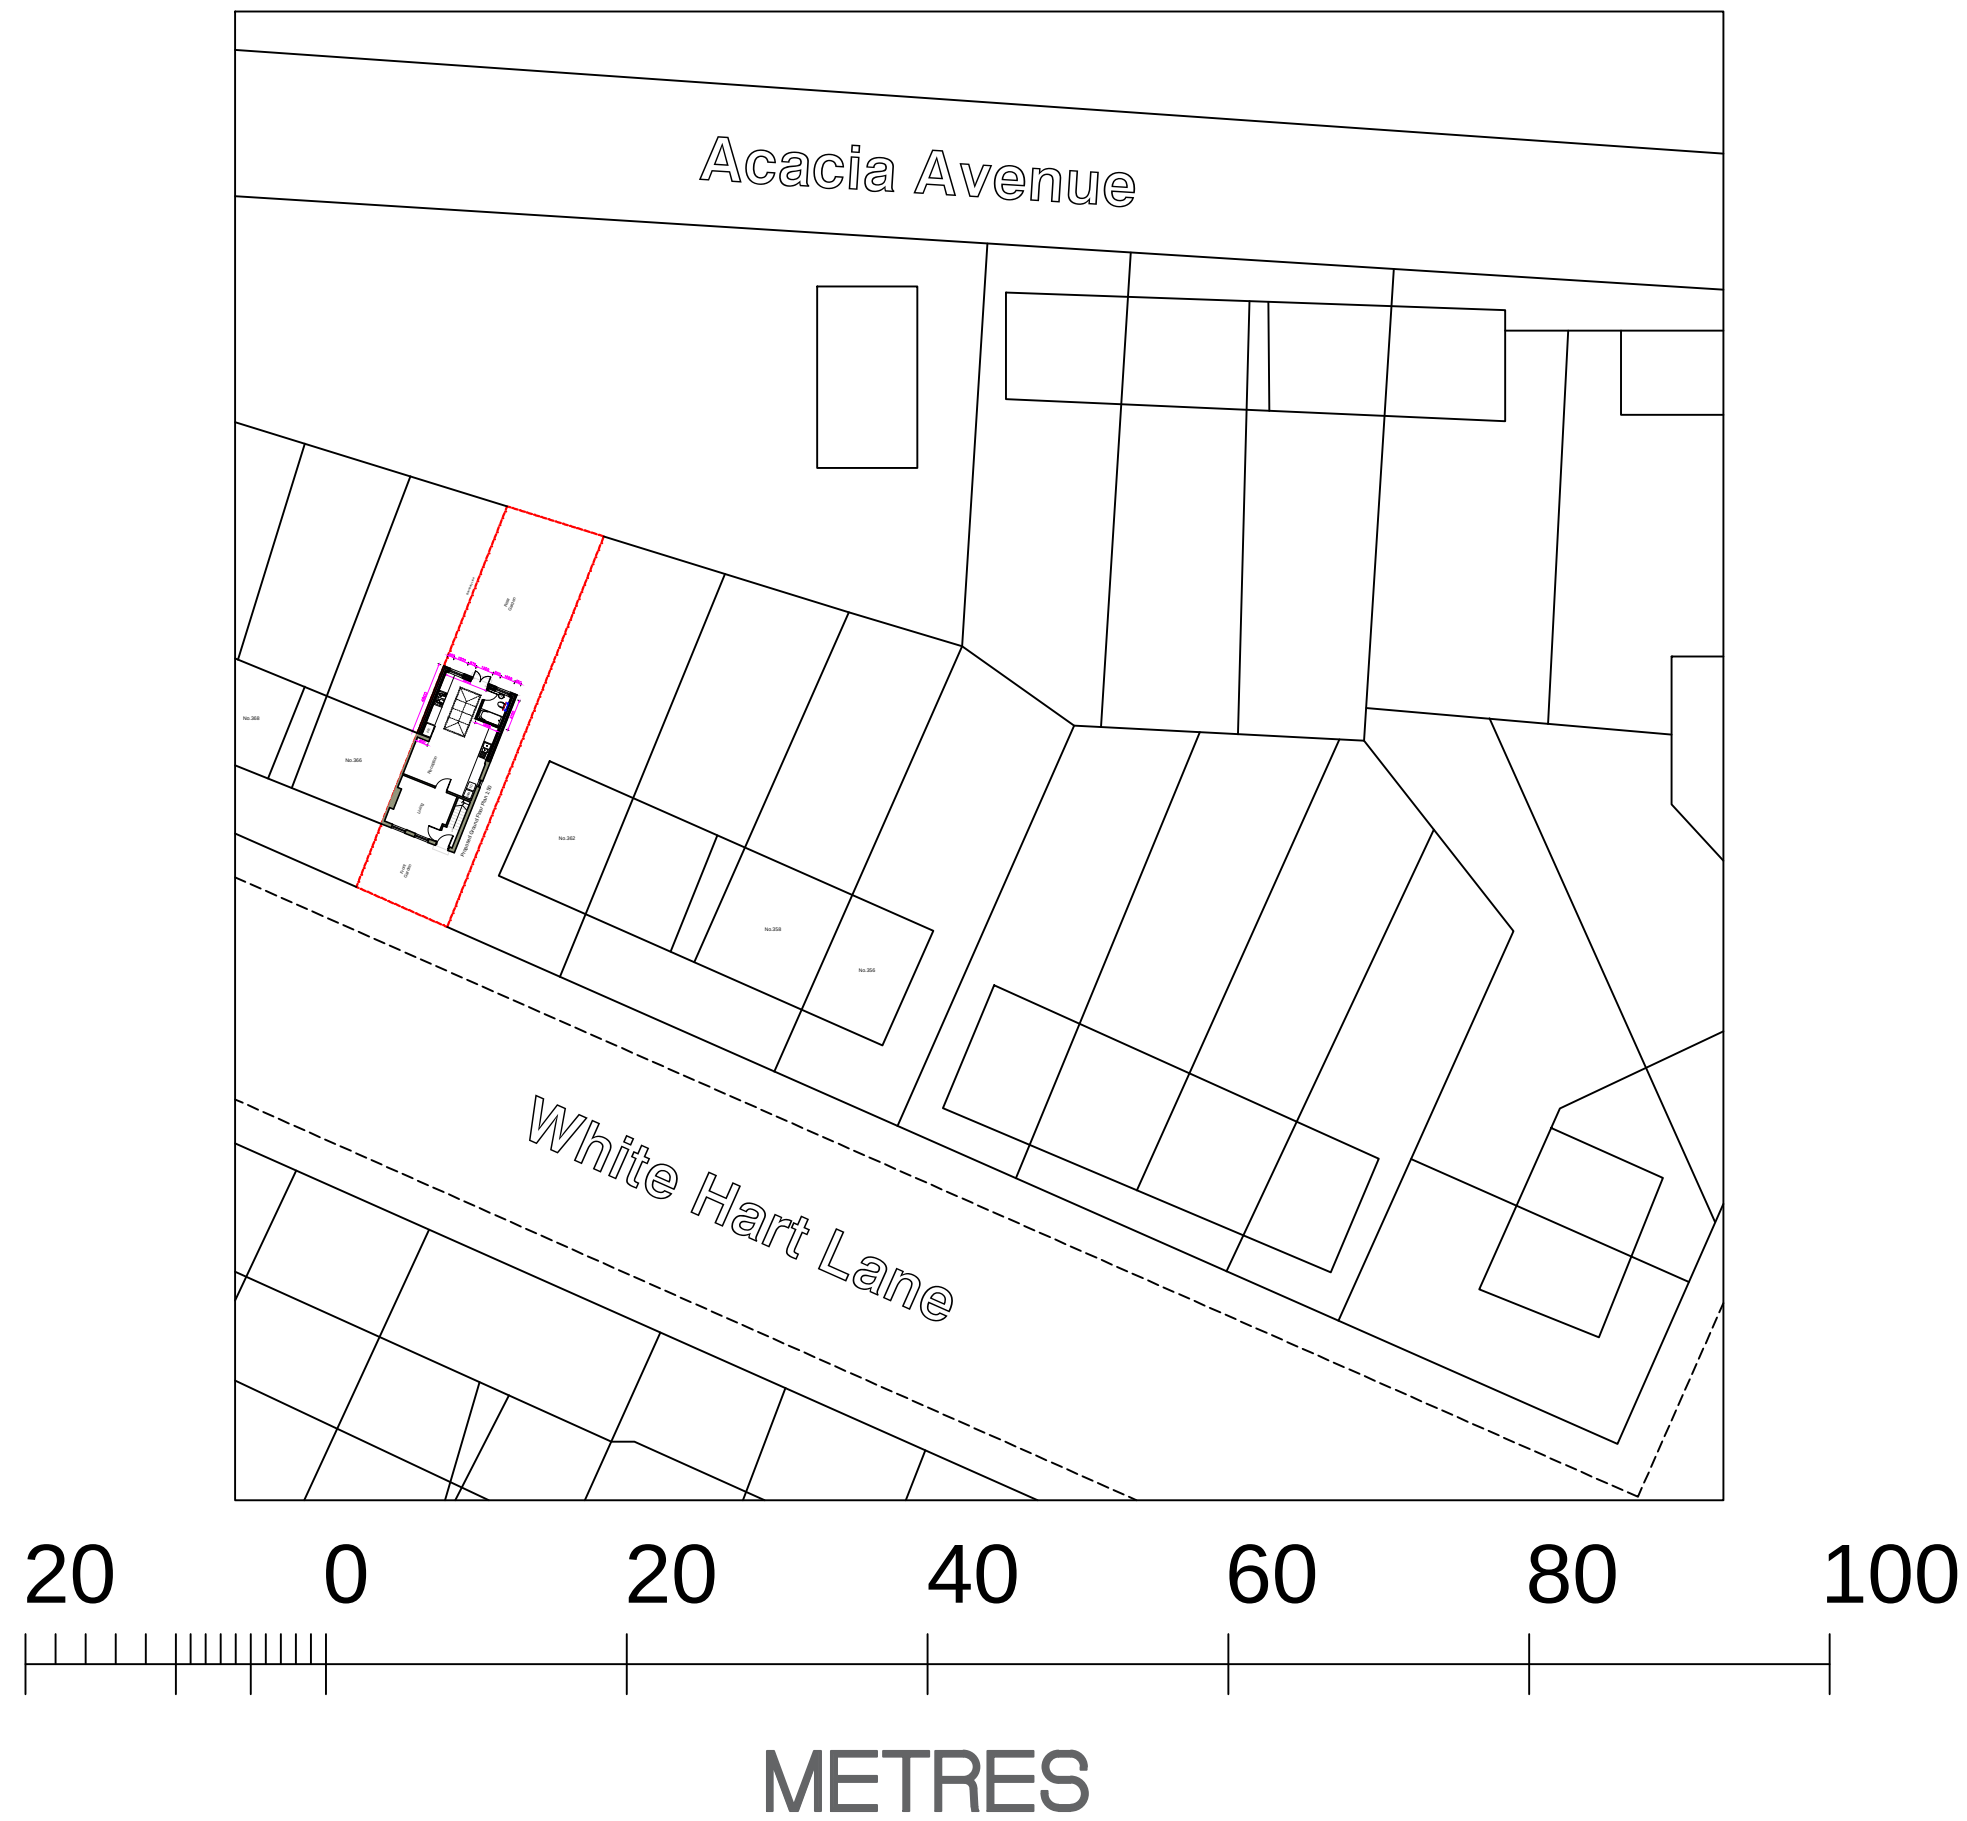

A	31.03.23	DA ISSUE	BL
ISSUE DATE		AMENDMENT	BY



Proposed Site Plan
Proposed Rear Extension

SCALE 1:500@A3


Project : Proposed Rear Extension
Address : 364 WHITE HART LANE
LONDON
N17 8LN

Drawing no : 364_WHL_PA_07
Issue :
Date : 31/03/23



 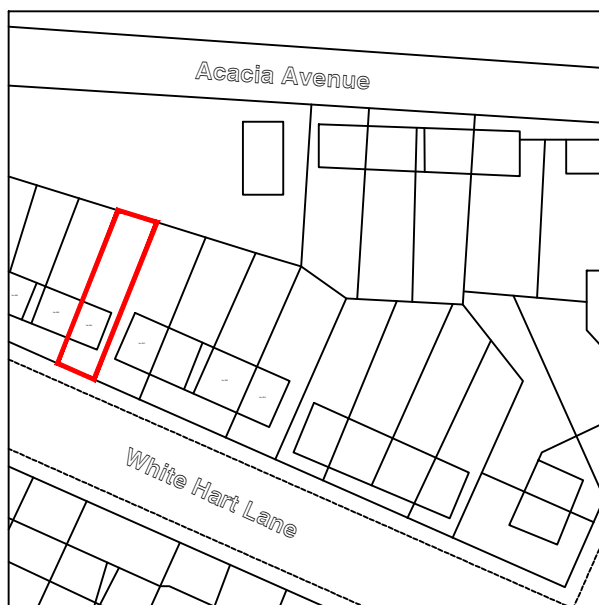

Metres

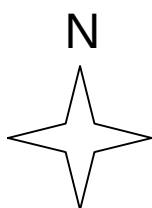

ADDRESS:

364 WHITE HART LANE
LONDON
N17 8LN

SCALE:

1:1250@A4

